

Revisions:

Revision	Date	Revision Notes	Drawn	Inspected
01	18.12.24	First Issue	RR	PR
02	27.02.25	Technology Changed	RR	PR
03	17.03.25	Title Updated, Heights added	RL	PR

LEGEND:

	FINISHED GROUND LEVEL (FGL)
	EXISTING GROUND LEVEL (EGL)
	WATER COURSE
	PLANNING APPLICATION BOUNDARY
	DNO ACCESS ROUTE
	SITE ACCESS
	INTERNAL ACCESS
	EMERGENCY ACCESS
	2.4m HIGH WIRE MESH PERIMETER FENCELINE
	EXISTING PROW
	EXISTING TELECOMS
	RETAINING WALL

SITE INFRASTRUCTURE:

	SECURITY GATE		240,000L WATER TANK
	33kV SUBSTATION		WATER HYDRANT
	BATTERY UNIT		CCTV CAMERA
	TRANSFORMER		AUX TRANSFORMER
	CUSTOMER SWITCHGEAR		ATTENUATION POND
	SPARE PARTS CONTAINER		POC

VEGETATION:

	EXISTING VEGETATION
	BNG AREA
	PROPOSED VEGETATION

Status:

PLANNING

Project:

Rossendale BESS

Rochdale Road, Turn Village

Client:



Drawn by:



Drawing Title:


**Rossendale BESS - Indicative
Proposed Site Layout Plan
(Sheet 2 of 2)**

Drawn: RR	Checked: PR	First Issued: 18.12.2024
Project Code: CUB001-	Drawing Number: EL-02	
Sheet Size: A1	Scale: A.N	Revision: 03




5 SECTION B-B

Scale: 1:100@A1

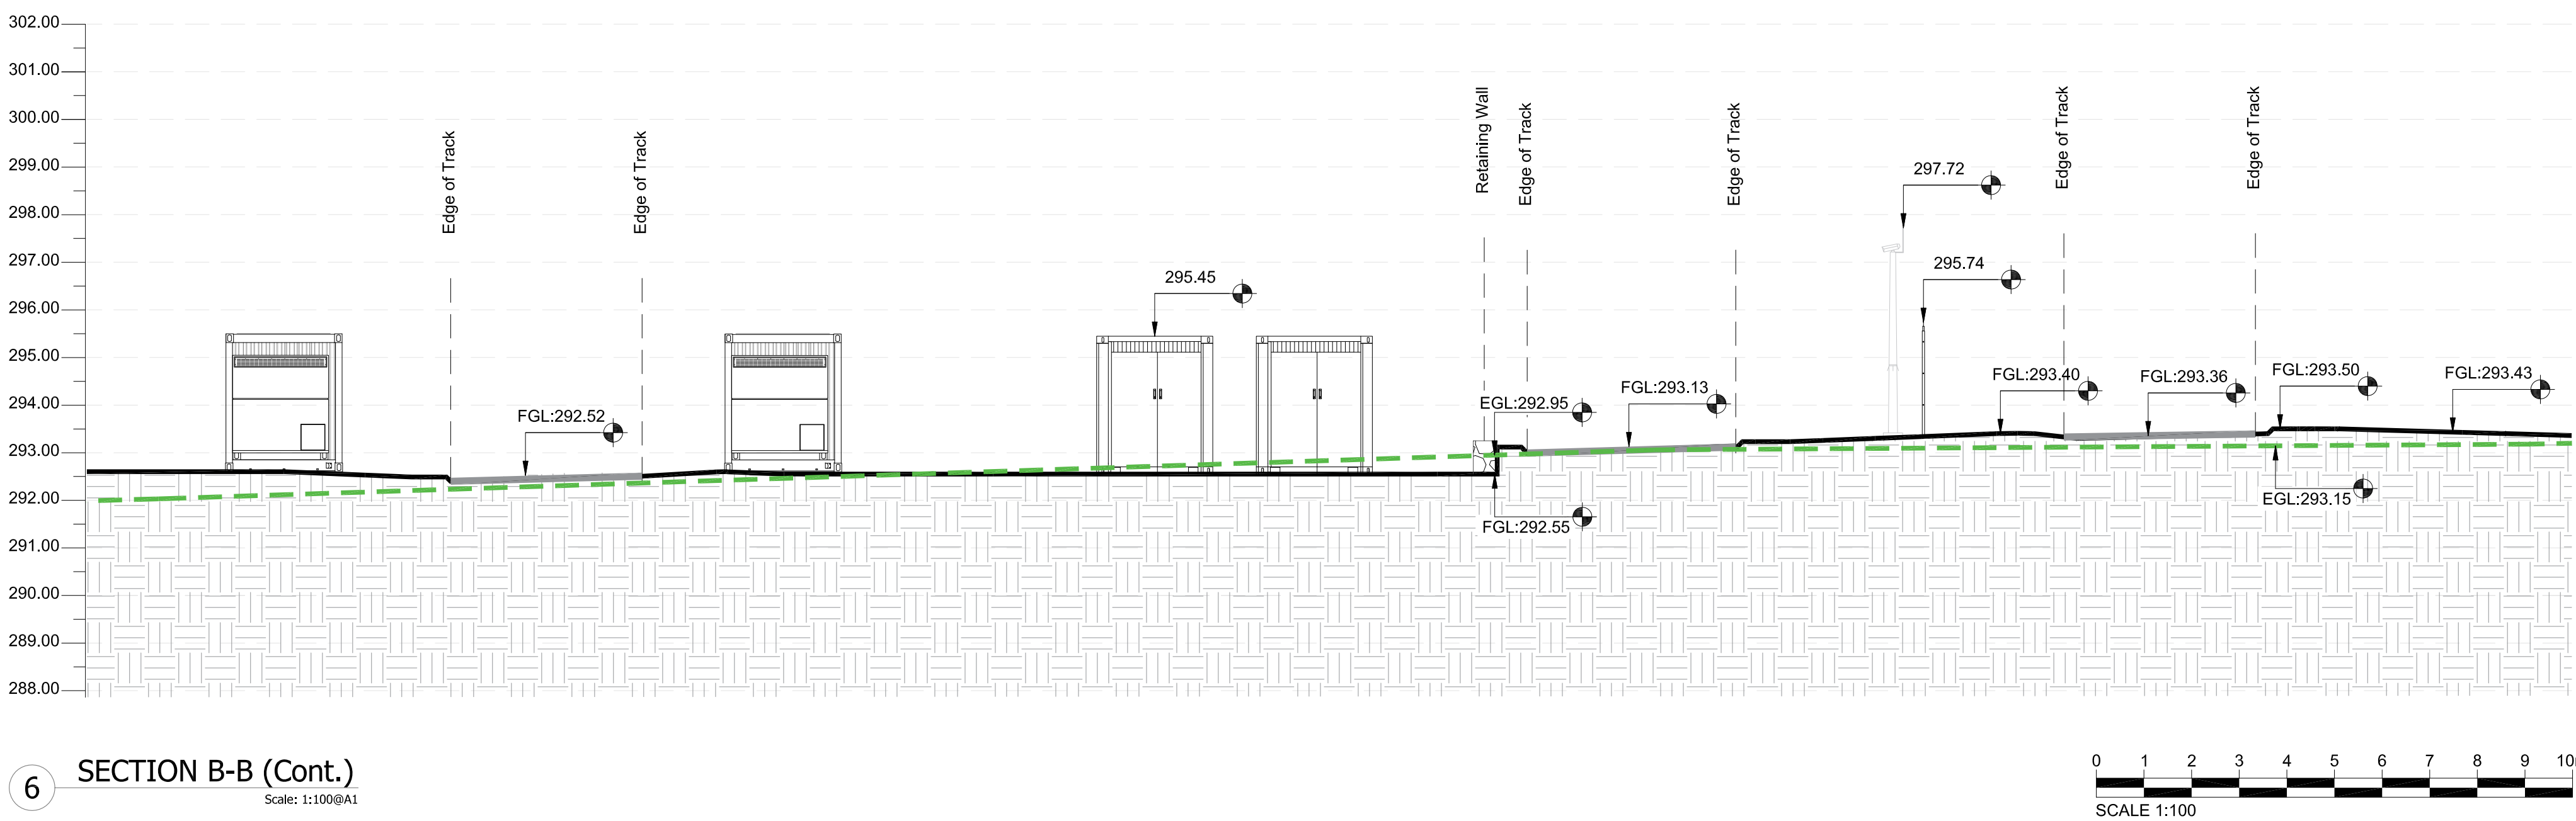

6 SECTION B-B (Cont.)

Scale: 1:100@A1

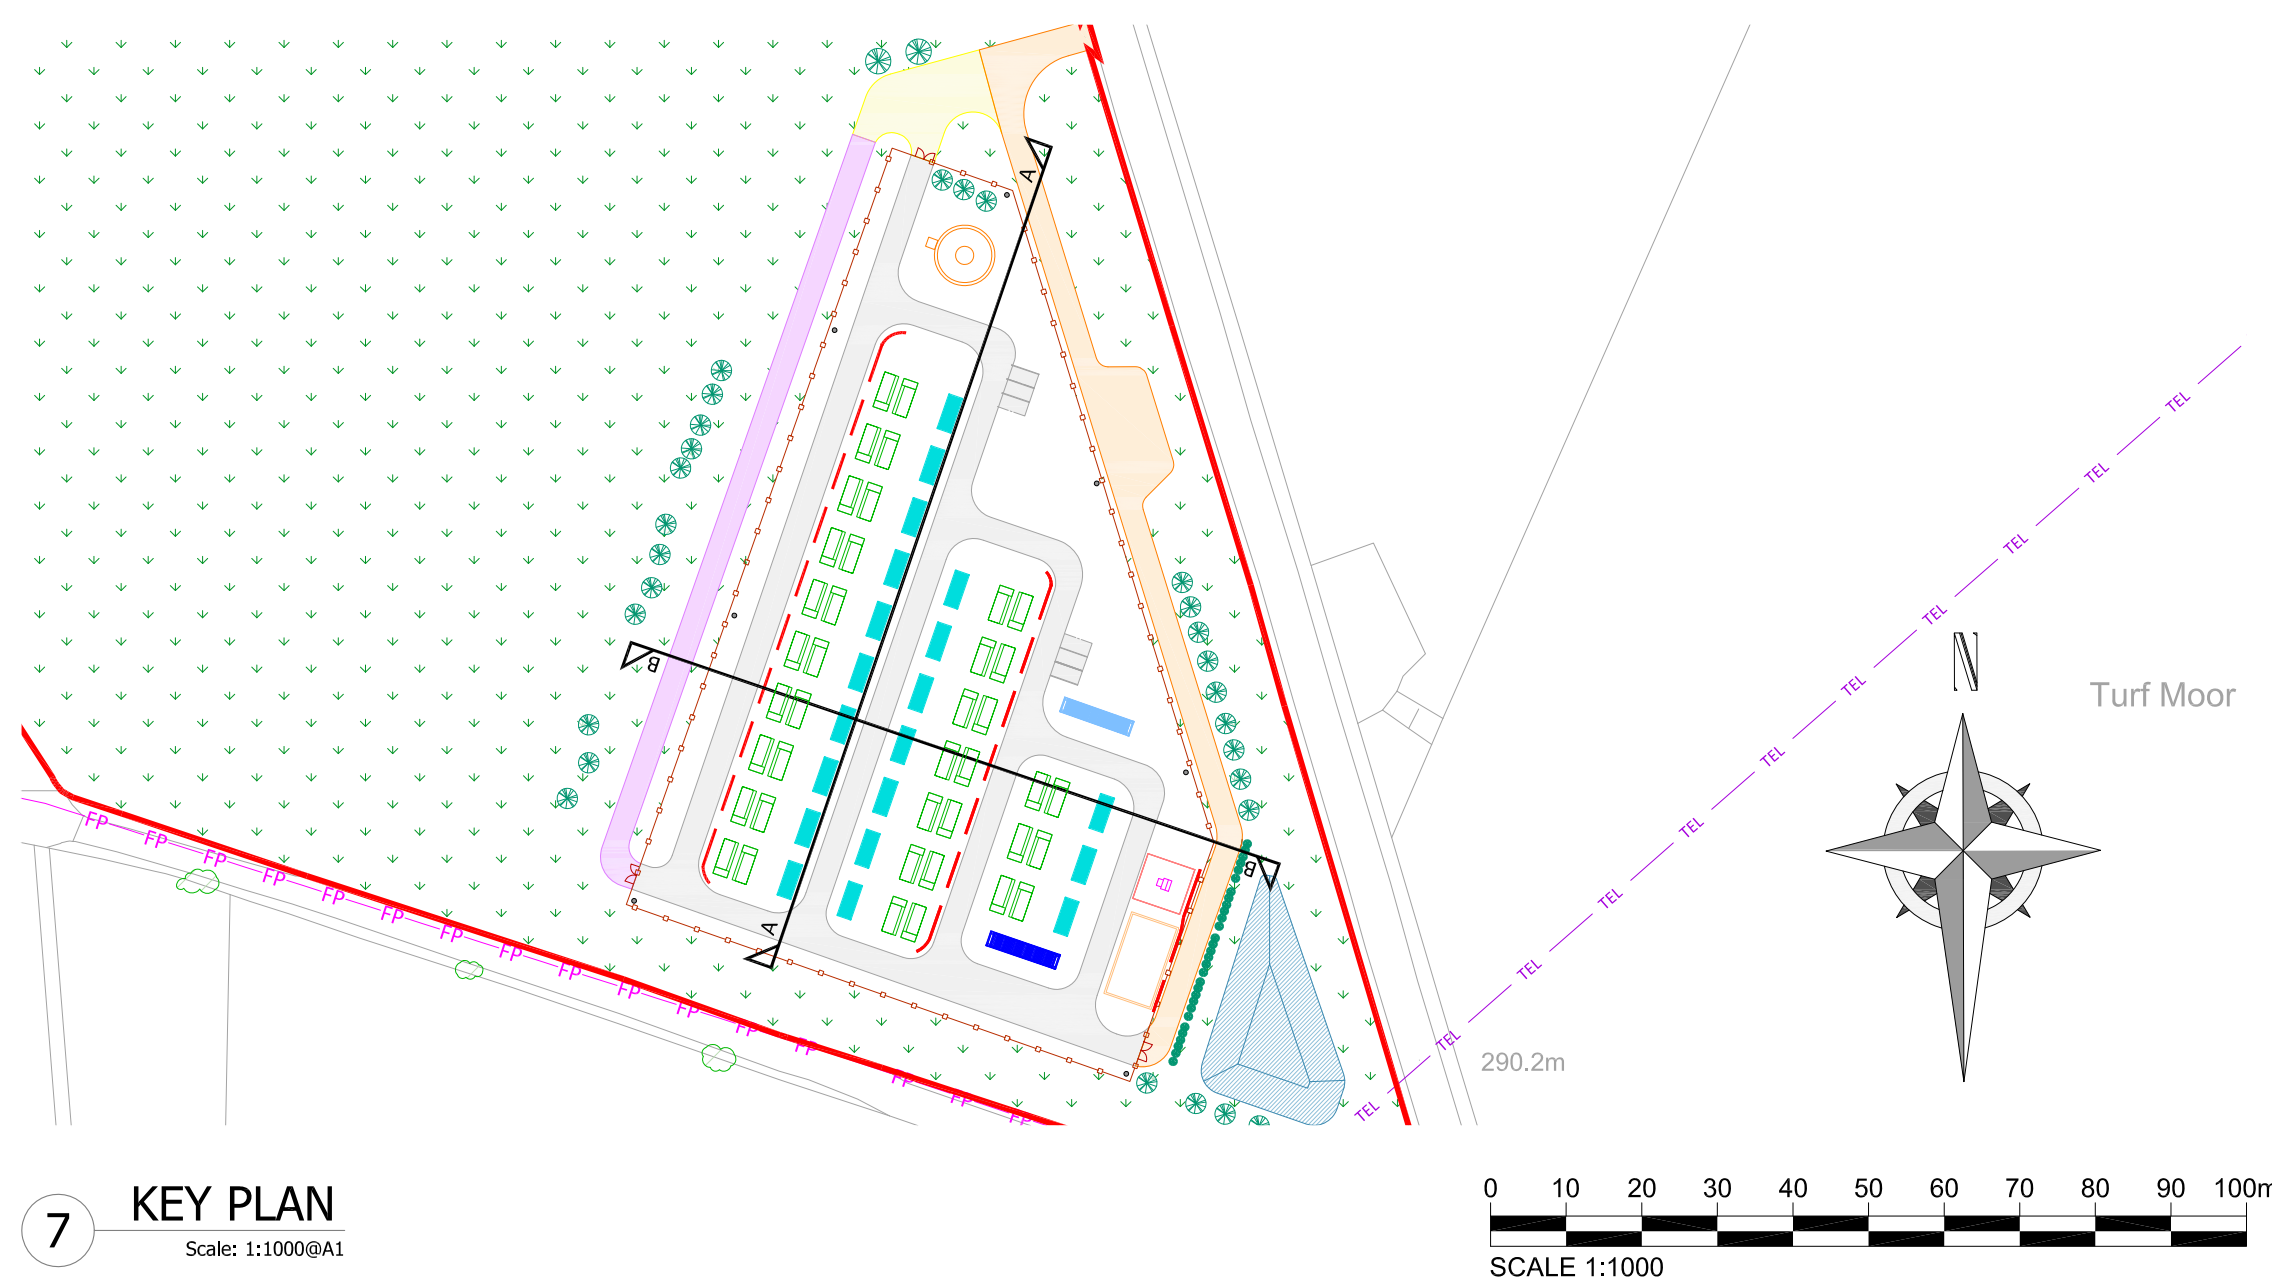

7 KEY PLAN

Scale: 1:1000@A1