




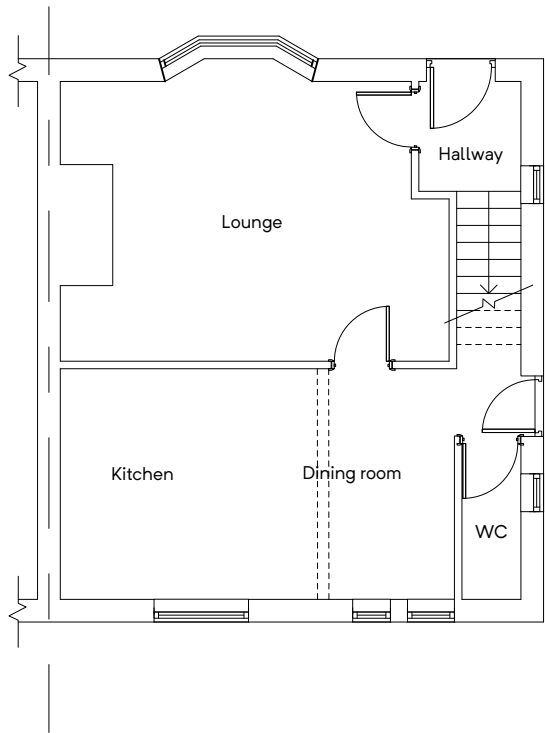


GROUND FLOOR PLAN
(EXISTING)

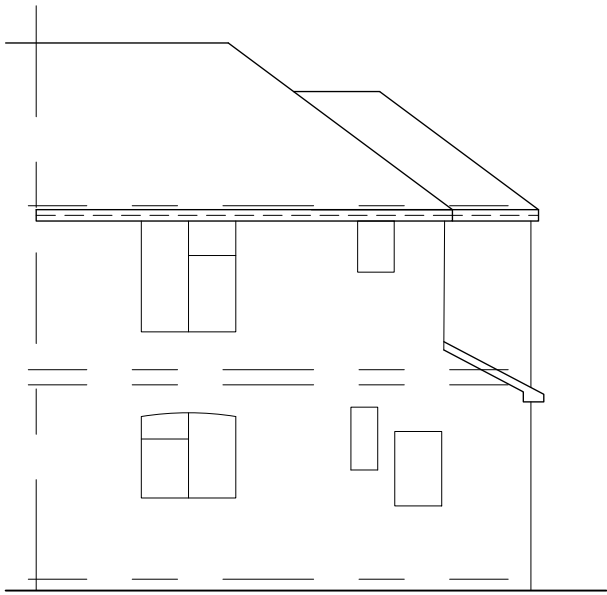


REAR ELEVATION
(EXISTING)

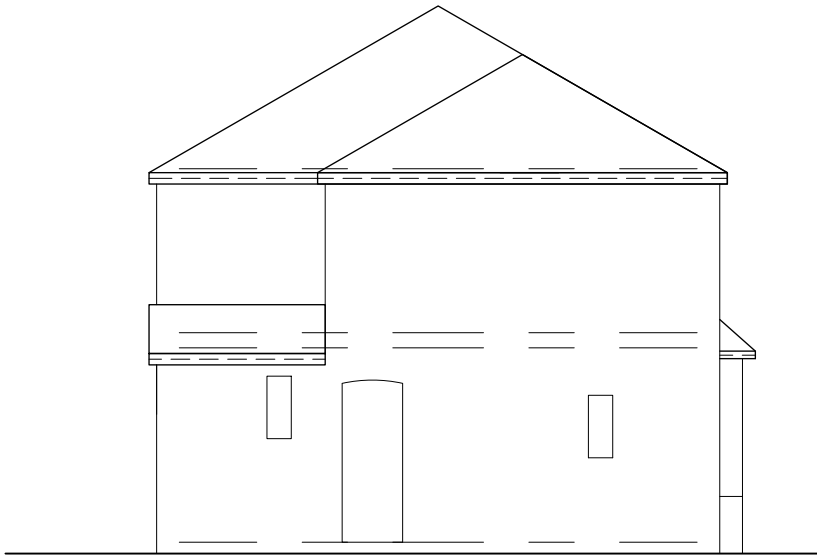


SIDE ELEVATION
(EXISTING)

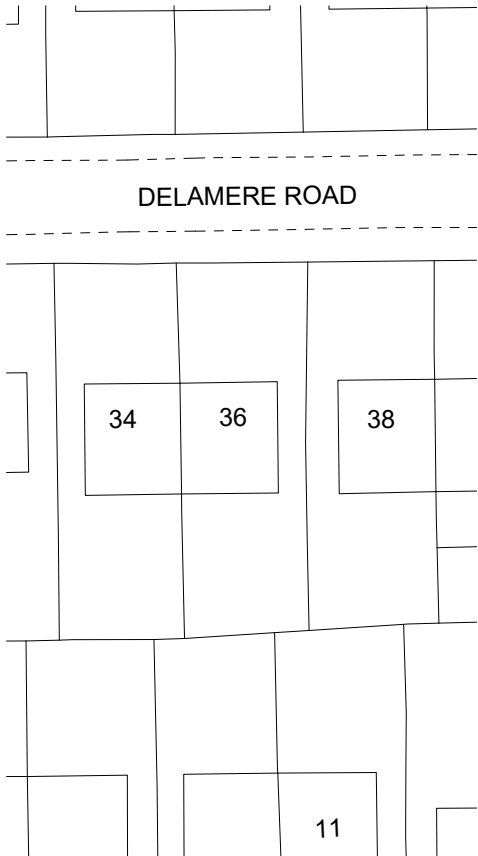

SITE PLAN
(EXISTING)

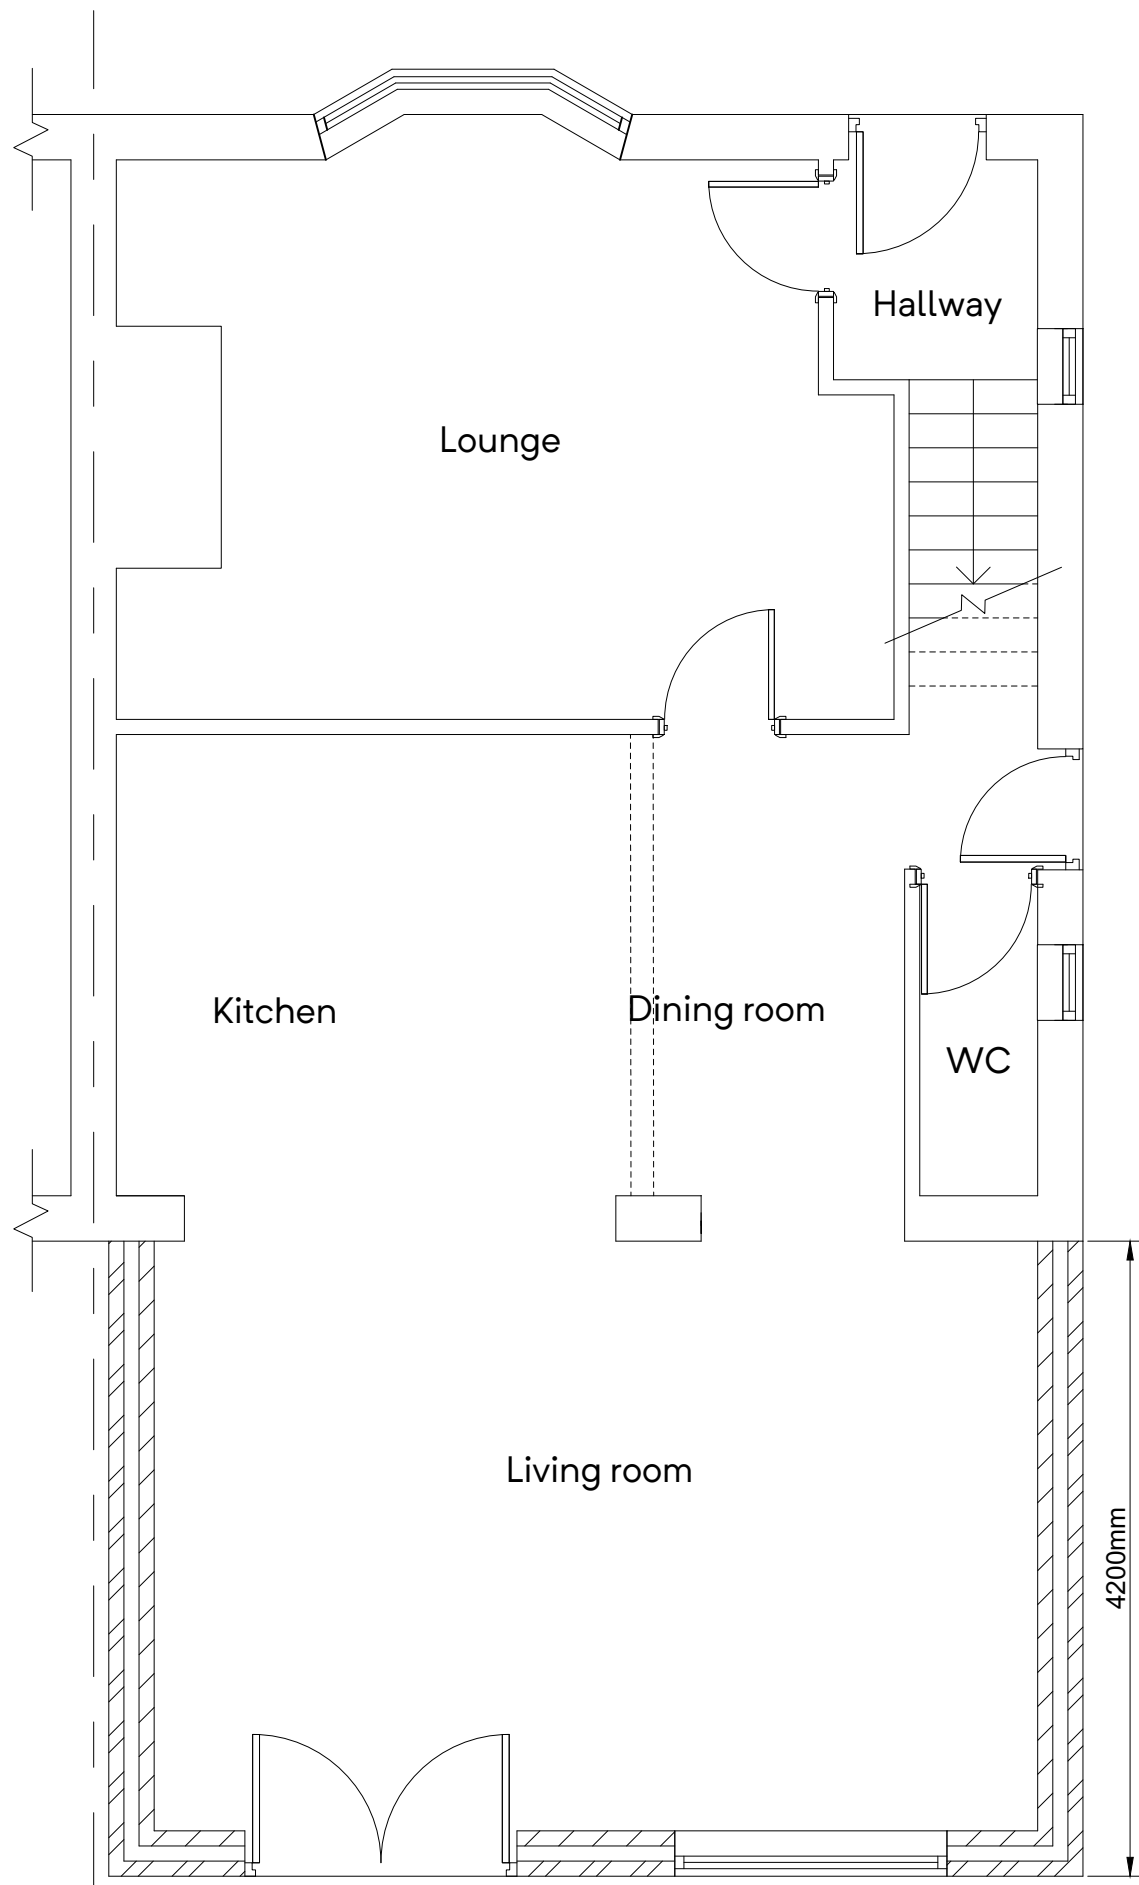


GROUND FLOOR PLAN
(PROPOSED)

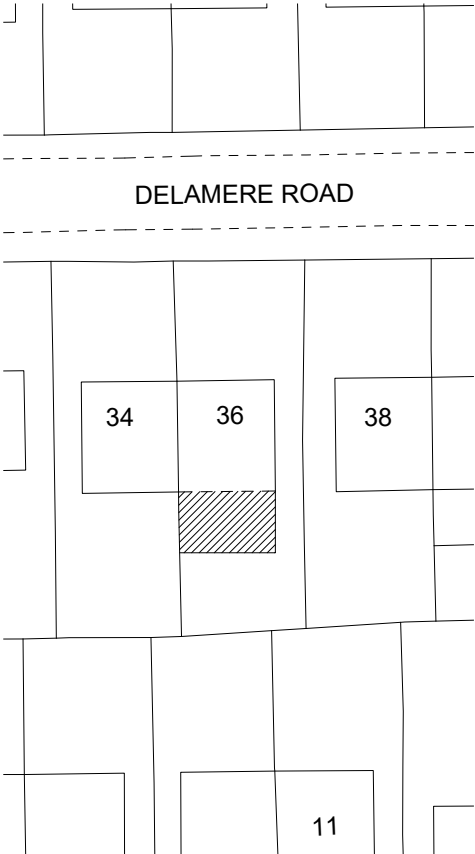


SITE PLAN
(PROPOSED)


Building Design Services	For:	Scale:
M.FAROOQ	MR QUMAR NISAR	(Plan)
418 Bury Road		1:50 @ A3
Rochdale		(Site Plan)
OL11 5EU	PROPOSED SINGLE STOREY	1:500 @ A3
01706 712231	REAR EXTENSION	
0796 7605 763		
bds	36 Delamere Road	Job No. & Sheet
	Rochdale	2268/2
	OL16 4XN	

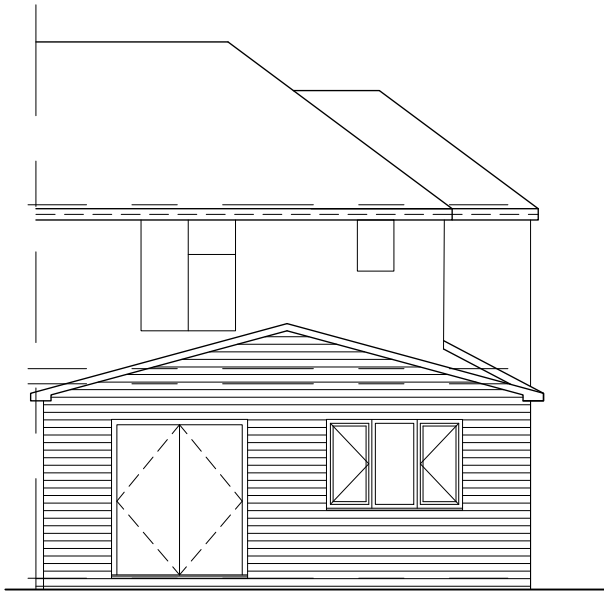

REAR ELEVATION
(PROPOSED)

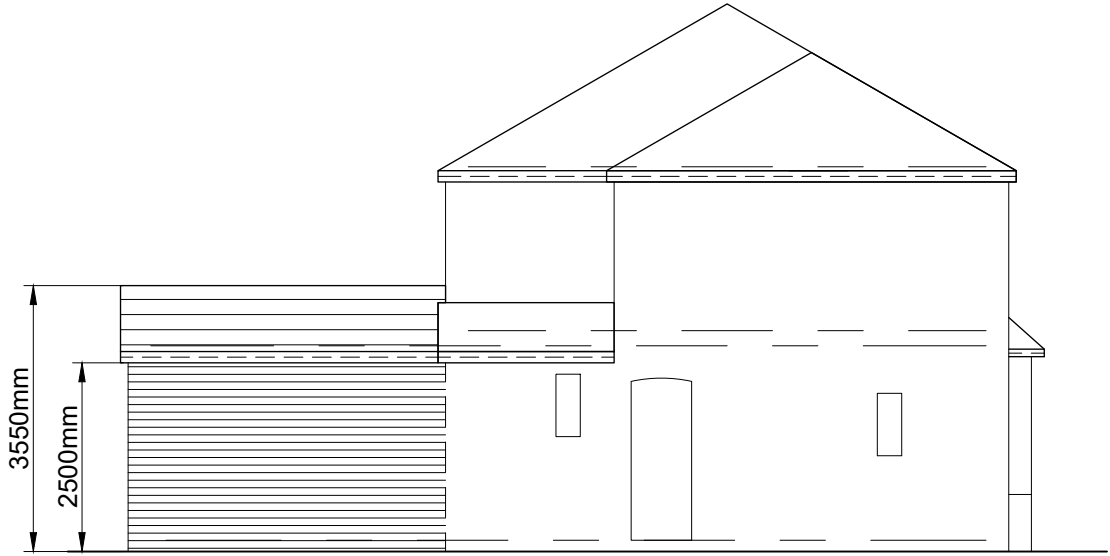

SIDE ELEVATION
(PROPOSED)

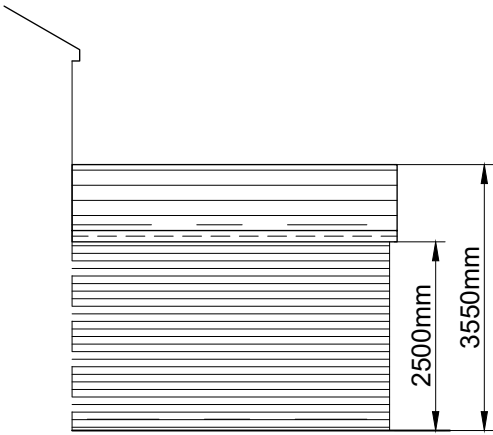

SIDE ELEVATION
(PROPOSED)