



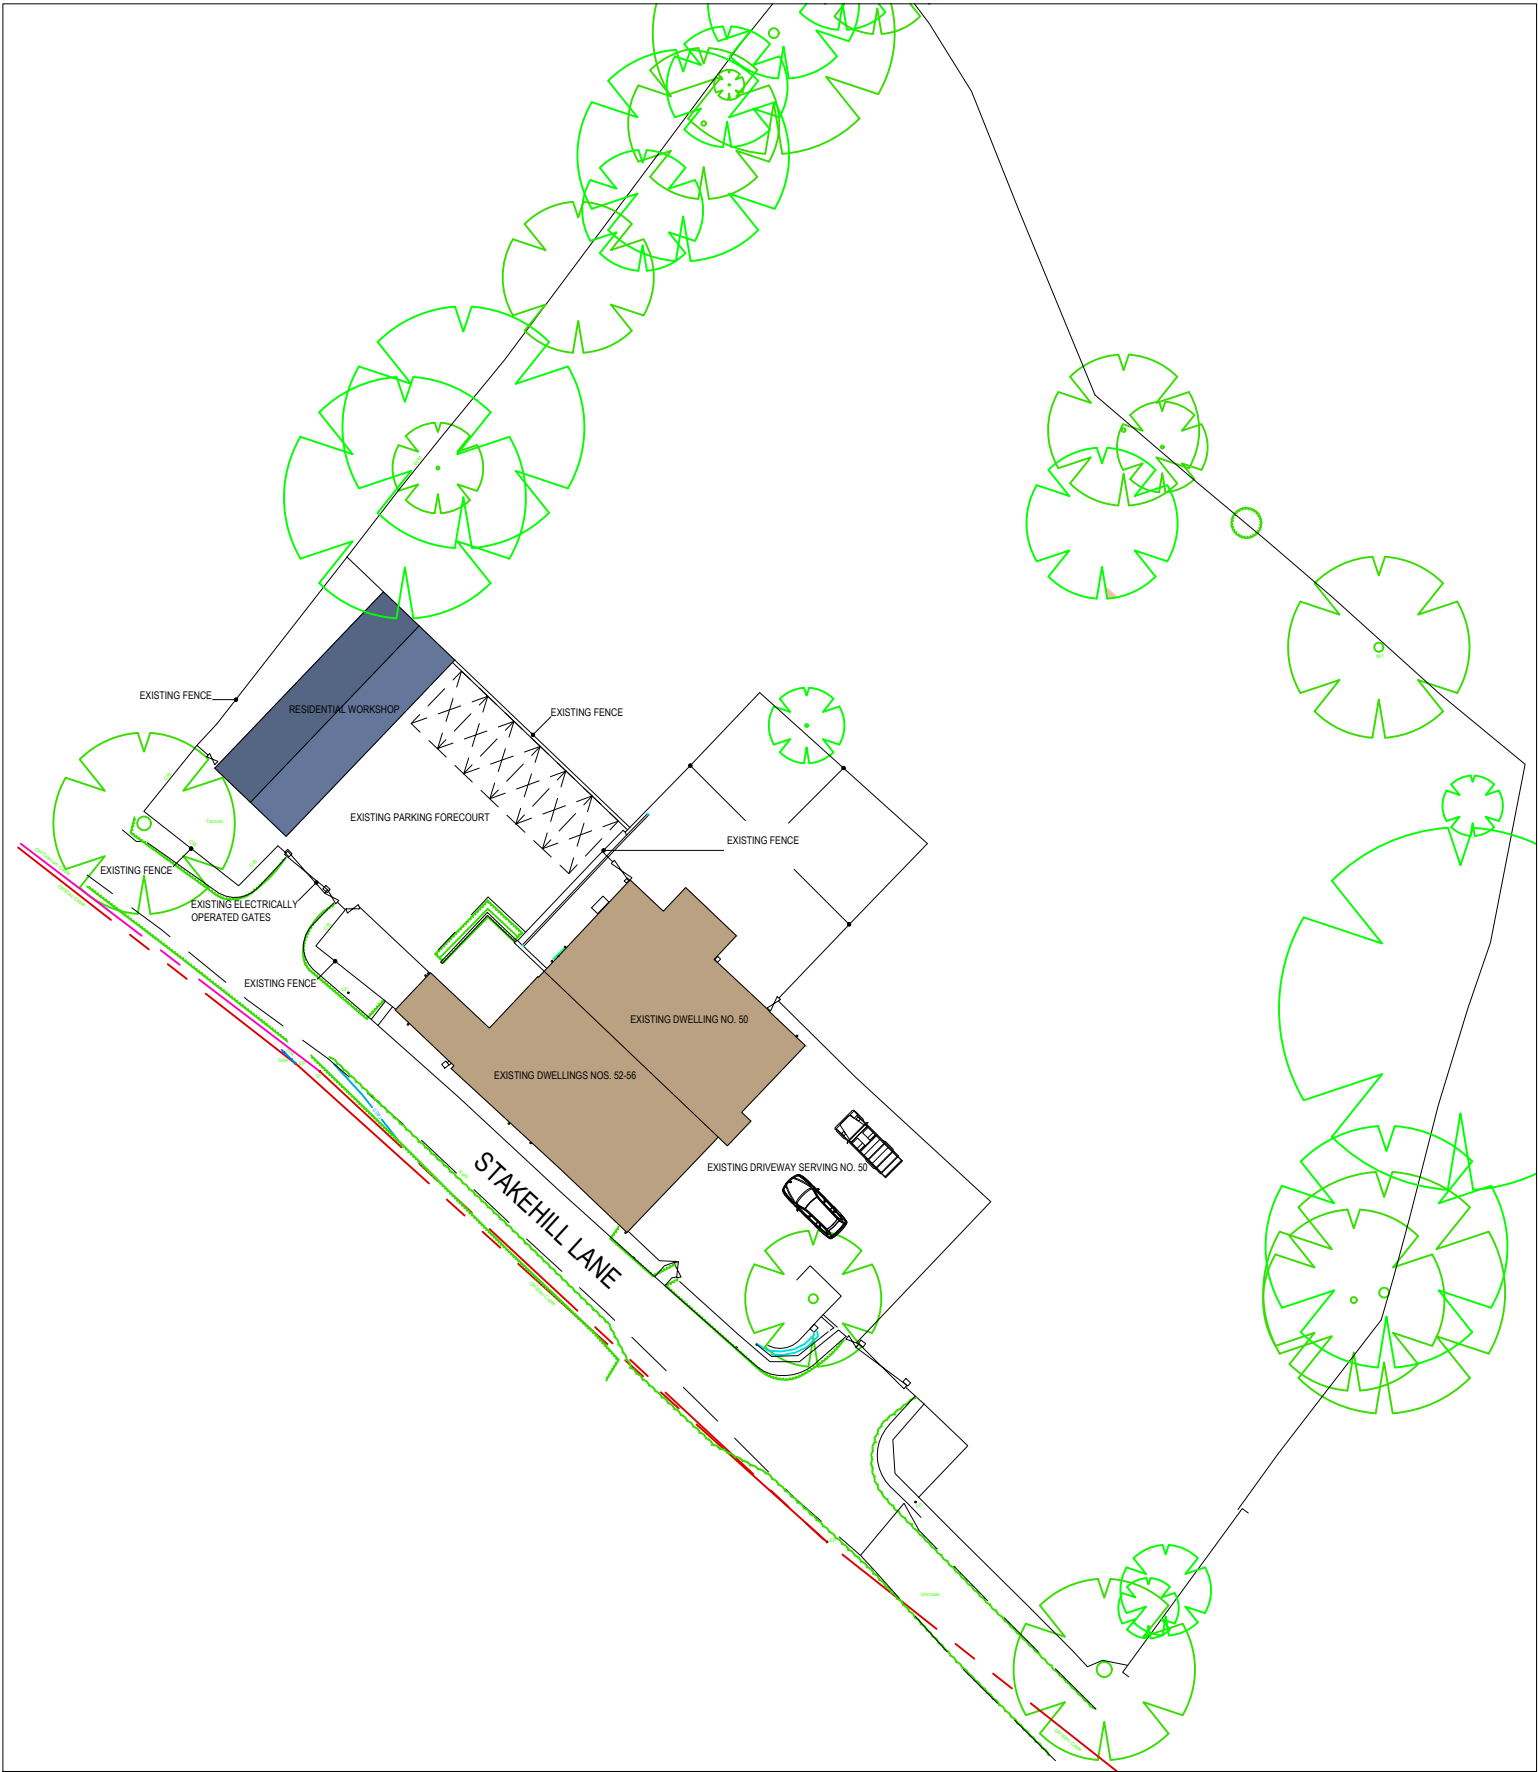

W: adeptdesignltd.co.uk | M: 07496819062 | E: enquiries@adeptdesignltd.co.uk

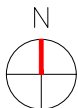

PROJECT	52-56 STAKEHILL LANE, MIDDLETON, M24 2RU
TITLE	EXISTING DETACHED RESIDENTIAL WORKSHOP CONVERSION TO SINGLE DWELLING
NUMBER	A100
SCALE	1:500

REVISION	001
DESCRIPTION	EXISTING SITE PLAN
STATUS	PLANNING ISSUE
DATE	29/04/2025