



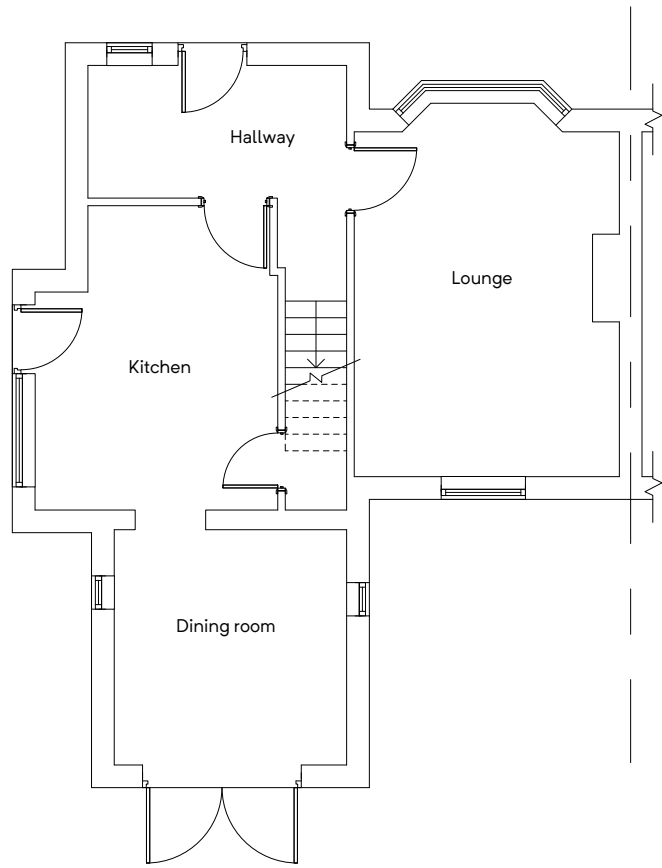

GROUND FLOOR PLAN
(EXISTING)




FRONT ELEVATION
(EXISTING)

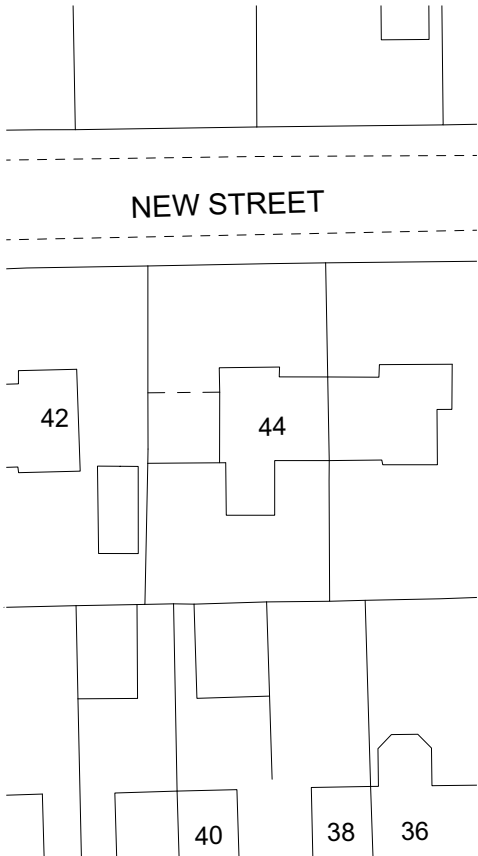

SITE PLAN
(EXISTING)




REAR ELEVATION
(EXISTING)

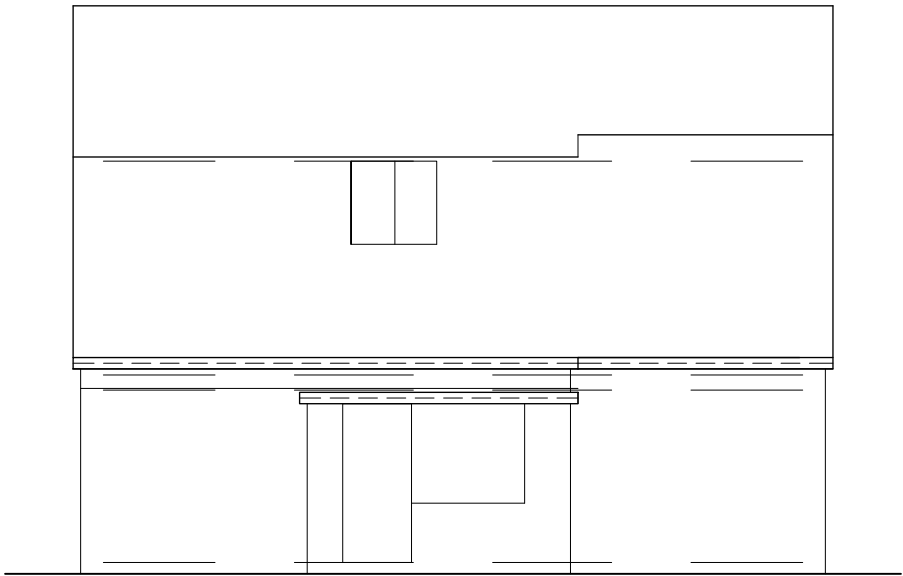


SIDE ELEVATION
(EXISTING)

Building Design Services M.FAROOQ 418 Bury Road Rochdale OL11 5EU 01706 712231 0796 7605 763 bds	<u>For:</u>	<u>Scale:</u>
	MR WASIM KHOKHAR	(Plan) 1:100 @ A3
	PROPOSED SINGLE STOREY SIDE & REAR EXTENSION	(Elevation) 1:100 @ A3
	44 New Street Rochdale OL12 6NS	(Site Plan) 1:500 @ A3
		<u>Job No. & Sheet</u>
		2271/1

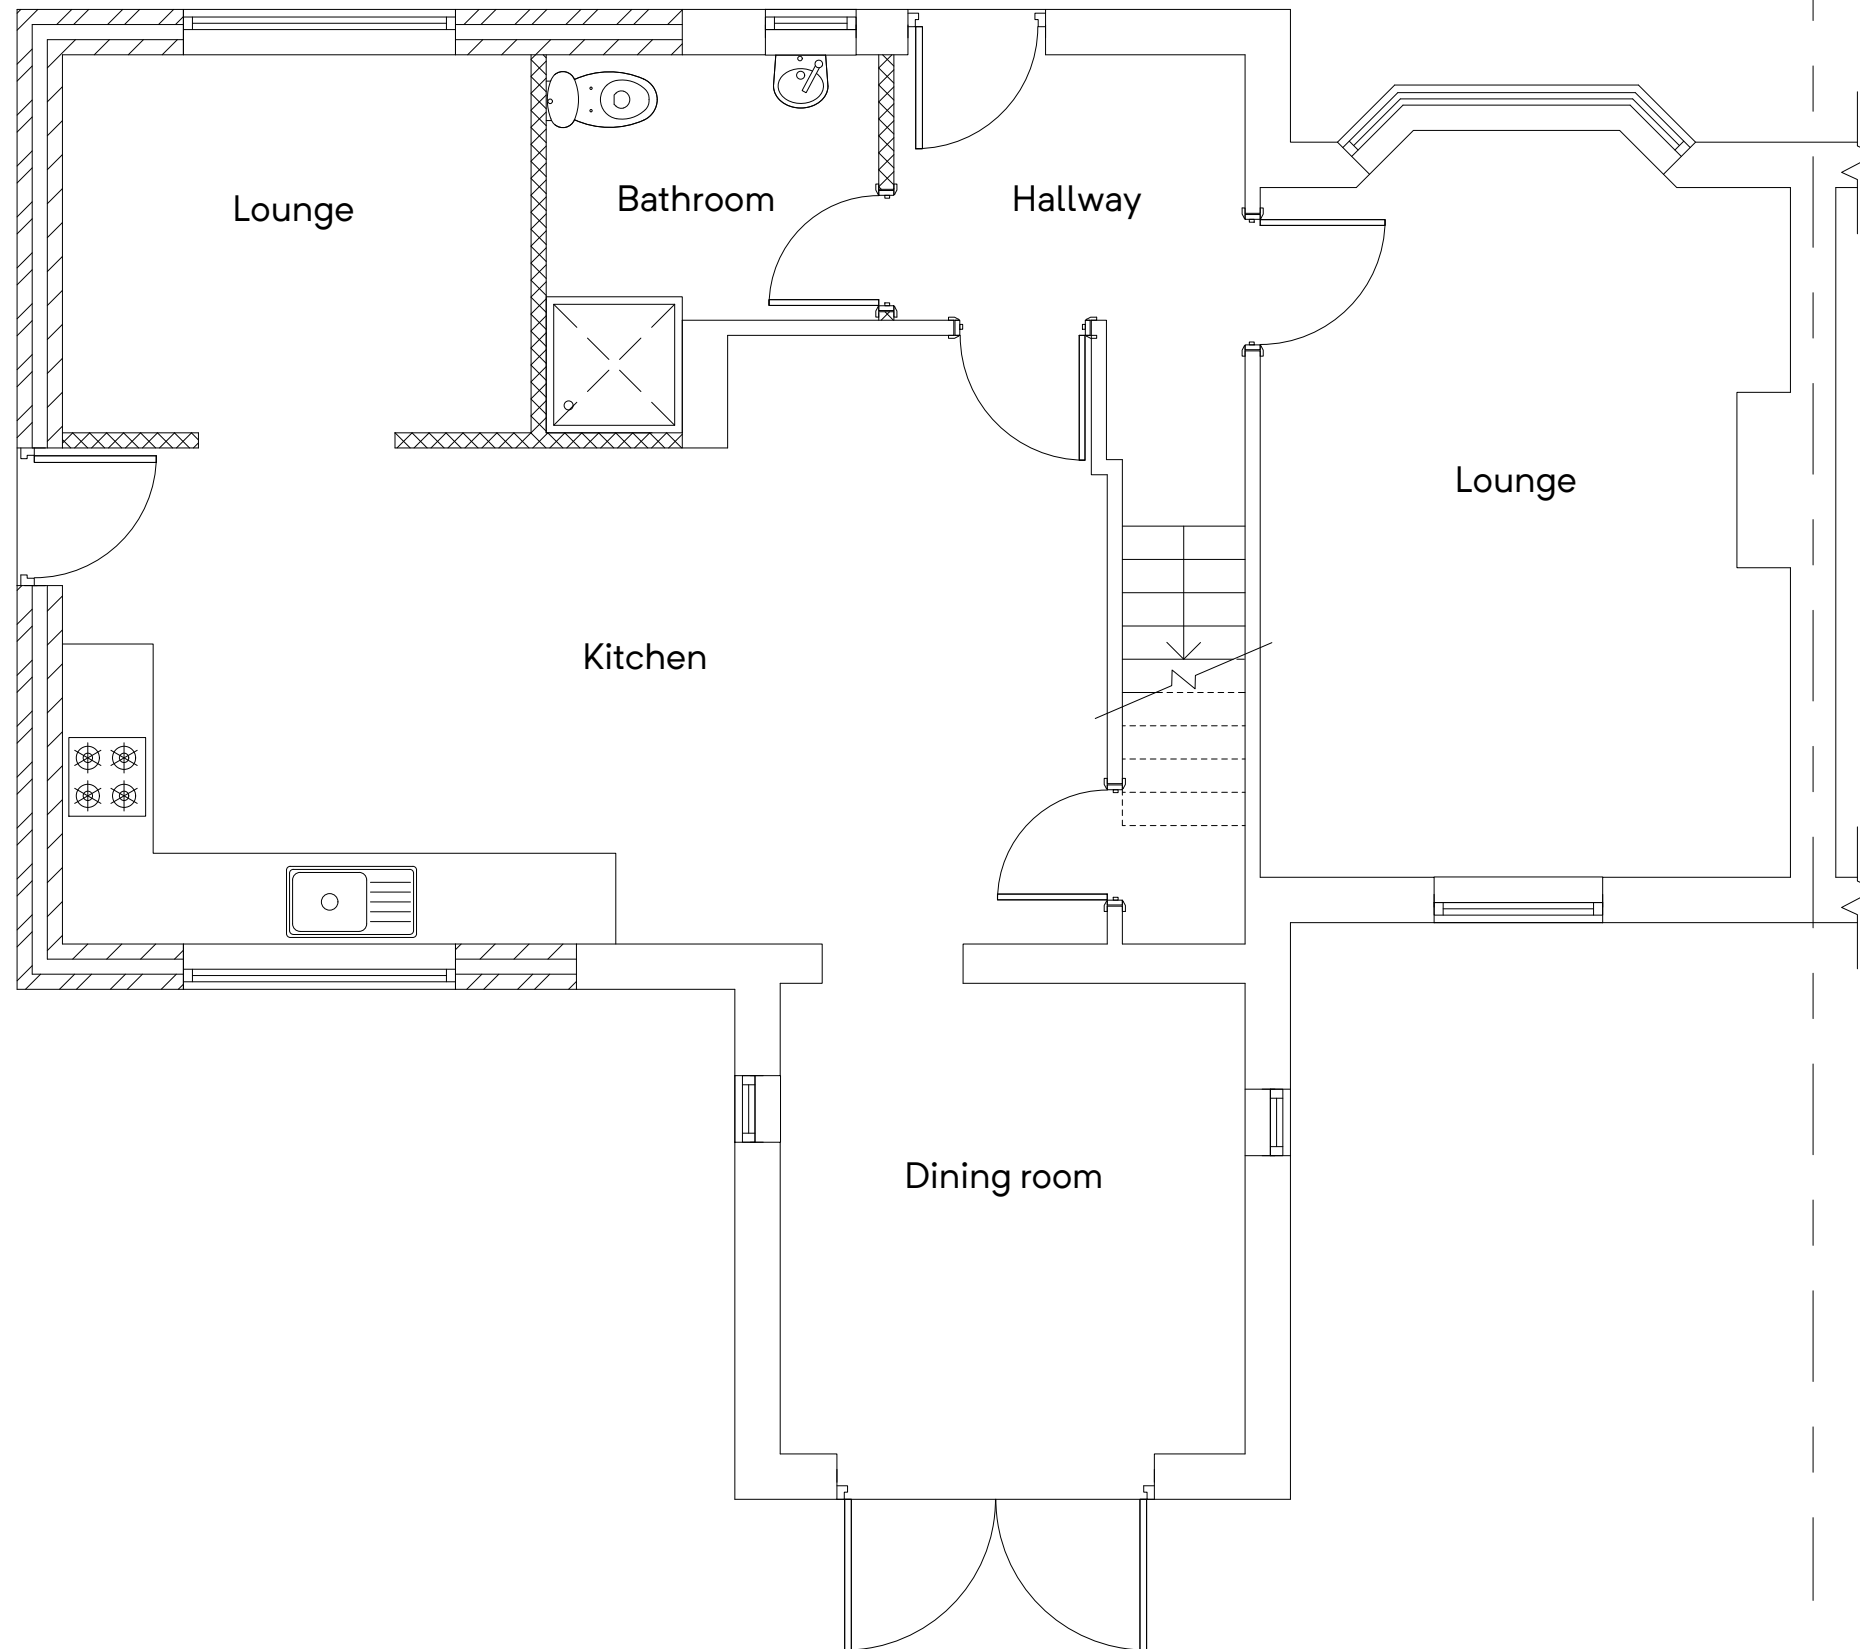

GROUND FLOOR PLAN
(PROPOSED)

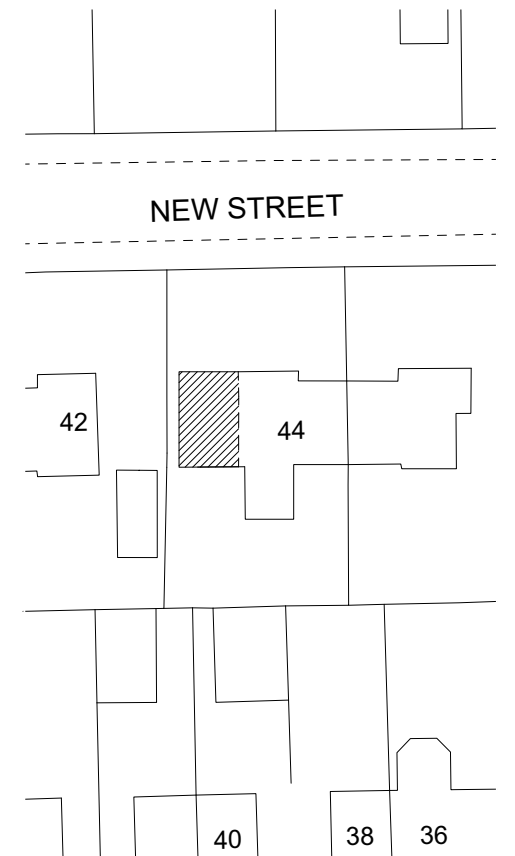

SITE PLAN
(PROPOSED)

Building Design Services

M.FAROOQ
418 Bury Road
Rochdale
OL11 5EU
01706 712231
0796 7605 763

bds

For:

MR WASIM KHOKHAR

PROPOSED SINGLE
STOREY SIDE & REAR
EXTENSION

44 New Street
Rochdale
OL12 6NS

Scale:

(Plan)
1:50 @ A3
(Site Plan)
1:500 @ A3

Job No. & Sheet


2271/2



FRONT ELEVATION
(PROPOSED)



REAR ELEVATION
(PROPOSED)

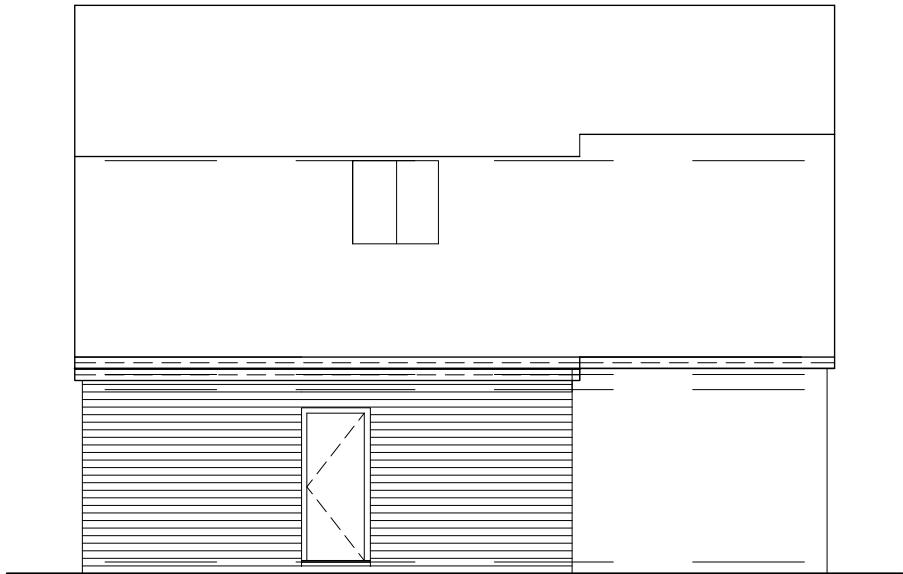

SIDE ELEVATION
(PROPOSED)