
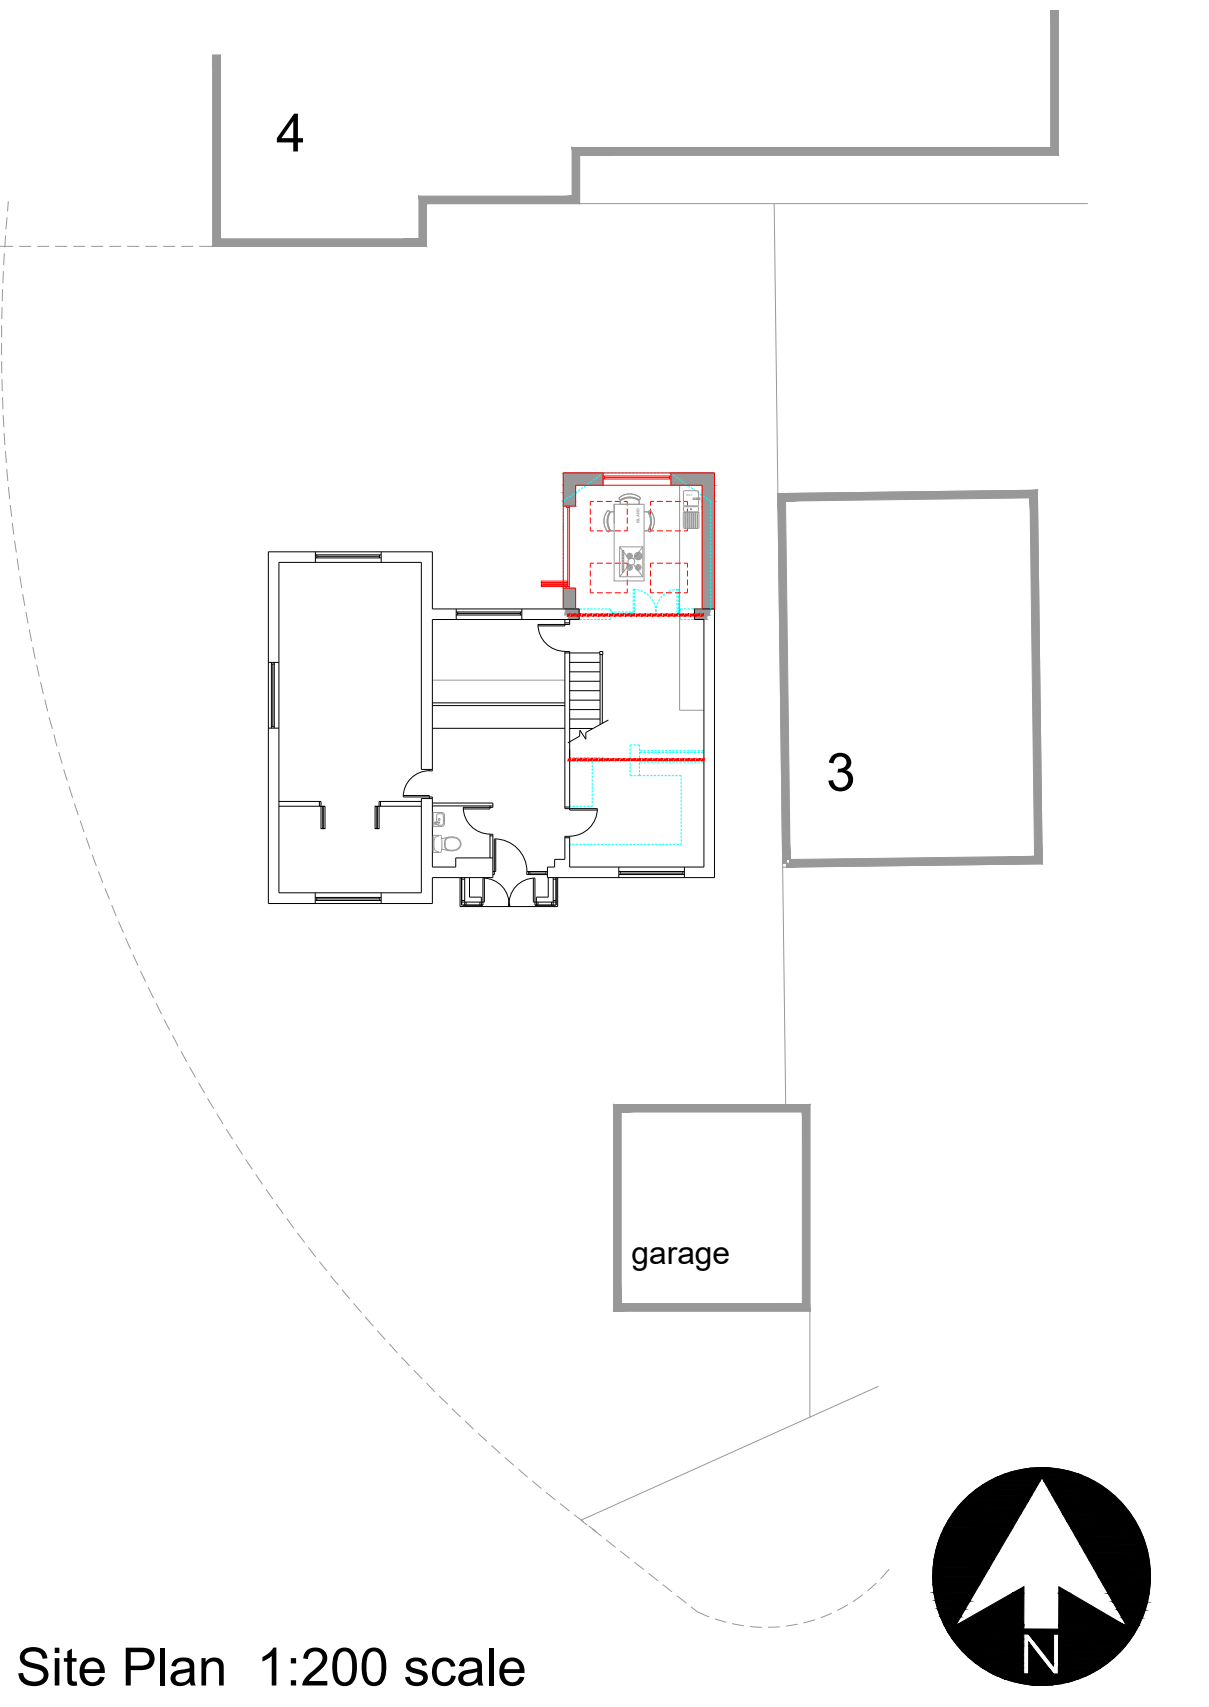
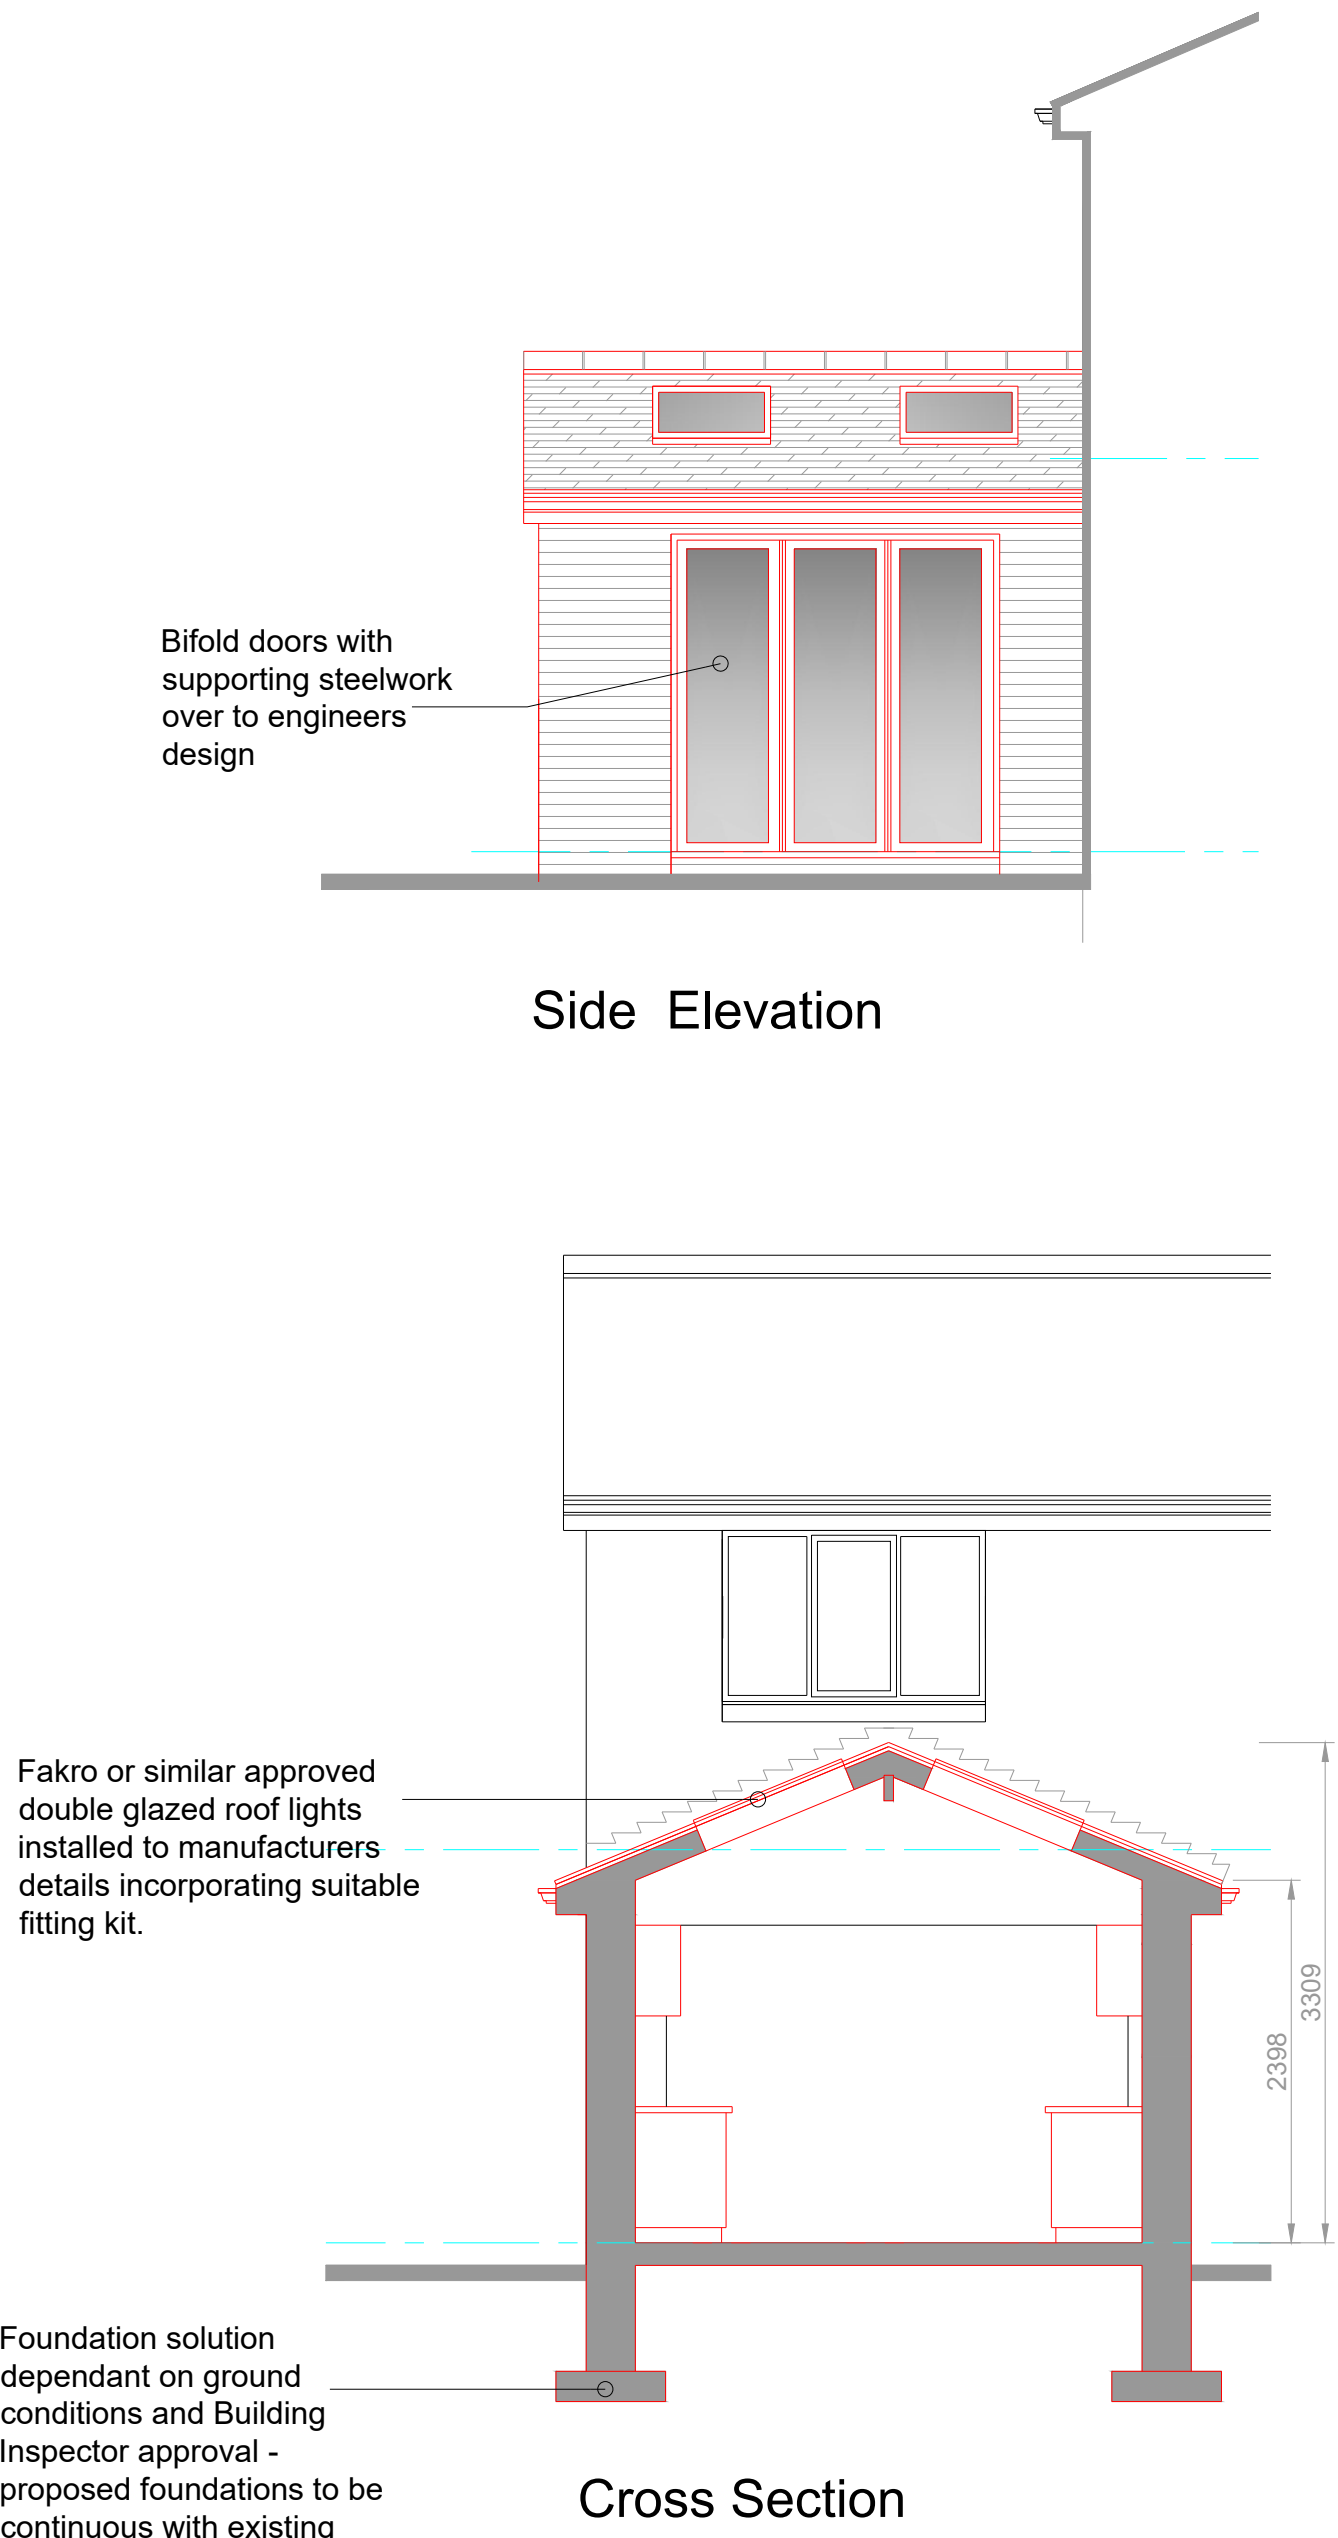
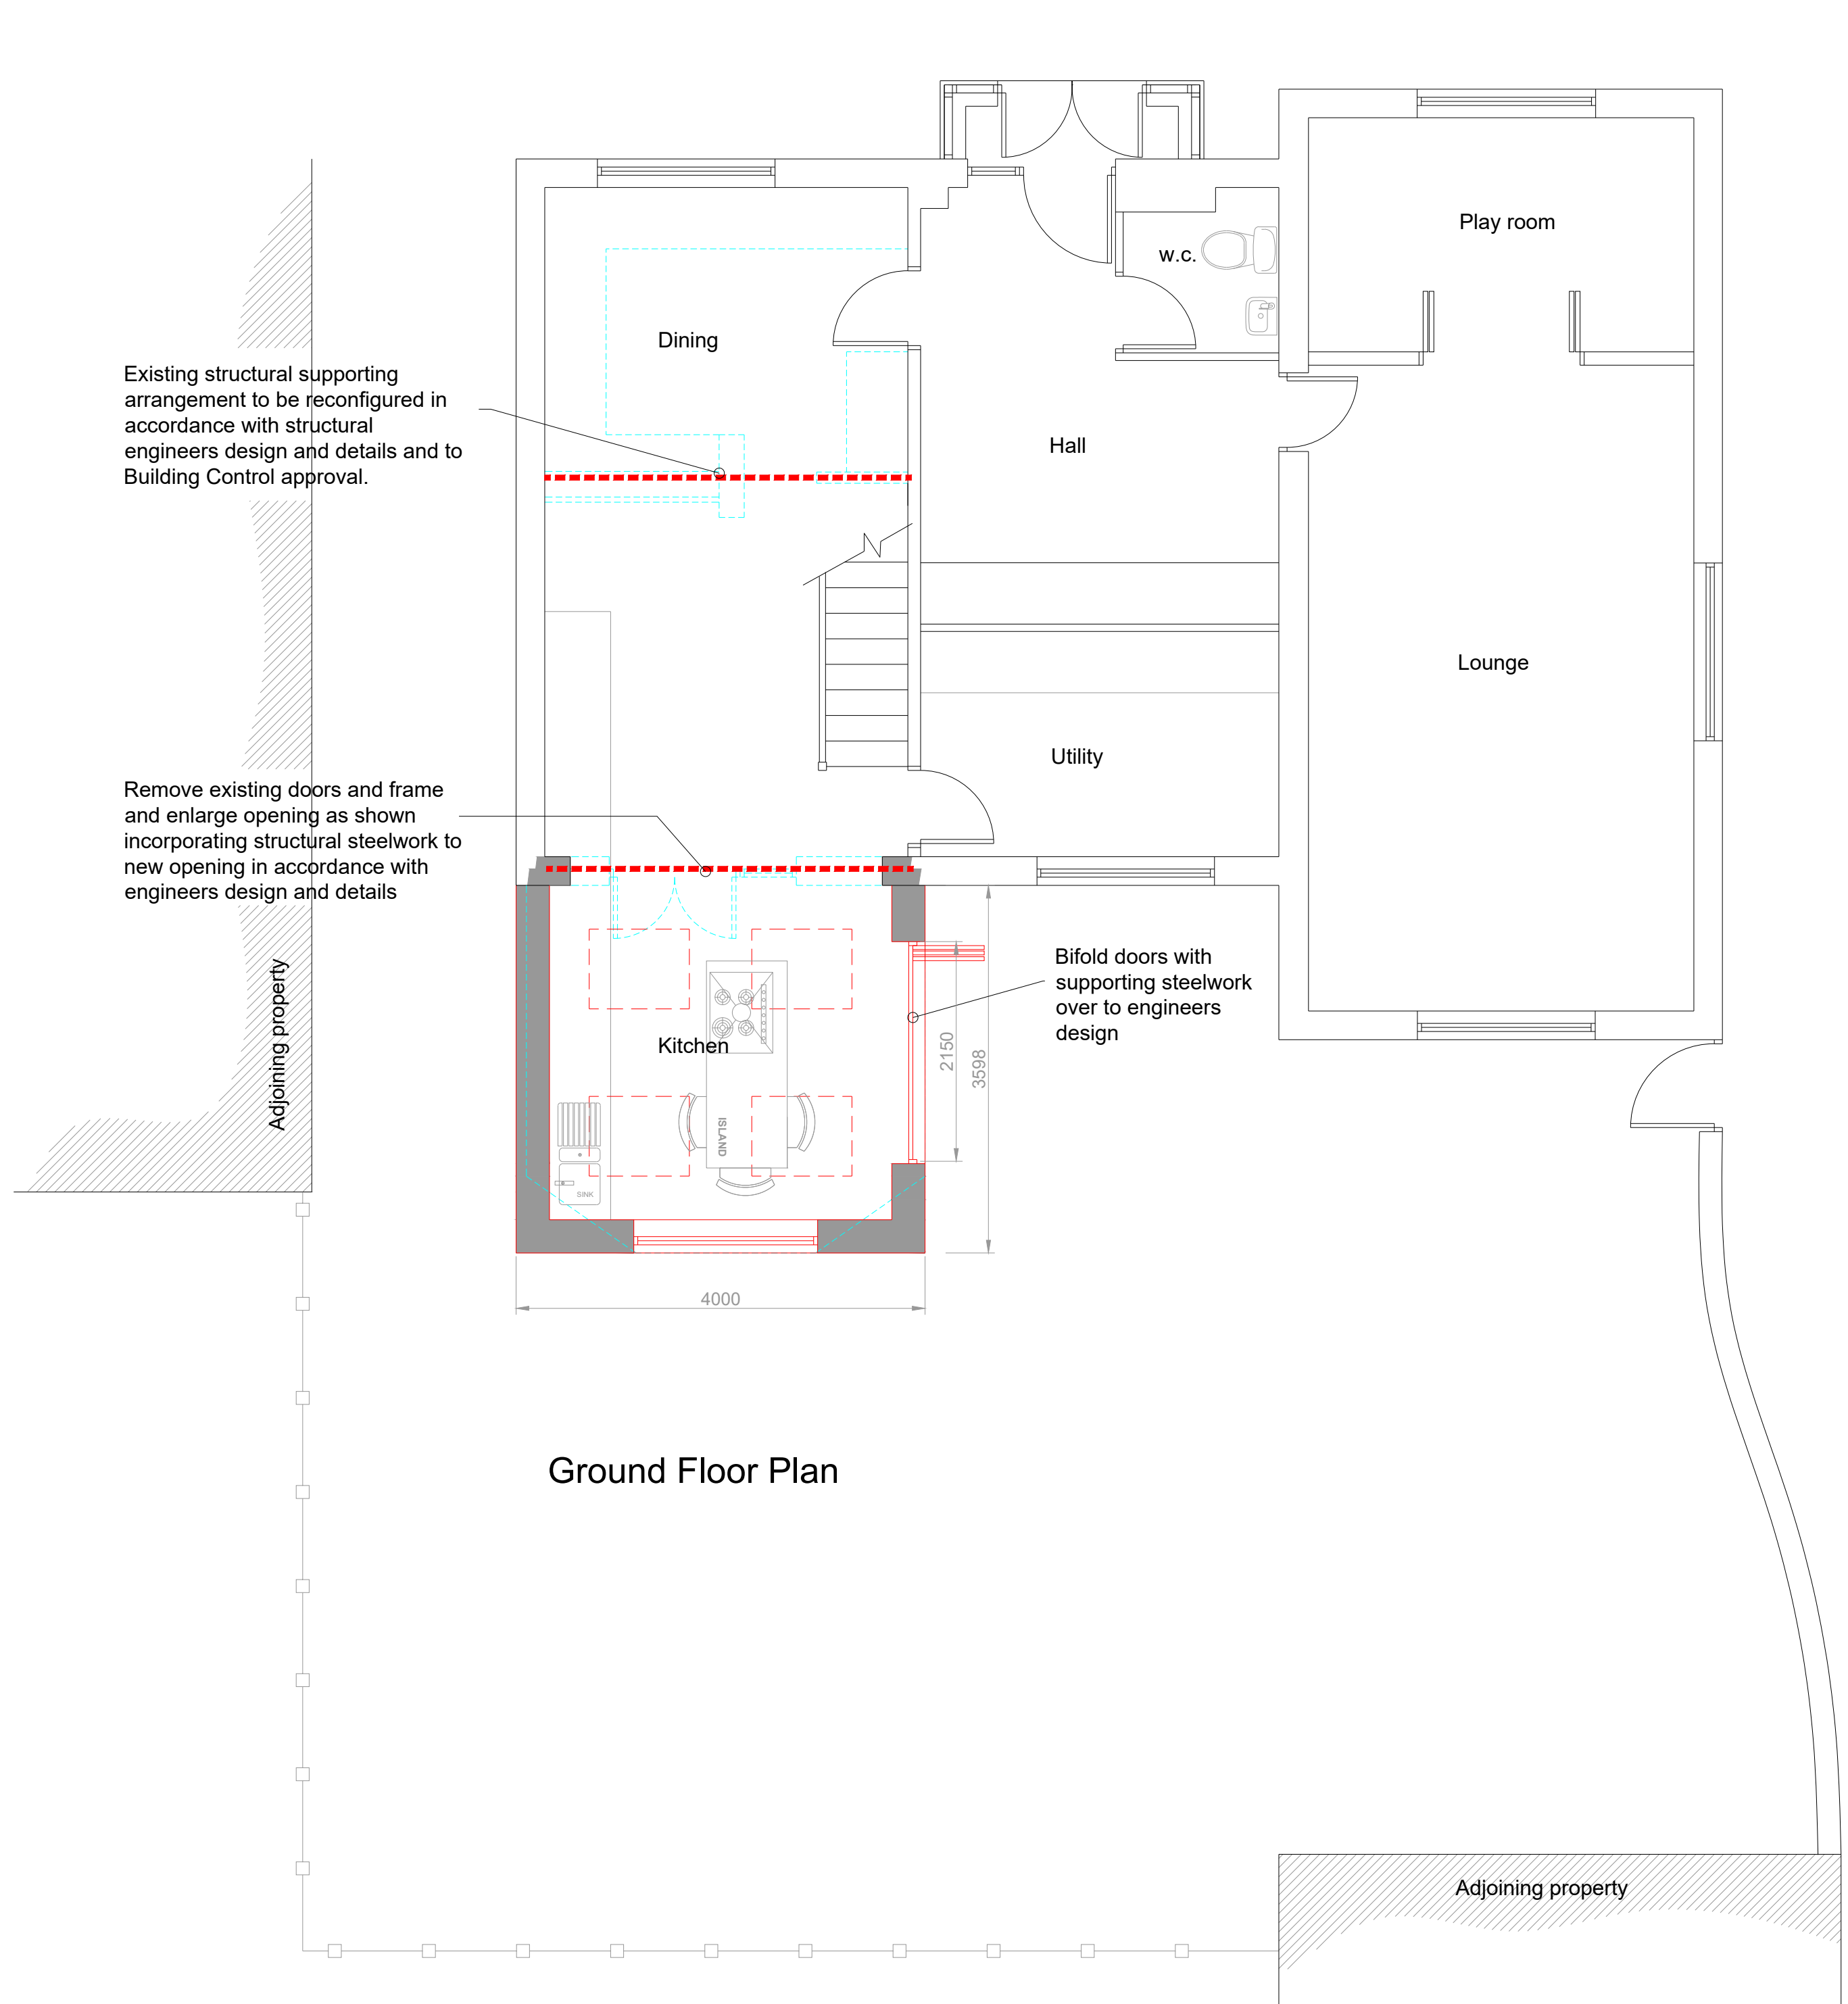


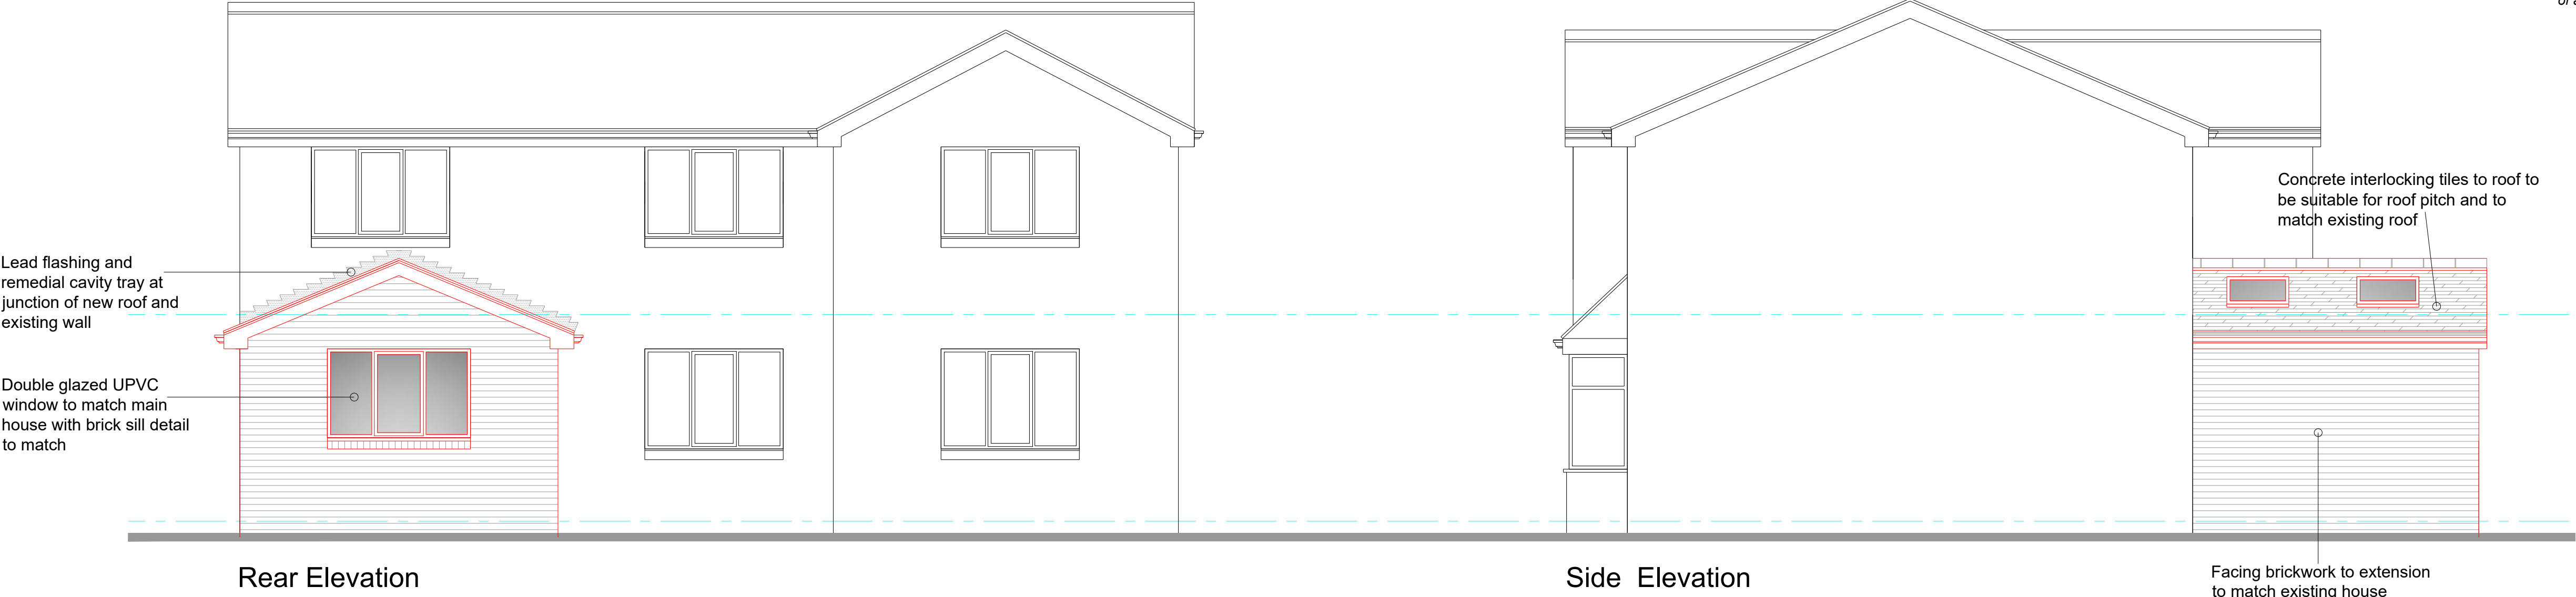

rev:	date:	description	
 AJ COCKER ASSOCIATES CHARTERED BUILDING SURVEYORS			
New Century House 176 Drake Street Rochdale OL16 1UP Tel: 01706 764880 Fax: 01706 764881 www.ajcockerassociates.co.uk mail@ajcockerassociates.co.uk			
 RICS the mark of property professionalism worldwide			
Project: 2 Fulmar Gardens, Rochdale		scale: 1:50	
Proposed		date: Feb 25	
Client: E.Hoyle		drawn: NL	
		Dwg. Nr. H495-02	