

EXISTING SECTION / RIGHT ELEVATION (1:50)

small trees, hedgerows etc on fence line

Fence

Former embankment / mound


Extg stone retaining wall beyond and timber post and rail fence

Footpath

Highway

0 1 2 3 4 5

SCALE BAR 1:50

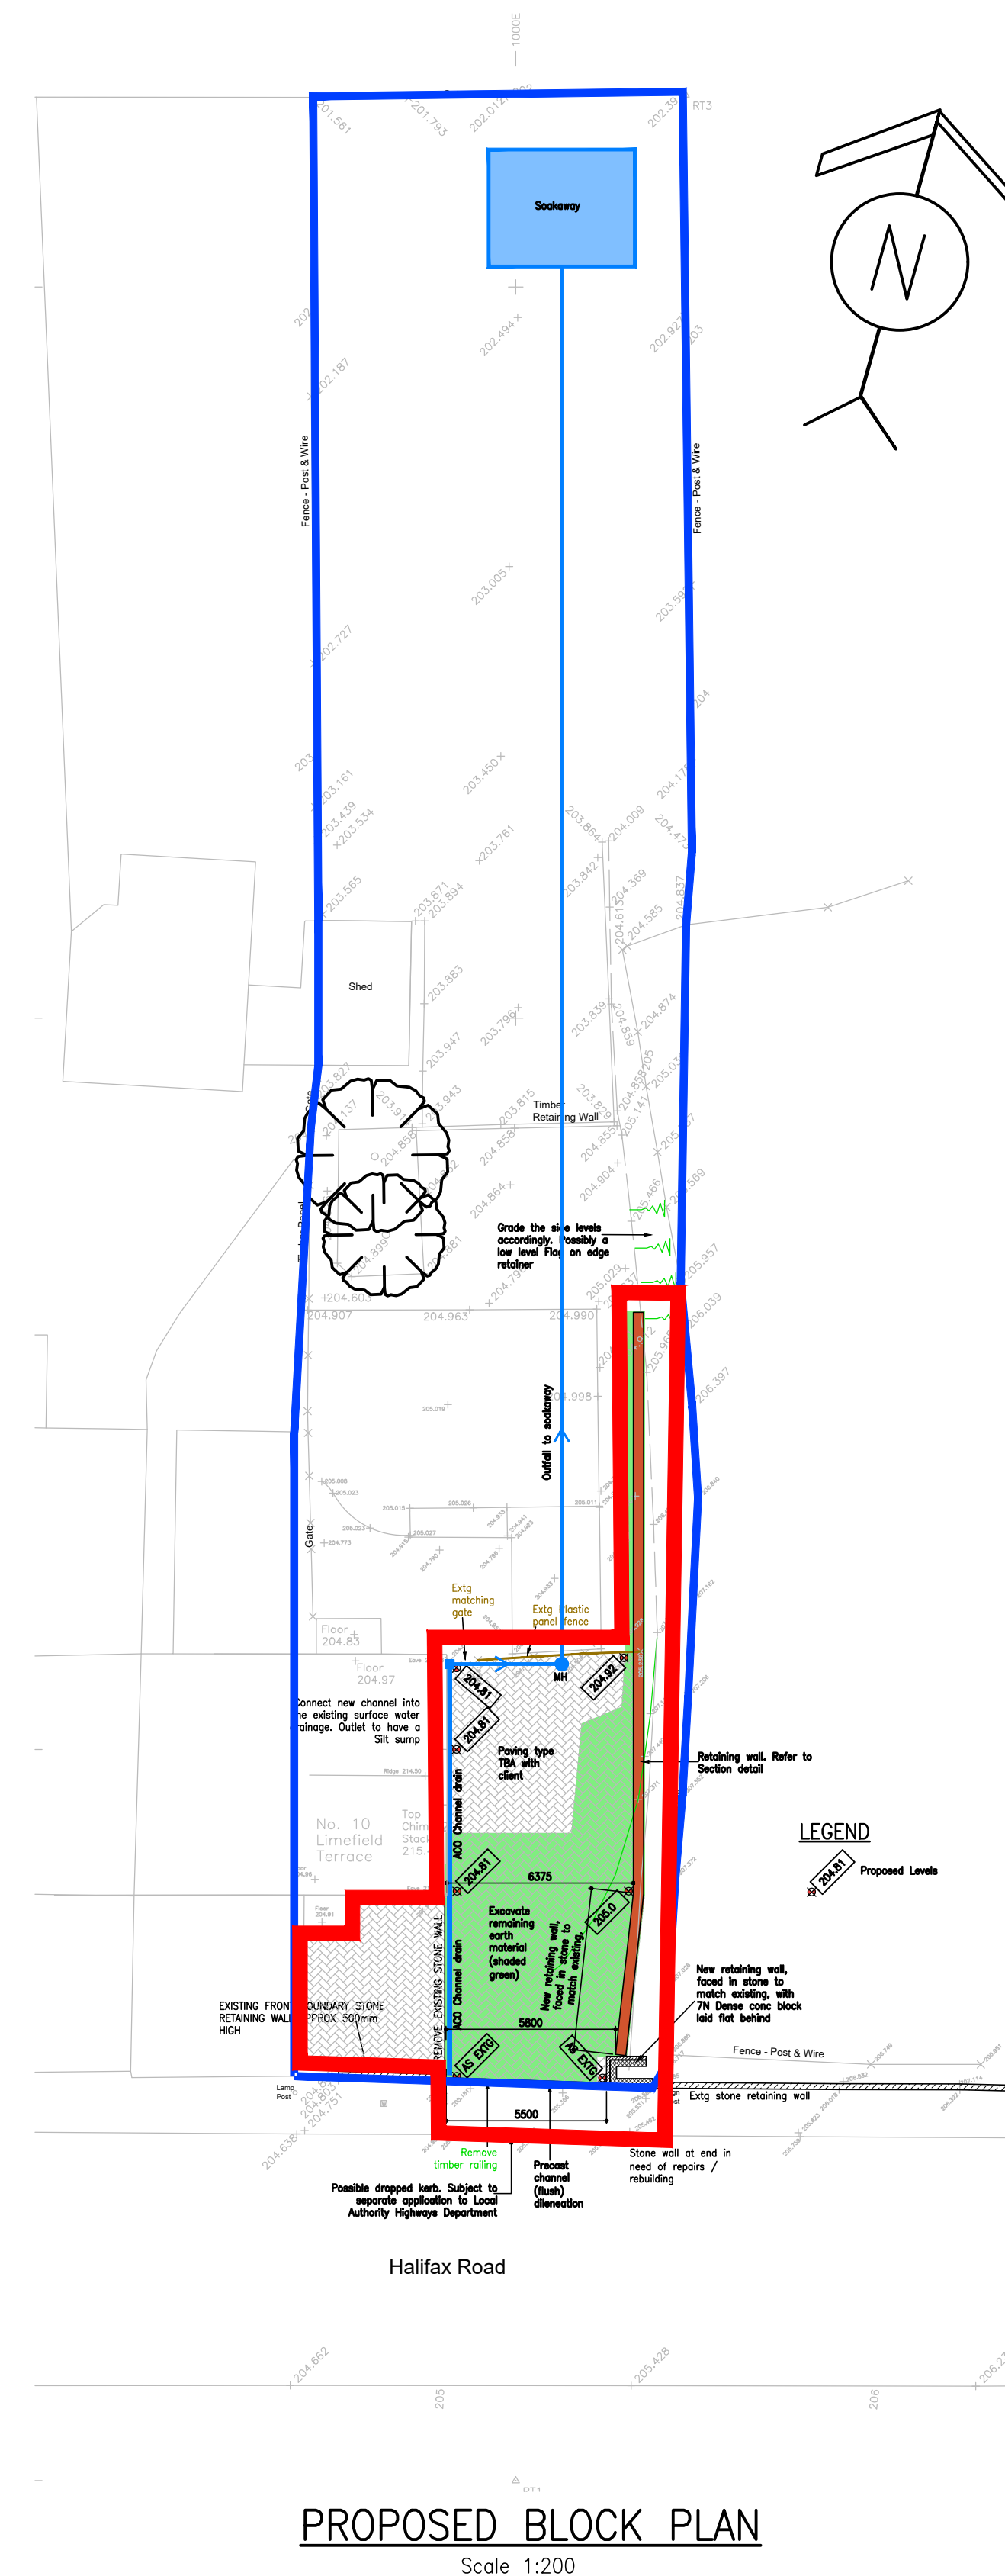

PLANNING APPLICATION

A1 size drawing sheet (807mm x 584mm) scale is approx. double at A3 size