


DETAIL BT-I 300
BOUNDARY TREATMENTS
1.2M ESTATE RAILING
1:50


General notes:

- All information on this drawing is copyright ©
- All sizes to be verified on-site
- No dimensions to be scaled off this drawing
- All dimensions to drawing in metres unless otherwise stated
- This drawing is to be read in conjunction with all other project drawings

DRAWING TO BE PRINTED IN COLOUR.

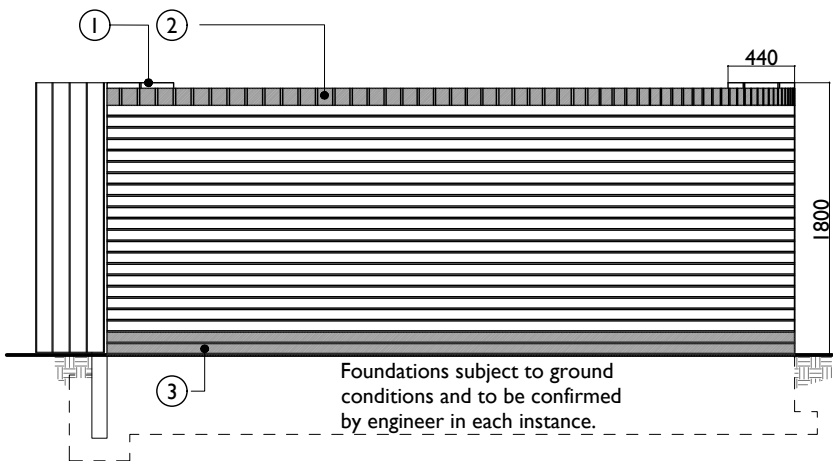

1.8m Screen fence
1:20

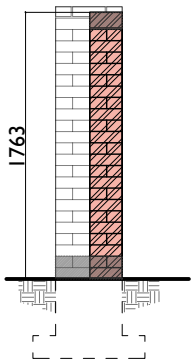

Section
1:20

Details Legend


- ① 440mmx440mm Brick pier.
- ② Copings to be class B engineering quality bricks on edge.
- ③ Min 2 visible courses of class B engineering quality brick. (max 7% water absorption) to act ad DPC -M12 mortar.
- ④ 100x100mm posts plugged to wall.
- ⑤ Refer to BT... for fencing details.

Note:

(a) Unless specified otherwise, all proprietary materials are to be installed strictly in accordance with manufacturer's instructions.

(b) To be read in conjunction with manufacturers details, specification and BBA certification.

(c) All timber fencing must be FSC or PEFC certified.

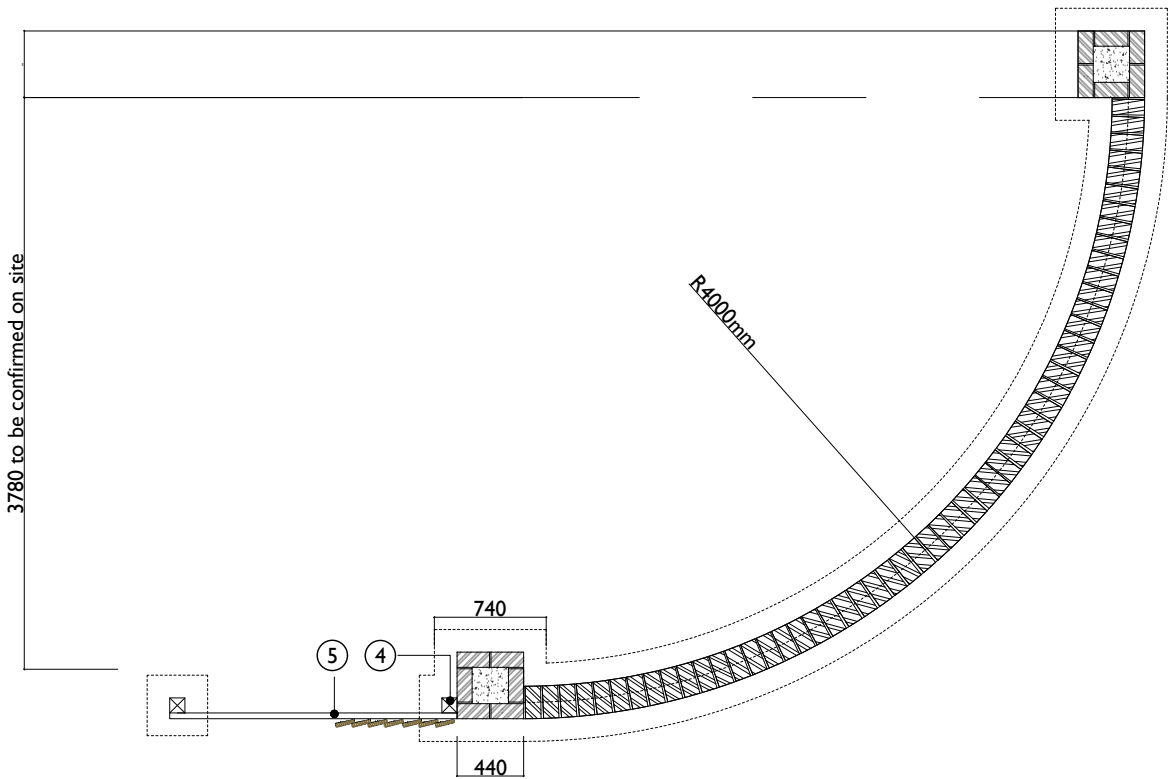

Plan
1:20

REV.	DATE	DESCRIPTION	BY
Wain HOMES			
Project Title: WAINHOMES PORTFOLIO			
Drawing Title: 1.8m SCREEN WALL ABUTTING FENCE			
Drawing No: BT I 300			
Drawing Status: Preliminary			
Scale: 1:50@A3		Revision: -	
Date: Apr. 25		Drawn by: CE	