


DRAWING PRODUCED FOR
PLANNING PURPOSES ONLY.

DO NOT SCALE FROM THIS
DRAWING



FRONT

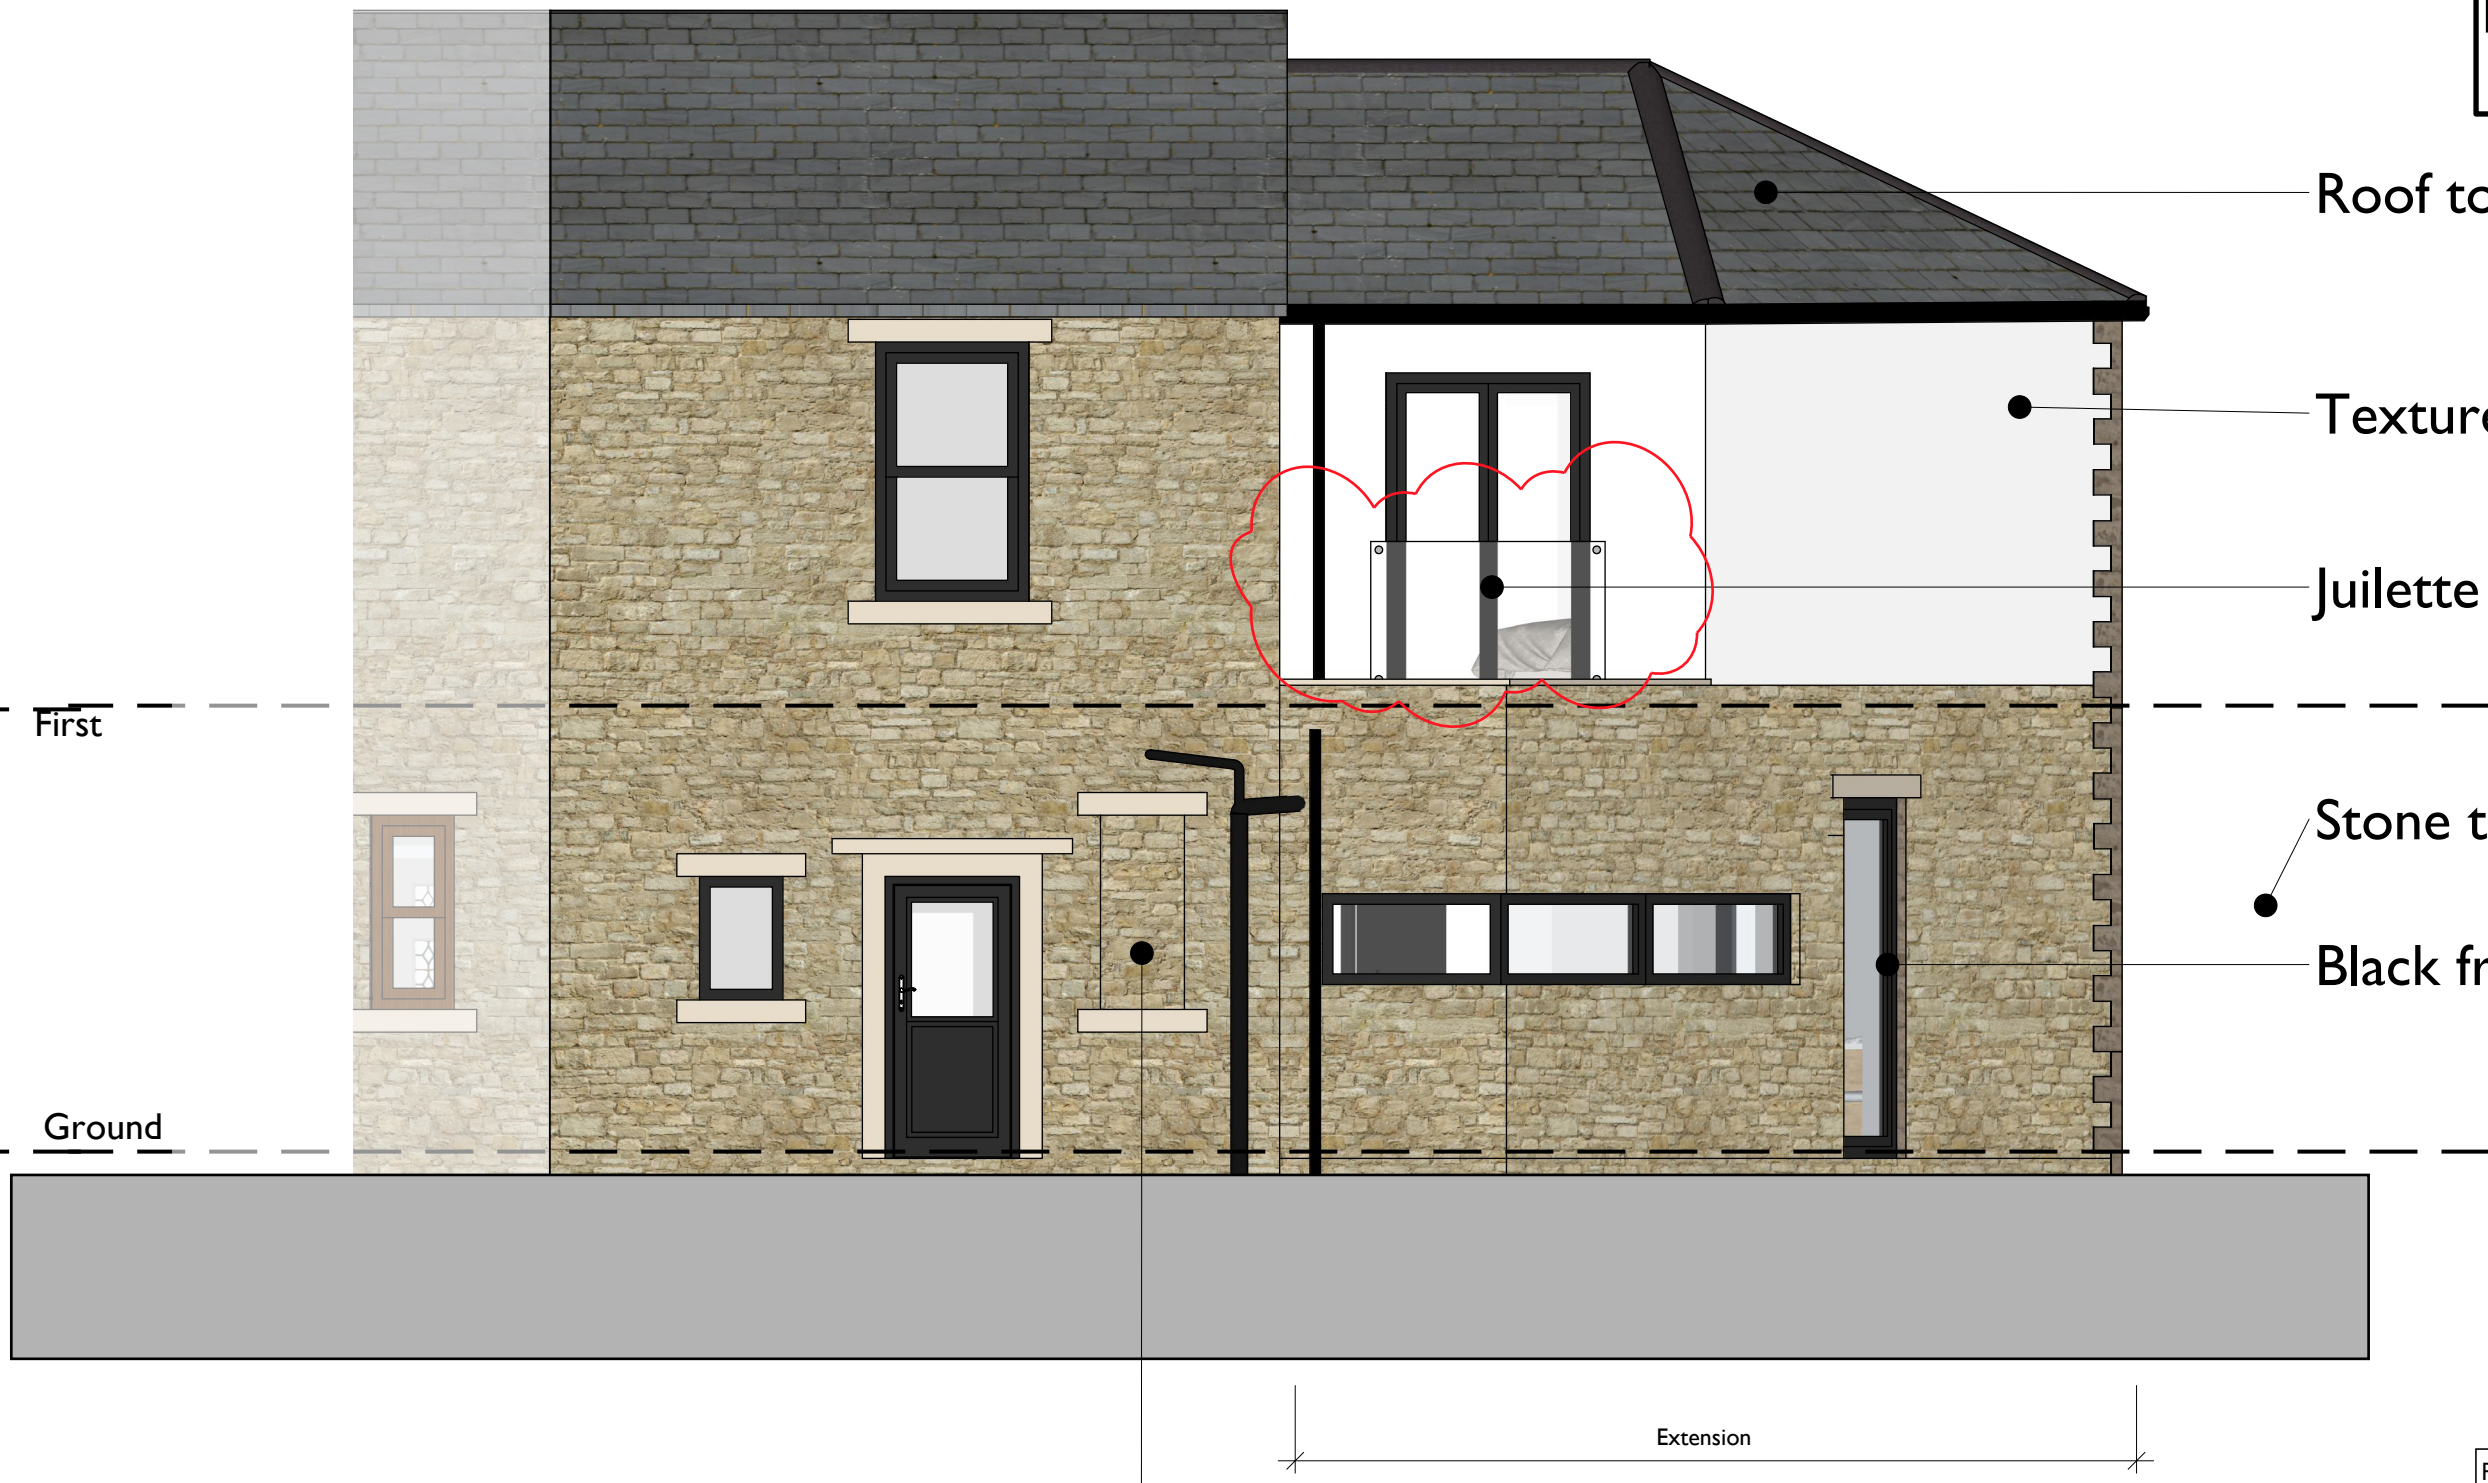

REAR


- Roof to match existing
- Textured render
- Juliette Door
- Stone to match existing
- Black frame to windows and doors

Rev	Date	Description
-	02.04.2025	First Issue
A	16.06.2025	Front windows and redundant door amended
B	19.06.2025	Juliette Added

Window and door infill to match
surrounding stone

Window and door infill to match
surrounding stone

Existing Front Door Lintel
Reused

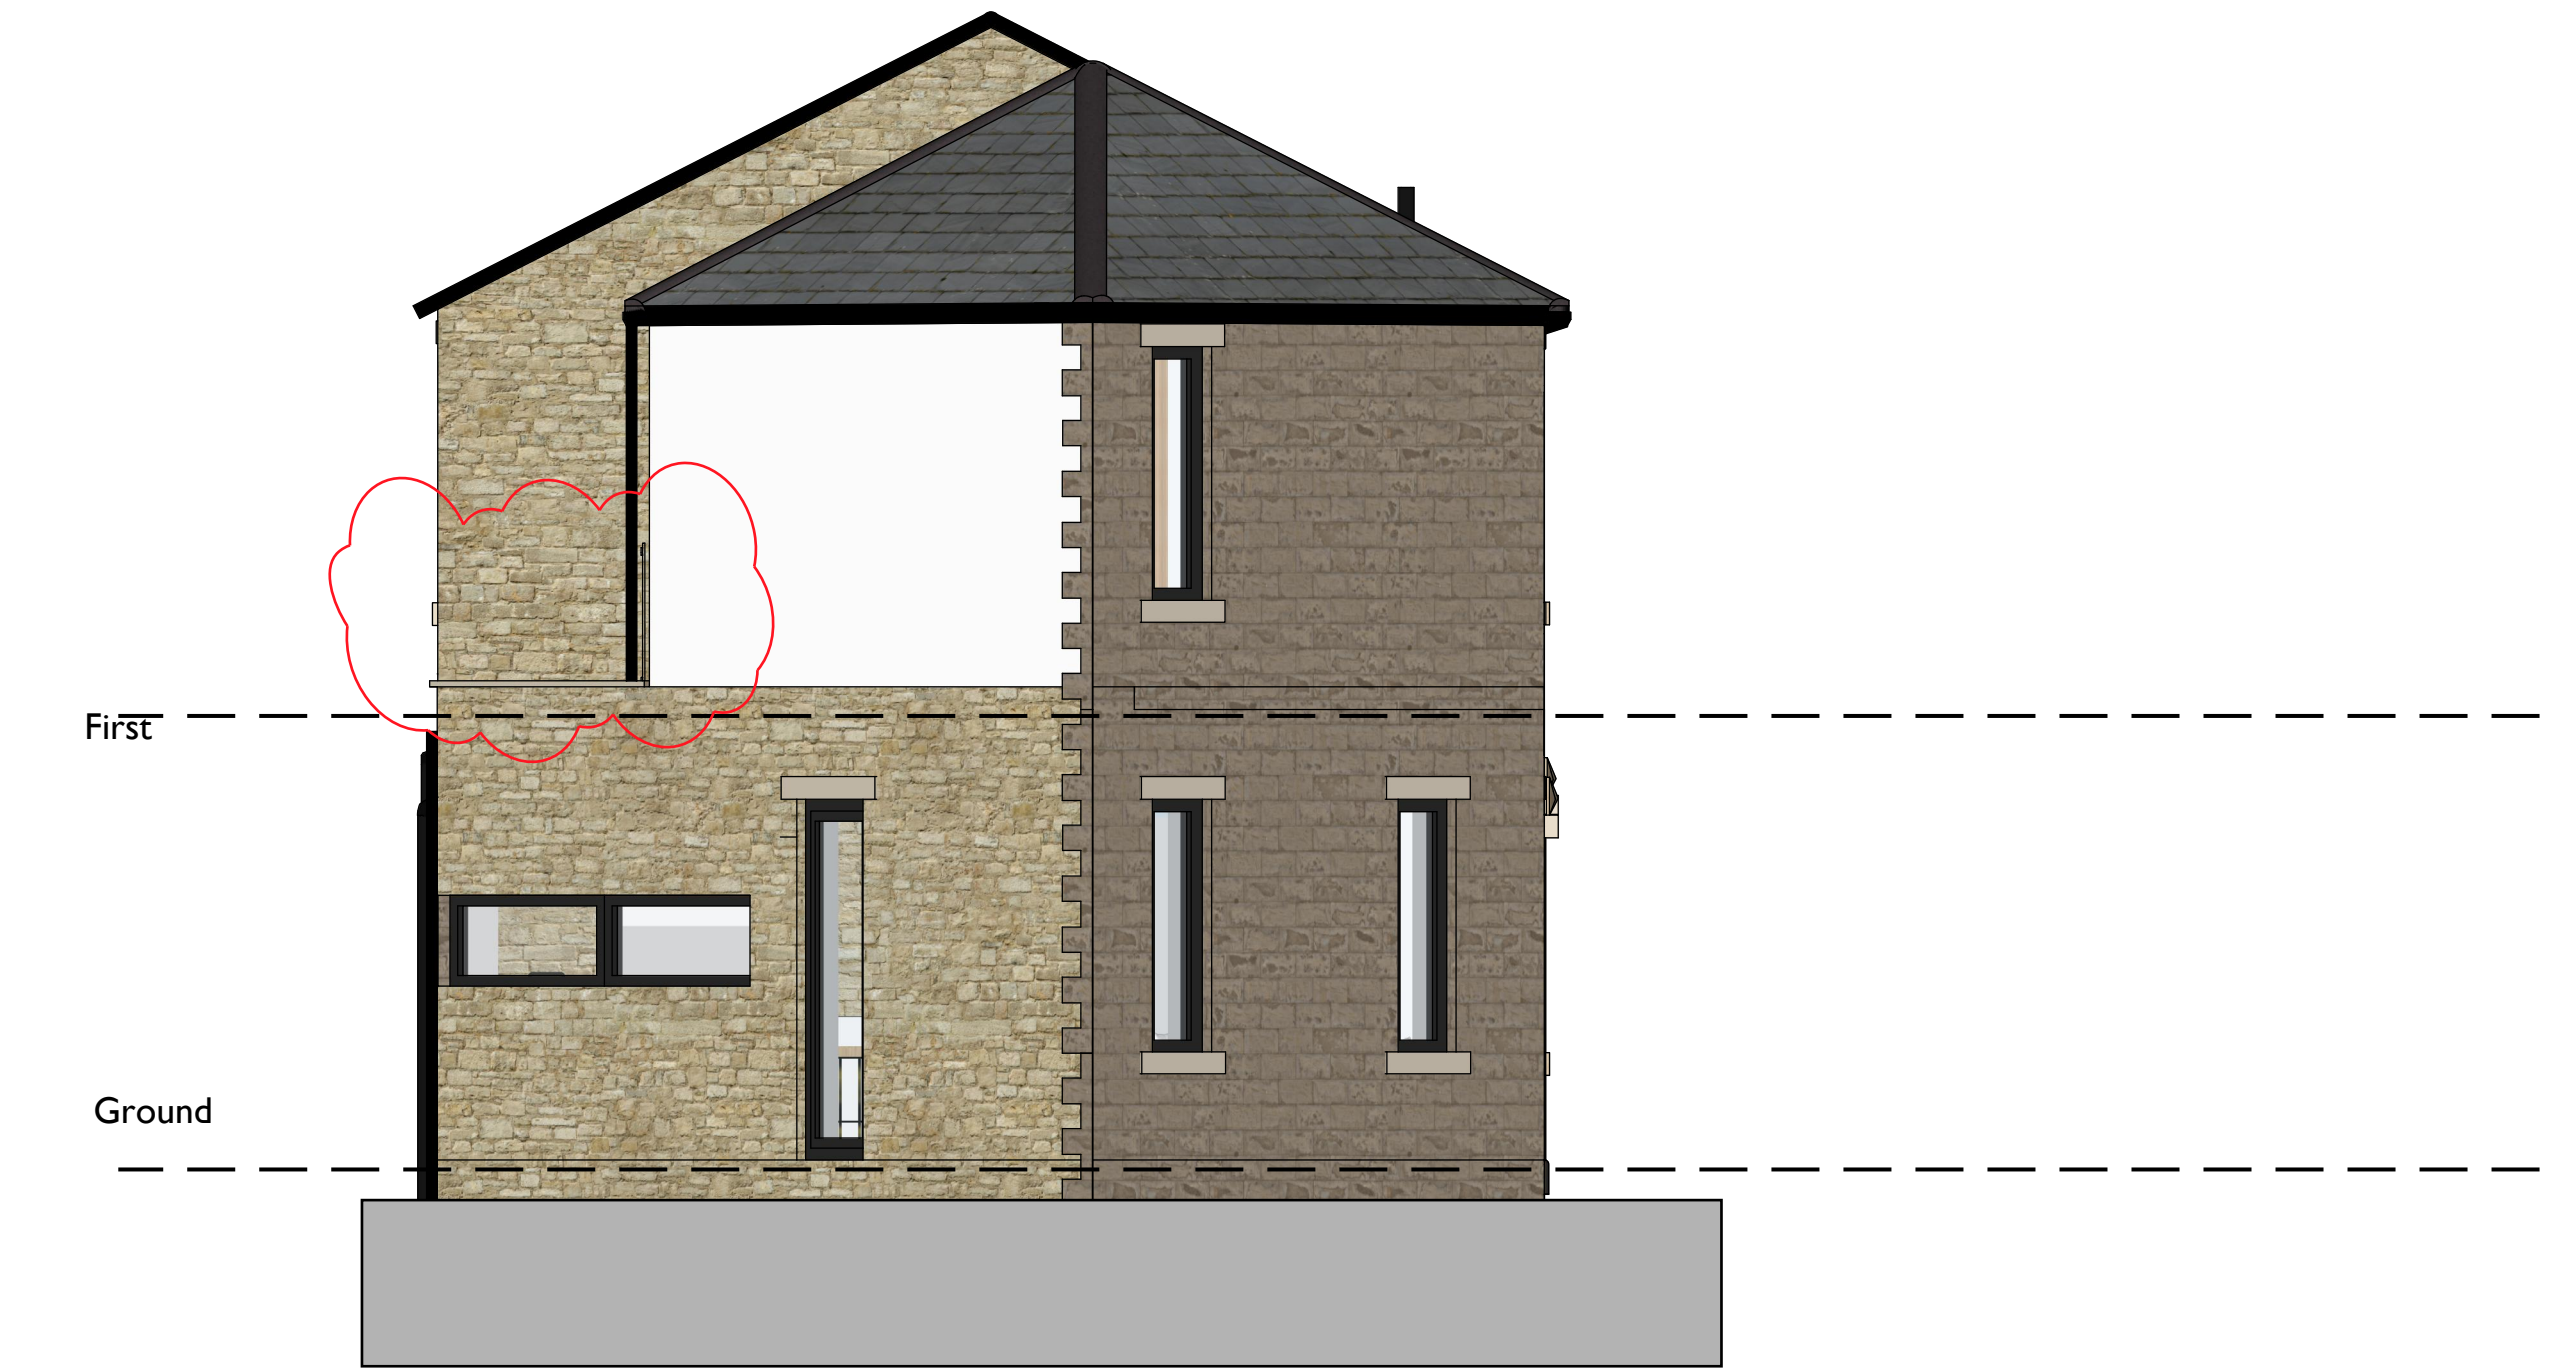

SIDE



15 Springside View
Bury, BL8 4LU
Tel: 07989 567869

Company No. 13615864
hello@homeorganise.me
<https://www.homeorganise.me>

CLIENT
Ms. Rebecca Ashurst

PROJECT
9 Greenbooth Road
Norden, Rochdale OL12 7TD

DRAWING TITLE:
Proposed Elevations

DRAWING NUMBER: 0021/01_07
REV: B

DATE: 19/06/2025
Scale @ A1 1:50

