


**Key:**

Location of bat box (example image below) to be fixed to existing tree in accordance with Bat Conservation Trust guidelines.


Location of bird box (example image below) to be fixed to existing tree in accordance with RSPB guidelines.

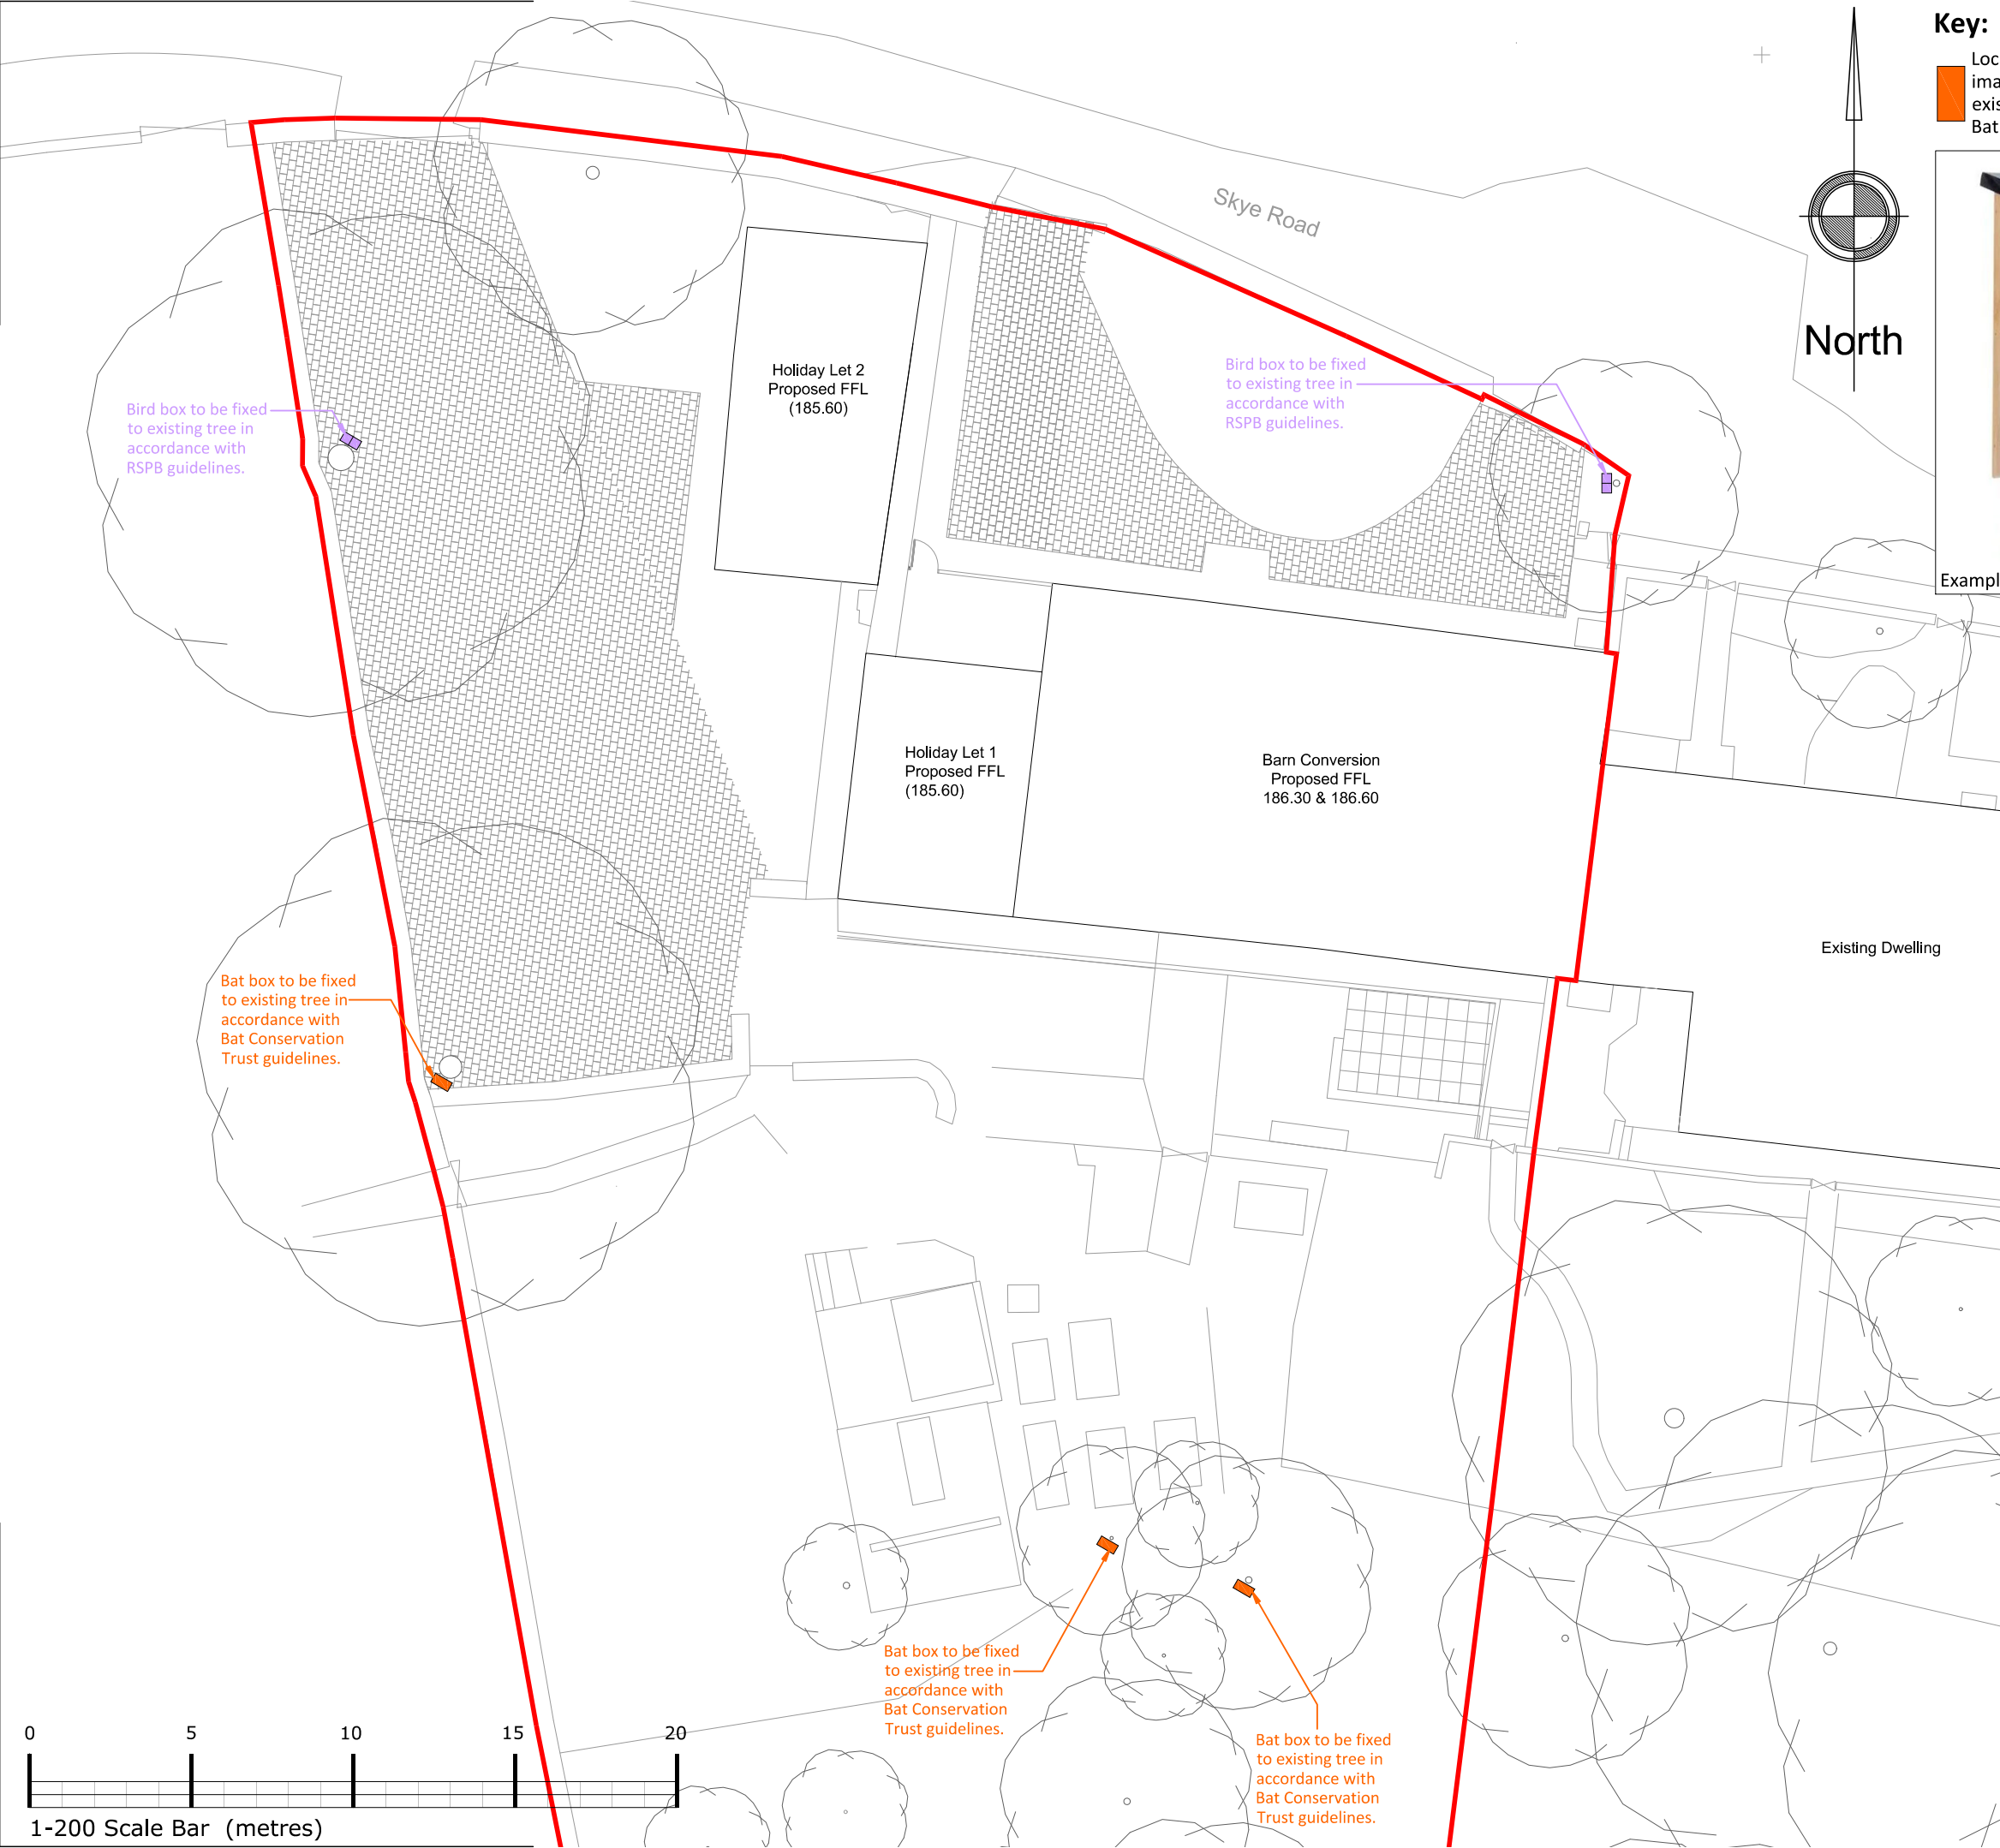

Example image of bat box.



Example image of bird box.

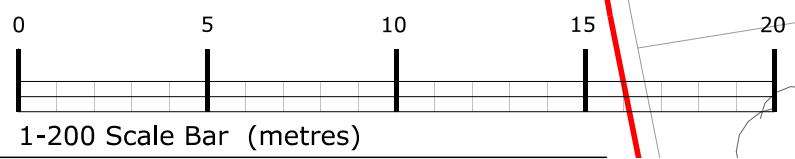

| REV | DATE | AMENDMENT | BY | CHKD |
|-----|------|-----------|----|------|
|     |      |           |    |      |
|     |      |           |    |      |
|     |      |           |    |      |

**HNA** architects  
Architecture | Planning | Design

|           |                                                |             |    |             |            |
|-----------|------------------------------------------------|-------------|----|-------------|------------|
| PROJECT:  | Syke House Farm Barn, Syke Road, Littleborough |             |    |             |            |
| CLIENT:   | Mr. J. Bullock                                 |             |    |             |            |
| DRAWING:  | Proposed Biodiversity Enhancement Measures     |             |    |             |            |
| DRAWN BY: | DB                                             | CHECKED BY: | GG | CREATED:    | SCALE:     |
|           |                                                |             |    | 26/03/2025  | 1:200 @ A3 |
| STATUS:   | Discharge of Conditions                        |             |    | DRAWING No: | REVISION:  |
|           |                                                |             |    | 1423/P-004  |            |

DO NOT SCALE.  
COPYRIGHT REMAINS WITH HNA ARCHITECTS Ltd.  
TEMPLE WORKS, TEMPLE STREET, OLDHAM, OL13NJ  
TEL: 0161 688 1820  
E-MAIL: info@hna-architects.co.uk

