
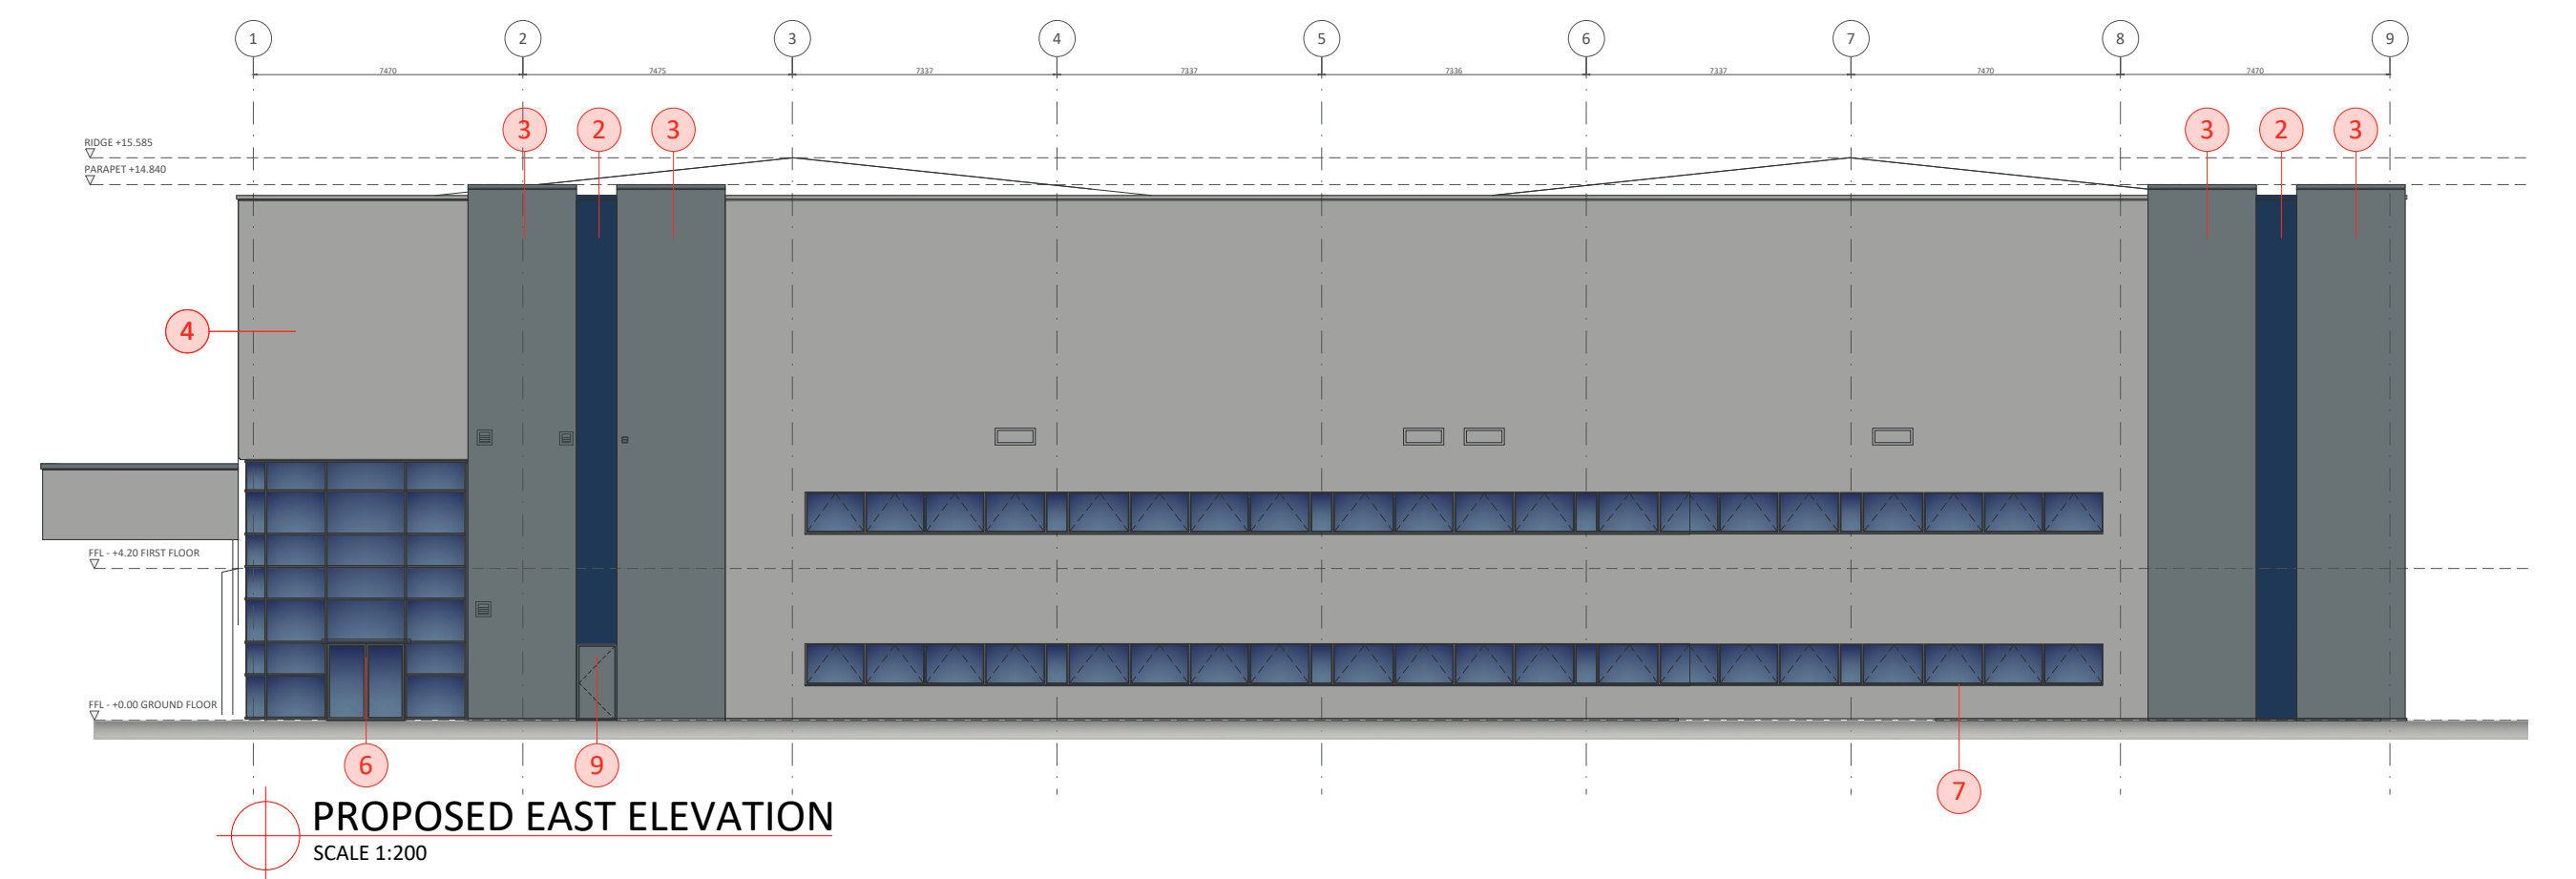
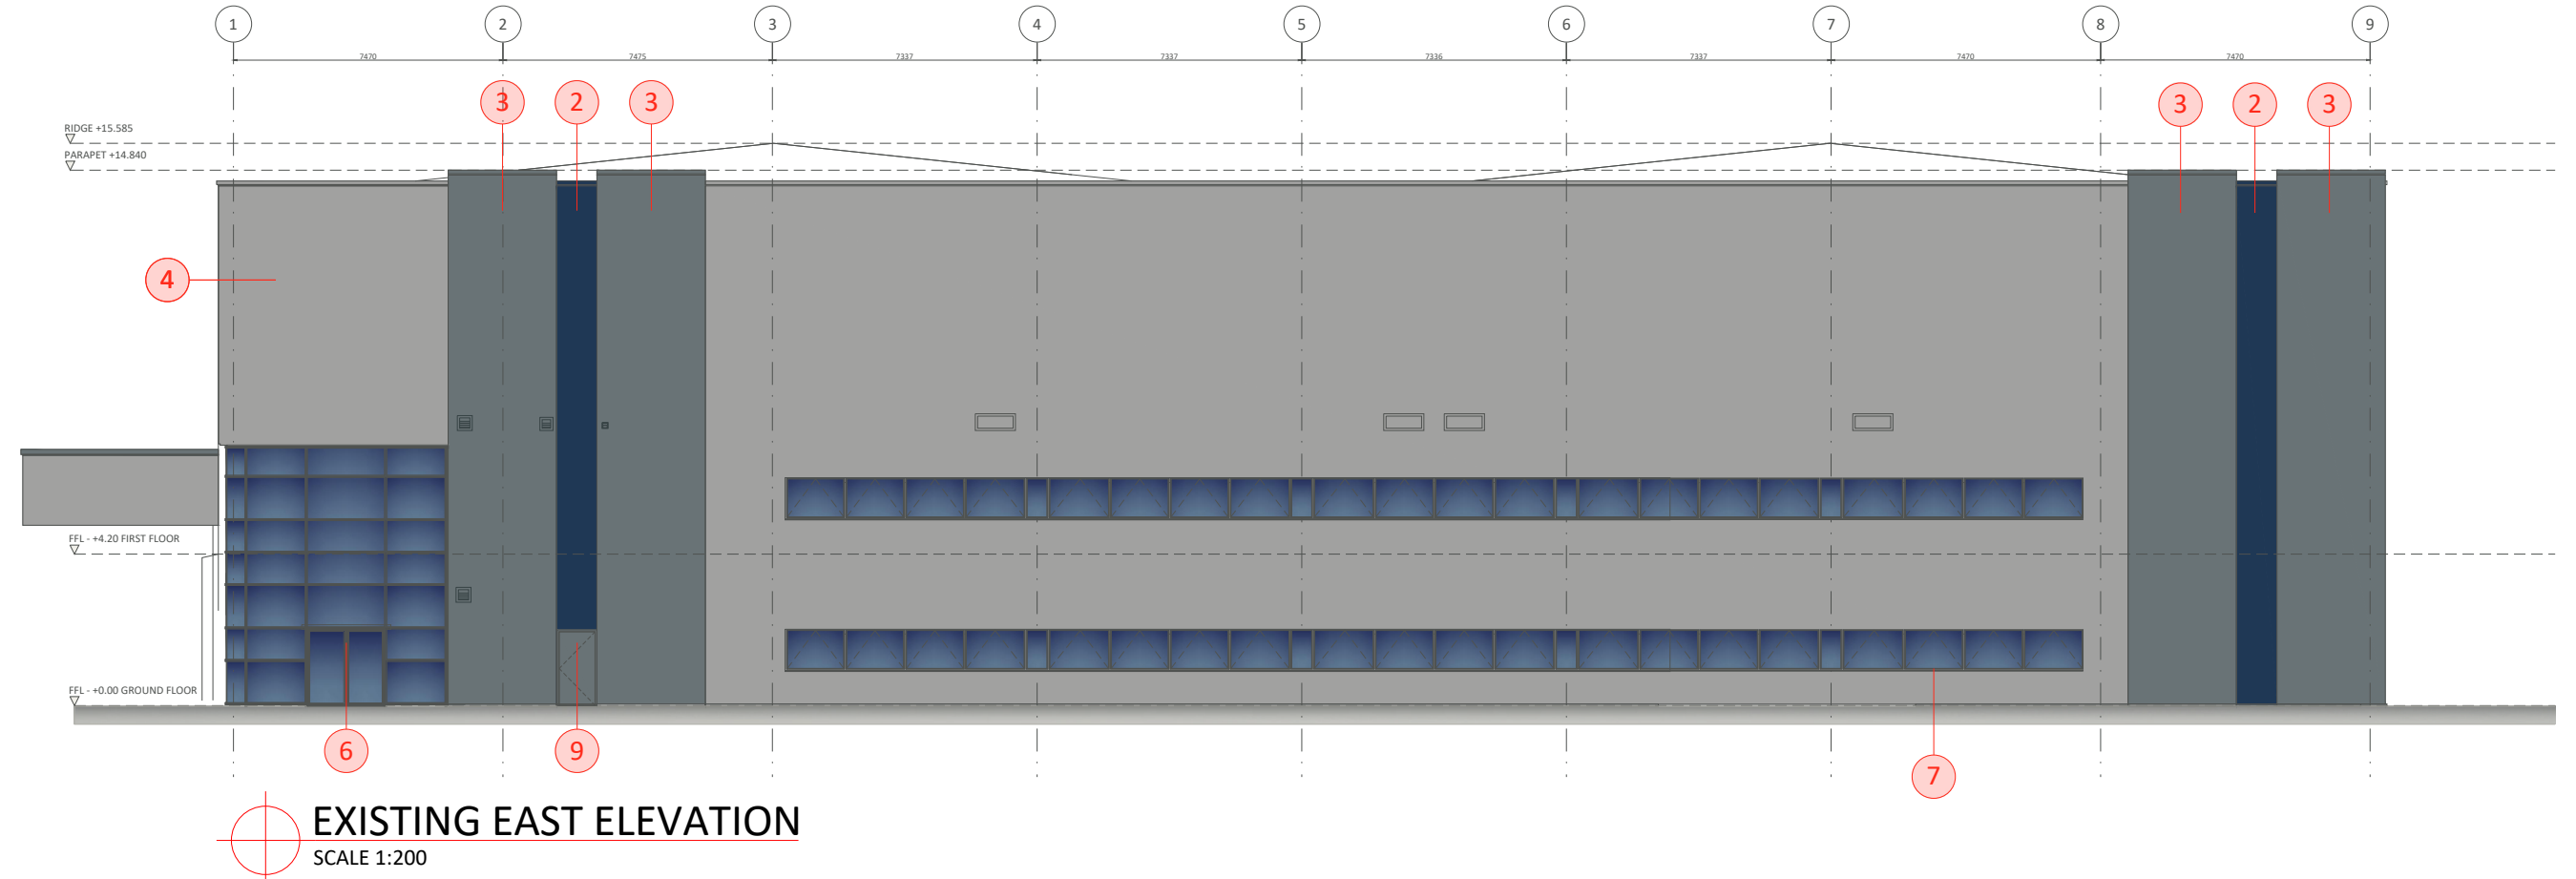
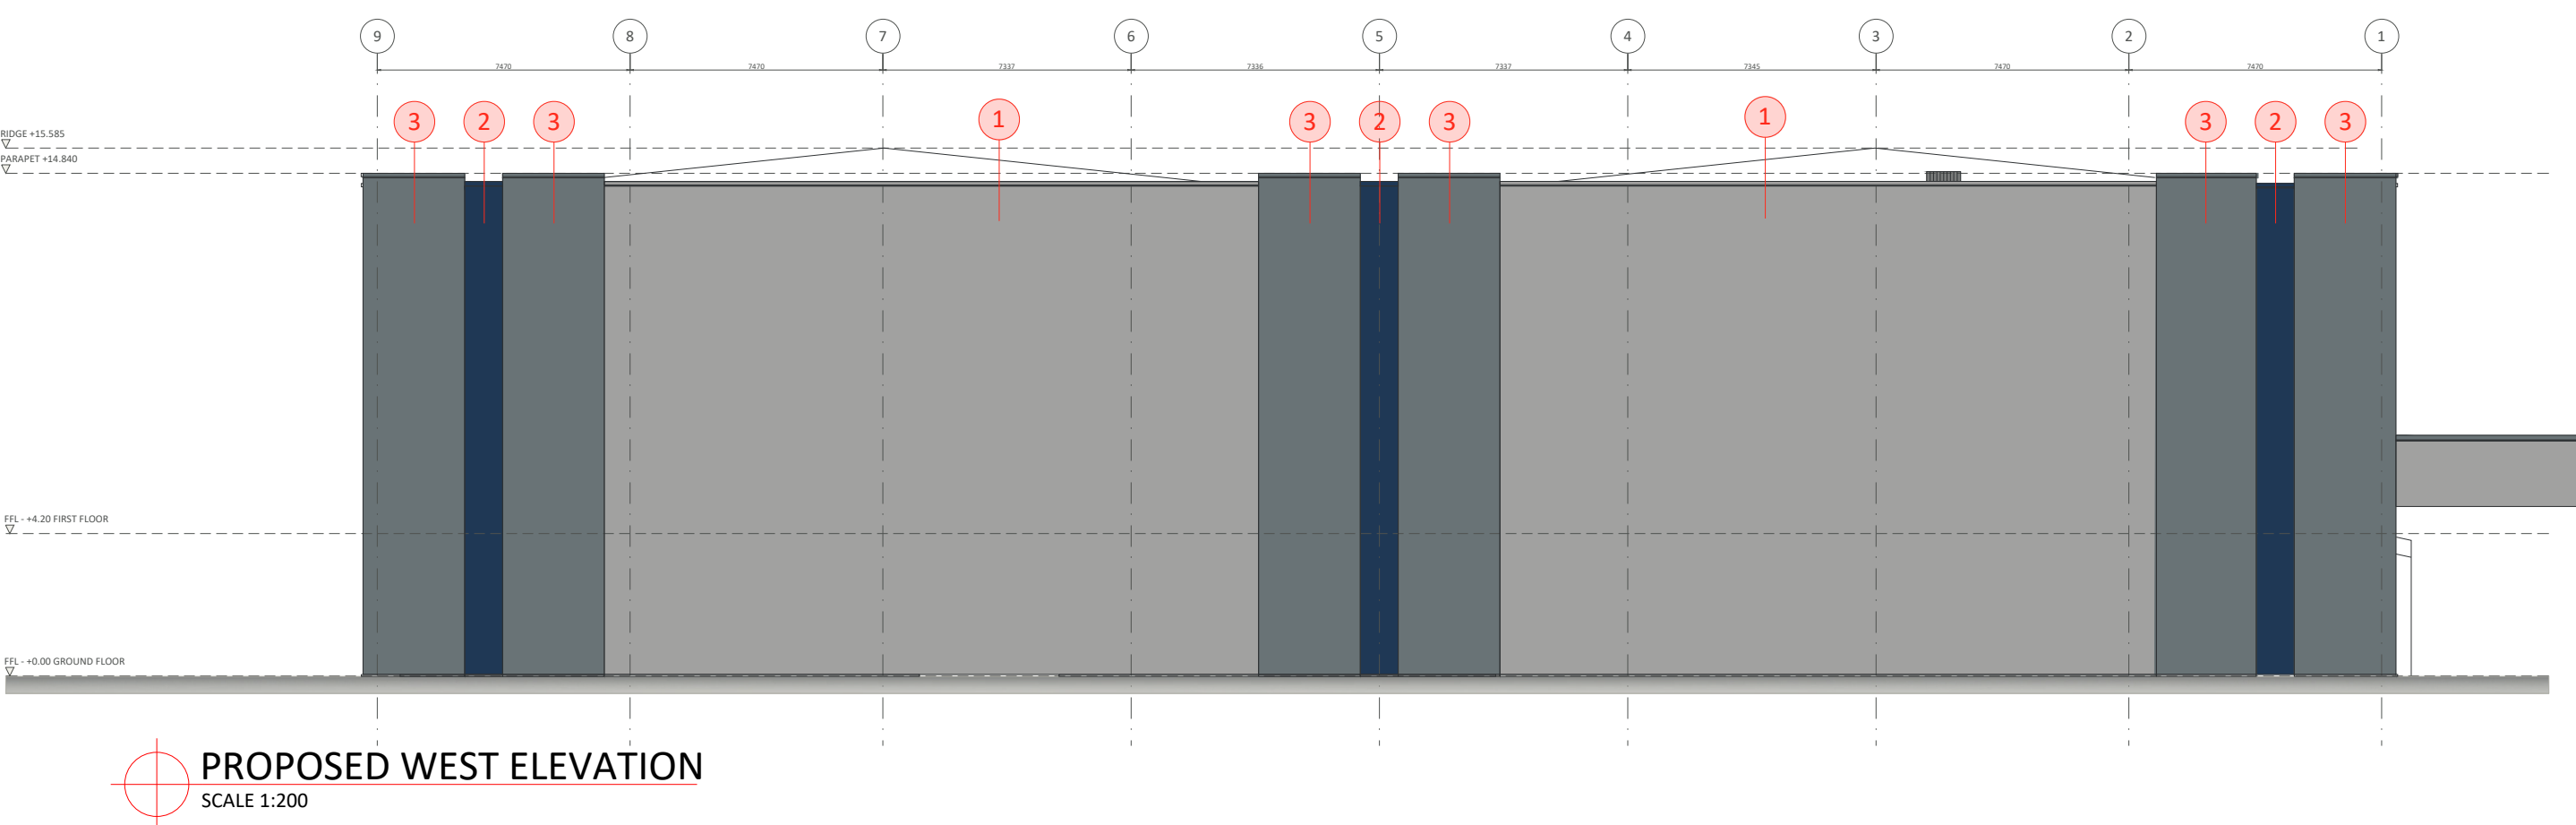
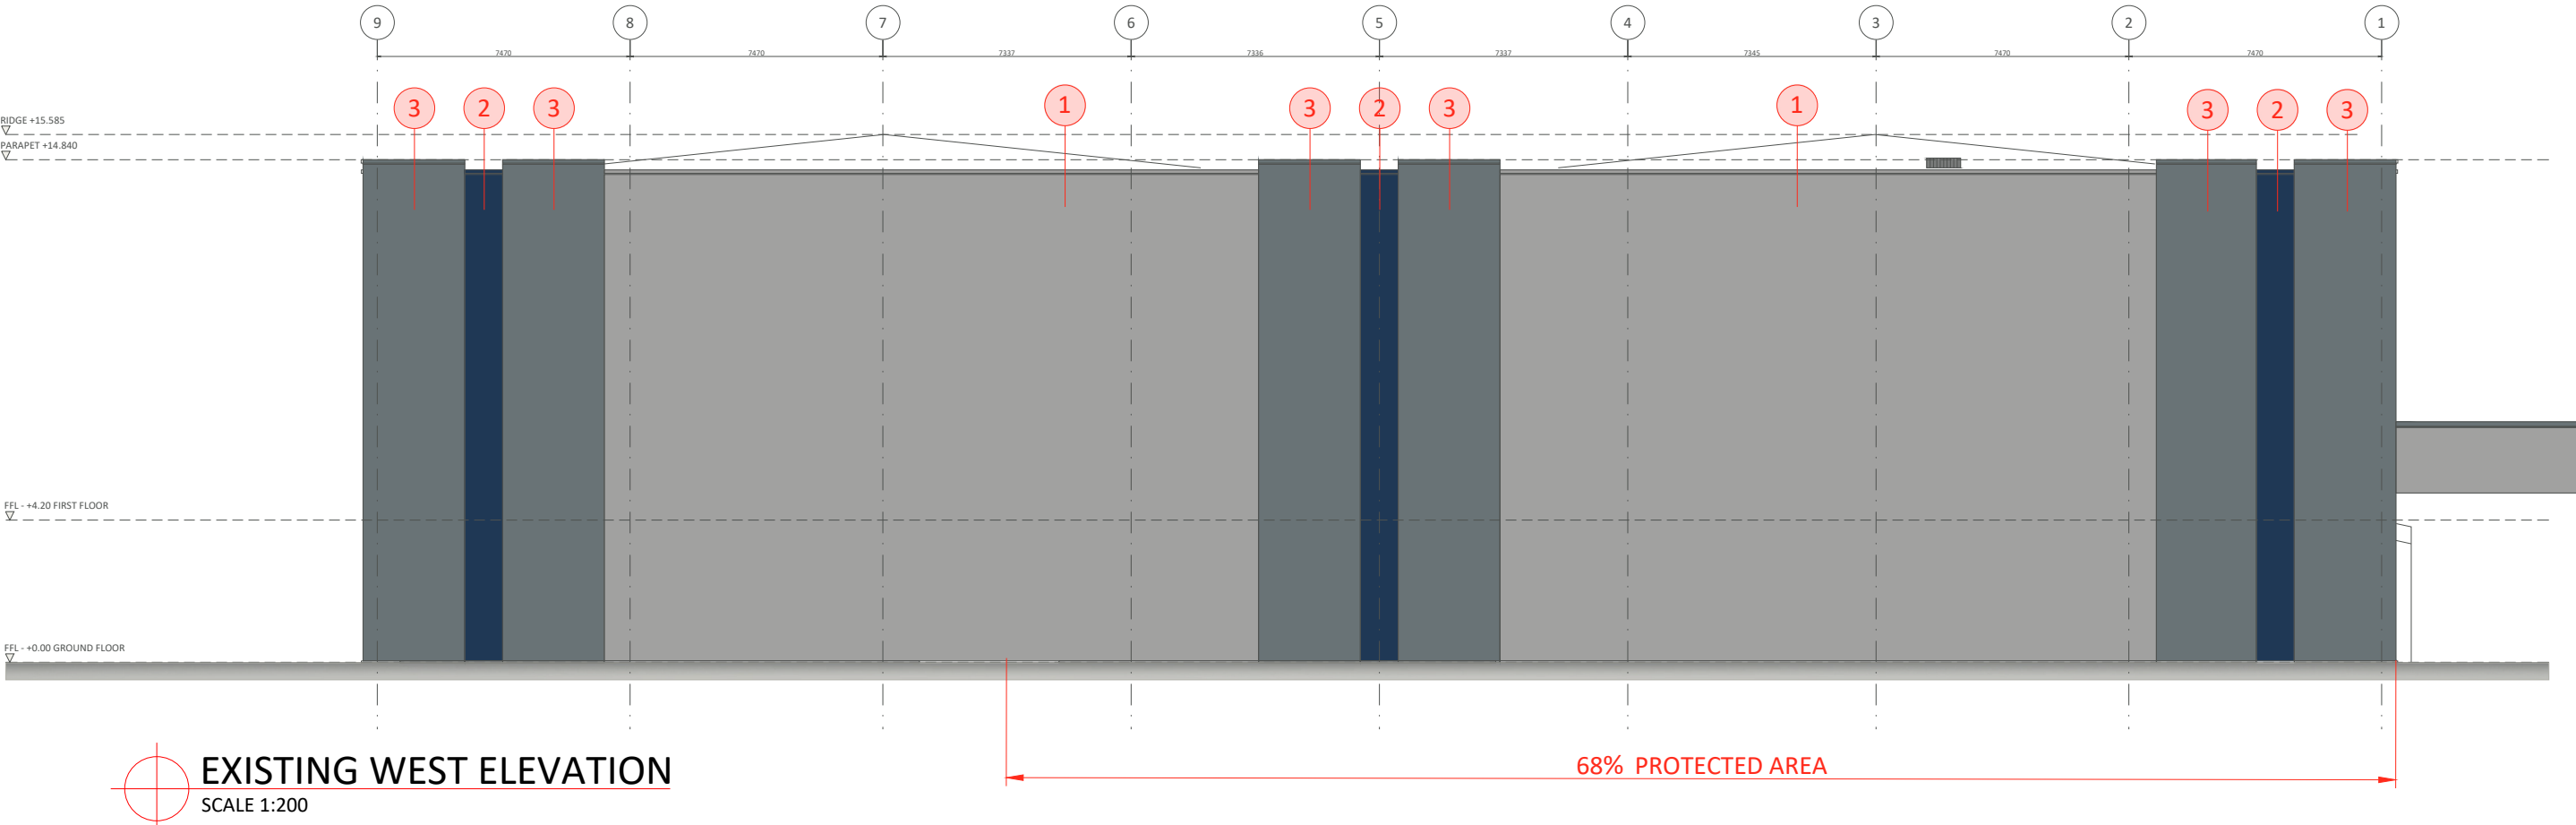
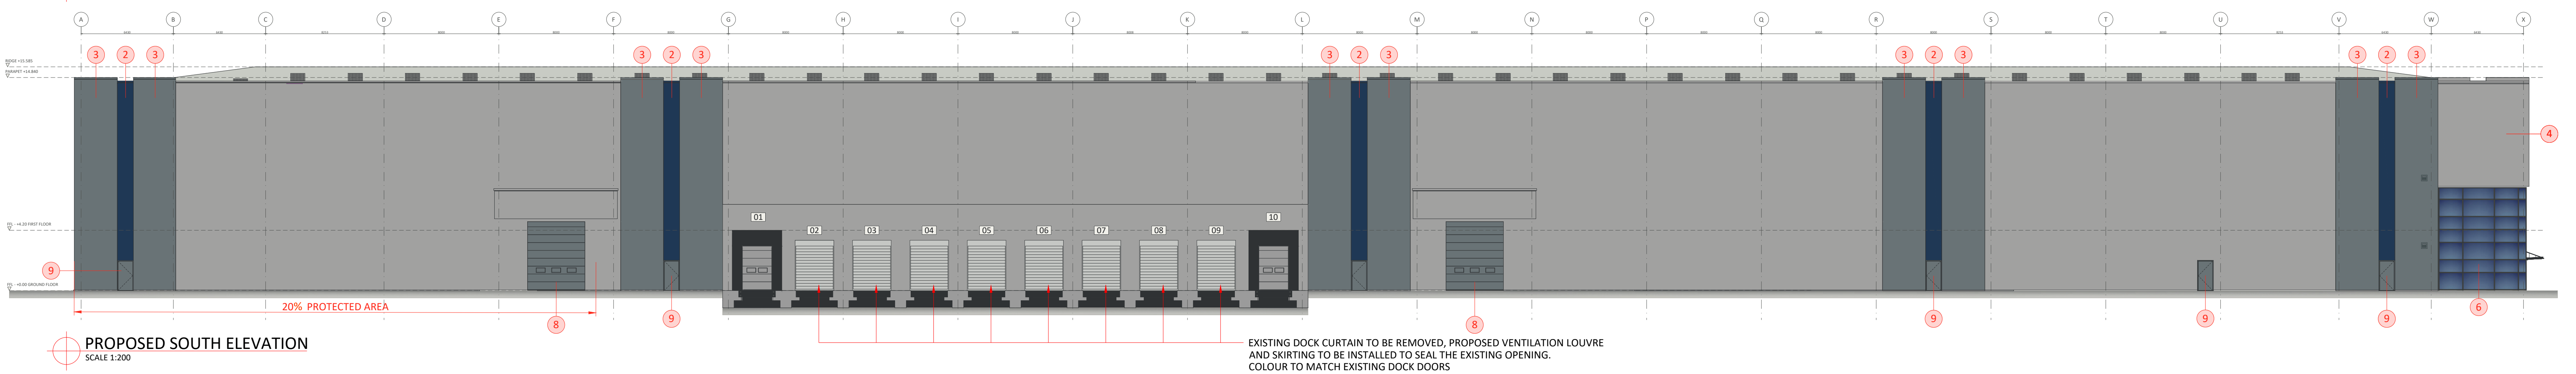
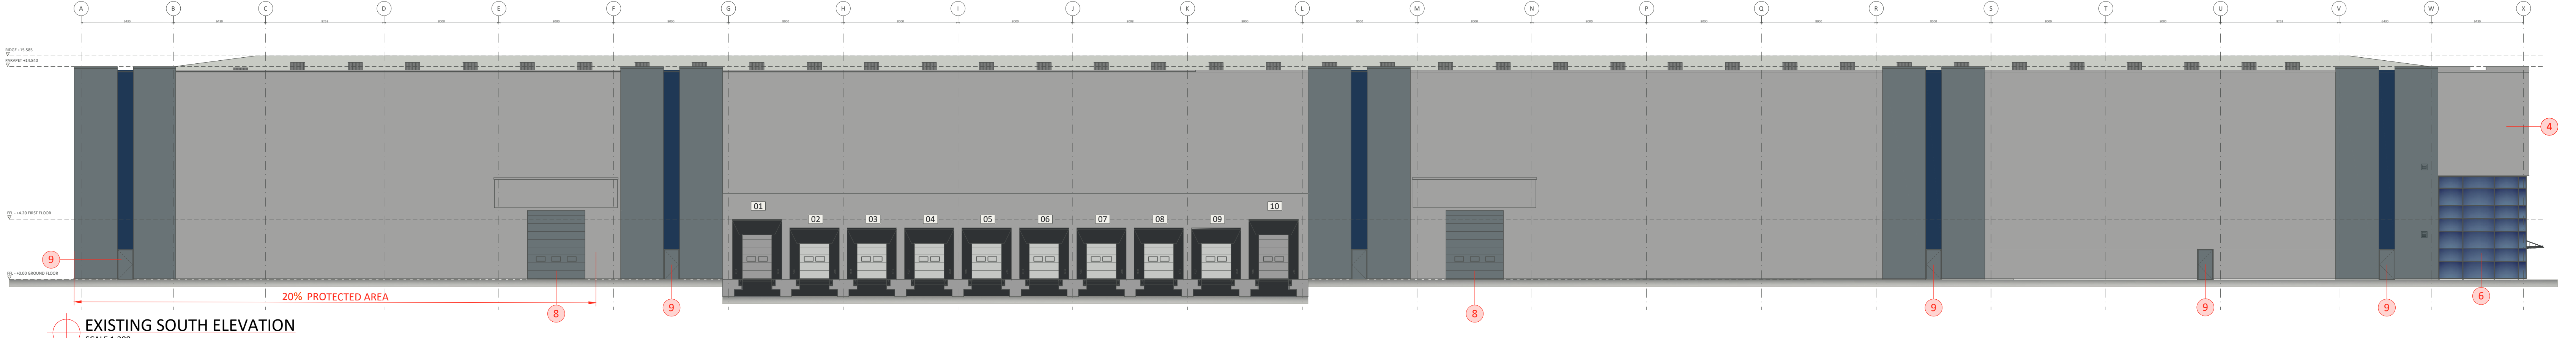
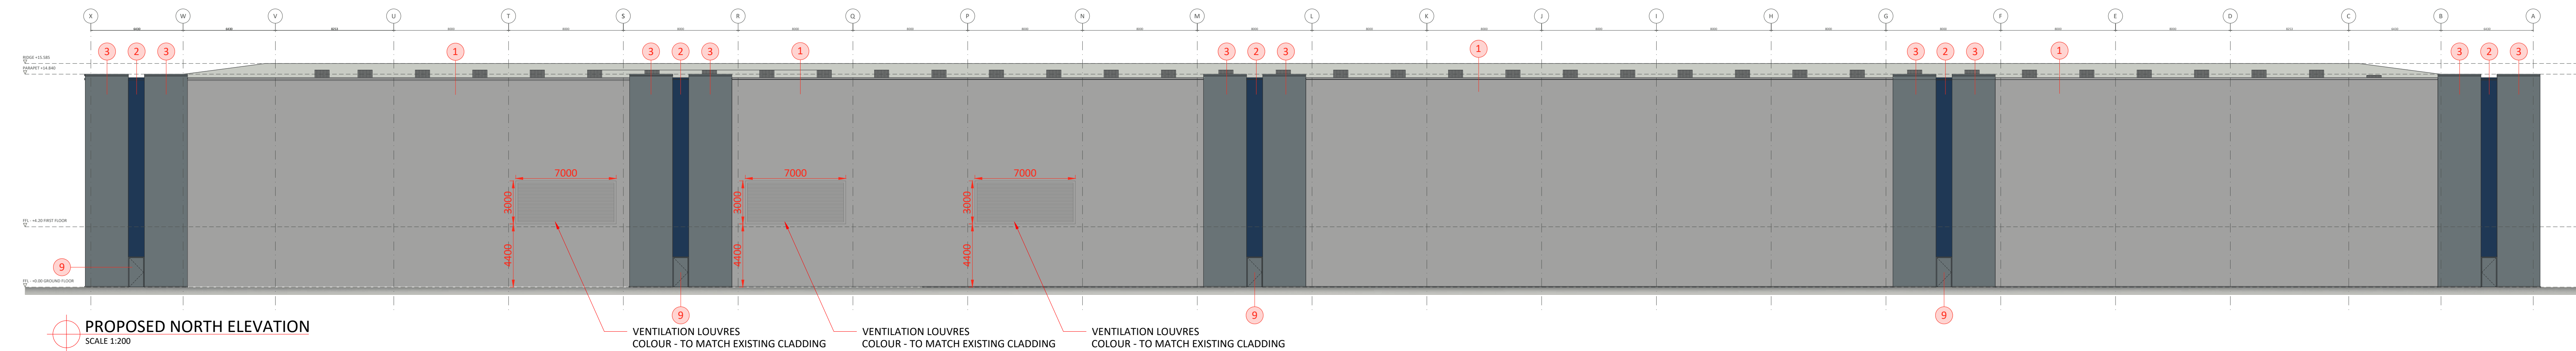


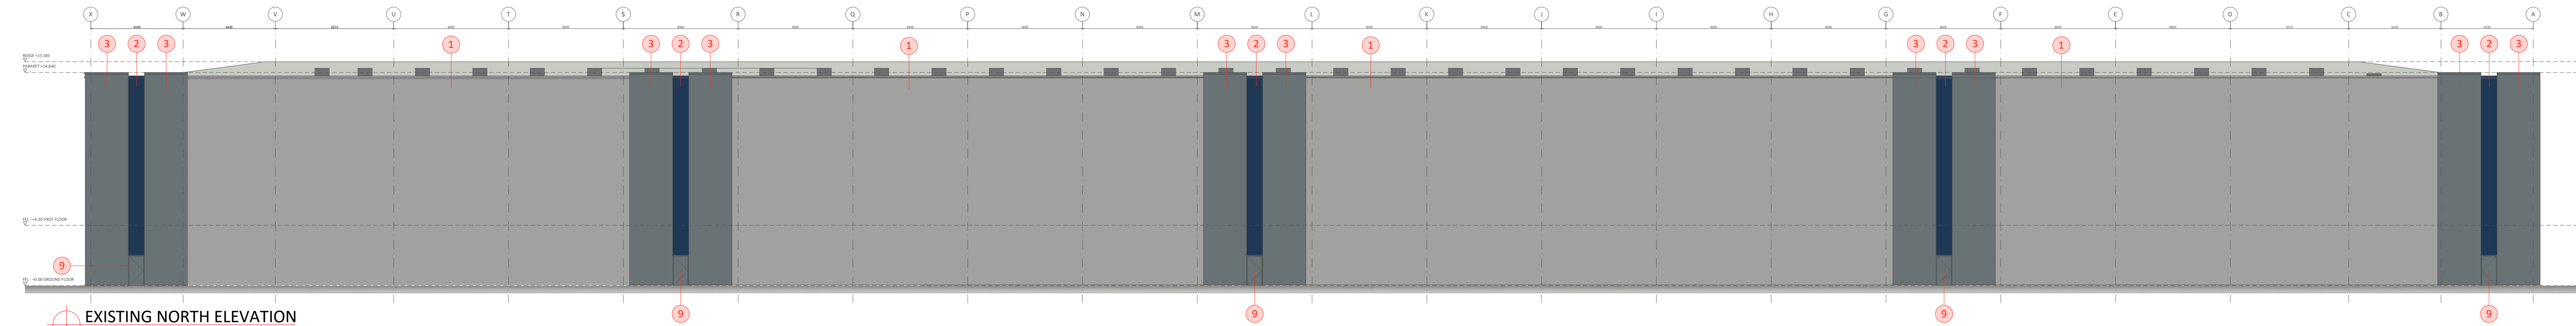

- EXTERNAL MATERIALS KEY:
- BUILT UP METAL PROFILED CLADDING PANEL 32mm PROFILE SHEET LAID HORIZONTALLY WIDE RIB OUT
FINISH COLOURCOAT PRISMA COLOUR - METALLIC SILVER RAL 9006
 - BUILT UP METAL PROFILED CLADDING PANEL 32mm PROFILE SHEET LAID VERTICALLY NARROW RIB OUT
FINISH COLORCOAT PRISMA COLOUR - SARGASSO RAL 5003
 - BUILT UP METAL PROFILED INSULATED CLADDING 50mm HALF ROUND PANELS VERTICALLY LAID
COLOUR - MERLIN GREY BS18825
 - BUILT UP METAL PROFILED INSULATED CLADDING 40mm DEEP, 300mm MICRORIB PANELS HORIZONTALLY LAID WITH PRE-FABRICATED EXTERNAL CORNER PANELS.
COLORCOAT PRISMA COLOUR - METALLIC SILVER RAL 9006
 - PCC RETAINING / DOCK WALL
 - POWDER COATED ALUMINIUM FRAMED CURTAIN WALLING BS18825 WITH DOUBLE GLAZED UNITS
ARGON FILLED CAVITY LOW 'E' CLEAR INNER PANE WITH LOOK-A-LIKE PANELS AND INTEGRAL DOOR WHERE INDICATED
 - OFFICE WINDOWS POWDER COATED ALUMINIUM FRAMED DOUBLE GLAZED FIXED LIGHTS
ARGON FILLED CAVITY LOW 'E' CLEAR INNER PANE
 - INSULATED VERTICAL RISE SECTIONAL LEVEL ACCESS DOORS
COLOUR - MERLIN GREY BS1882
 - POWDER COATED STEEL EXTERNAL DOORSETS TO WAREHOUSE
COLOUR - MERLIN GREY BS18825