

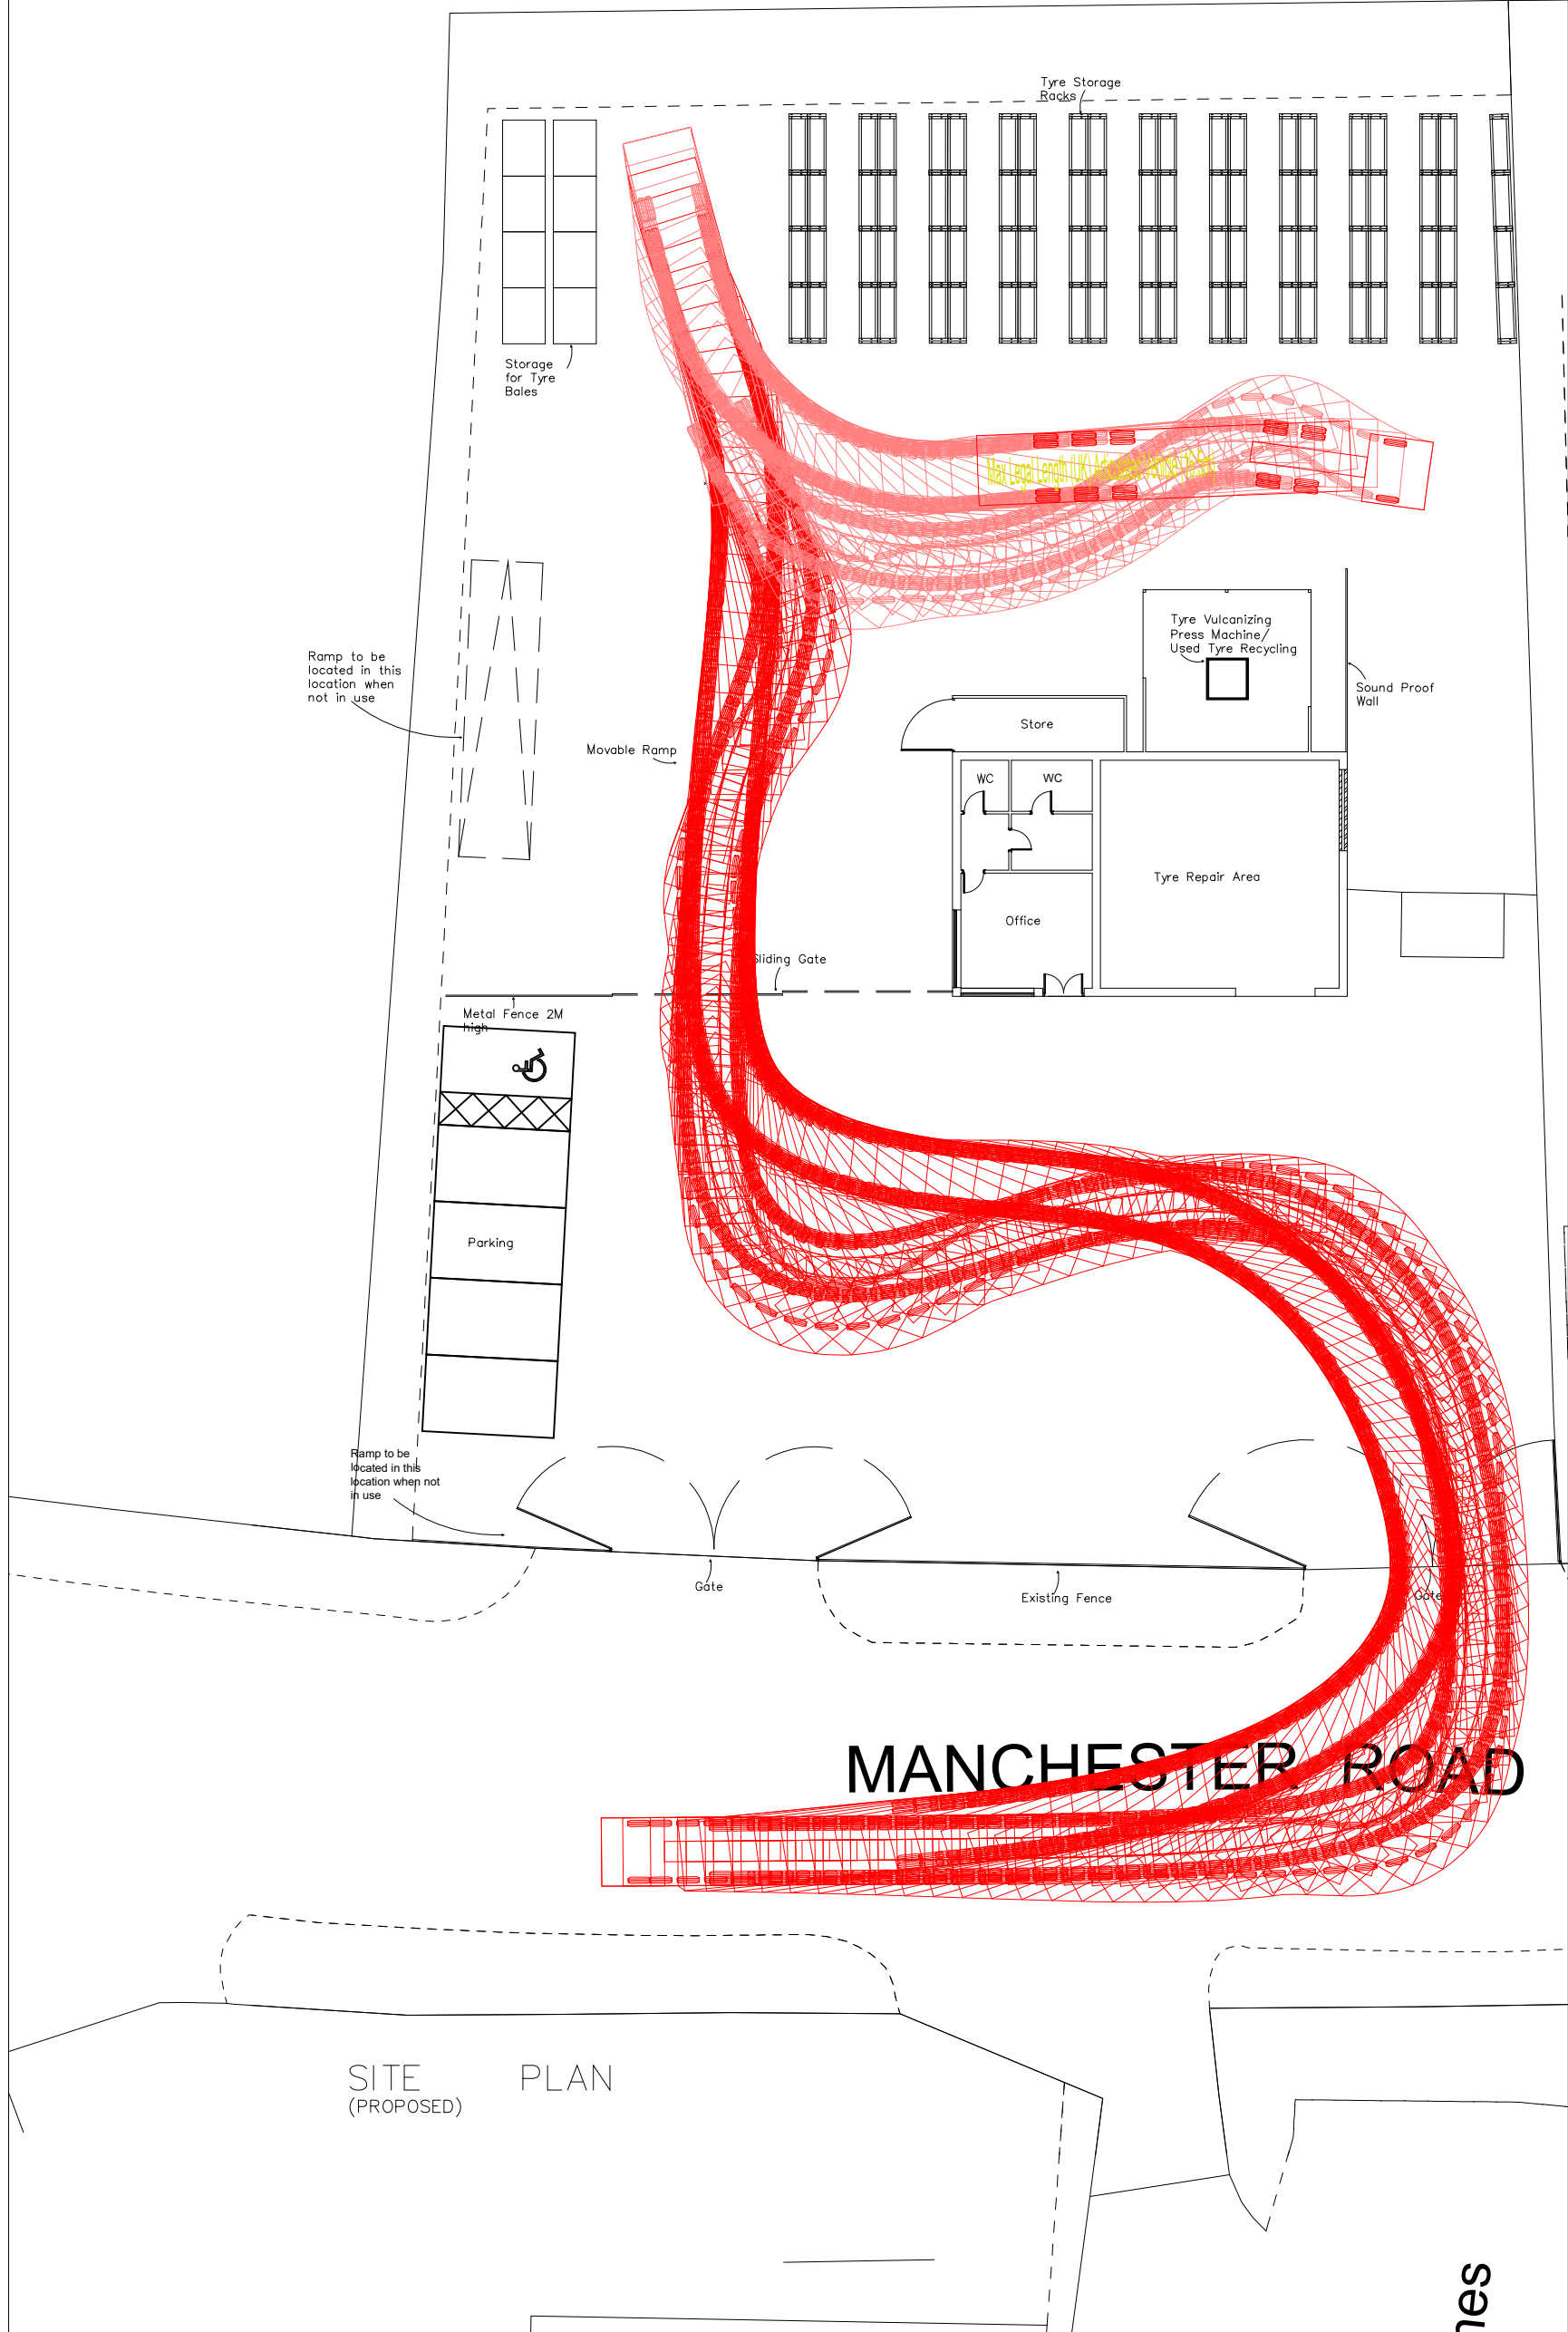


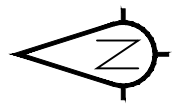

- Sanderson Associates Consulting Engineers ("the consultant"), has not checked or verified, and shall have no liability whatsoever for any inaccuracies which may be attributable to any data, reports, base plan(s) and drawings provided by the client, or purchased by the consultant on the client's behalf, that may have been utilised within this drawing.
- The consultant shall not be liable for the use by any person of any document for any purpose other than that for which the same were provided by the consultant.
- No liability whatsoever is accepted by the consultant for any error or omissions.
- The consultant accepts no liability for any vehicle specification errors within the vehicle track software used and / or it's vehicle libraries.

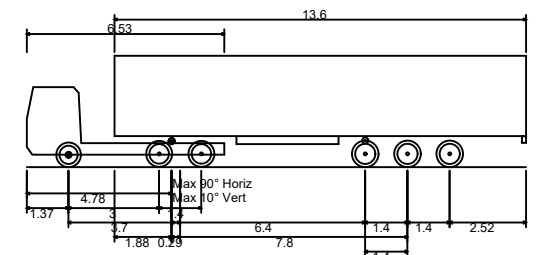

Max Legal Length (UK) Articulated Vehicle (16.5m)
Overall Length 16.500m
Overall Width 2.550m
Overall Body Height 3.681m
Min Body Ground Clearance 0.411m
Max Track Width 2.500m
Lock to lock time 6.00s
Kerb to Kerb Turning Radius 6.530m

A	Swept paths amended	AA	Jul 24	DJC
Rev	Amendment	Drawn	Date	Checked



Client

Global Tyre and Motor Parts Ltd

Project Title

Manchester Road,
Castleton, Rochdale

Drawing Title

Swept Path Analysis of
Articulated Delivery Vehicle

Scale	1:250	Drawn By	AA
Drawing Size	A2	Checked By	DJC
Date	June 2024	Approved By	DJC
	Drawing Number	Rev	
	162114-001	A	