
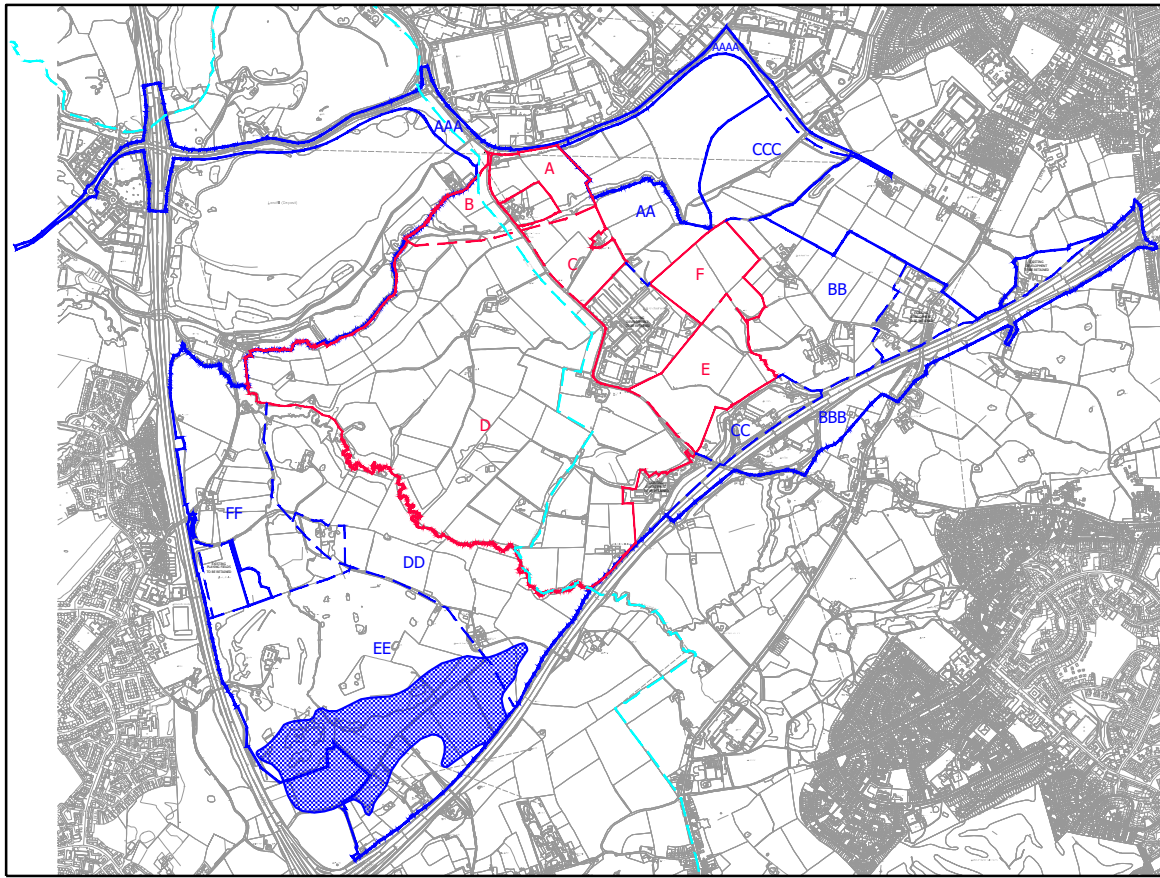
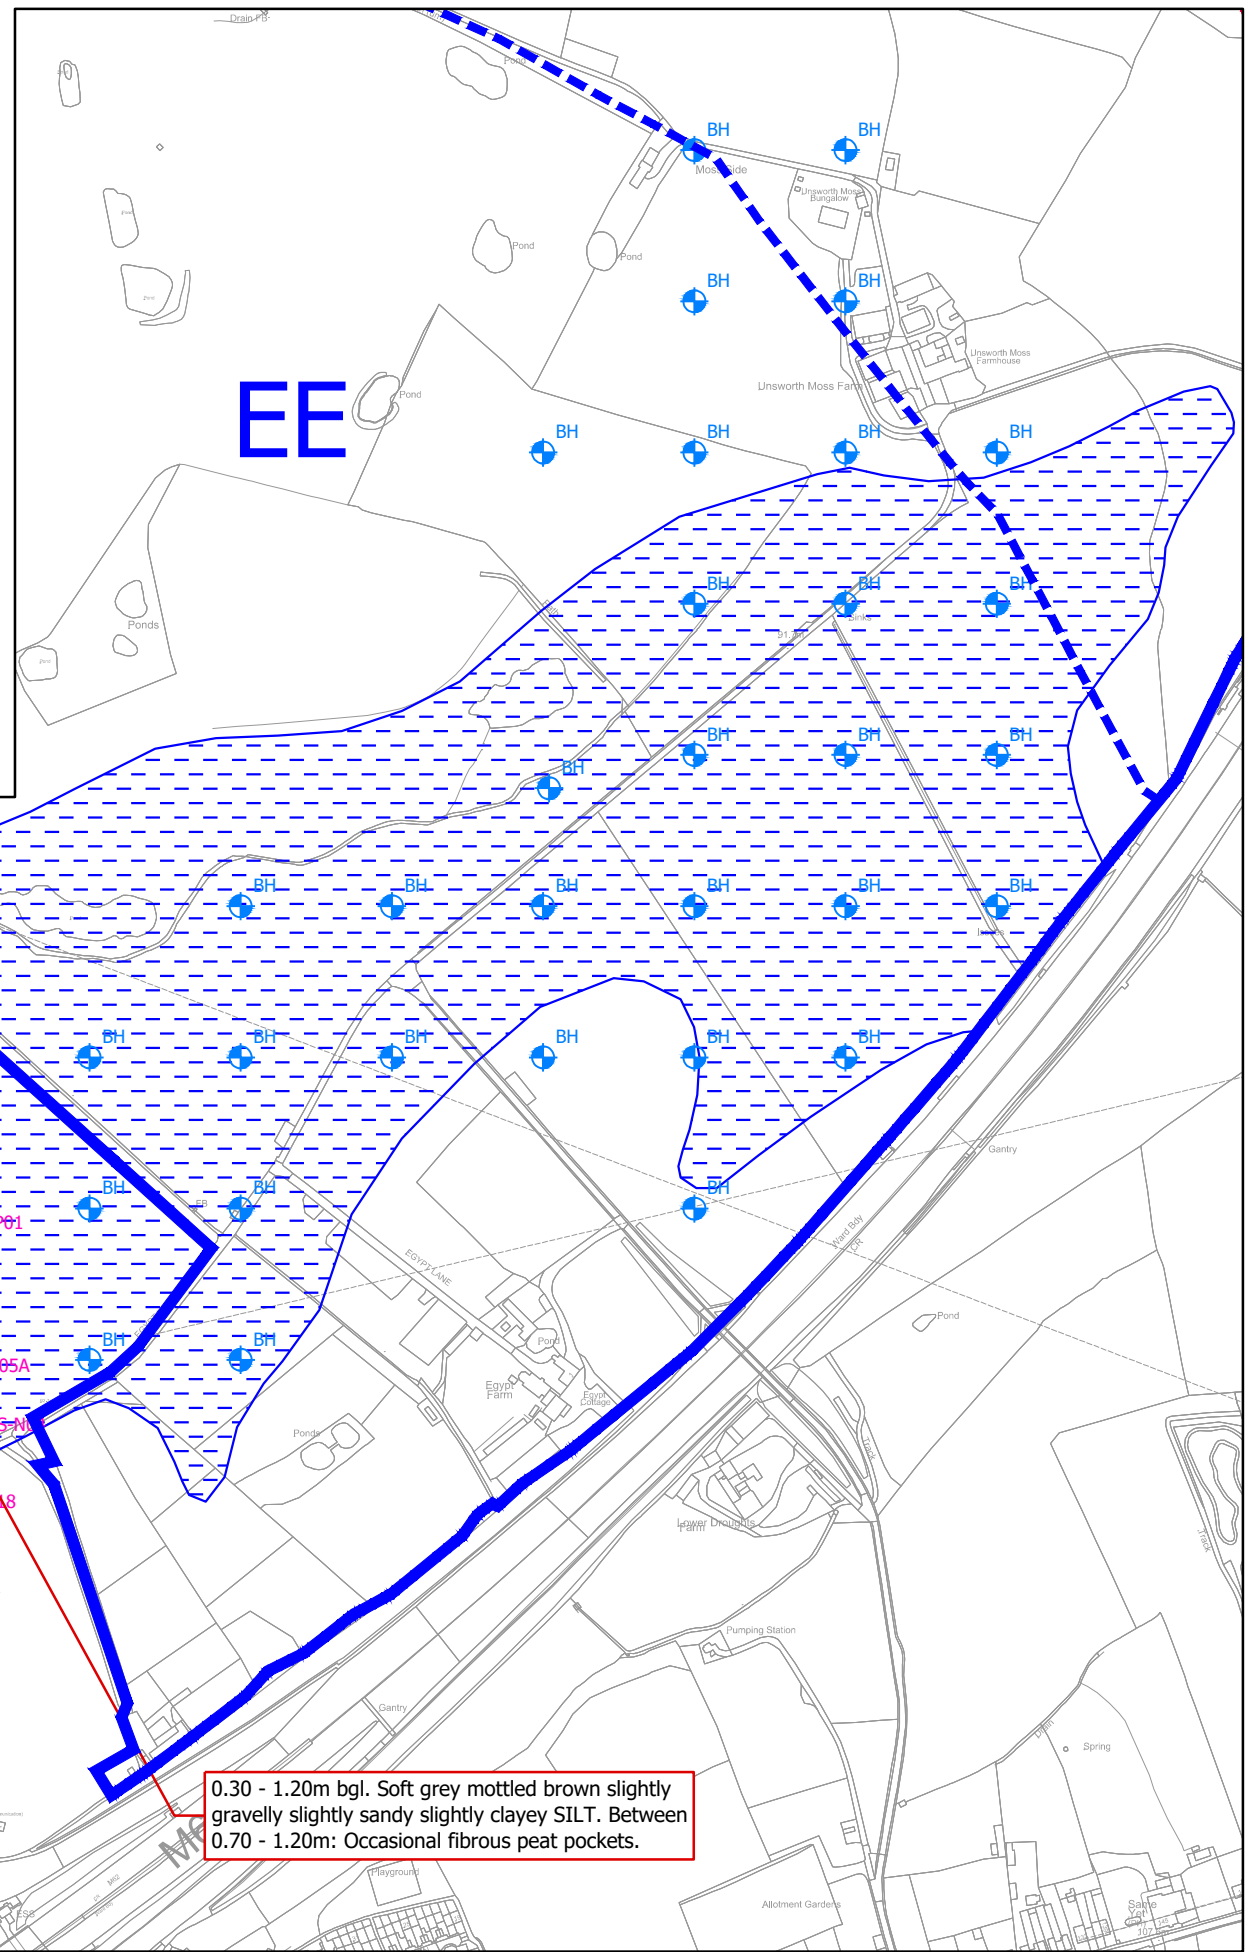
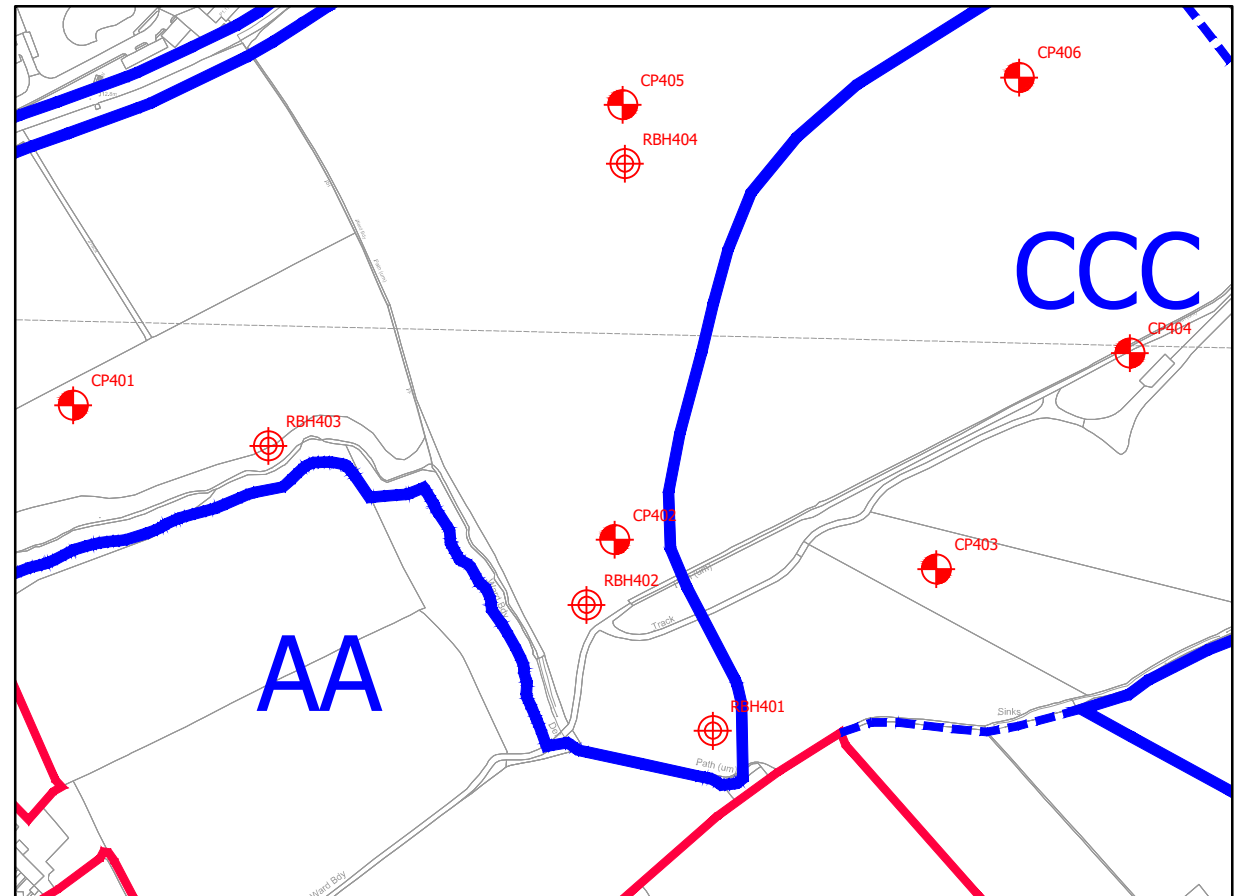


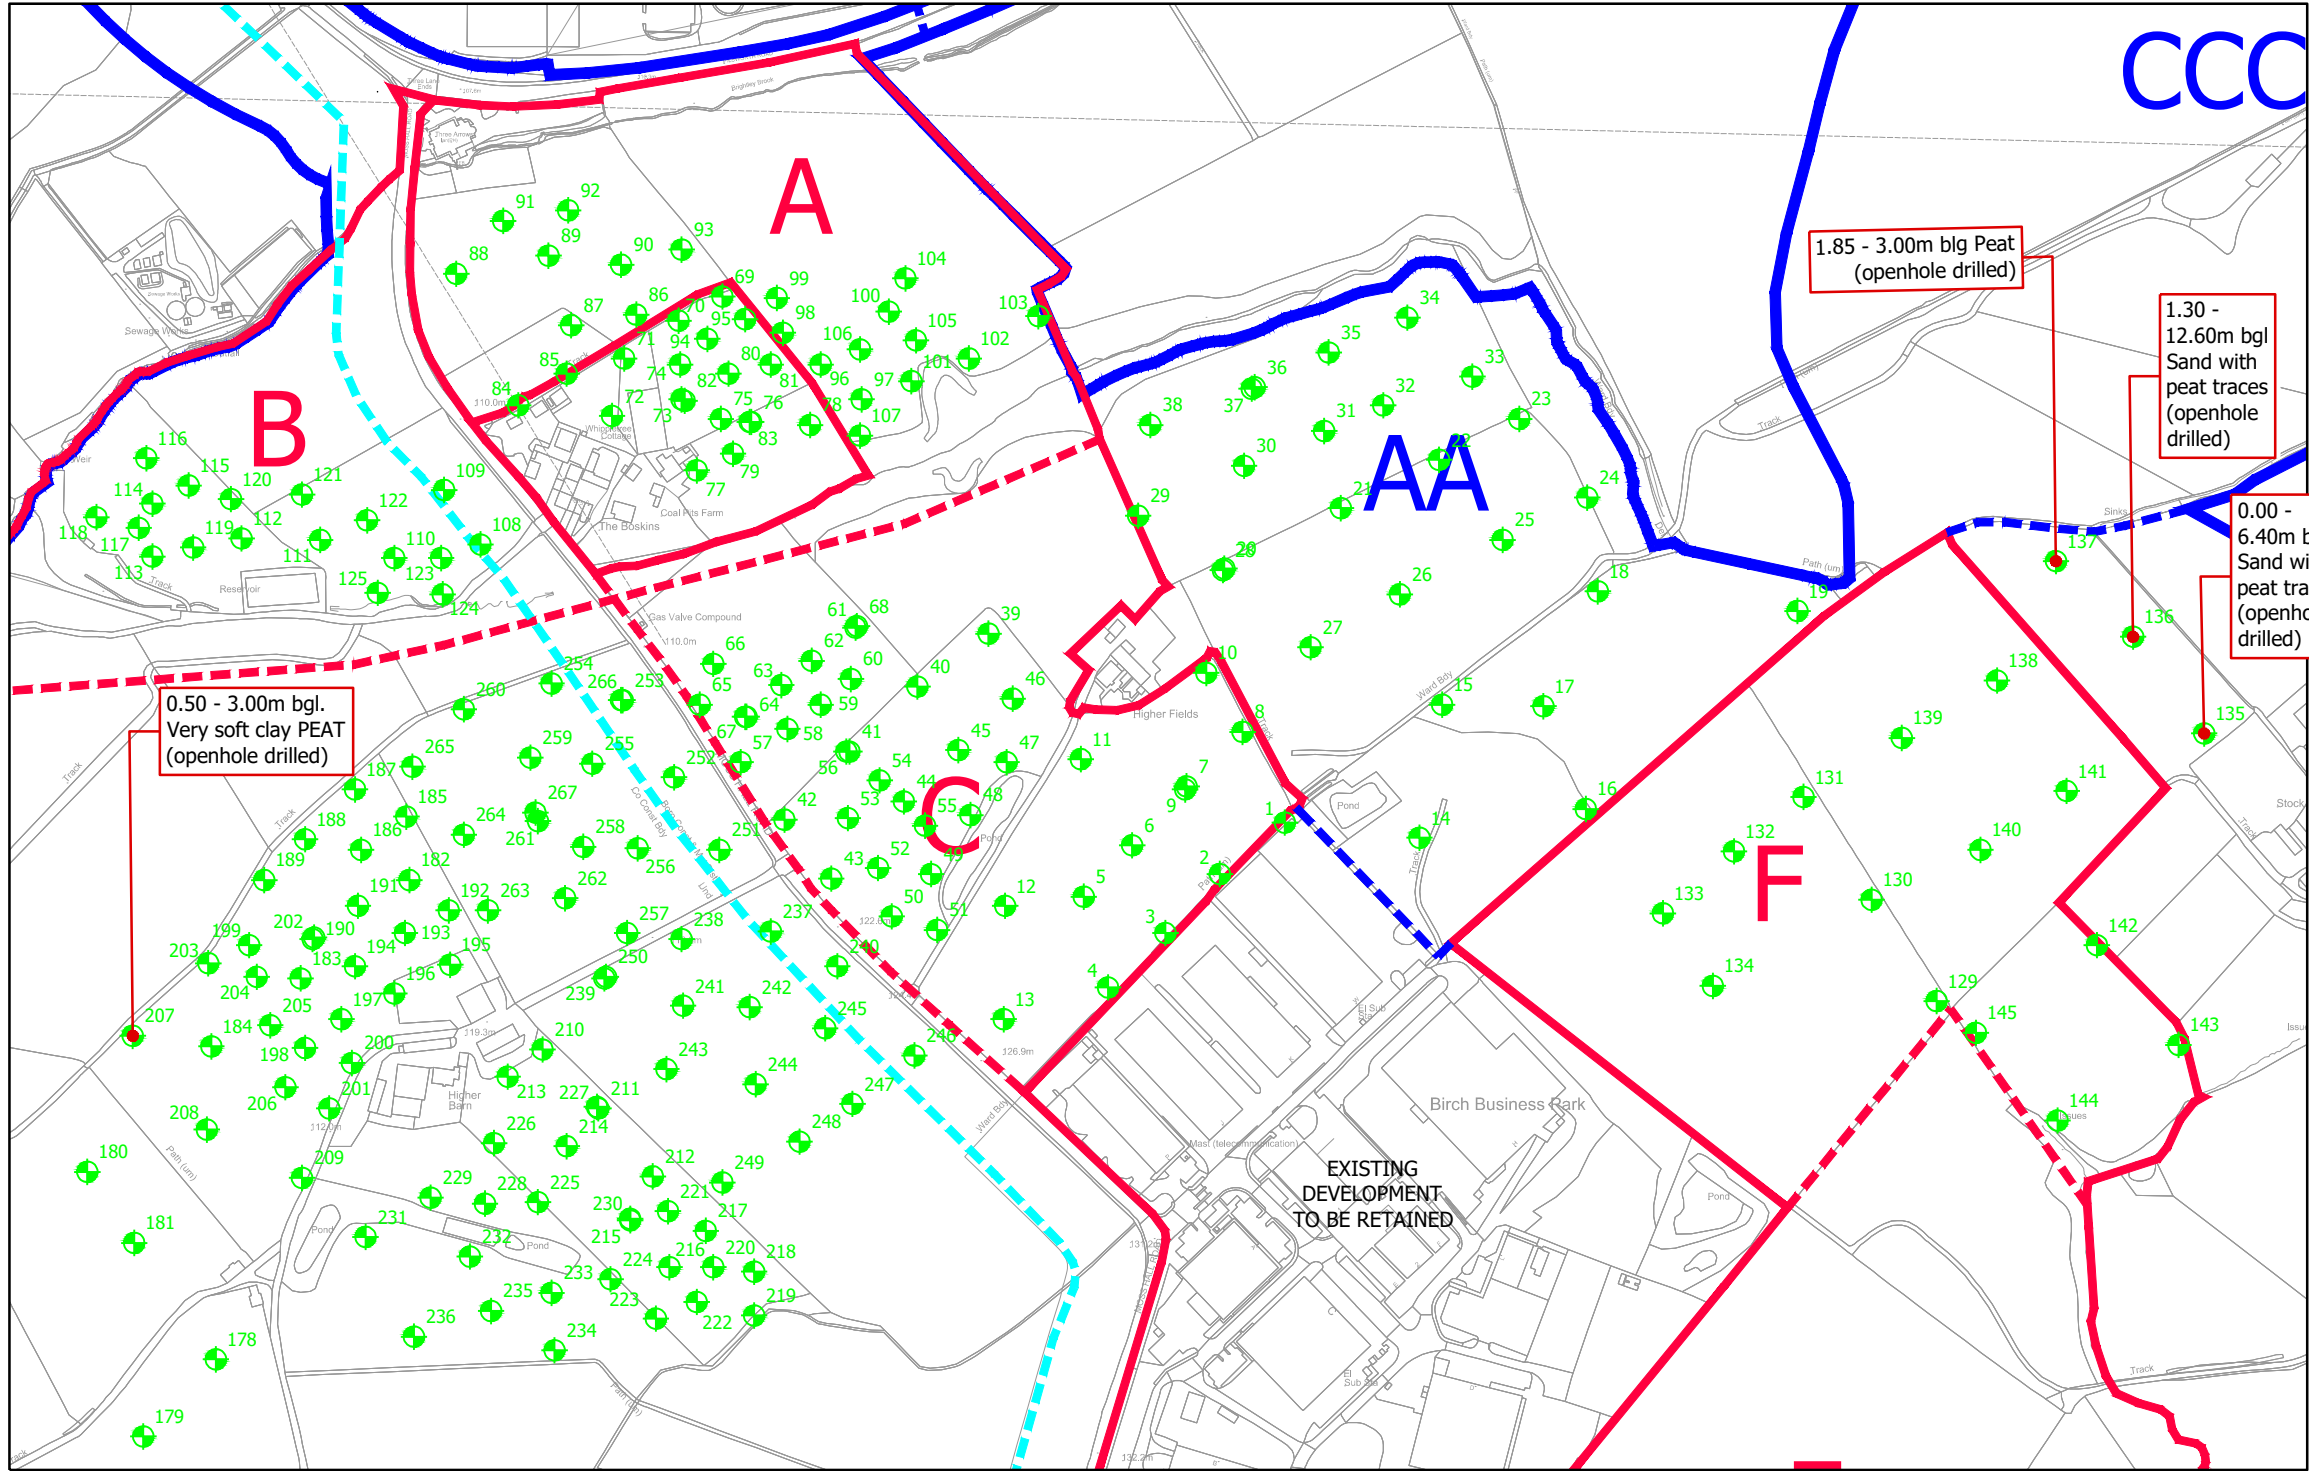

KEY

- PROJECT FOR ASSESSMENT
- PROJECT FOR ASSESSMENT PLOTS
- PROPOSED SCHEME
- PROPOSED SCHEME PLOTS
- DISTRICT BOUNDARY

EXTENT OF PEAT INDICATED ON BGS SHEET 85 MANCHESTER, BEDROCK AND SUPERFICIAL 2011

- PEAT (UNPRODUCTIVE AQUIFER)

HISTORICAL PEAT INVESTIGATIONS

CCG INVESTIGATION 2023

- CCG WINDOW SAMPLE (3m bgl)

IAN FARMERS INVESTIGATION 2021

- BOREHOLE
- WINDOW SAMPLE

WYG GROUND INVESTIGATION JUNE 2020

- CABLE PERCUSSION BOREHOLE
- ROTARY BOREHOLE

BGS ARCHIVE

- PILSWORTH OPENCAST BOREHOLES

NOTE:

PEAT WAS ABSENT FROM ALL BOREHOLES EXCEPT WHERE INDICATED.

PRELIMINARY ISSUE

06	WYG 2020 BOREHOLES ADDED	14.01.25	CM	NB	PG
05	BGS ARCHIVE BOREHOLES AND ASSOCIATED PEAT RECORDS ADDED	18.12.24	CM	NB	PG
04	PROJECT FOR ASSESSMENT AND PROPOSED SCHEME BOUNDARY ADDED	29.11.24	CM	NB	PG
03	SITE BOUNDARY UPDATED	11.09.24	CM	NB	PG
02	KEY UPDATED	27.08.24	CM	NB	PG
01	FIRST ISSUE	02.08.24	CM	NB	PG

Rev	Description	Date	Drn / Chk / App
06	WYG 2020 BOREHOLES ADDED	14.01.25	CM NB PG
05	BGS ARCHIVE BOREHOLES AND ASSOCIATED PEAT RECORDS ADDED	18.12.24	CM NB PG
04	PROJECT FOR ASSESSMENT AND PROPOSED SCHEME BOUNDARY ADDED	29.11.24	CM NB PG
03	SITE BOUNDARY UPDATED	11.09.24	CM NB PG
02	KEY UPDATED	27.08.24	CM NB PG
01	FIRST ISSUE	02.08.24	CM NB PG

Issuing Office

Tetra Tech Leeds

3 Sovereign Square, Sovereign Street, Leeds, United Kingdom, LS1 4ER

Tel: +44 (0)11 3278 7111

www.tetratechleeds.com

Client

NORTHERN GATEWAY DEVELOPMENT VEHICLE

Project Name

NORTHERN GATEWAY

Sheet Title

FIGURE 13.5: HISTORICAL BOREHOLE LOCATION PLAN

Sheet Title

APRIL 2025

Model Reference

N/A

TTE Project Number

B048805

Drawn By

CM

Date

01.08.24

Checked By

NB

Date

01.08.24

Approved By

PG

Date

01.08.24

Scale @ A2

1:5,000

Status

S2

Client Project Number

Originator

Function

Spatial

Form

Role

Number

Revision

B048805 - TTE - 00 - XX - DR - U - 1004

06

© Copyright Tetra Tech

TTE_MT_v3