



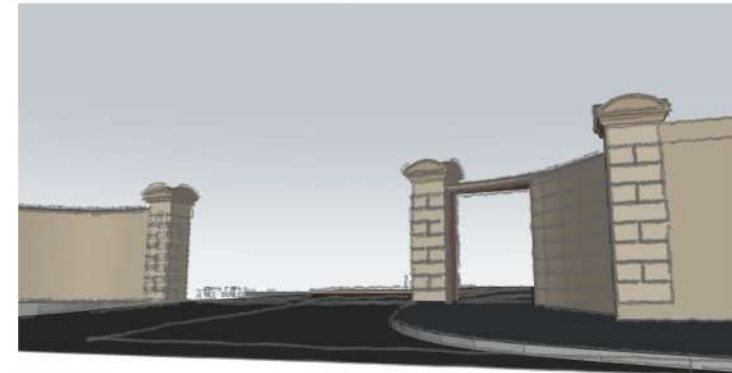


Proposed Gateway


Existing Gateway

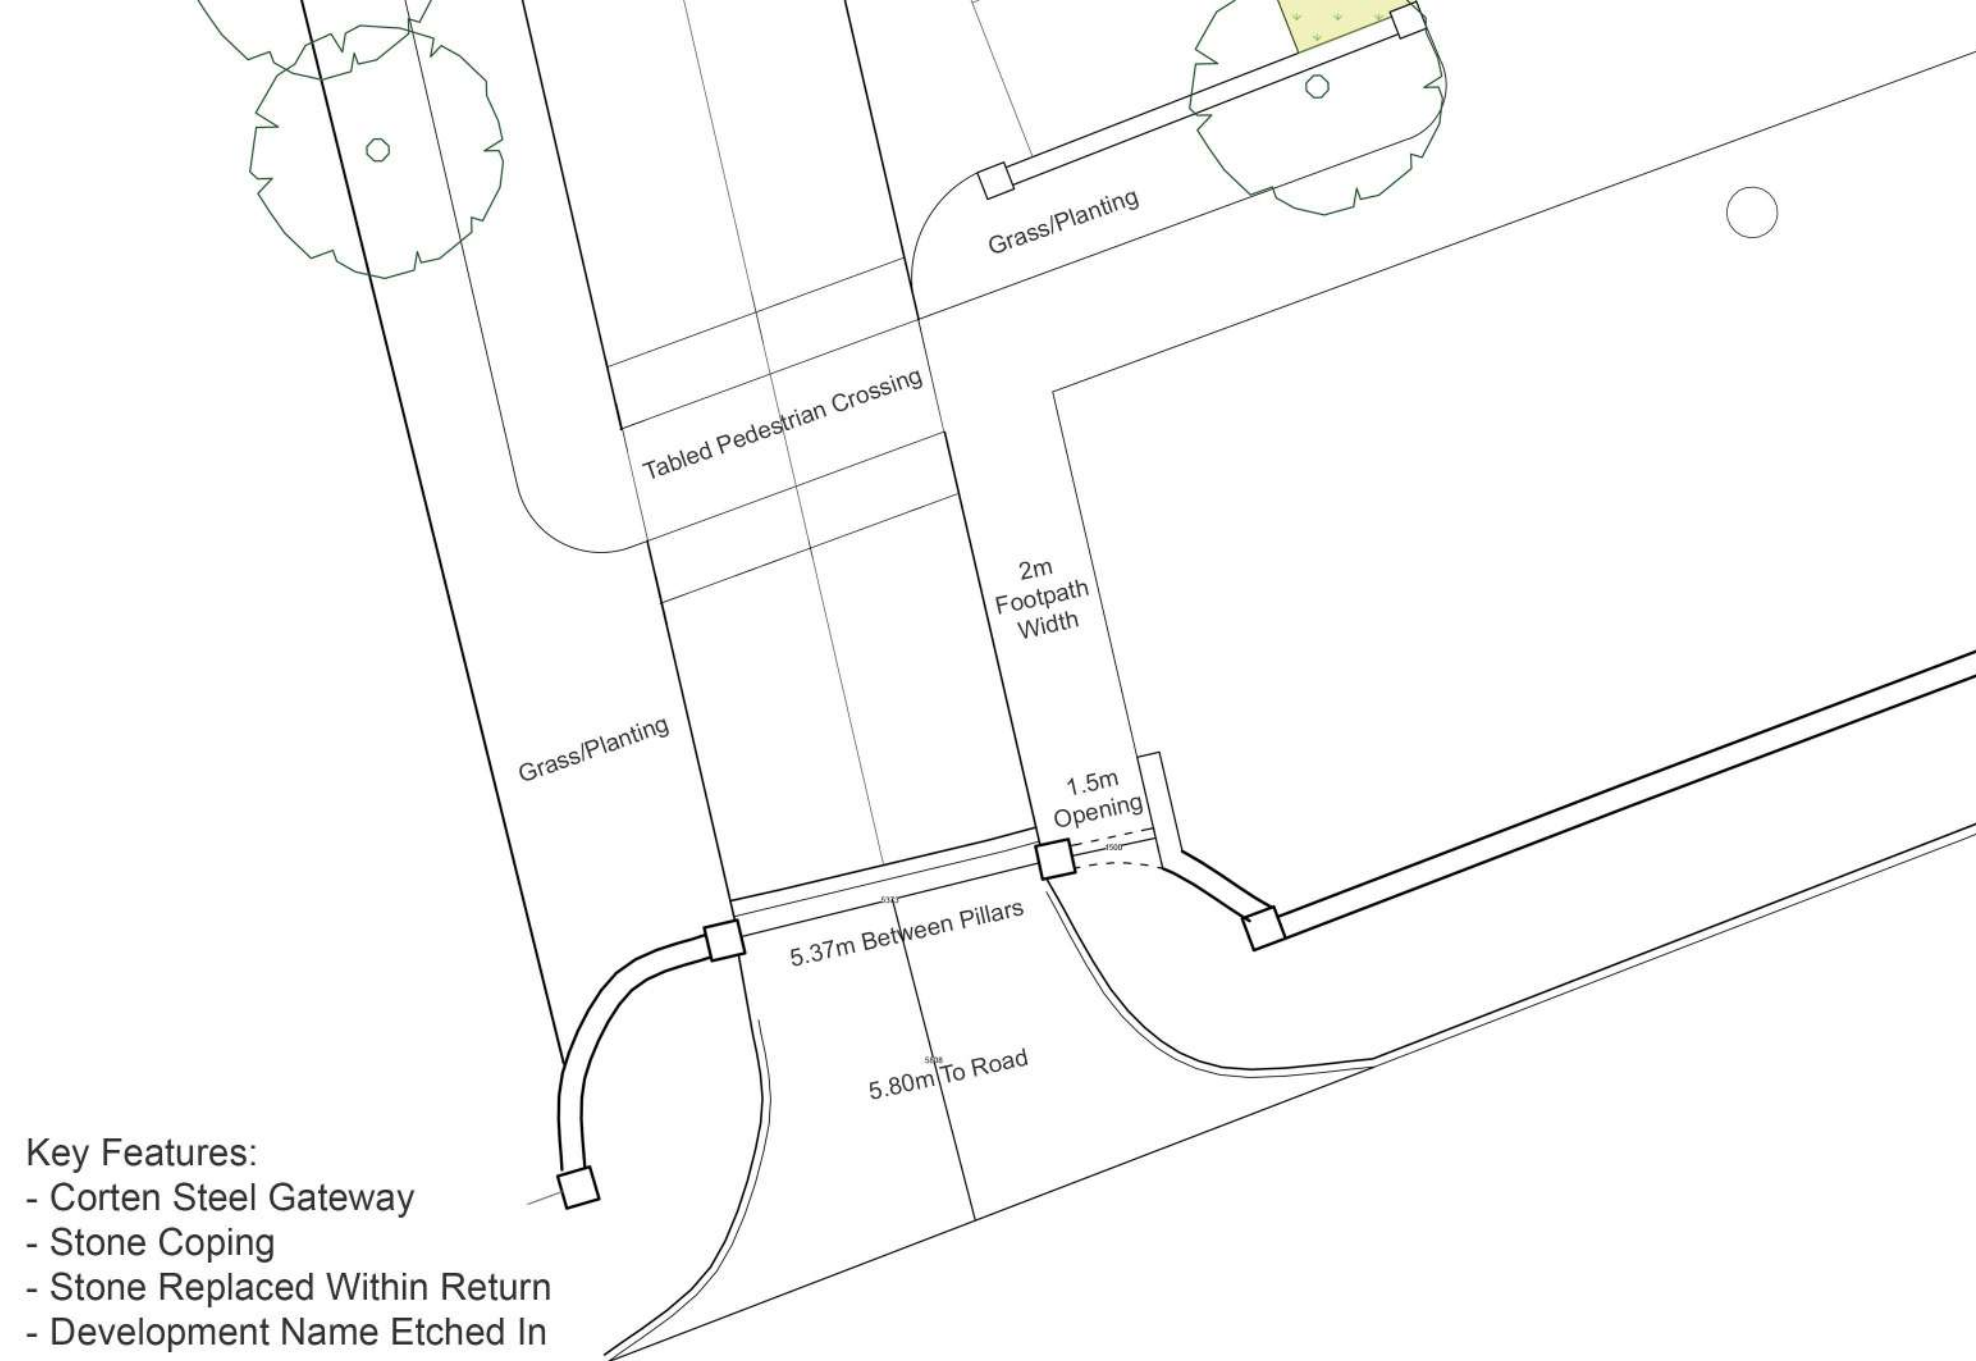


Proposed Elevation

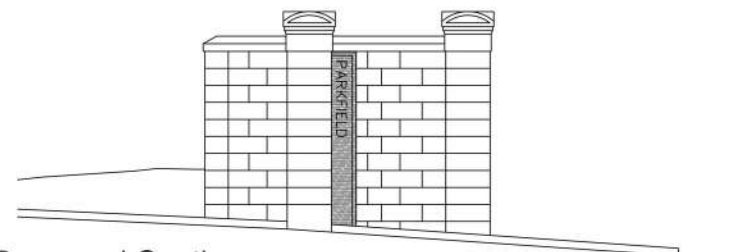

Proposed Section

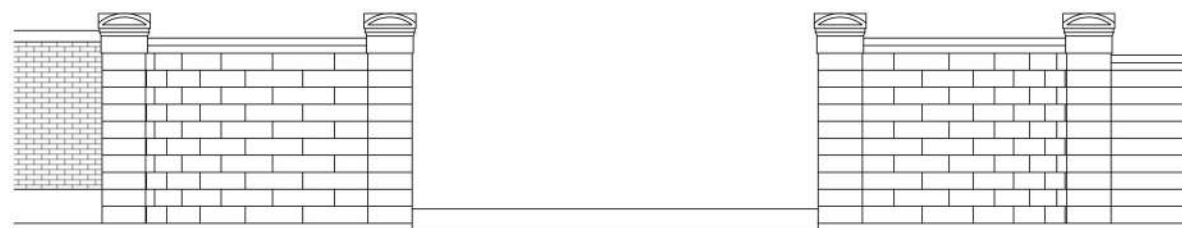

Existing Elevation

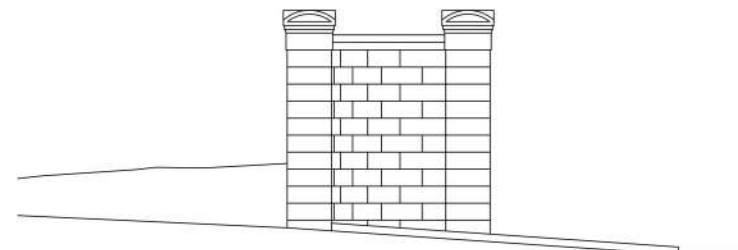

Existing Section

MÜLLER
PROPERTY GROUP

Parkfield, Middleton
Gateway Proposal
L017
Rev A

