

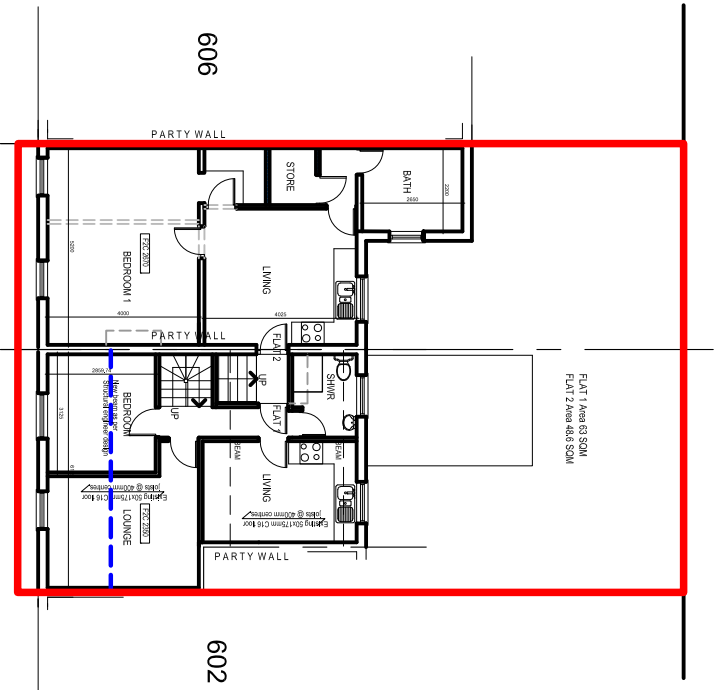


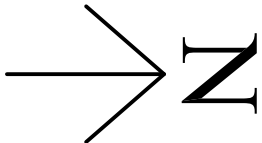

MANCHESTER OLD ROAD

Existing and proposed
site plan 1:200

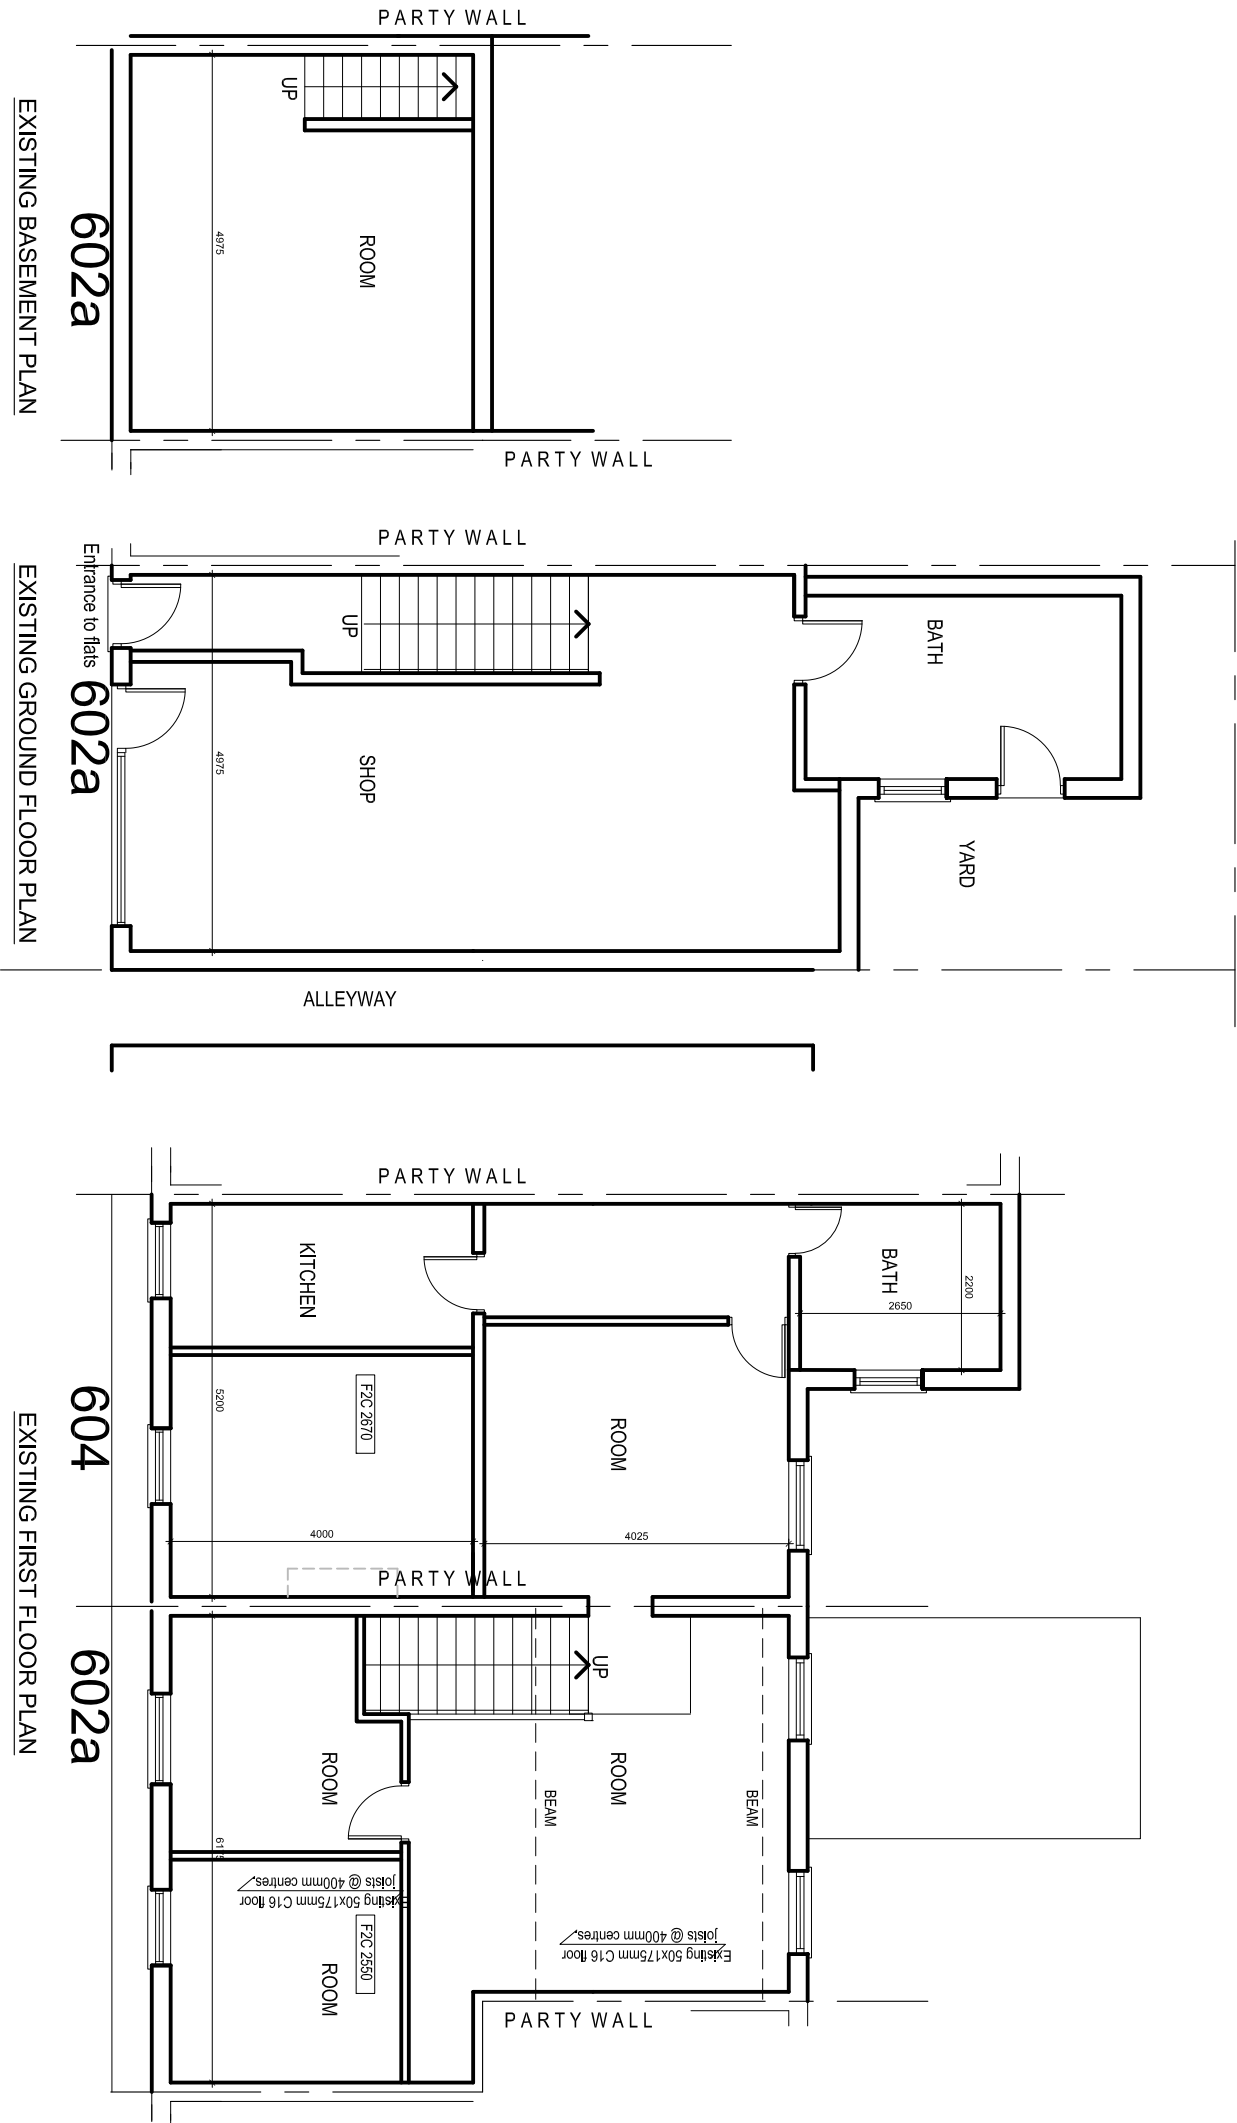

LOCATION PLAN

1:1250