


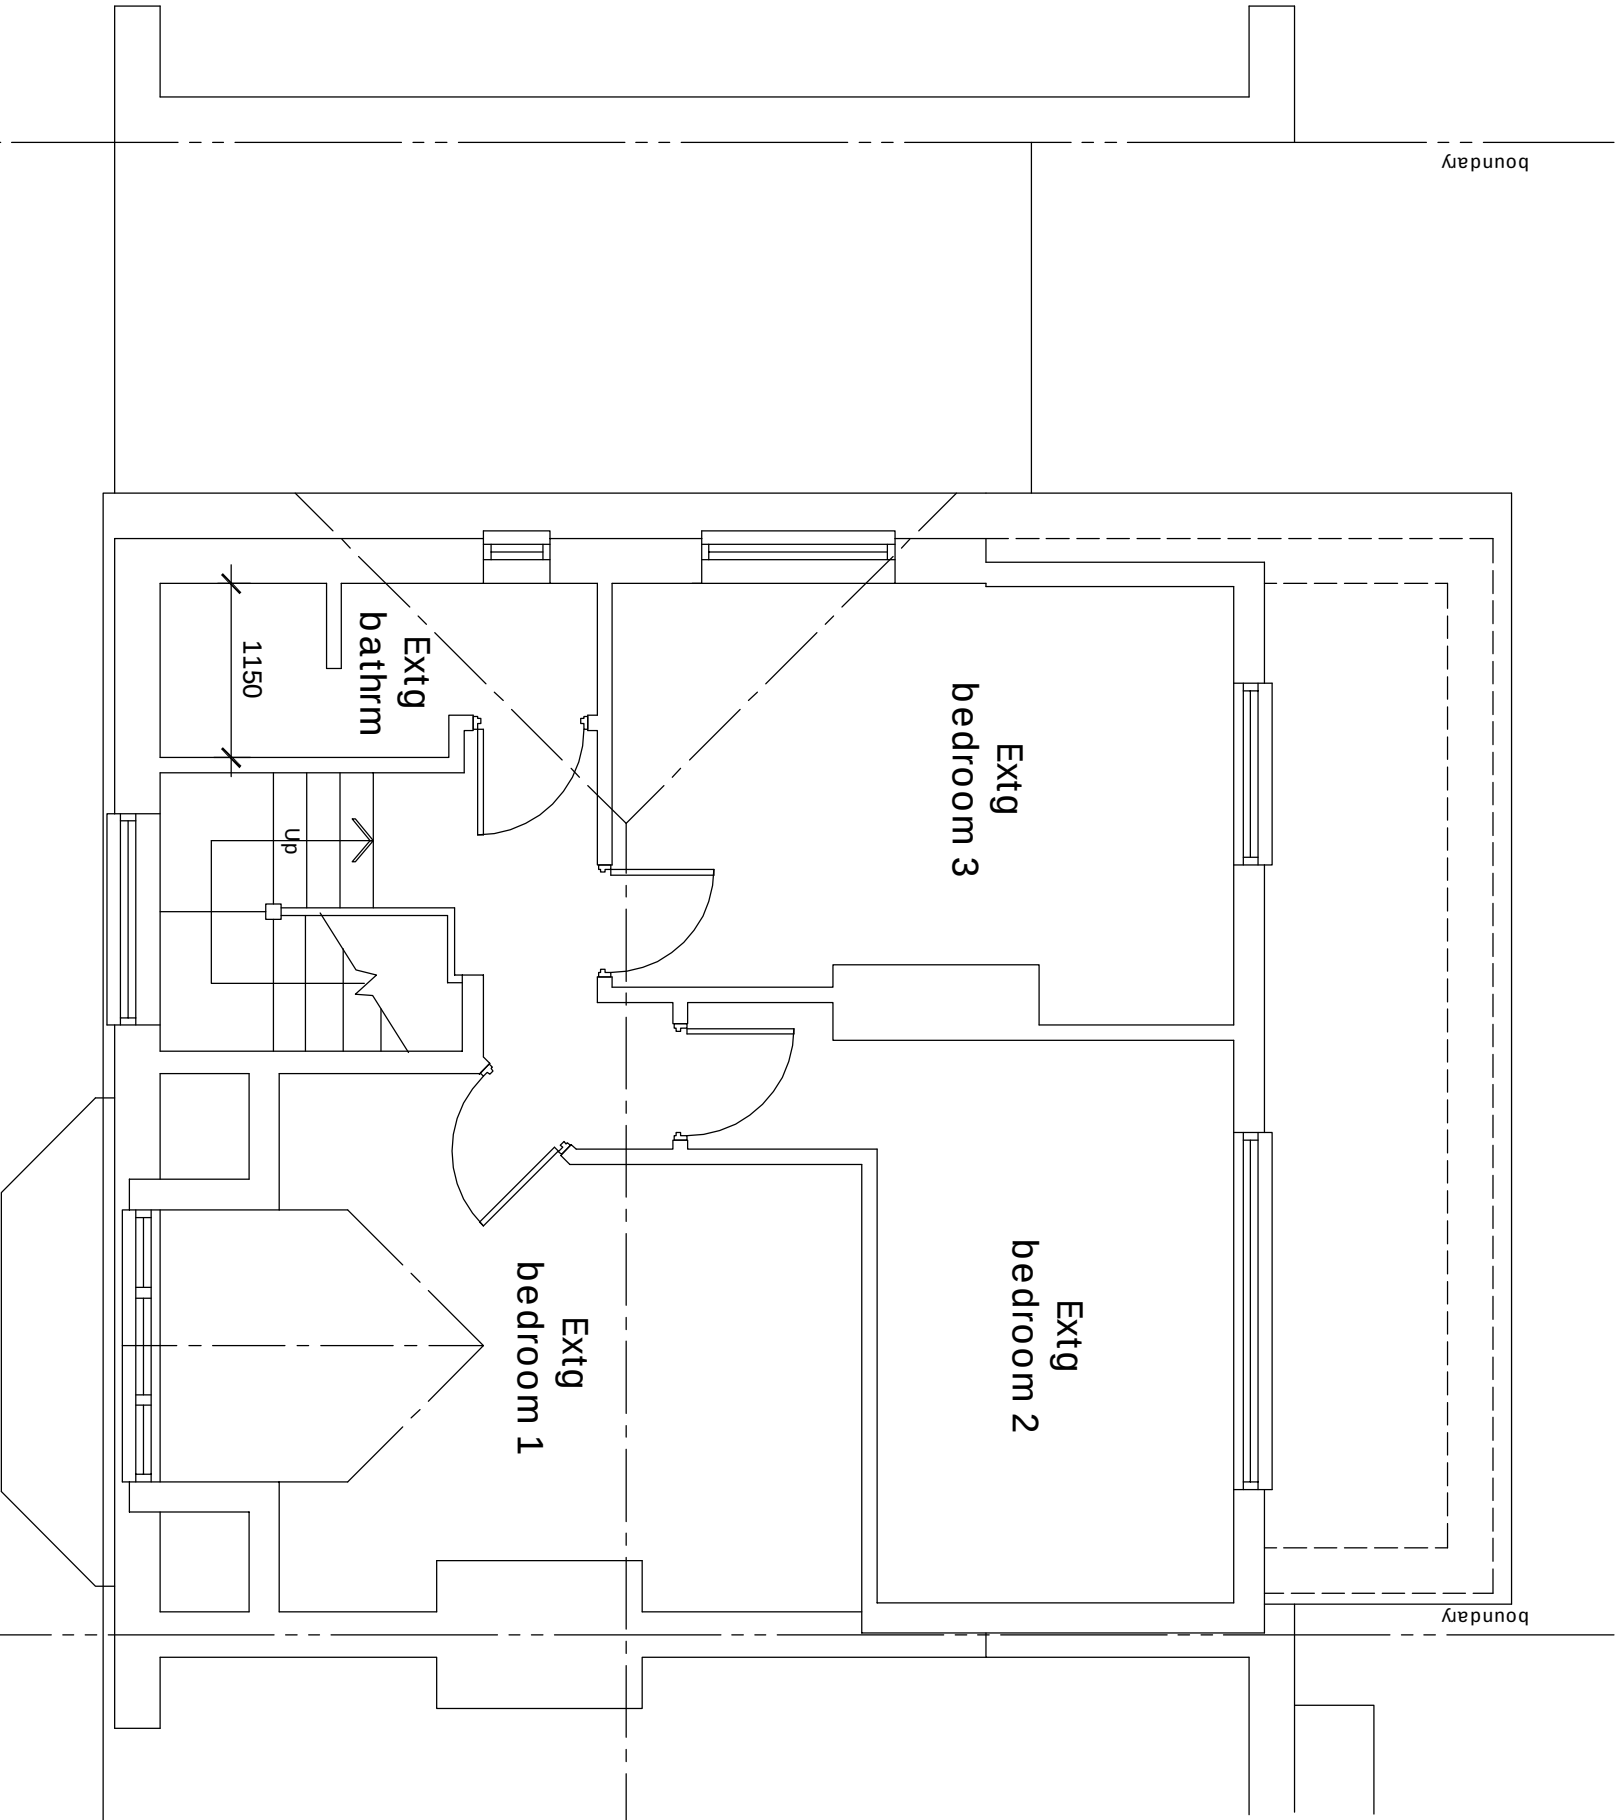

Existing First Floor Plan
(1:50)

DO NOT SCALE FROM THIS DRAWING

Revision	Date	Description

Issued for **PLANNING PERMISSION**

Mr & Mrs Stevenson
896 Oldham Road
Rochdale OL11 2BN

Proposed Front Elevation
Dormer & Rear Single
Storey Extension

Existing First Floor Plan 05