


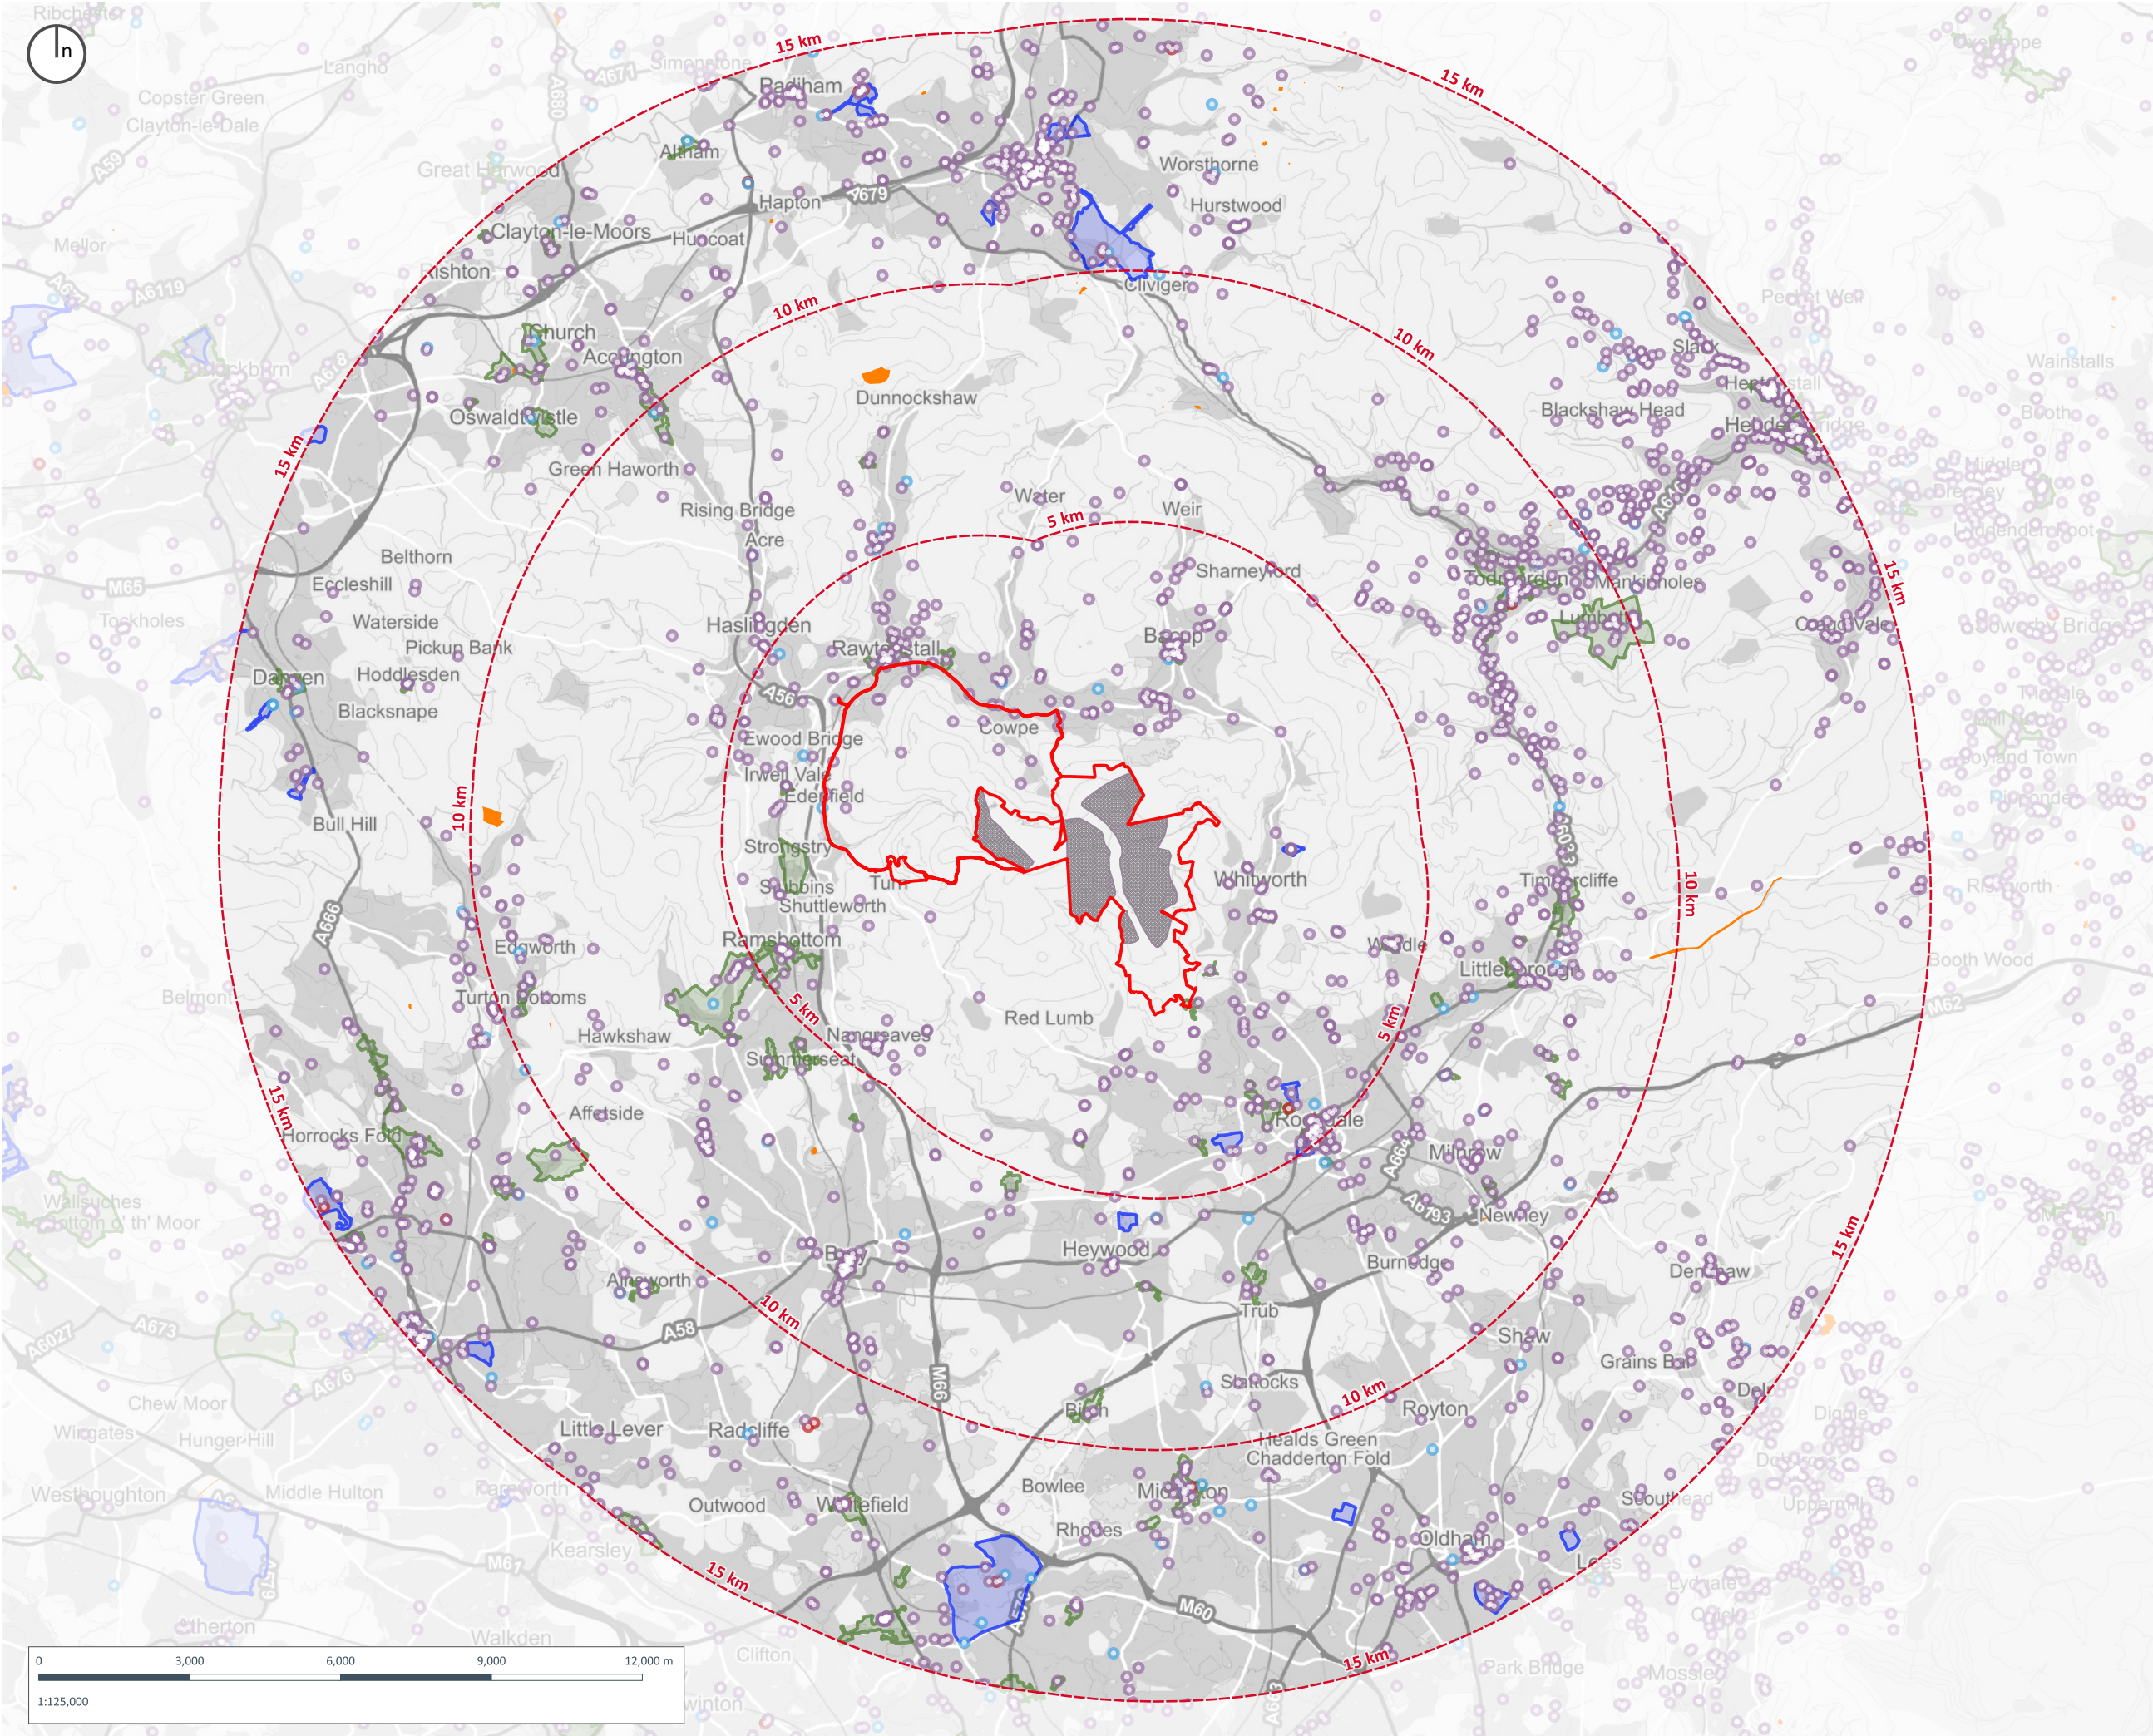


Copyright of Turley

This drawing is for illustrative purposes only and should not be used for any construction or estimation purposes. To be scaled for planning application purposes only. No liability or responsibility is accepted arising from reliance upon the information contained within this drawing.

Plans reproduced by permission of Ordnance Survey on behalf of The Controller of Her Majesty's Stationery Office. © Crown Copyright and database right [2024]. All rights reserved. Ordnance Survey Licence number [100020449]

- Assessment Boundary**
- Turbine Development Zones (TDZ)**
- Study Area from TDZ**
- Scheduled Monument**
- Conservation Area**
- Registered Park and Garden**
- Listed Buildings**
- I
 - II*
 - II

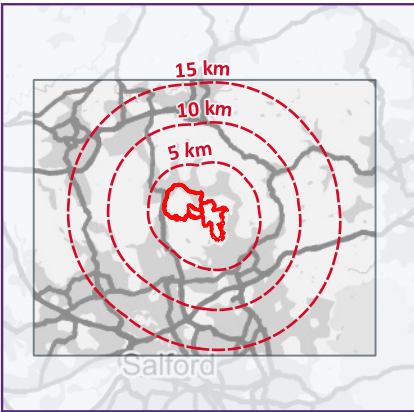

CLIENT:
Cubico UK Development (Wind 1) Limited

PROJECT:
Scout Moor II

DRAWING:
Figure 12.5 - Heritage Asset Plan Overview:
Overview

PROJECT NUMBER:
01137

DRAWING NUMBER:
GIS_13.501


CHECKED BY:
HT

REVISION:
1.0

STATUS:
Final

DATE:
December 2024

SCALE:
1:125,000 @ A3

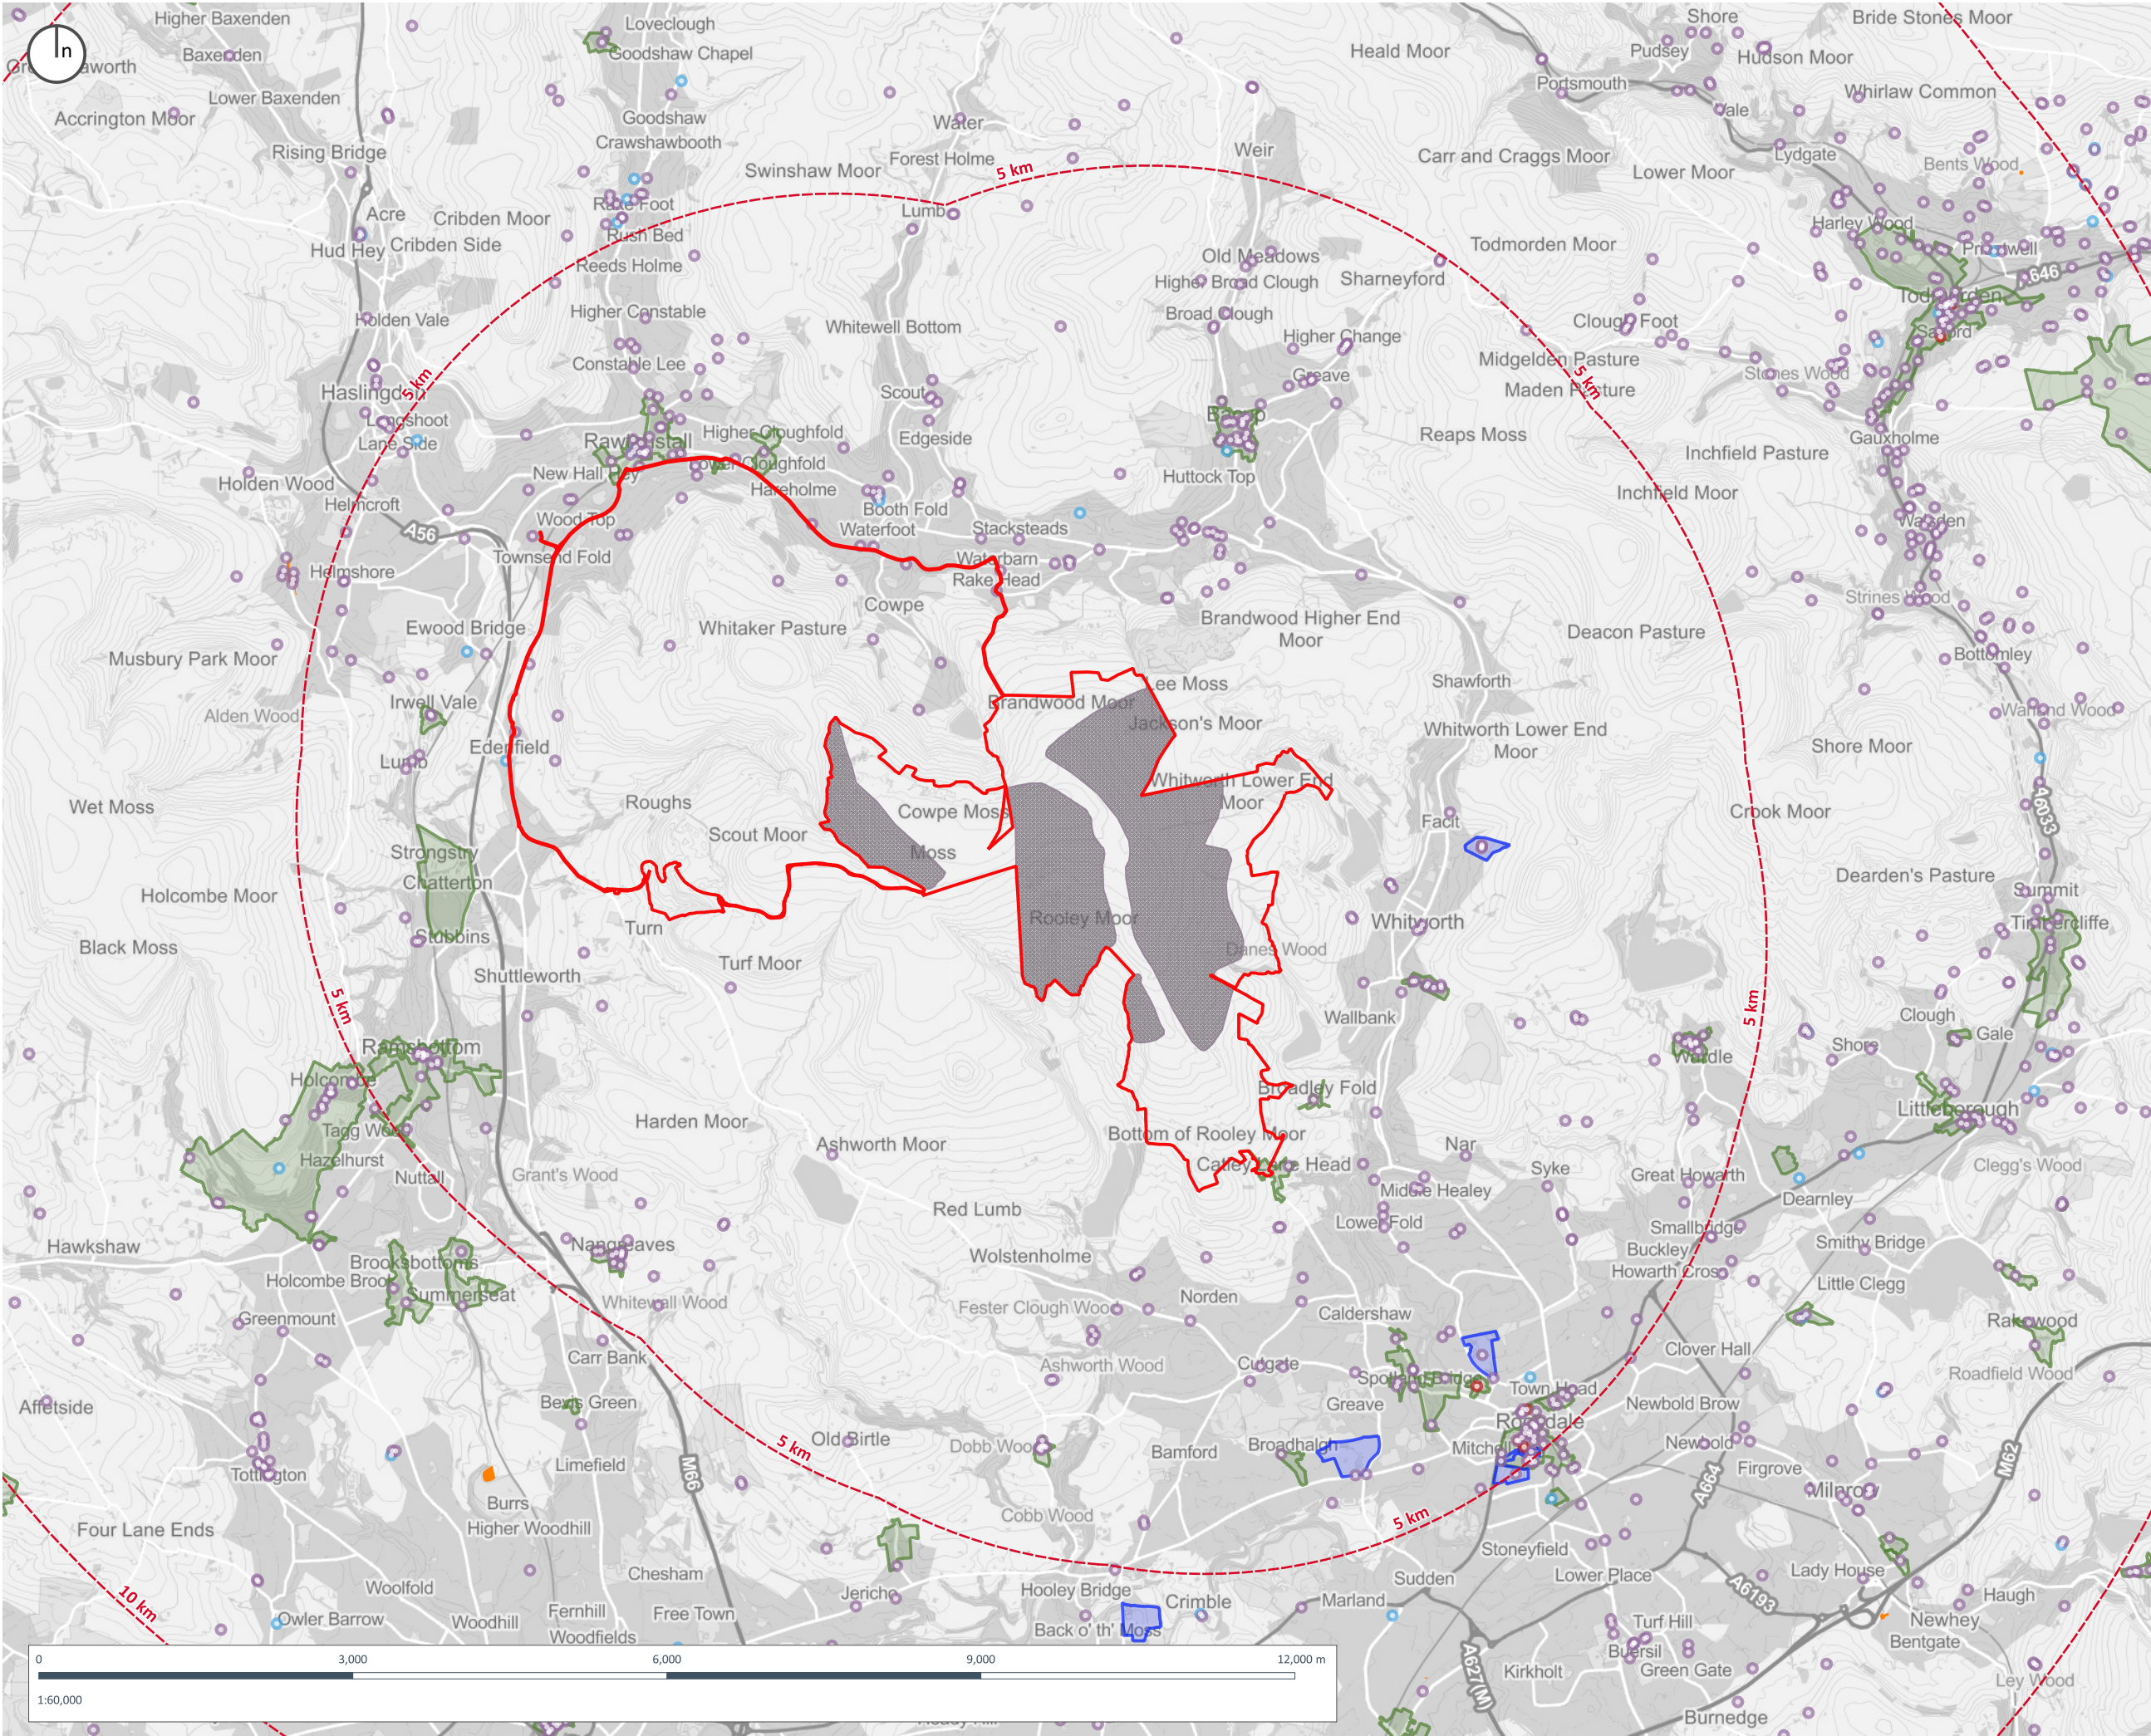


Copyright of Turley

This drawing is for illustrative purposes only and should not be used for any construction or estimation purposes. To be scaled for planning application purposes only. No liability or responsibility is accepted arising from reliance upon the information contained within this drawing.

Plans reproduced by permission of Ordnance Survey on behalf of The Controller of Her Majesty's Stationery Office. © Crown Copyright and database right [2024]. All rights reserved. Ordnance Survey Licence number [100020449]

- Assessment Boundary**
- Turbine Development Zones (TDZ)**
- Study Area from TDZ**
- Scheduled Monument**
- Conservation Area**
- Registered Park and Garden**
- Listed Buildings**
- I
 - II*
 - II

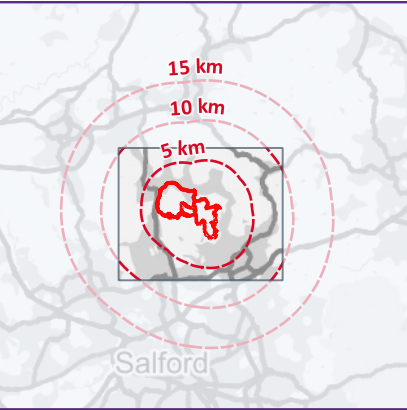

CLIENT:
Cubico UK Development (Wind 1) Limited

PROJECT:
Scout Moor II


DRAWING:
Figure 12.5 - Heritage Asset Plan Overview:
5km

PROJECT NUMBER:
01137

DRAWING NUMBER: GIS_13.502
CHECKED BY: HT

REVISION: 1.0
STATUS: Final

DATE: December 2024
SCALE: 1:60,000 @ A3

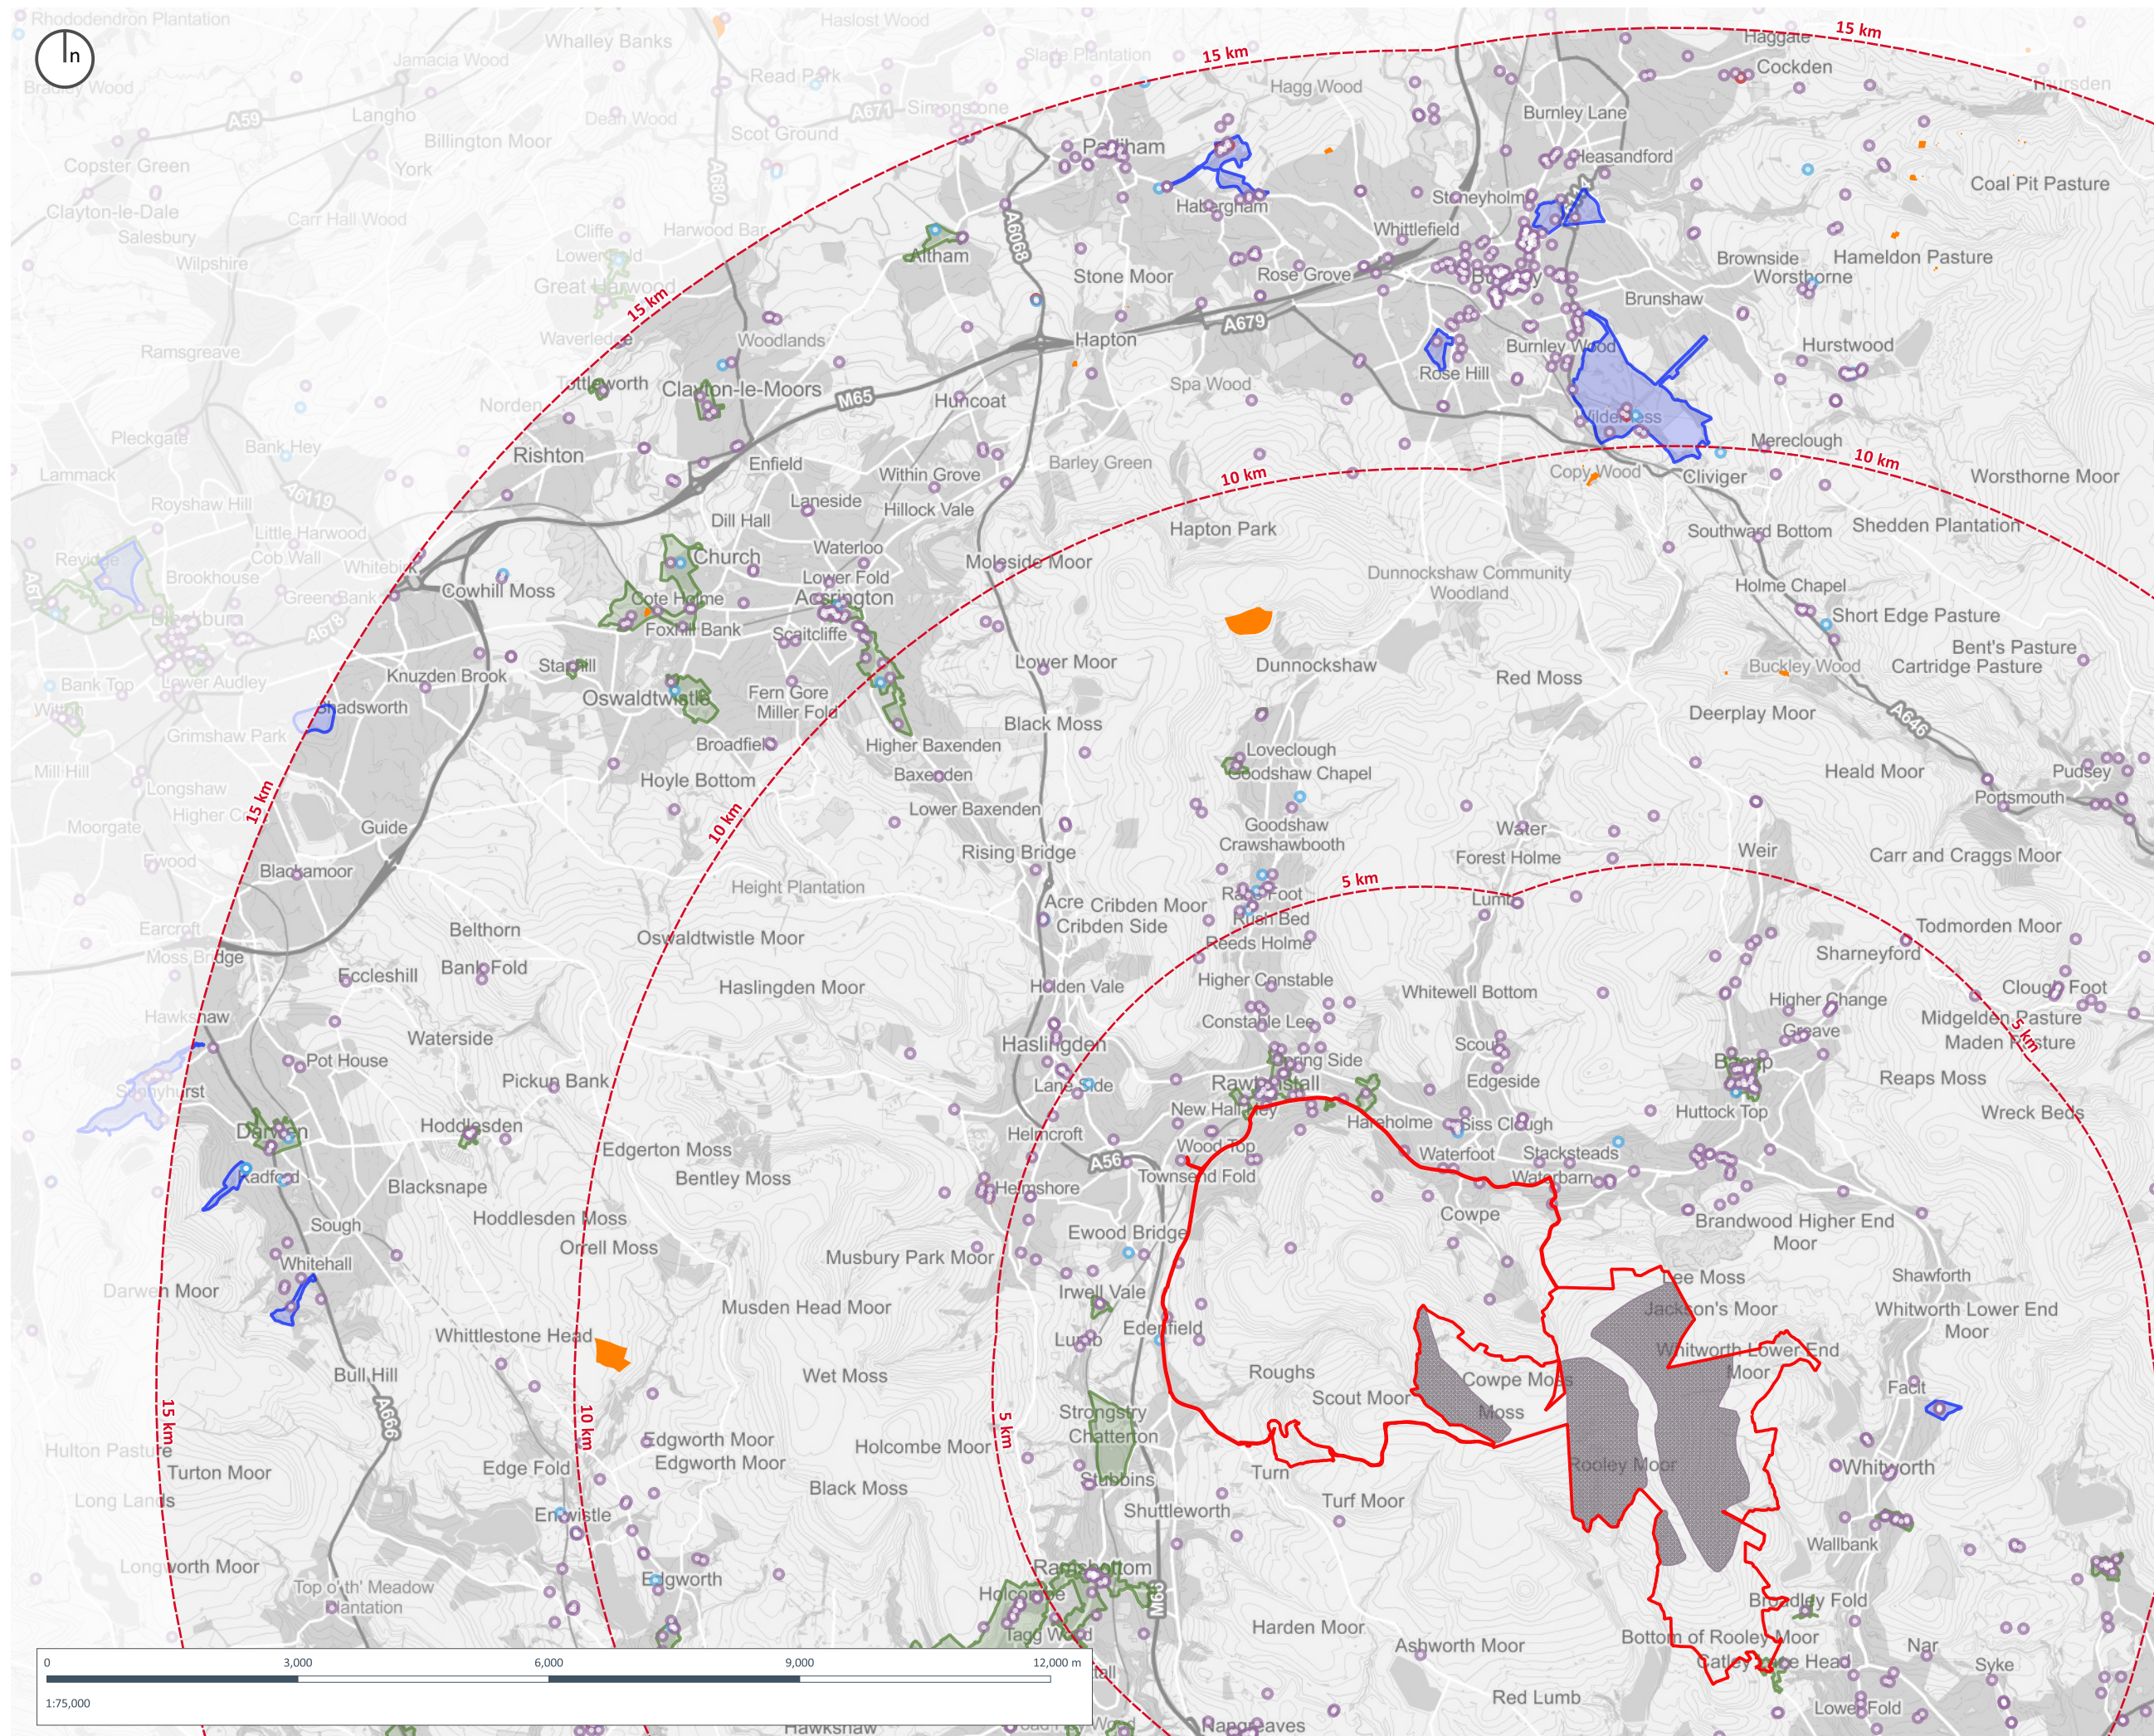

Copyright of Turley


This drawing is for illustrative purposes only and should not be used for any construction or estimation purposes. To be scaled for planning application purposes only. No liability or responsibility is accepted arising from reliance upon the information contained within this drawing.

Plans reproduced by permission of Ordnance Survey on behalf of The Controller of Her Majesty's Stationery Office. © Crown Copyright and database right [2024]. All rights reserved. Ordnance Survey Licence number [100020449]

-  Assessment Boundary
-  Turbine Development Zones (TDZ)
-  Study Area from TDZ
-  Scheduled Monument
-  Conservation Area
-  Registered Park and Garden

Listed Buildings

- | | |
|---|-----|
|  | I |
|  | II* |
|  | II |

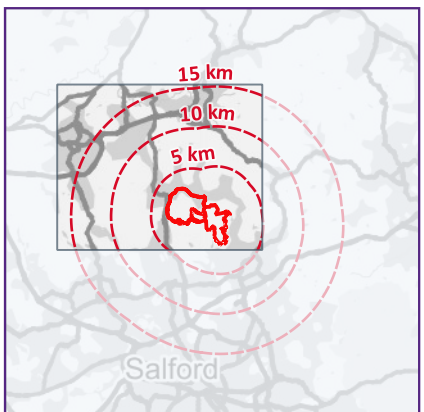

CLIENT:
Cubico UK Development (Wind 1) Limited

PROJECT:
Scout Moor II

DRAWING:
Figure 12.5 - Heritage Asset Plan Overview:
NW

PROJECT NUMBER: 01137


DRAWING NUMBER: GIS_13.503

CHECKED BY: HT

REVISION: 1.0 STATUS: Final

DATE: December 2024 SCALE: 1:75,000 @ A3

Turley

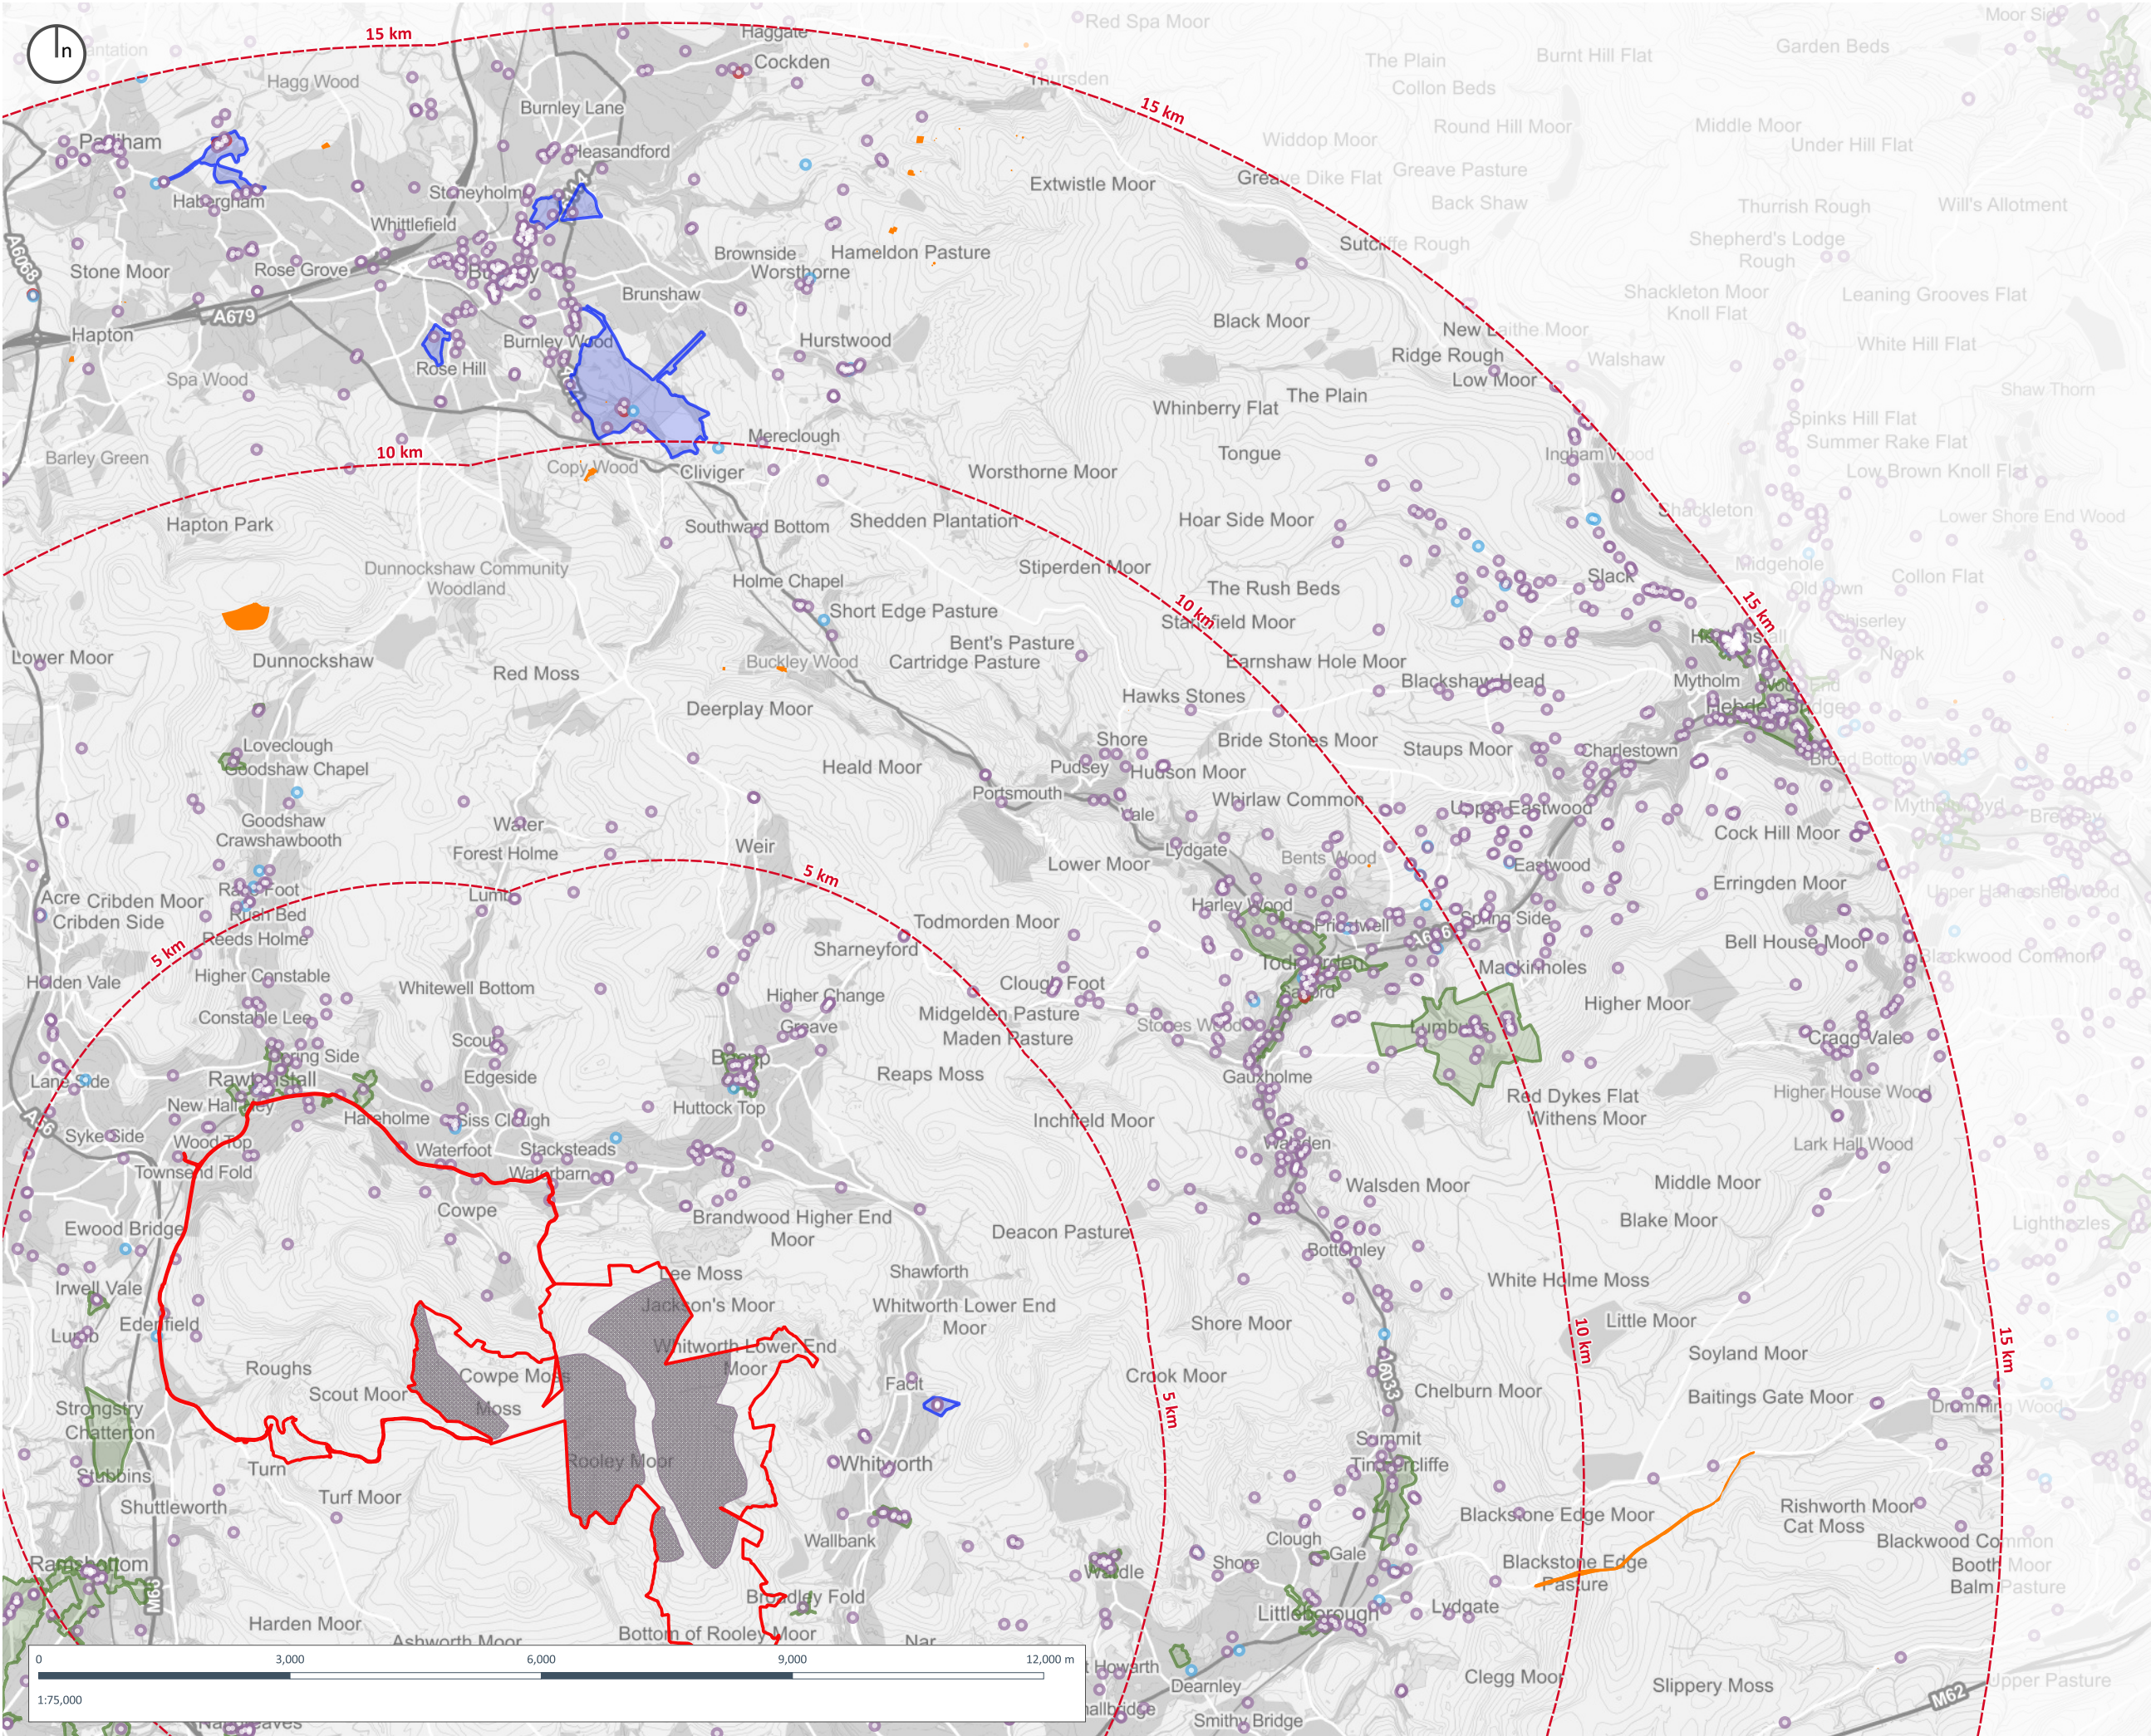

Copyright of Turley

This drawing is for illustrative purposes only and should not be used for any construction or estimation purposes. To be scaled for planning application purposes only. No liability or responsibility is accepted arising from reliance upon the information contained within this drawing.

Plans reproduced by permission of Ordnance Survey on behalf of The Controller of Her Majesty's Stationery Office. © Crown Copyright and database right [2024]. All rights reserved. Ordnance Survey Licence number [100020449]

Assessment Boundary

Turbine Development Zones (TDZ)

Study Area from TDZ

Scheduled Monument

Conservation Area


Registered Park and Garden

Listed Buildings

I

II*

II

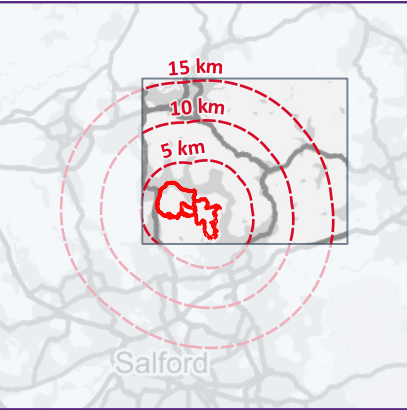

CLIENT:
Cubico UK Development (Wind 1) Limited

PROJECT:
Scout Moor II

DRAWING:
Figure 12.5 - Heritage Asset Plan Overview:
NE

PROJECT NUMBER:
01137

DRAWING NUMBER:
GIS_13.504


CHECKED BY:
HT

REVISION:
1.0

STATUS:
Final

DATE:
December 2024

SCALE:
1:75,000 @ A3

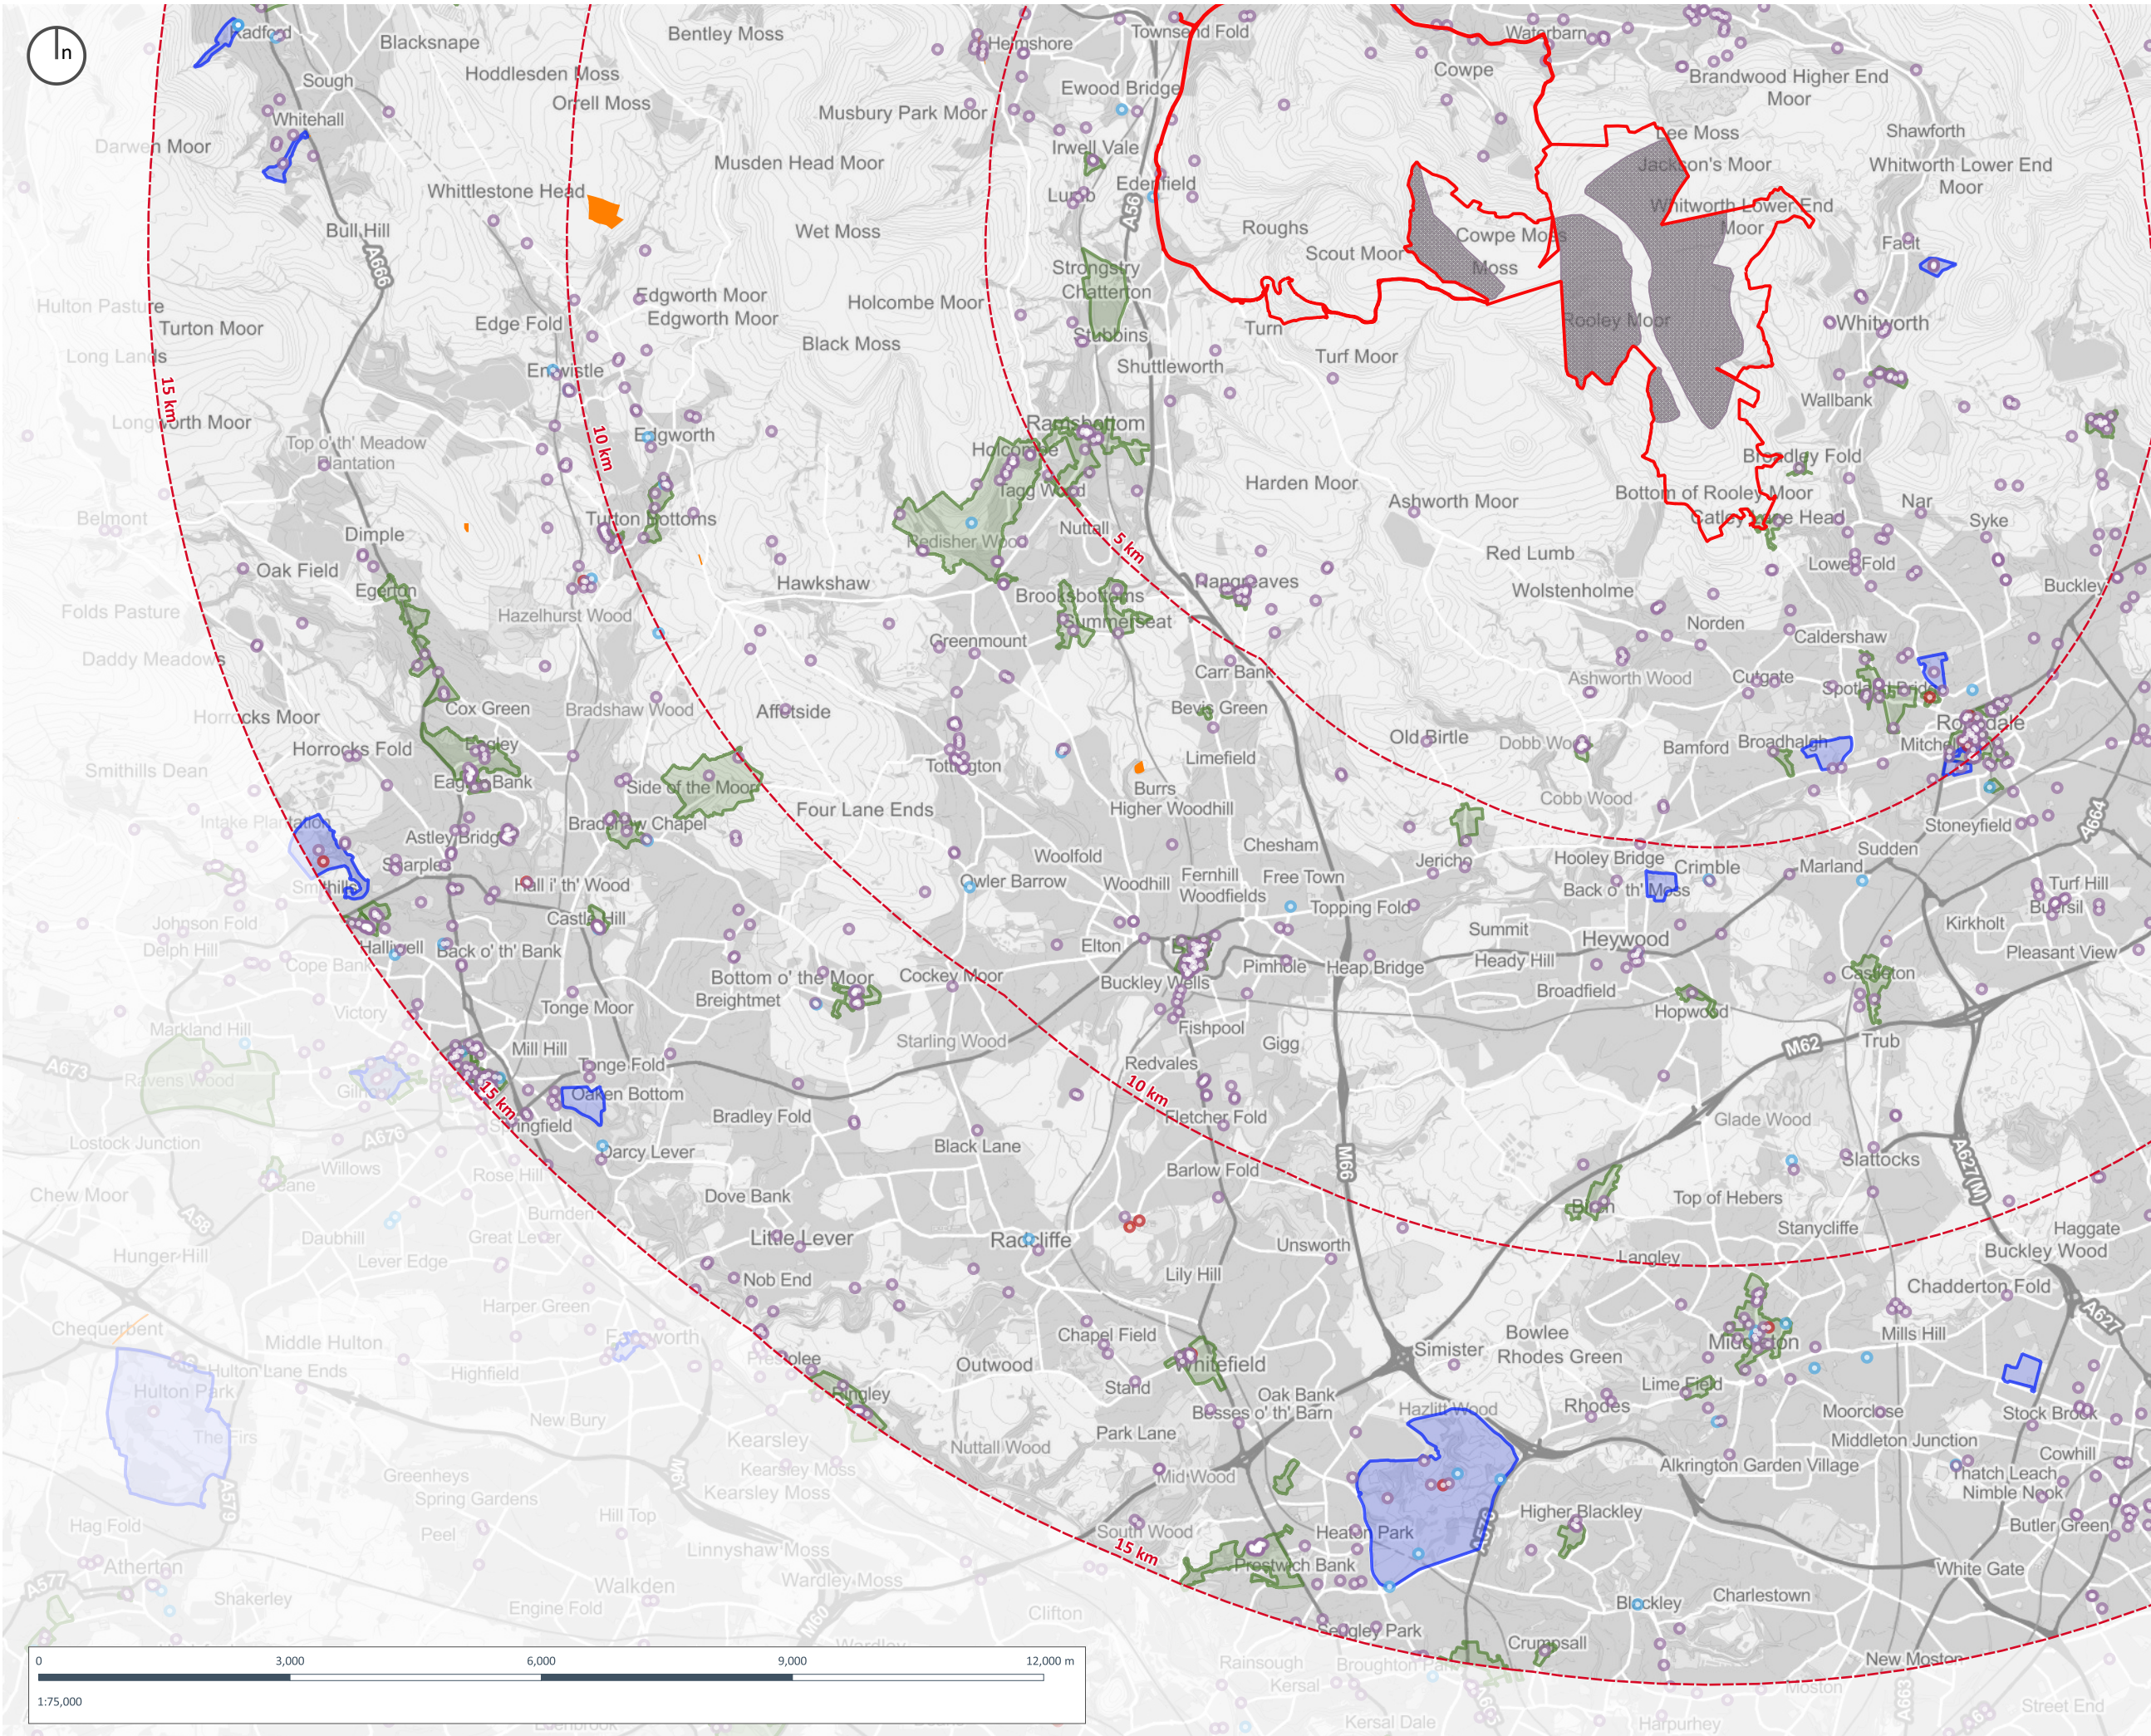


Copyright of Turley

This drawing is for illustrative purposes only and should not be used for any construction or estimation purposes. To be scaled for planning application purposes only. No liability or responsibility is accepted arising from reliance upon the information contained within this drawing.

Plans reproduced by permission of Ordnance Survey on behalf of The Controller of Her Majesty's Stationery Office. © Crown Copyright and database right [2024]. All rights reserved. Ordnance Survey Licence number [100020449]

- Assessment Boundary**
- Turbine Development Zones (TDZ)**
- Study Area from TDZ**
- Scheduled Monument**
- Conservation Area**
- Registered Park and Garden**
- Listed Buildings**
- I
 - II*
 - II

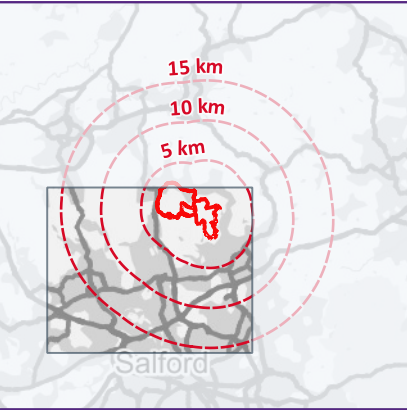

CLIENT:
Cubico UK Development (Wind 1) Limited

PROJECT:
Scout Moor II

DRAWING:
Figure 12.5 - Heritage Asset Plan Overview:
SW

PROJECT NUMBER:
01137

DRAWING NUMBER:
GIS_13.505


CHECKED BY:
HT

REVISION:
1.0

STATUS:
Final

DATE:
December 2024

SCALE:
1:75,000 @ A3

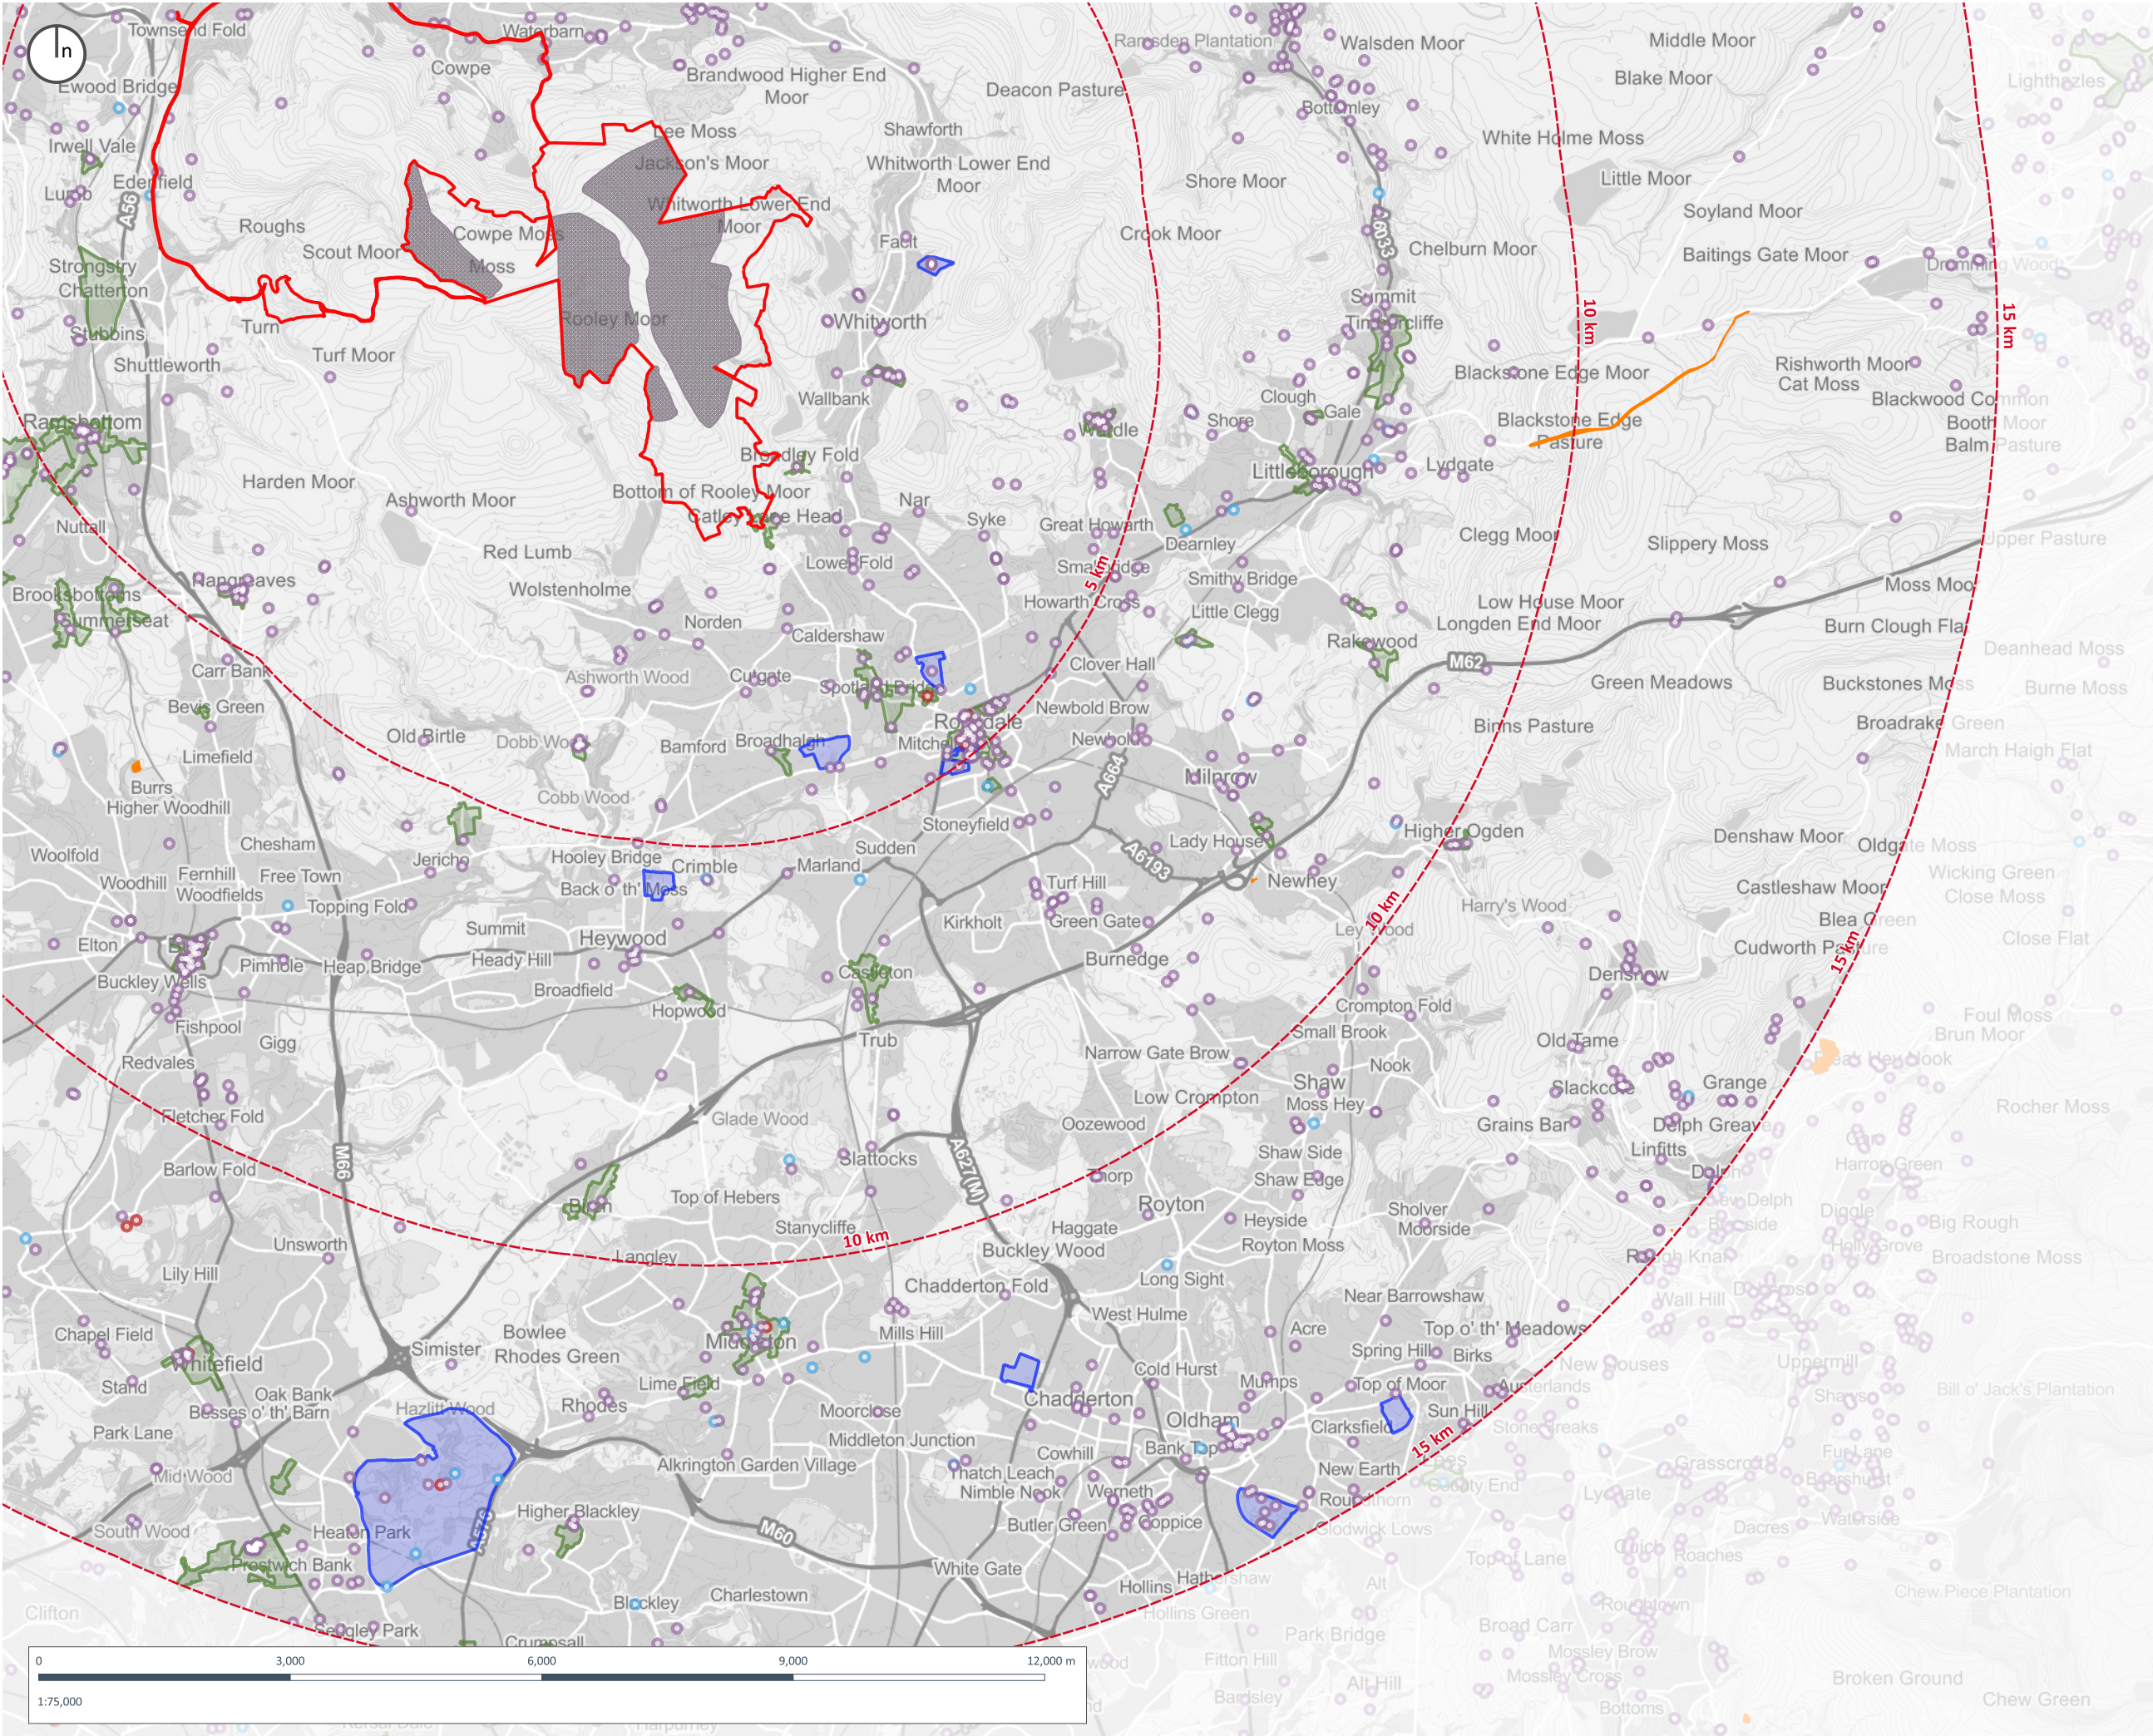


Copyright of Turley

This drawing is for illustrative purposes only and should not be used for any construction or estimation purposes. To be scaled for planning application purposes only. No liability or responsibility is accepted arising from reliance upon the information contained within this drawing.

Plans reproduced by permission of Ordnance Survey on behalf of The Controller of Her Majesty's Stationery Office. © Crown Copyright and database right [2024]. All rights reserved. Ordnance Survey Licence number [100020449]

- Assessment Boundary**
- Turbine Development Zones (TDZ)**
- Study Area from TDZ**
- Scheduled Monument**
- Conservation Area**
- Registered Park and Garden**
- Listed Buildings**
- I
 - II*
 - II

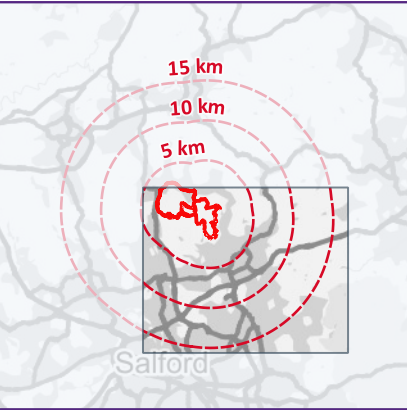

CLIENT:
Cubico UK Development (Wind 1) Limited

PROJECT:
Scout Moor II

DRAWING:
Figure 12.5 - Heritage Asset Plan Overview:
SE

PROJECT NUMBER:
01137

DRAWING NUMBER: GIS_13.506
CHECKED BY: HT

REVISION: 1.0
STATUS: Final

DATE: December 2024
SCALE: 1:75,000 @ A3