


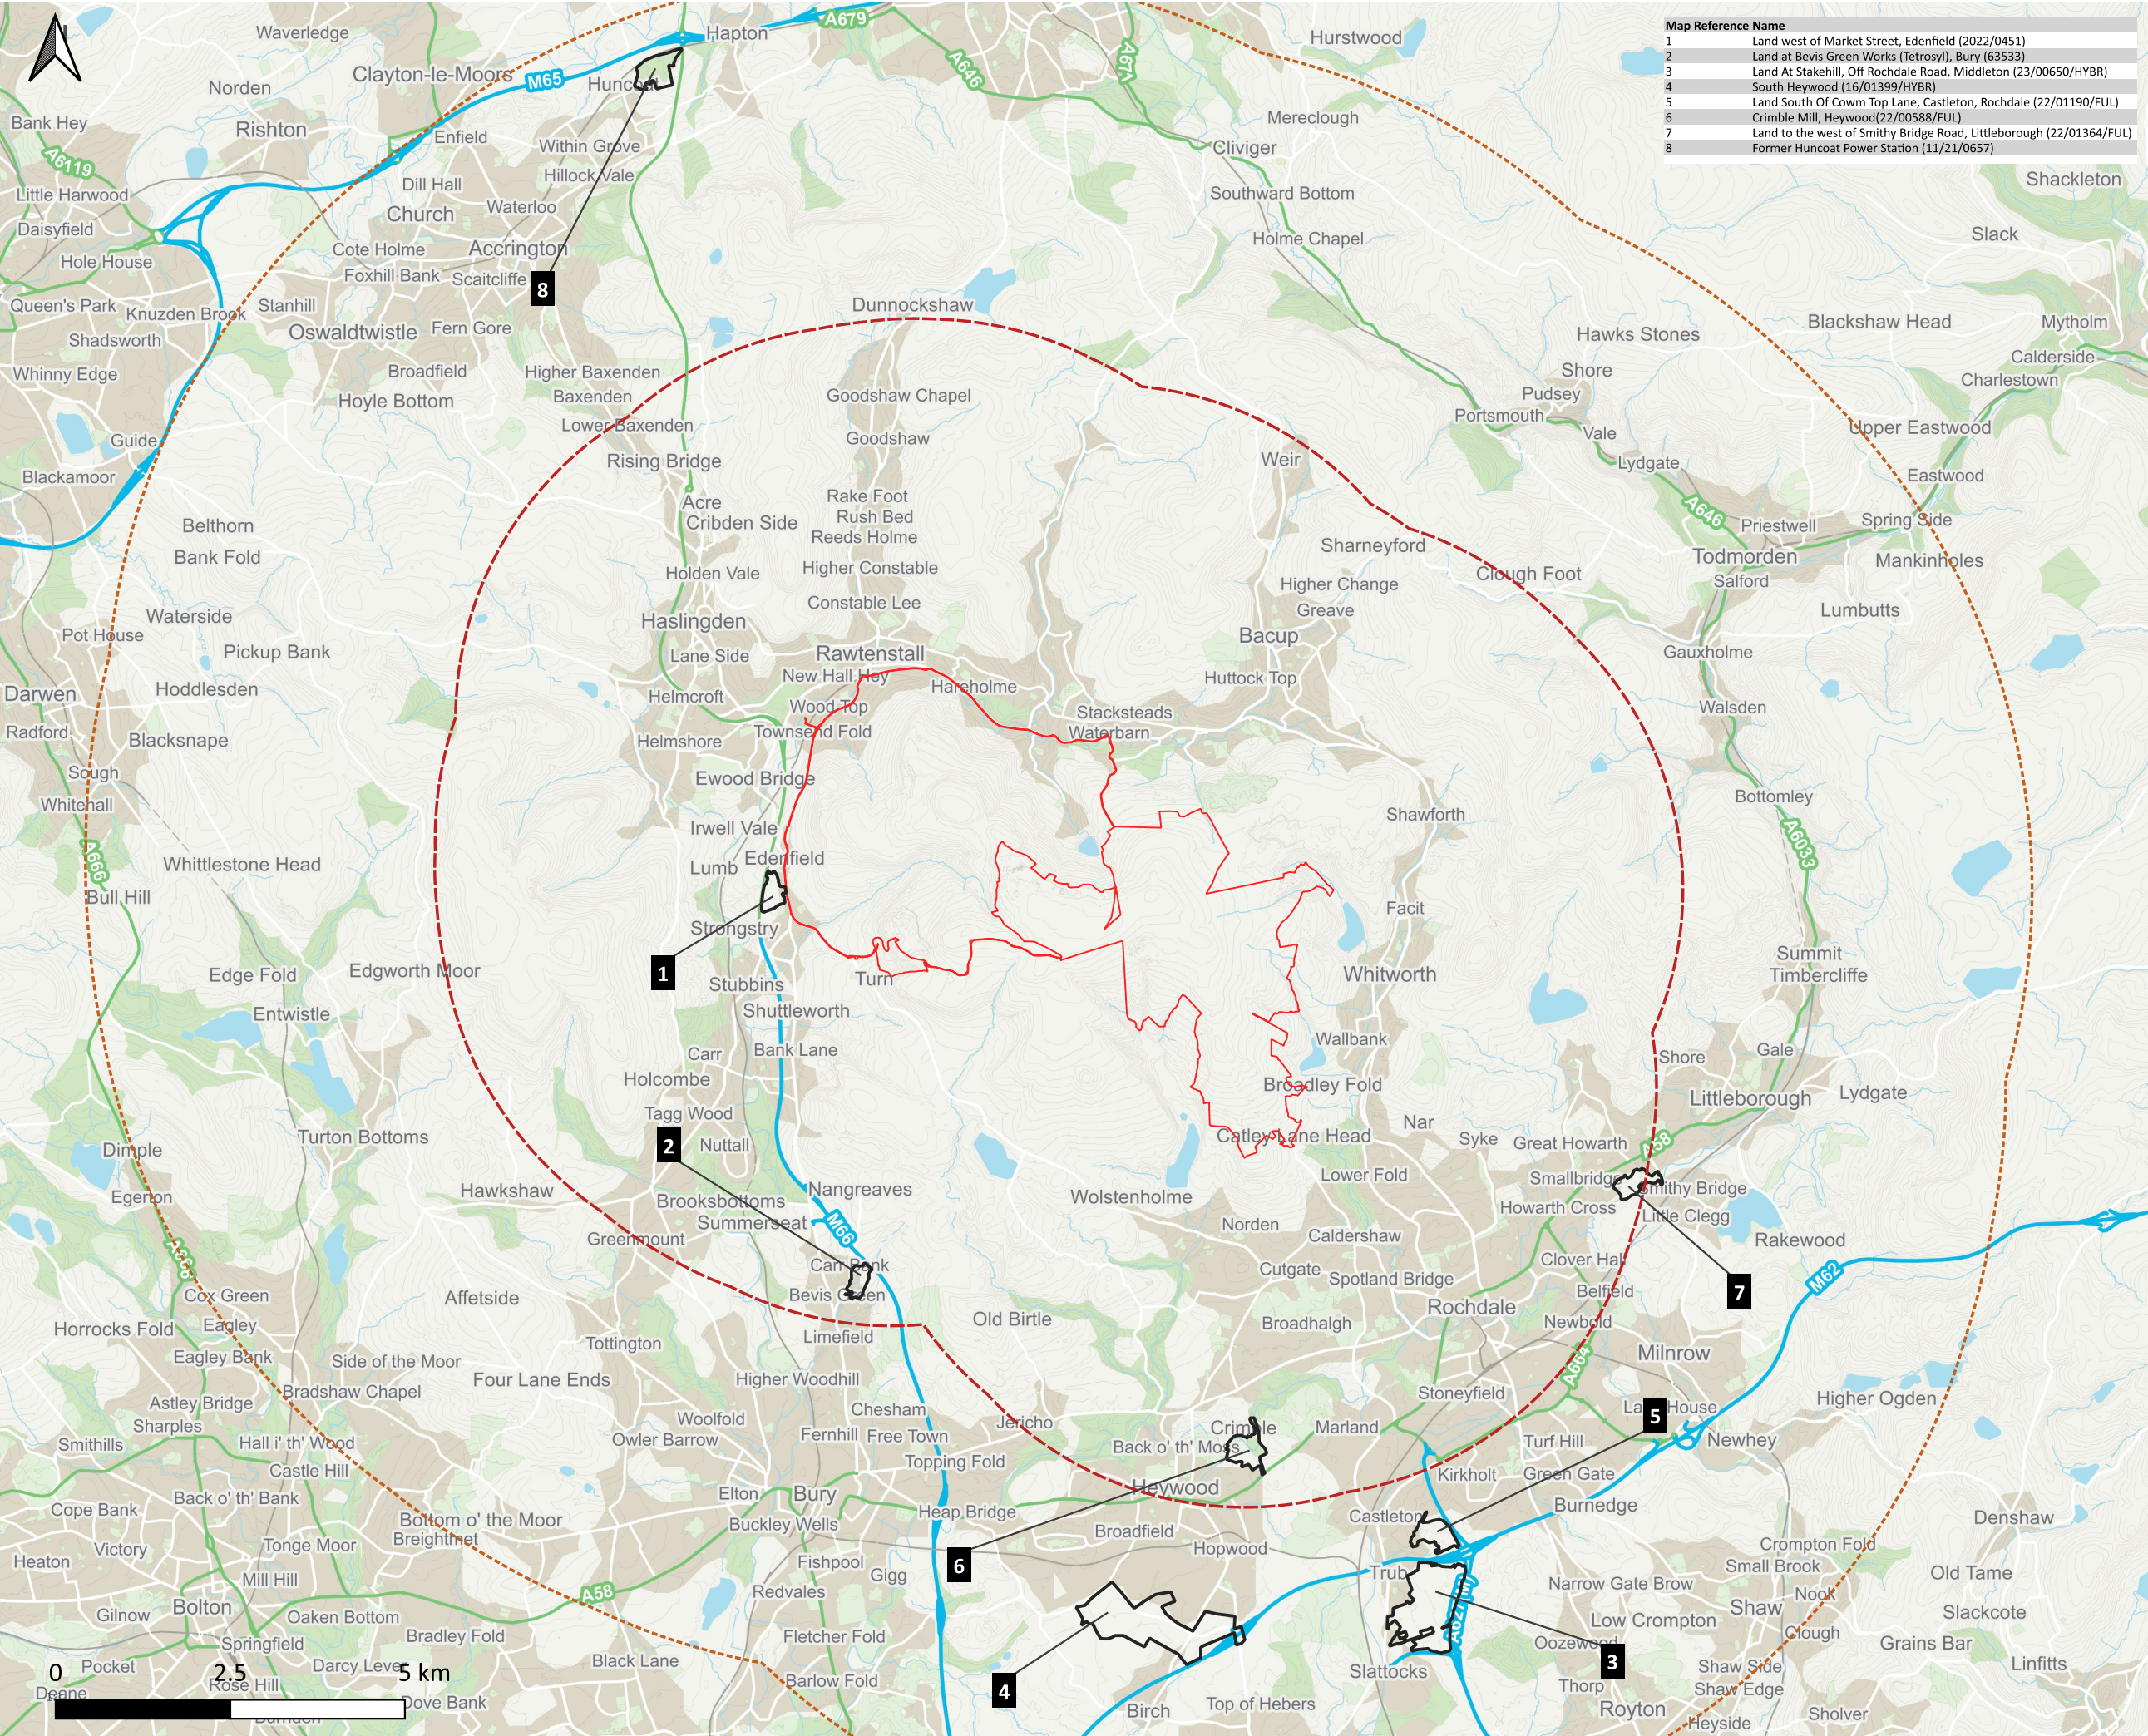

Map Reference Name	
1	Land west of Market Street, Edenfield (2022/0451)
2	Land at Bevis Green Works (Tetrosyl), Bury (63533)
3	Land At Stakehill, Off Rochdale Road, Middleton (23/00650/HYBR)
4	South Heywood (16/01399/HYBR)
5	Land South Of Cowm Top Lane, Castleton, Rochdale (22/01190/FUL)
6	Crimble Mill, Heywood(22/00588/FUL)
7	Land to the west of Smithy Bridge Road, Littleborough (22/01364/FUL)
8	Former Huncoat Power Station (11/21/0657)

Copyright of Turley

This drawing is for illustrative purposes only and should not be used for any construction or estimation purposes. To be scaled for planning application purposes only. No liability or responsibility is accepted arising from reliance upon the information contained within this drawing.

Plans reproduced by permission of Ordnance Survey on behalf of The Controller of Her Majesty's Stationary Office. © Crown Copyright and database right [2024]. All rights reserved. Ordnance Survey Licence number [100020449]

- Assessment Boundary
- 5km radius
- 10km radius
- Cumulative Project

CLIENT:
Cubico UK Development (Wind 1) Limited

PROJECT:
Scout Moor II Wind Farm

DRAWING:
Cumulative Project Plan

PROJECT NUMBER:
01137

DRAWING NUMBER:
Figure 16.1

CHECKED BY:
SM

REVISION:
1.0

STATUS:
Final

DATE:
November 2024

SCALE:
1:90,000 @ A3