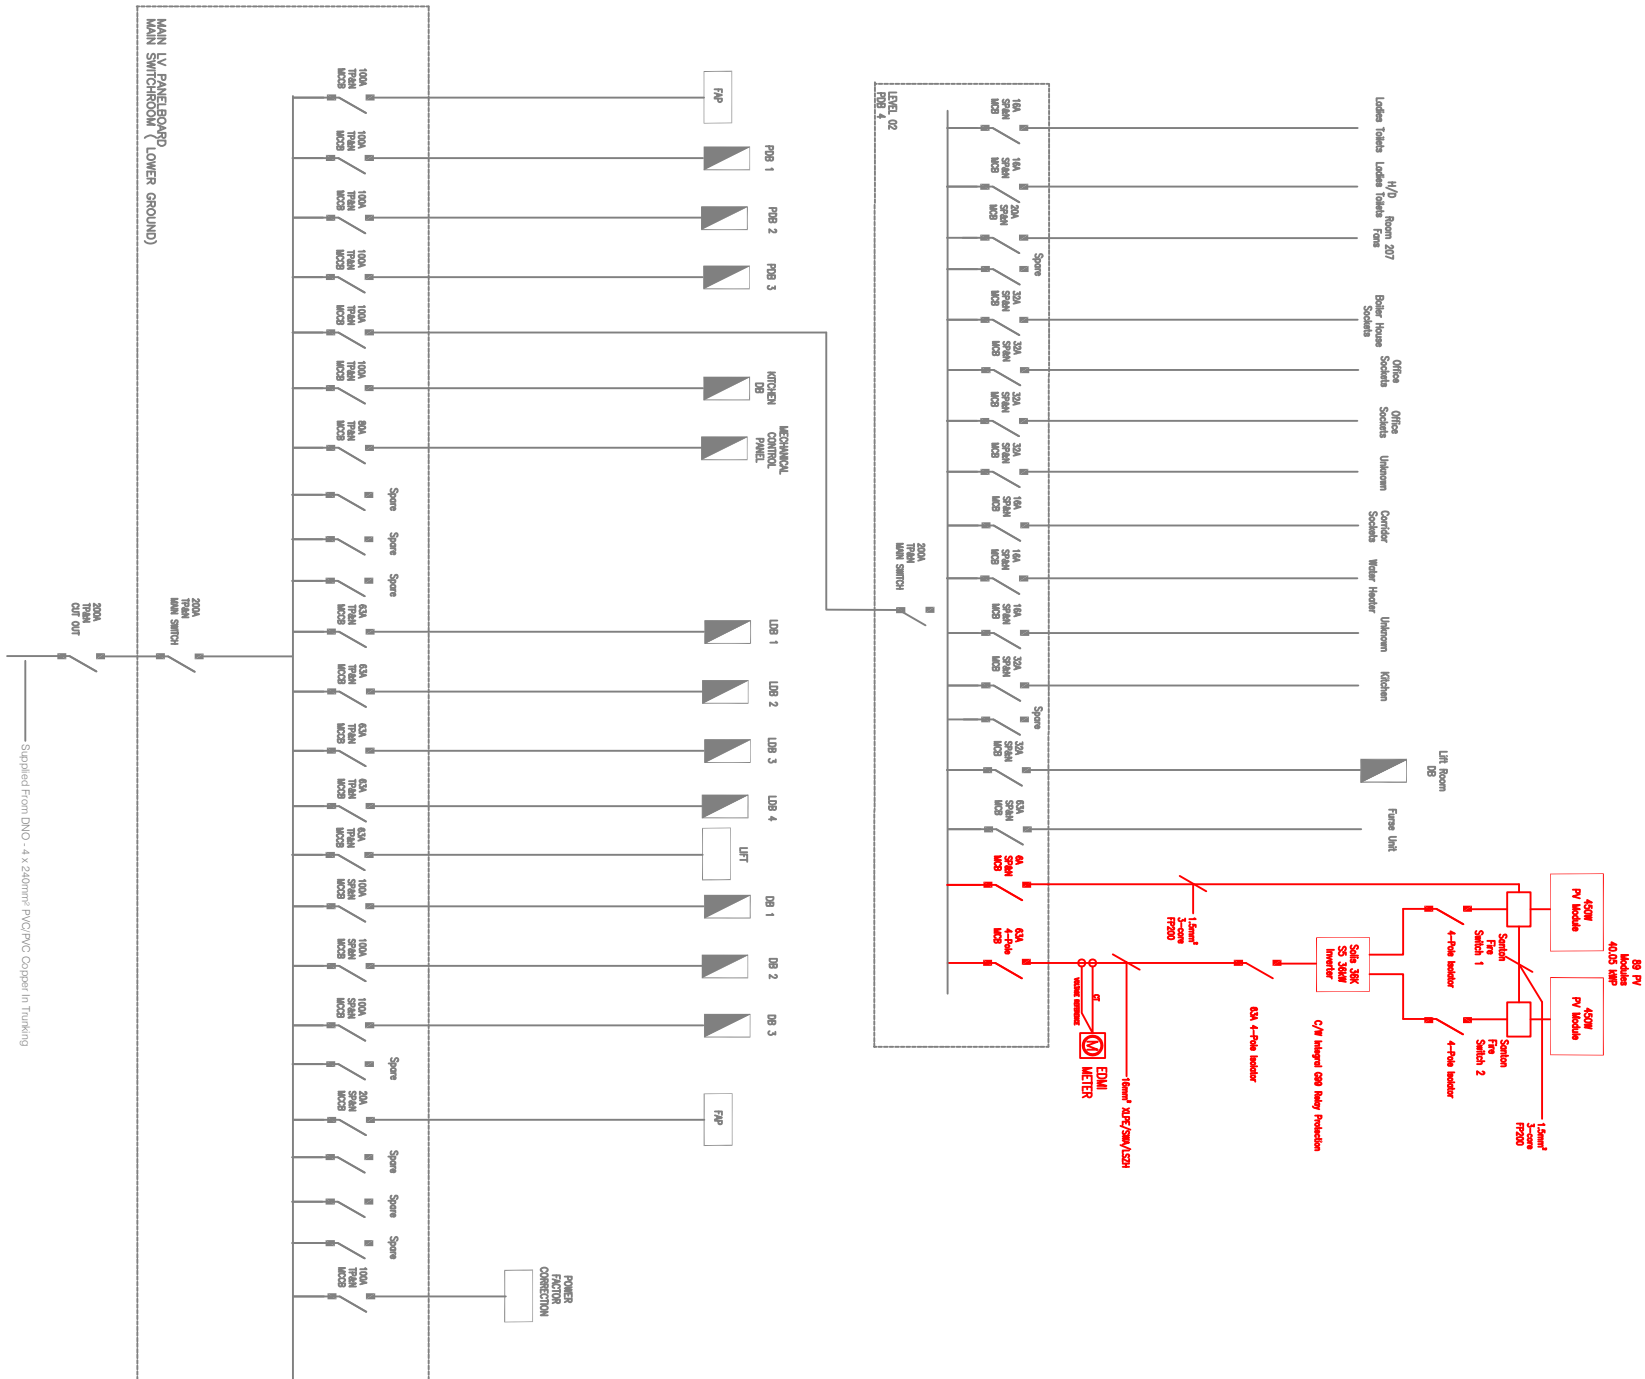


LEGEND

All text in red indicates parts of the existing installation.
All text in grey indicates what is included within the new PV installation

[illegible]