


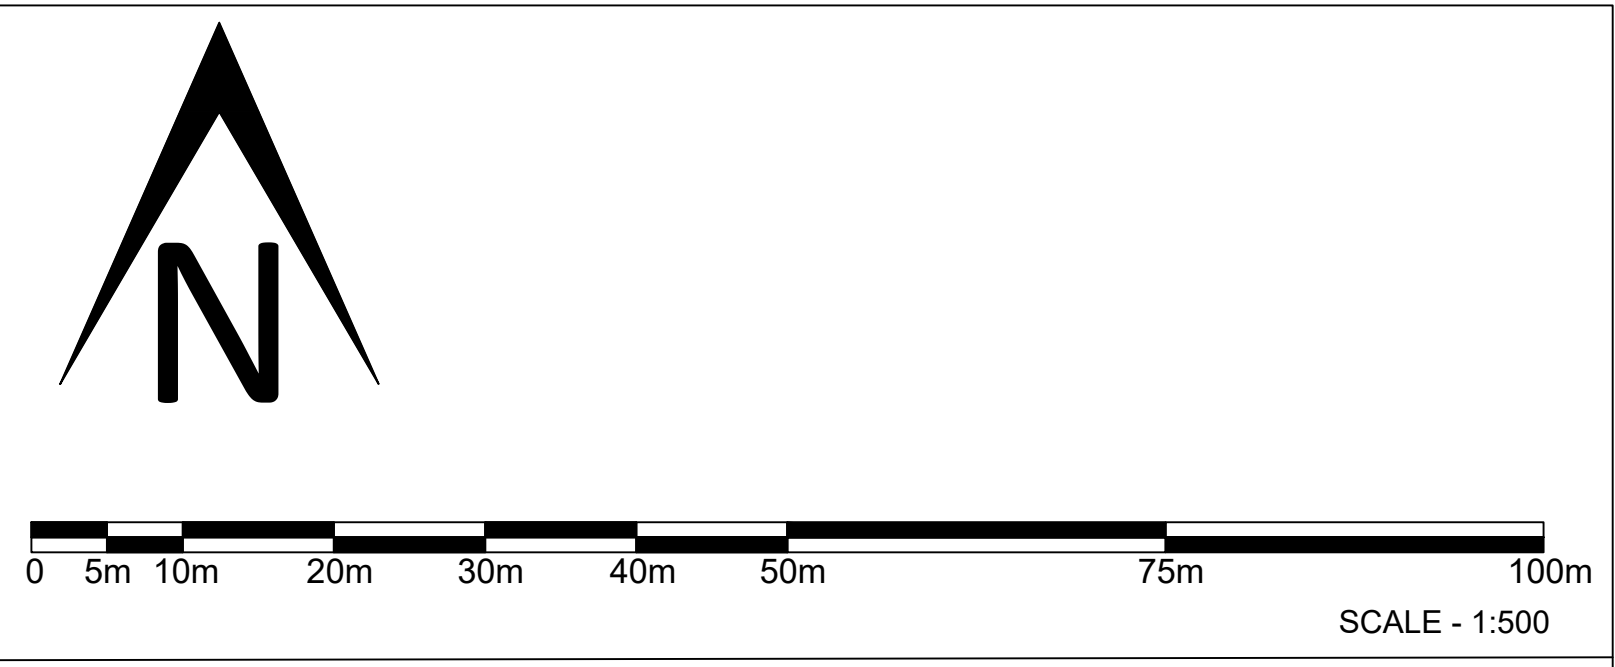


KEY

- ROOT PROTECTION AREA
- CATEGORY A
- CATEGORY B
- CATEGORY C
- CATEGORY U

Tree Schedule			
Tree Number	Species	RPA Radius	Category
1T	Goat Willow	3.9m	C1
2G	2x Hawthorn	2.65m	C1
3G	Group of Goat Willow, Elder and Hawthorn	6m	B2
4T	Goat Willow	6.6m	C2
5T	Goat Willow	6.6m	C1
6G	Group of Hawthorn, Elderberry and young Silver Birch and Goat Willow	3m	C1
7T	Goat Willow	9m	B2
8T	Goat Willow	4.8m	U
9T	Goat Willow	8.25m	B2
10T	Common Oak	3.9m	C3
11W	Mixed Species Woodland Area	4.8m	A3
12G	Group of Goat Willow and Silver Birch	2.4m	B2
13H	Hawthorn Hedge	1.8m	B3
14G	2x Goat Willow	1.8m	C1
15G	Hawthorn Hedge	1.8m	B3

All dimensions to be scaled from this drawing		Date	Drawn	Rev
© Copyright reserved				

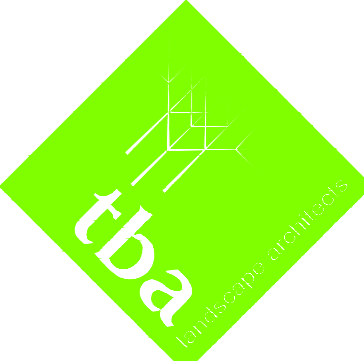

Landscape Architecture
Arborscure

Trevor Bridge Associates Ltd
Ashton Old Bath
Stanford Street West
Ashton-under-Lyne
Lancs OL6 1PW
Tel: 0161-804 2099
E-mail: info@trevorbridge.co.uk

Project Trubs Farm, Rochdale, MCI			
Title Tree Survey and Root Protection Area			
Date Apr '24	Scale(s) 1:500 @ A0	Dwg no 7450.06	Rev
Dwn DD8	Chkd MG		