
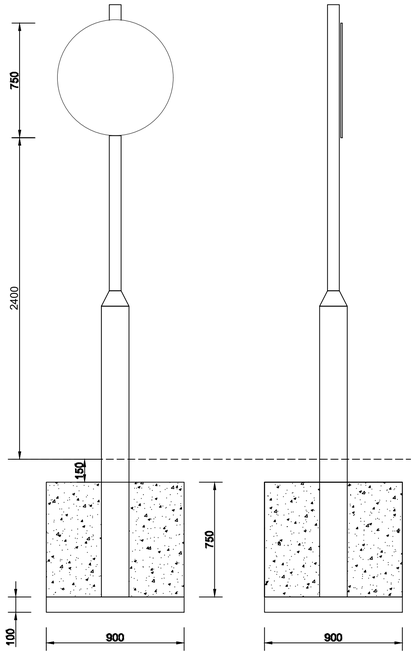


PROPOSED NEW SIGN

POST DETAIL

SCALE 1:20

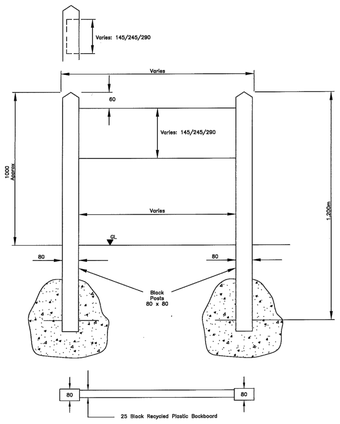

PROPOSED NEW SIGN

STANDARD NAME PLATE DETAIL

SCALE 1:20

NOTES

ALL DIMENSIONS IN MILLIMETRES UNLESS STATED OTHERWISE.


FREESTANDING NAMEPLATE WITH BLACK BORDER

SINGLE LINE PLATE, SINGLE LINE PLATE WITH SUBSIDIARY TEXT AND DOUBLE LINE PLATE
POLYCARBONATE OR RECYCLED LEGS.
WHITE BACKGROUND WITH BLACK TEXT.
90mm KINDERSLEY TEXT. SUBSIDIARY TEXT TO BE 50mm.

WALL MOUNTED NAMEPLATE WITH BLACK BORDER


11a GAUGE "ALUROMA" PAINTED GREY WITH 3M'A WHITE ENGINEERING GRADE HEAT TREATED VINYL AND BLACK 100mm CAPITAL LETTERS.

SIZE OF NAMEPLATE VARIES

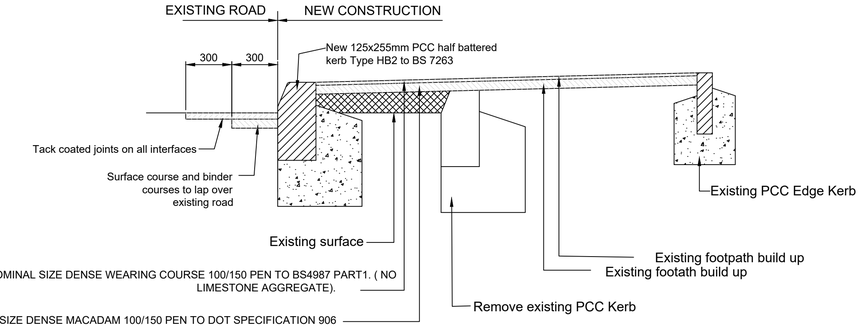


BUILD OUT DETAIL


SUBGRADE CBR (%)	CAPPING LAYER mm	SUB-BASE mm	OVERALL THICKNESS mm	SUB -BASE AS CAPPING mm
2	600	150	750	N/A
2.5	400	150	550	350
3	370	150	520	310
4	310	150	460	270
5	250	150	400	230
8	220	150	370	200
10	190	150	340	180
15	150	150	300	150

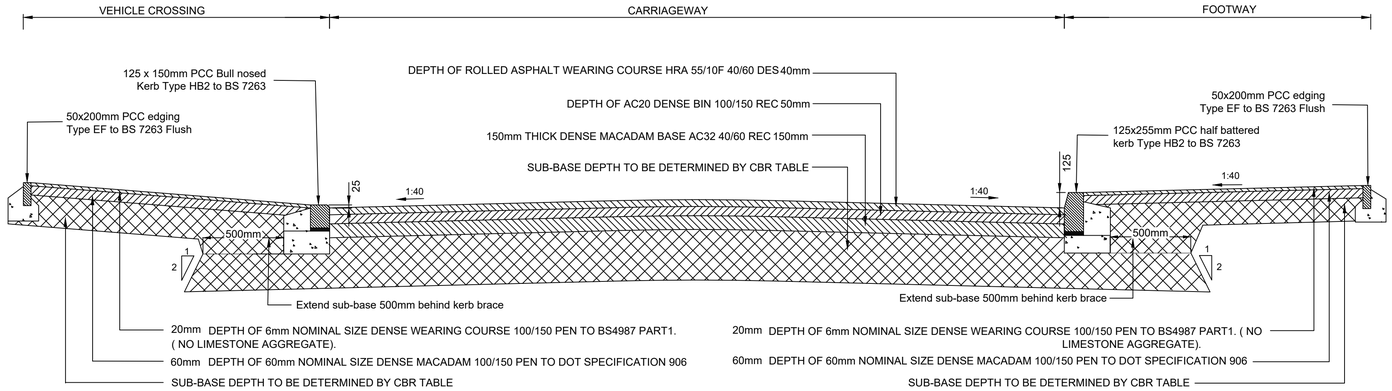


NEW HIGHWAY/ FOOTPATH/ VEHICLE CROSSING SECTION DETAIL

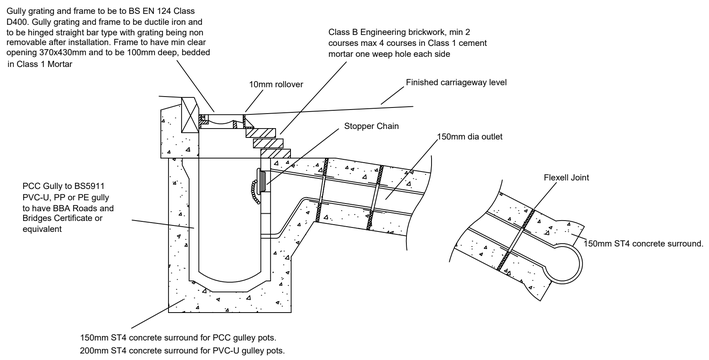


TYPICAL GULLY DETAIL AT KERB POSITION

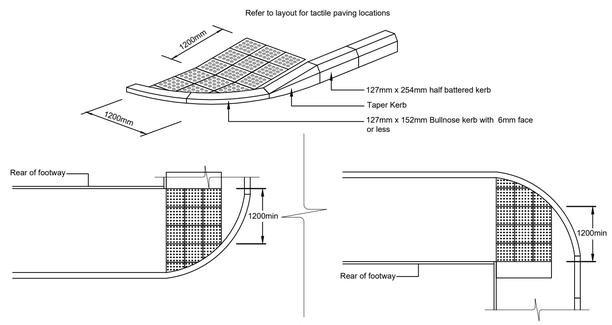

TACTILE DETAILS

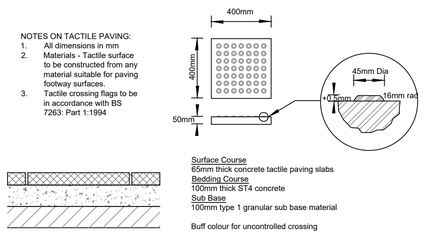

TACTILE DETAILS

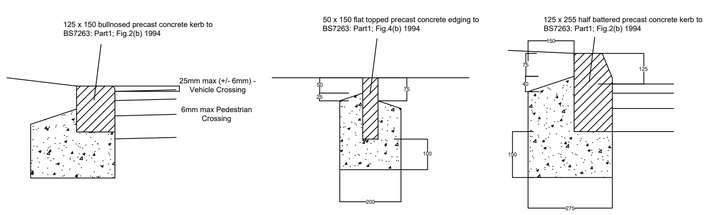

BULLNOSED KERB DETAIL

EDGING DETAIL

HALF BATTERED KERB DETAIL

CIVIL / STRUCTURAL DESIGN RISK MANAGEMENT

Abnormal or unusual residual risks associated with the design outcomes shown on this drawing are:-

RSK LDE LTD has followed its Design Risk Management process for Hazard Elimination and Risk reduction in developing the designs shown on this drawing.
Abnormal or unusual residual risks may be shown above where it is considered that such risk may not normally be expected by competent persons engaged on work of this nature or type.

Rev.	Date	Amendment	Drawn	Chkd.	Appd.
P2	09.05.22	Updated to client comments	DS	MS	
P1	27.04.22	First Issue	MS		

RSK

LAND & DEVELOPMENT ENGINEERING LTD

Spring Lodge
172 Chester Road
Helsby
Cheshire, WA6 0AR
United Kingdom

Tel: +44 (0) 1928 726006
Fax: +44 (0) 1928 725633
Email: lde@rsk.co.uk
Web: www.rsk.co.uk

Client

Kellen Homes

Project Title

Don Street
Middleton

Status

INFORMATION

Drawing Title

S278 Road and Drainage Construction Details

Drawn	Date	Checked	Date	Approved	Date
MS	APR'22				

Scale	Orig Size	Dimensions
NTS	A1	

Project No.
882333

Drawing File

Drawing No.
41-07

Rev.
P2