




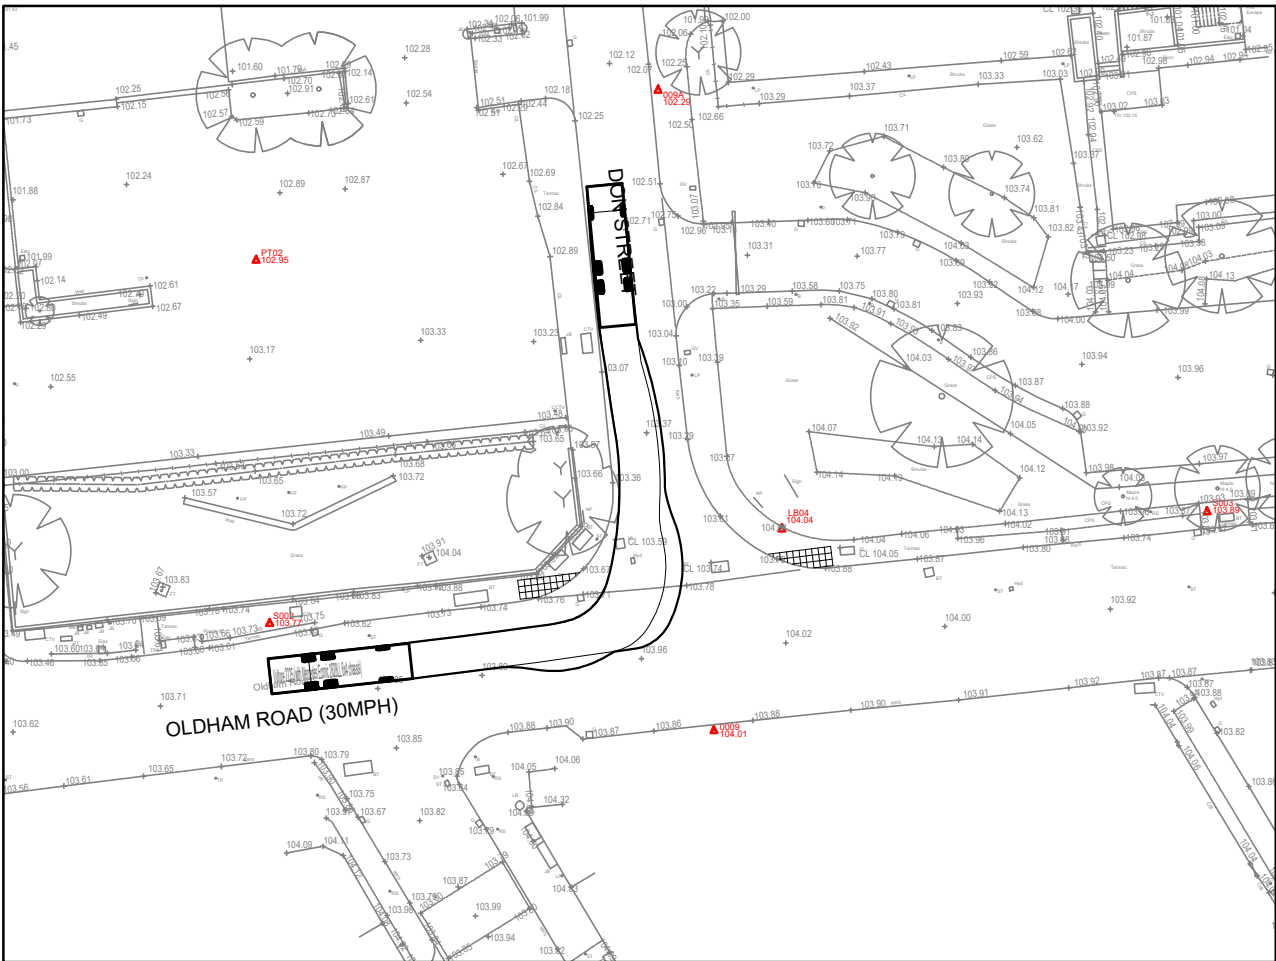

Track 1
Scale: 1:500

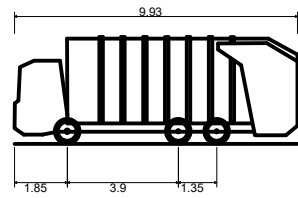

Track 2
Scale: 1:500

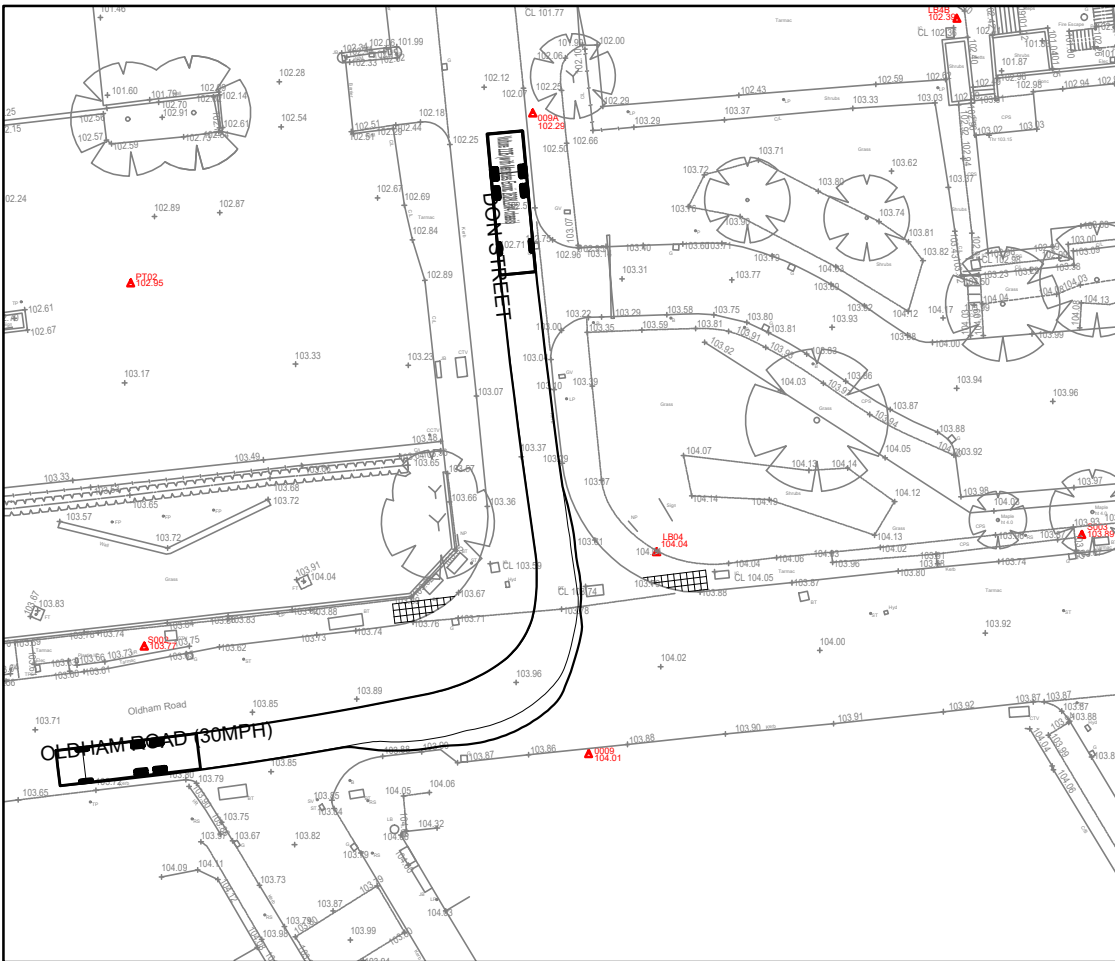

Vulture 2225 (with Mercedes Econic 2628LL 6x4 chassis)
Overall Length 9.930m
Overall Width 2.490m
Overall Body Height 3.749m
Min Body Ground Clearance 0.302m
Track Width 2.490m
Lock to lock time 4.00s
Wall to Wall Turning Radius 9.100m

CIVIL / STRUCTURAL DESIGN RISK MANAGEMENT

Abnormal or unusual residual risks associated with the design outcomes shown on this drawing are:-

RSK LDE LTD has followed its Design Risk Management process for Hazard Elimination and Risk reduction in developing the designs shown on this drawing.
Abnormal or unusual residual risks may be shown above where it is considered that such risk may not normally be expected by competent persons engaged on work of this nature or type.

P1	27.04.22	First Issue	DS	MS	
Rev.	Date	Amendment	Drawn	Chkd.	Appd.



LAND & DEVELOPMENT ENGINEERING LTD

Spring Lodge
172 Chester Road
Helsby
Cheshire, WA6 0AR
United Kingdom

Tel: +44 (0) 1928 726006
Fax: +44 (0) 1928 725633
Email: lde@rsk.co.uk
Web: www.rsk.co.uk

Client	Kellen Homes
--------	--------------

Project Title	Existing Junction of Don Street to Oldham Road
---------------	--


Status	INFORMATION
--------	-------------

Drawing Title	S278 Vehicle Tracking
---------------	-----------------------

Drawn	Date	Checked	Date	Approved	Date
DS	APR'22	MS	APR'22		
Scale	1:500	Orig Size	A2	Dimensions	m

Project No.	882333	Drawing File	
-------------	--------	--------------	--

Drawing No.	41-08-01	Rev.	P1
-------------	----------	------	----

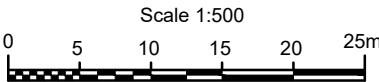

Details in this drawing are based on topo survey 13989C by Survey Systems