



THE LAND CONSULTANCY LIMITED

Fairweather House, 4 Parker Lane, Whitestake, Preston PR4 4JX
Tel: 01772 610609; M: 07771 800859
email: sfknot@thelandconsultancy.co.uk; www.thelandconsultancy.co.uk

Project:

Smithy Bridge Road, Littleborough OL16 2RY

Title:

Selected Site Photographs – Safety Drilling Platform

Scale:
NTS

Drawn by:
SFK

Date:
02/10/2018

Drawing No.: TLC1004/07a



THE LAND CONSULTANCY LIMITED

Fairweather House, 4 Parker Lane, Whitestake, Preston PR4 4JX
Tel: 01772 610609; M: 07771 800859
email: sfknot@thelandconsultancy.co.uk; www.thelandconsultancy.co.uk

Project:

Smithy Bridge Road, Littleborough OL16 2RY

Title:


Selected Site Photographs – Safety Drilling Platform

Scale:
NTS

Drawn by:
SFK

Date:
02/10/2018

Drawing No.: TLC1004/07b

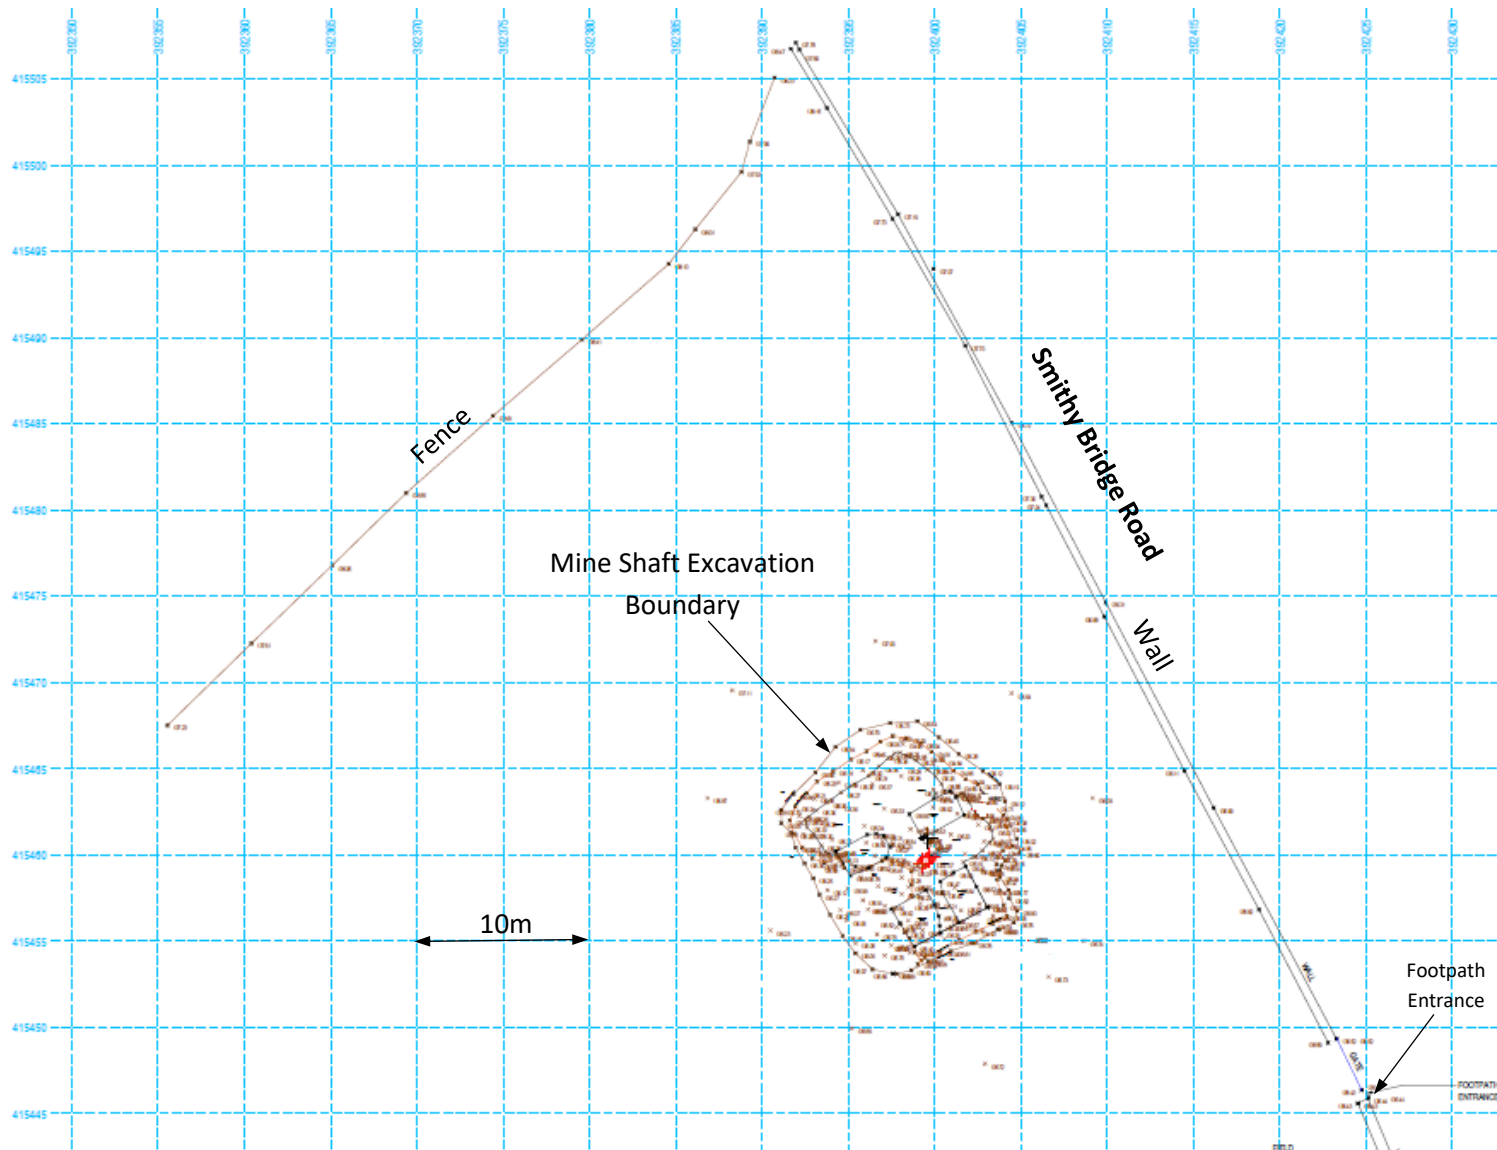

THE LAND CONSULTANCY LIMITED

Fairweather House, 4 Parker Lane, Whitestake, Preston PR4 4JX
Tel: 01772 610609; M: 07771 800859
email: sfknot@thelandconsultancy.co.uk; www.thelandconsultancy.co.uk

Project:
Land off Smithy Bridge Road, Littleborough,
Rochdale


Title:
Mine Shaft Excavation Overview Plan

Scale:
As shown

Drawn by:
SFK

Date:
26/05/2019

Drawing No.: TLC1004/08a

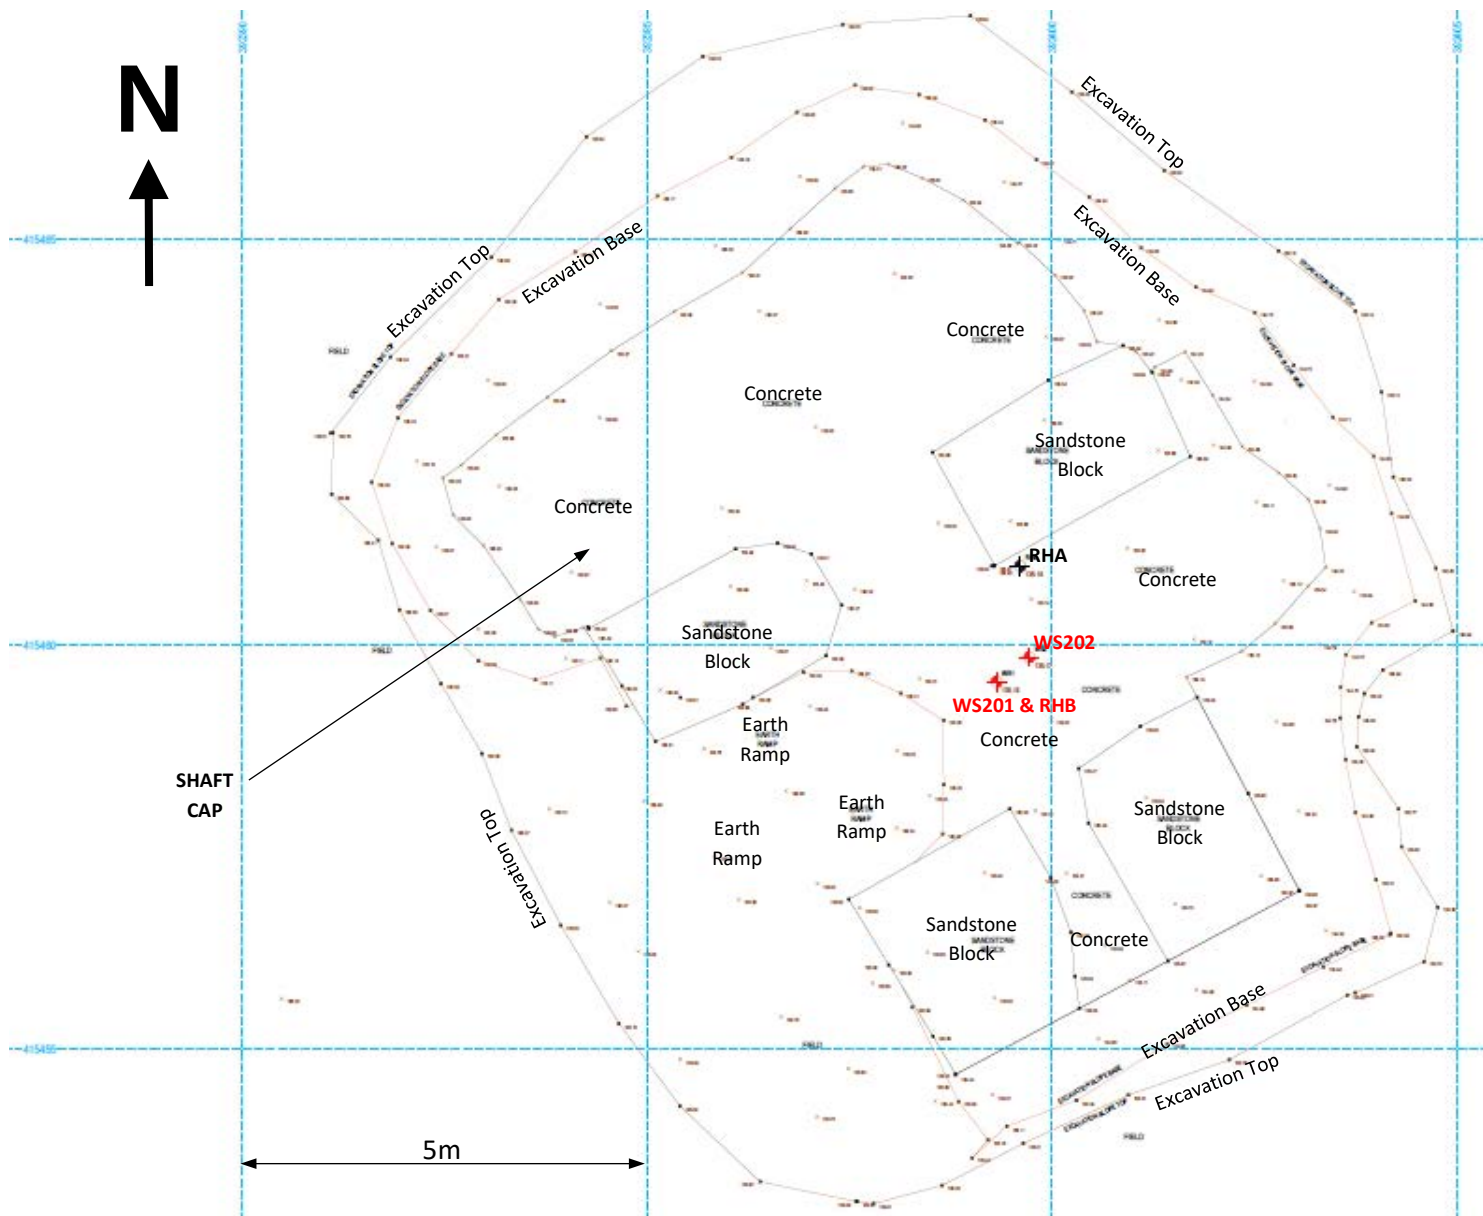

RHA



Rotary drill hole location (September 2018)

RHB



Rotary drill hole location (April 2019)

WS201



Concrete coring and windowless sampling locations (February 2019)

WS201/RH1 coordinates (defining the approximate centre of the shaft):

392399.32, 415459.54

THE LAND CONSULTANCY LIMITED

Fairweather House, 4 Parker Lane, Whitestake, Preston PR4 4JX
Tel: 01772 610609; M: 07771 800859
email: sfknot@thelandconsultancy.co.uk; www.thelandconsultancy.co.uk

Project:

Land off Smithy Bridge Road, Littleborough, Rochdale

Title:

Mine Shaft Cap Survey Drawing and Exploratory Hole Locations

Scale:

As shown

Drawn by:

SFK

Date:

26/05/2019

Drawing No.: TLC1004/08b



THE LAND CONSULTANCY LIMITED

Fairweather House, 4 Parker Lane, Whitestake, Preston PR4 4JX
 Tel: 01772 610609; M: 07771 800859
 email: sfknot@thelandconsultancy.co.uk; www.thelandconsultancy.co.uk

Project:
 Smithy Bridge Road, Littleborough OL16 2RY

Title:
 Photograph displaying Exposed Mine Shaft Cap

Scale: NTS	Drawn by: SFK	Date: 26/05/2019
----------------------	-------------------------	----------------------------

Drawing No.: TLC1004/09a