


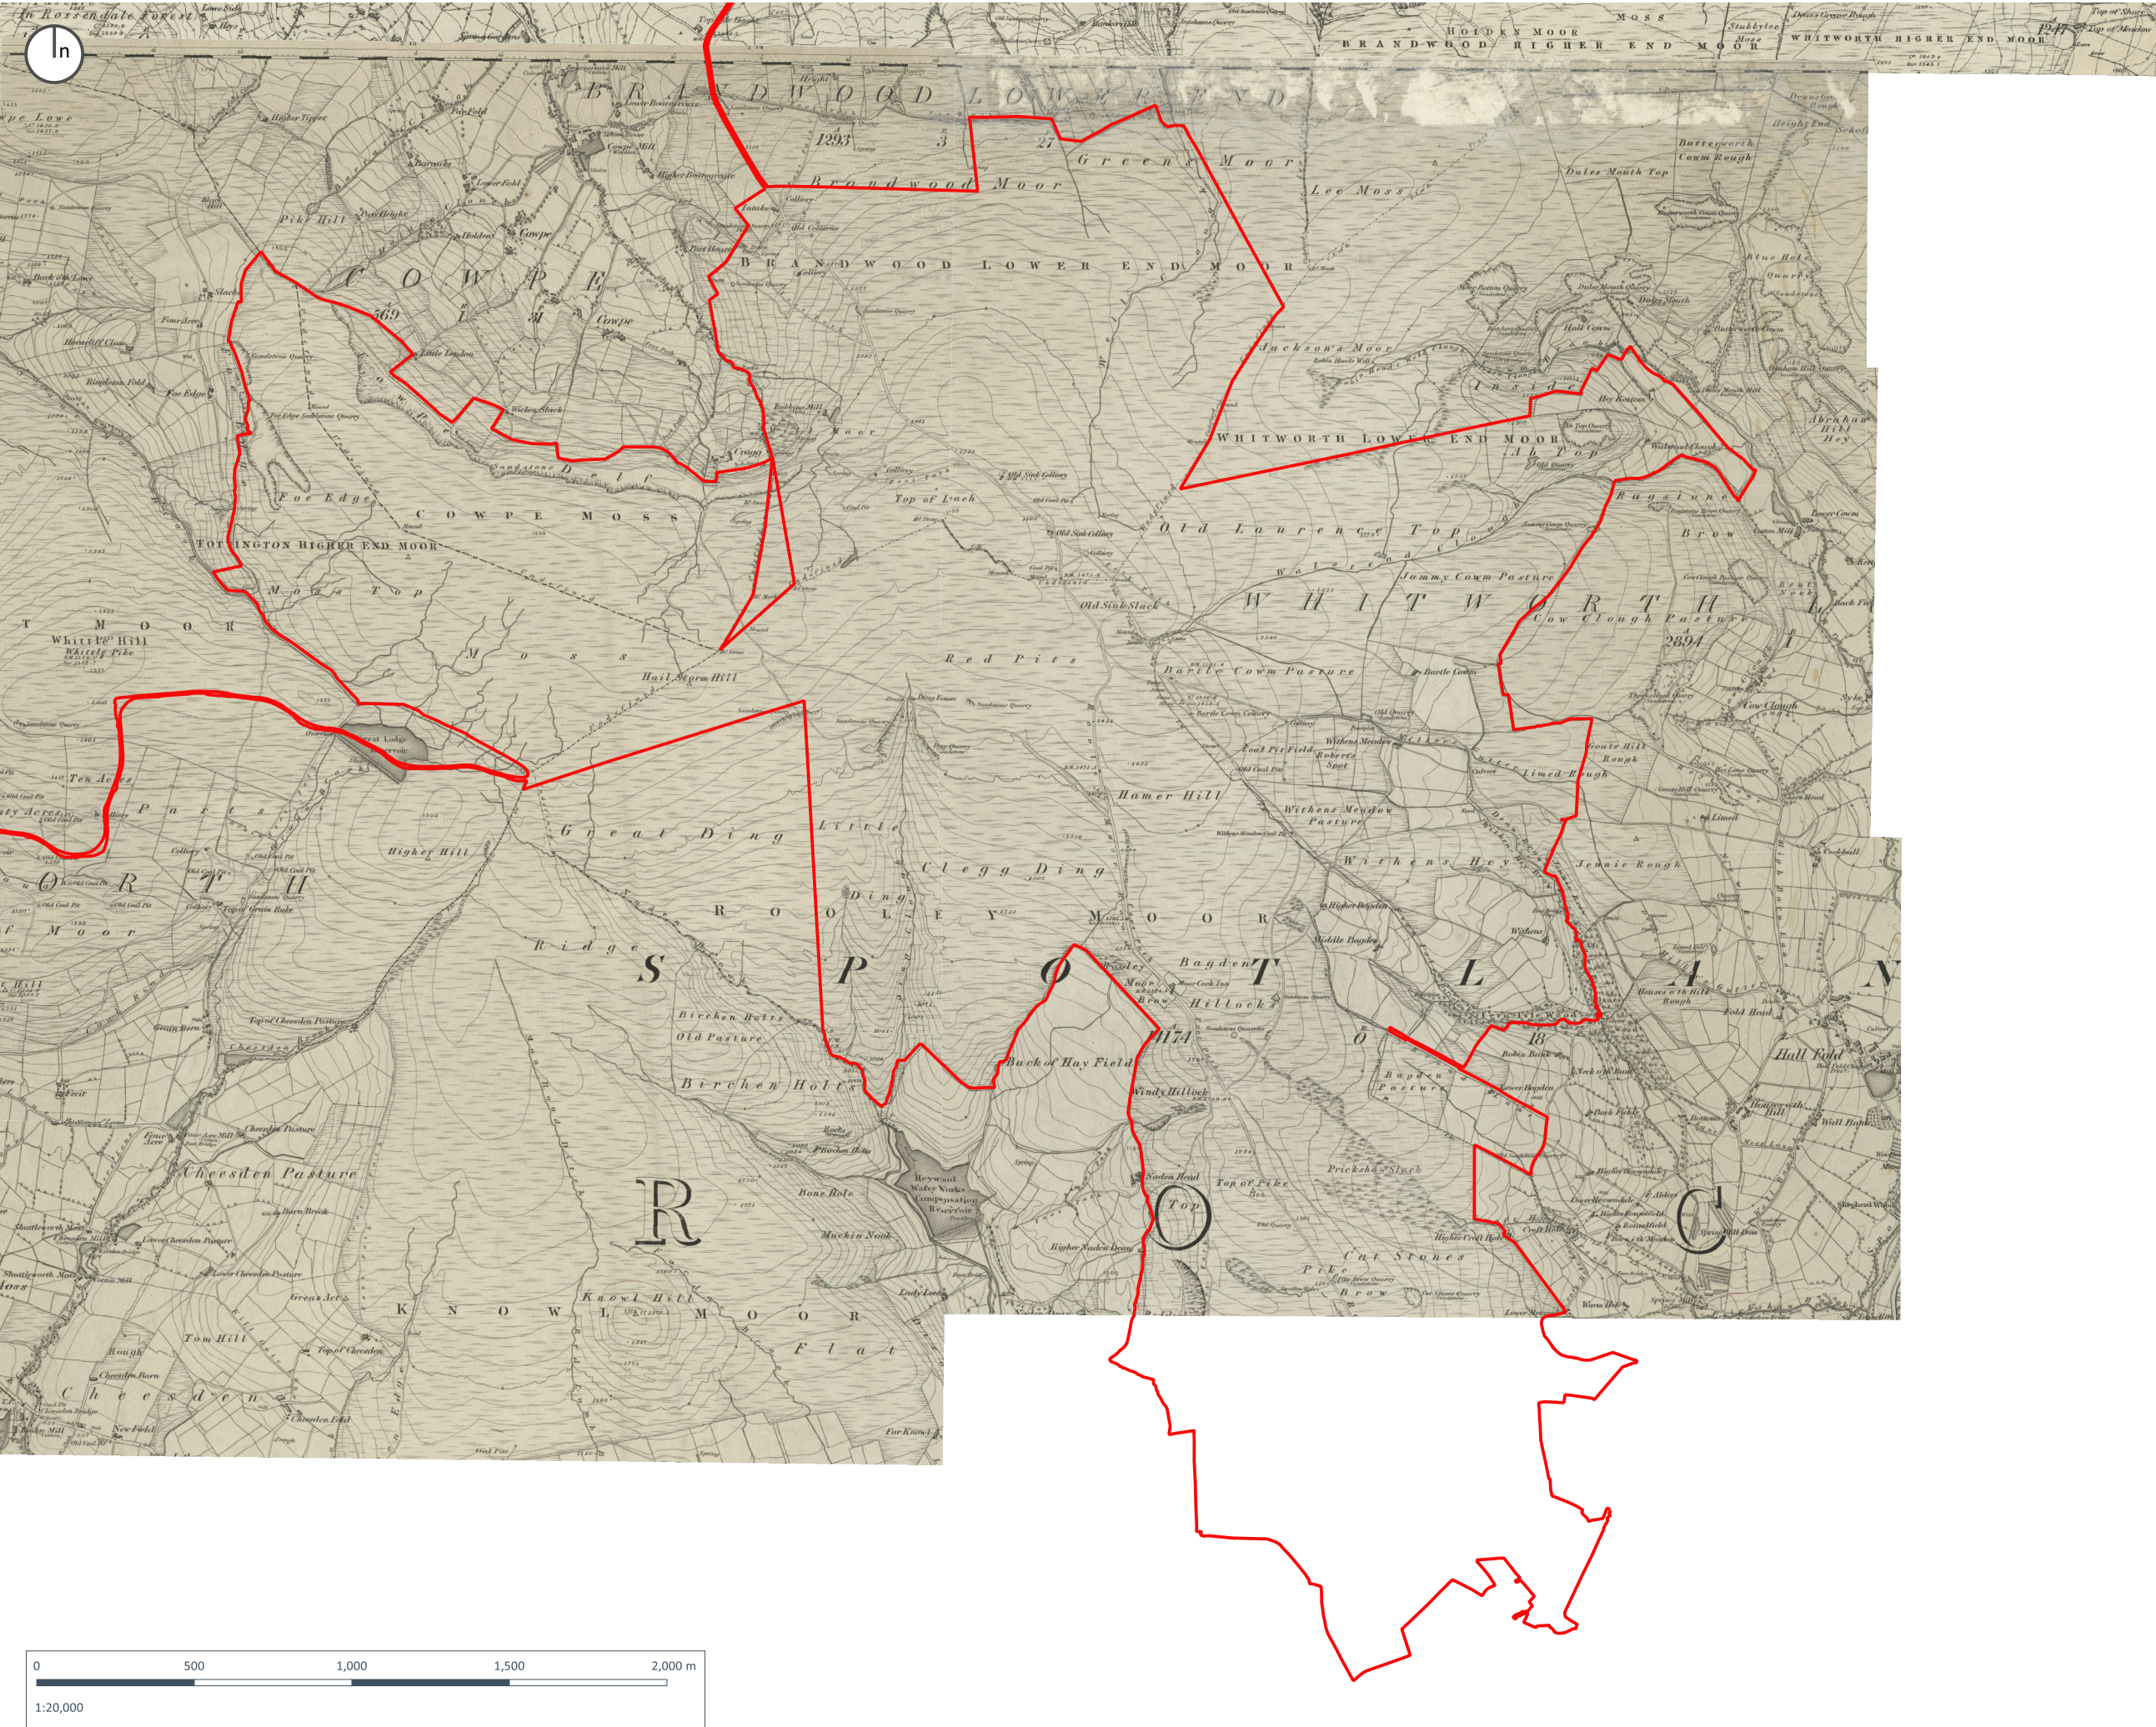

Copyright of Turley

This drawing is for illustrative purposes only and should not be used for any construction or estimation purposes. To be scaled for planning application purposes only. No liability or responsibility is accepted arising from reliance upon the information contained within this drawing.

Plans reproduced by permission of Ordnance Survey on behalf of The Controller of Her Majesty's Stationary Office. © Crown Copyright and database right [2024]. All rights reserved. Ordnance Survey Licence number [100020449]

 Assessment Boundary

CLIENT:
Cubico UK Development (Wind 1) Limited

PROJECT:
Scout Moor II

DRAWING:
Figure 12.1 - 1851 Ordnance Survey 6 Inch

PROJECT NUMBER:
01137

DRAWING NUMBER:
GIS_13.1

CHECKED BY:
HT

REVISION:
1.0

STATUS:
Final

DATE:
November 2024

SCALE:
1:20,000 @ A3