



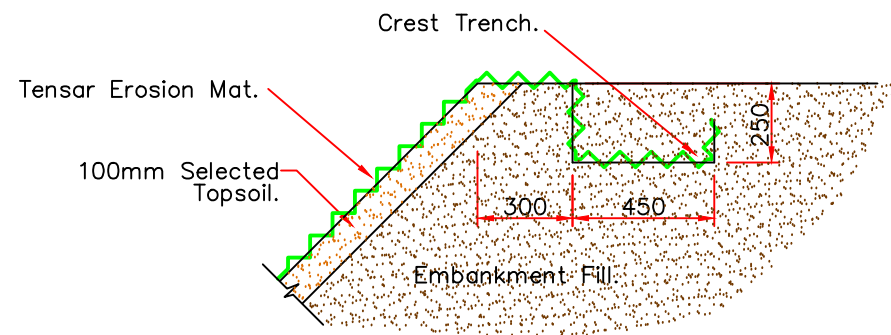


TENSAR MAT CREST ANCHORAGE

Scale 1:25

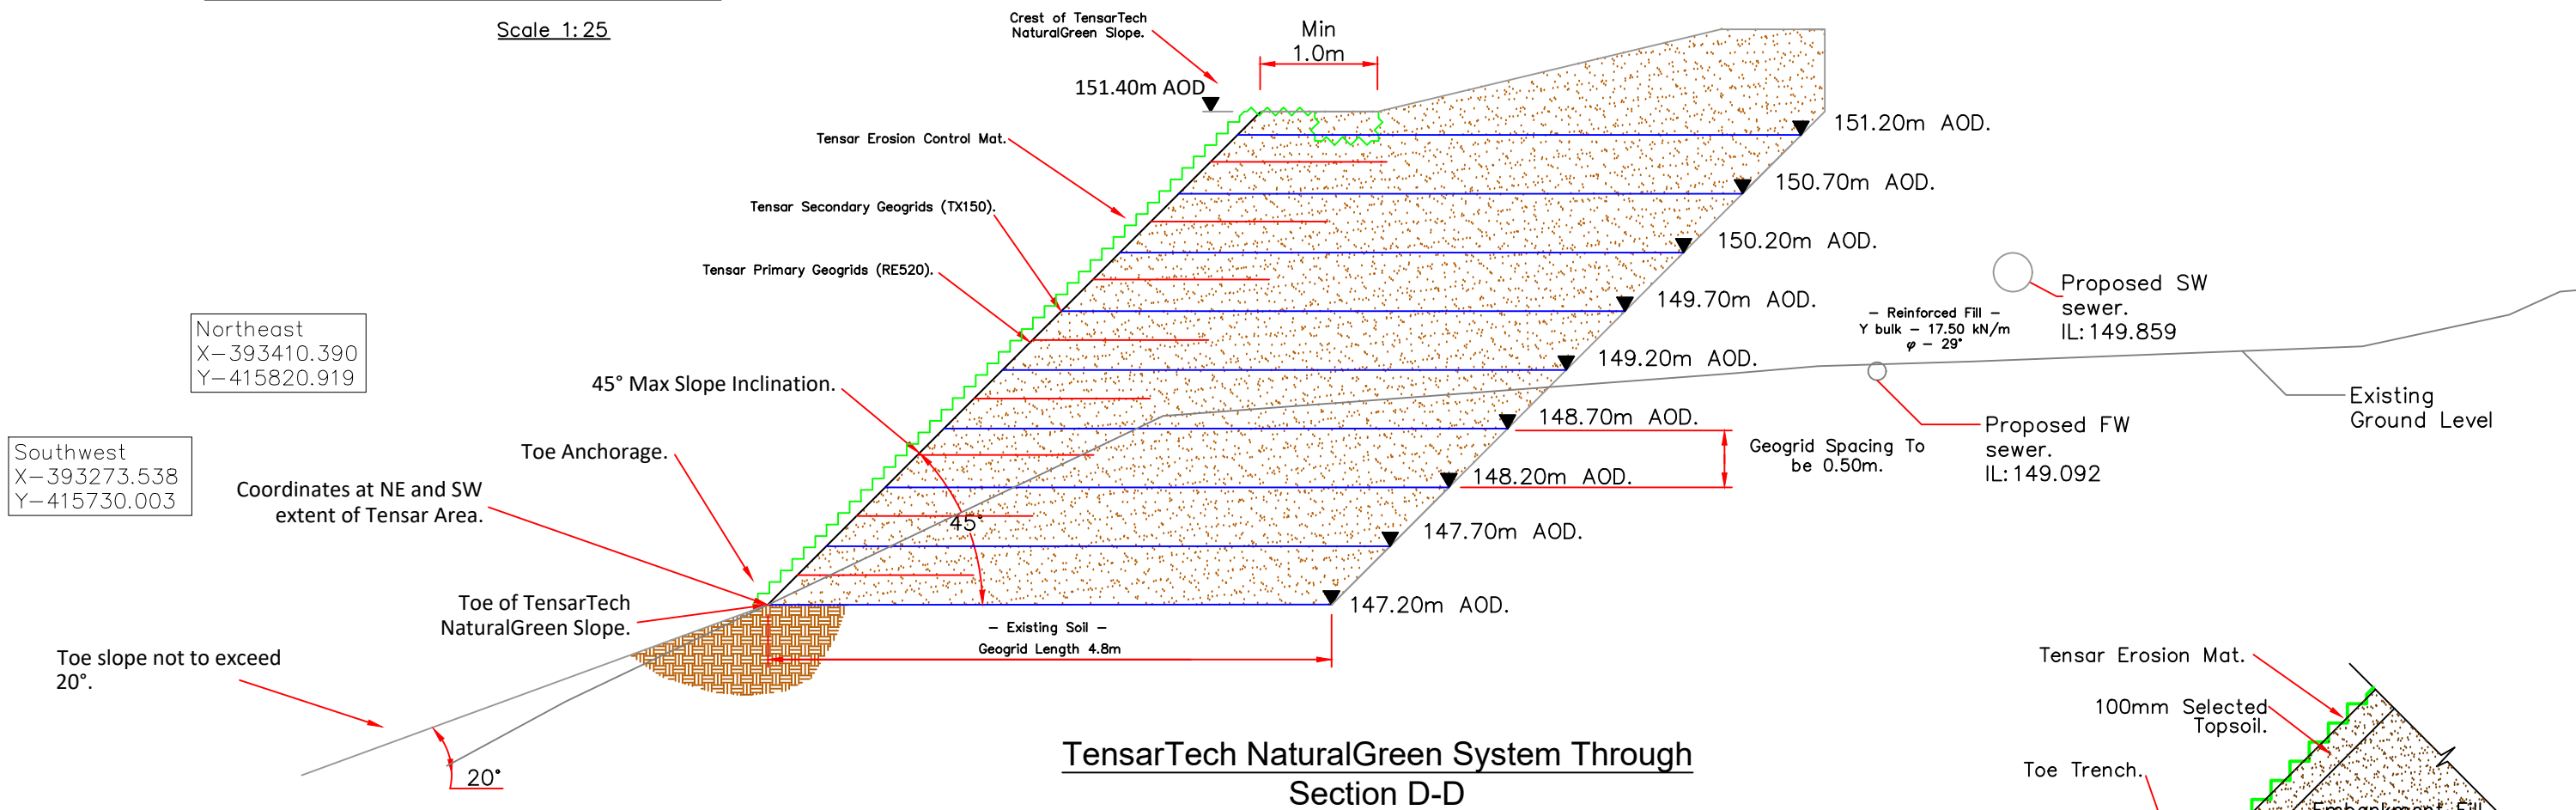

TensarTech NaturalGreen System Through Section D-D

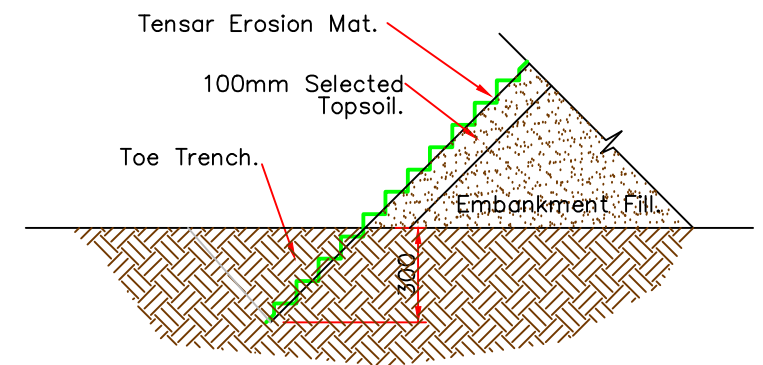

TENSAR MAT TOE ANCHORAGE

Scale 1:25

GROUNDTECH
CONSULTING



CLIENT	COUNTRYSIDE HOMES
PROJECT TITLE	HOLLINGWORTH GATE, LITTLEBOROUGH
PLAN TITLE	TENSARTECH NATURAL GREEN PROFILE PLAN - SECTION D

DATE	JULY 2023
SCALE	NTS
PLAN NUMBER	GRO-23131-P03D_1.3

_1.3	Amended coordinates	27/07/23
_1.2	Added coordinates to toe of slope	19/07/23
_1.1	Adjustment of levels	13/07/23
Rev.	Details	Date

Status	
Preliminary	
Draft	
Issued	●
For Comment	
Approved	

Notes
Proposed services to be installed during the construction of Tensar Slopes.
Proposed services to be undisturbed during the construction of Tensar Slopes.

