

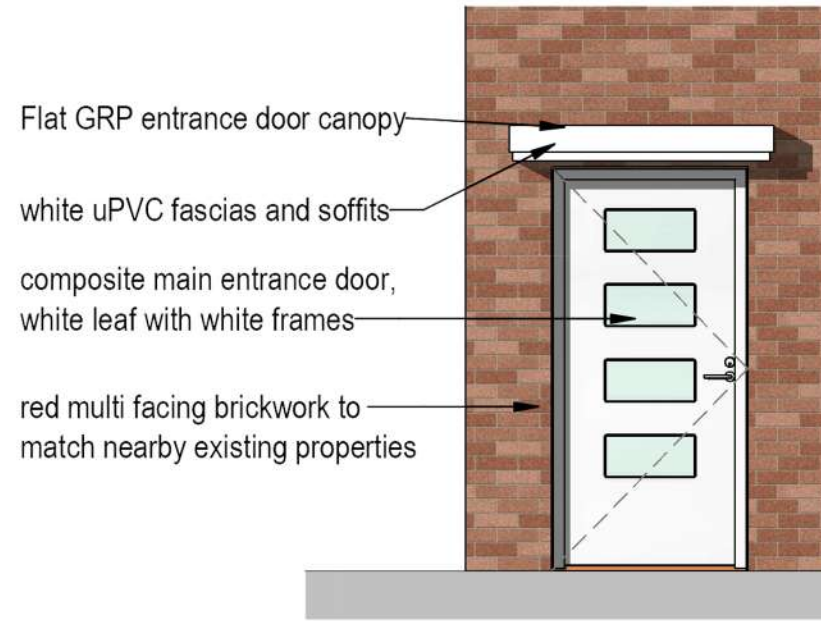
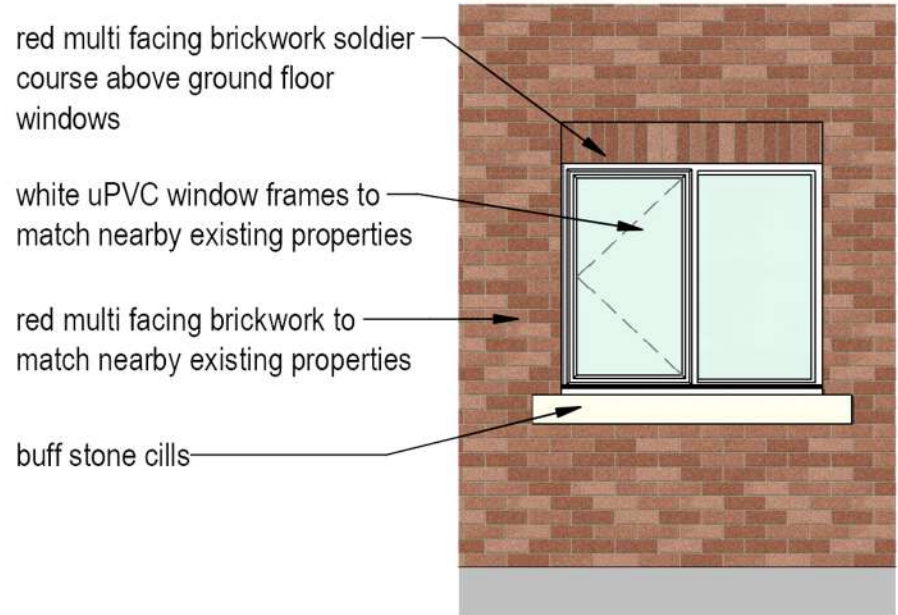
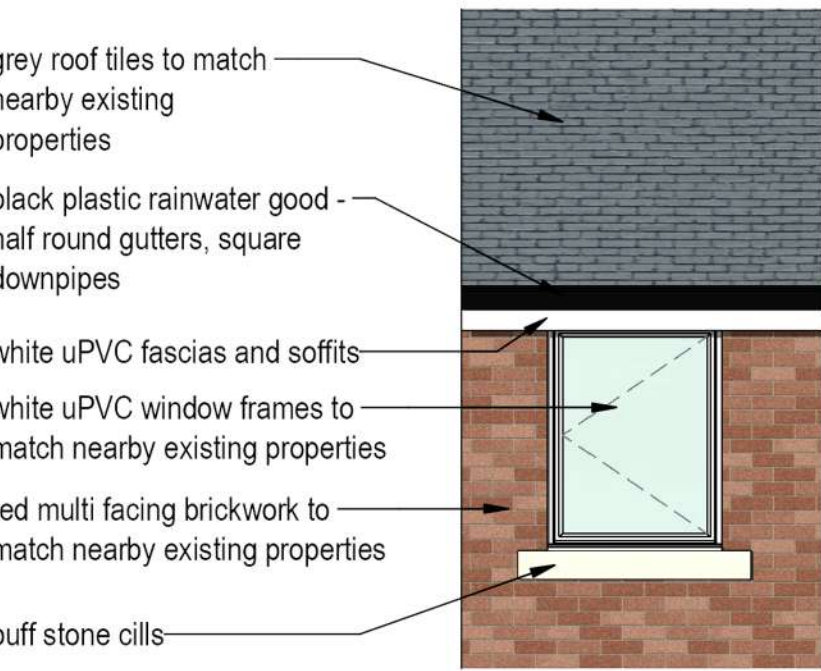
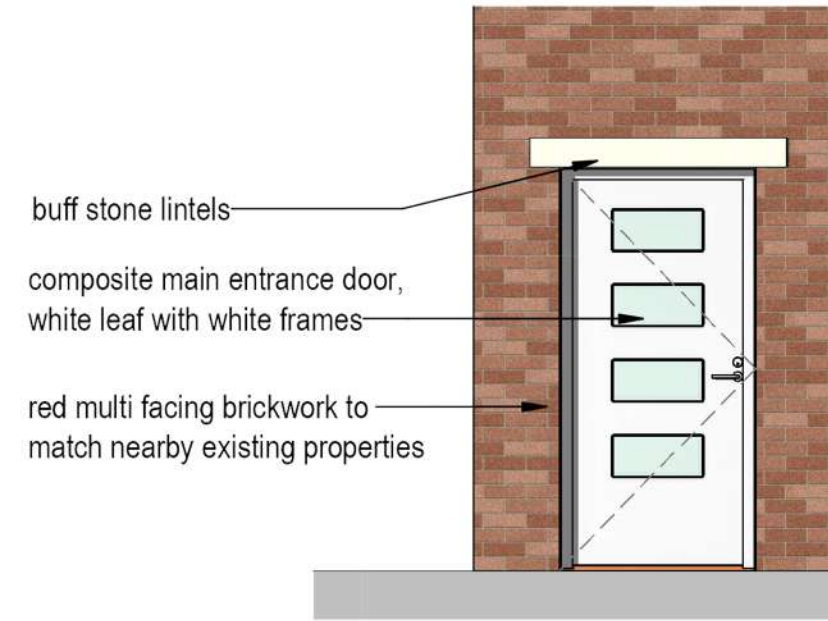



Fielding Street Materials

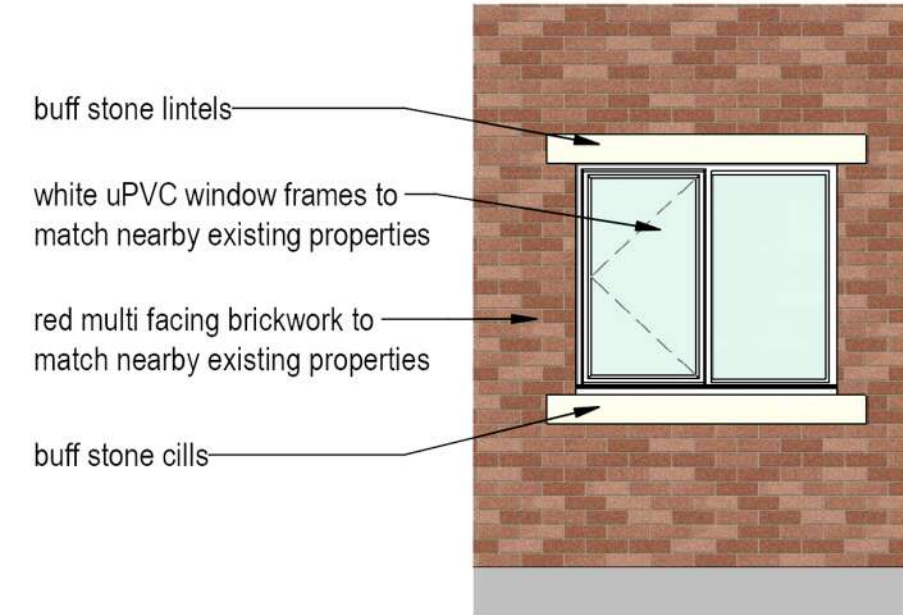

Radclyffe Street Materials

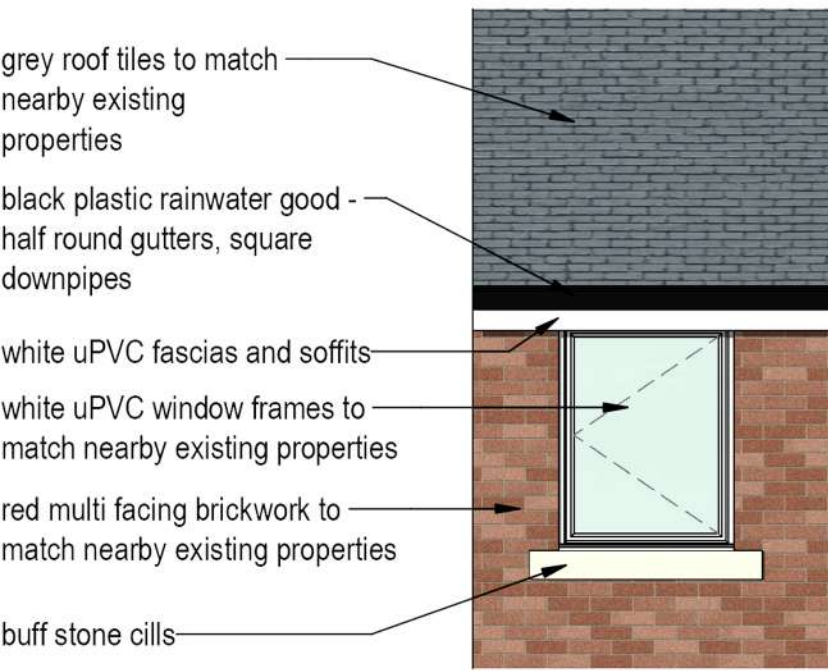


Specific material specification:

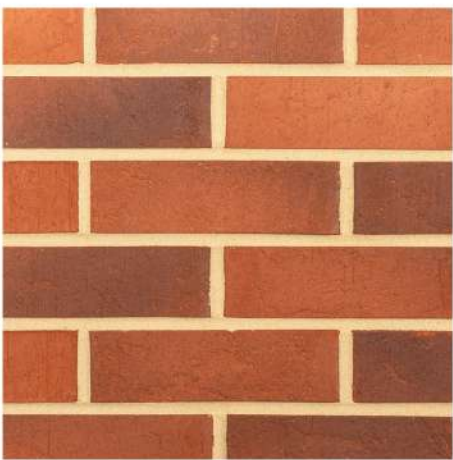

Brick:
Manchester Brick-Birchwood Red Multi



Roof Tile
Sandtoft Calderdale Edge Roof Tiles

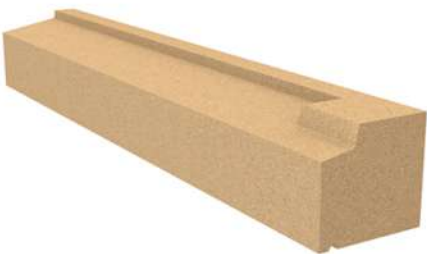

Stone Cill
(Soldier course heads will be from the brick above)



Stone Head - Radclyffe Street



White uPVC window



White composite door design



White uPVC soffits and fascias with
black rainwater goods

UNLESS STATED OTHERWISE, THE DESIGNS SHOWN ARE SUBJECT TO DETAIL SITE SURVEY AND INVESTIGATIONS AND/OR APPROVAL OF THE RELEVANT VARIOUS LOCAL AUTHORITY OFFICERS, STATUTORY UNDERTAKERS, FIRE OFFICERS AND ENGINEERS. THEY ARE PROJECT AND SITE SPECIFIC.

ALL DIMENSIONS SHOULD BE CHECKED ON SITE.

ANY DRAWING ERRORS OR DISCREPANCIES SHOULD BE REPORTED TO HJK CONSTRUCTION.

THIS DRAWING IS THE COPYRIGHT OF HJK CONSTRUCTION

DRAWING STATUS

DRAWN BY : A.H		DATE : 21.03.23
SCALE : 1:250@A1		
PRELIMINARY	APPROVED	DATE :
PRESENTATION	APPROVED	DATE :
TENDER	APPROVED	DATE :
CONSTRUCTION	APPROVED	DATE :

REVISION

Rev	Notes	Date	Drawn	App
1	Re-numbered Houses	21/03/23		
2	Added preliminary FFEL as per PWA sketch	21/03/23		

NOTES

CLIENT

BELMONT HOUSE
2 DALTON COURT
COMMERCIAL ROAD
DARWEN
BB3 0GG

PROJECT
Proposed Residential
Fielding Street, Middleton,
Manchester, M24 6GP

DRAWING
Material Specification

PROJECT NO: HJK - FS - SP	DRAWING NO: FS-01	REVISION 2
------------------------------	----------------------	---------------