

Rochdale

Communication HUB Proposal

SITE 2 Os Rochdale Interchange, Smith
Street, Rochdale OL16 1TU

Site Plan and Images



Site 2

Pavement o/s
Rochdale Interchange,
Smith Street
Rochdale
OL16 1TU


E: 389765
N: 413412



Application Site:



1:1250 @ A4

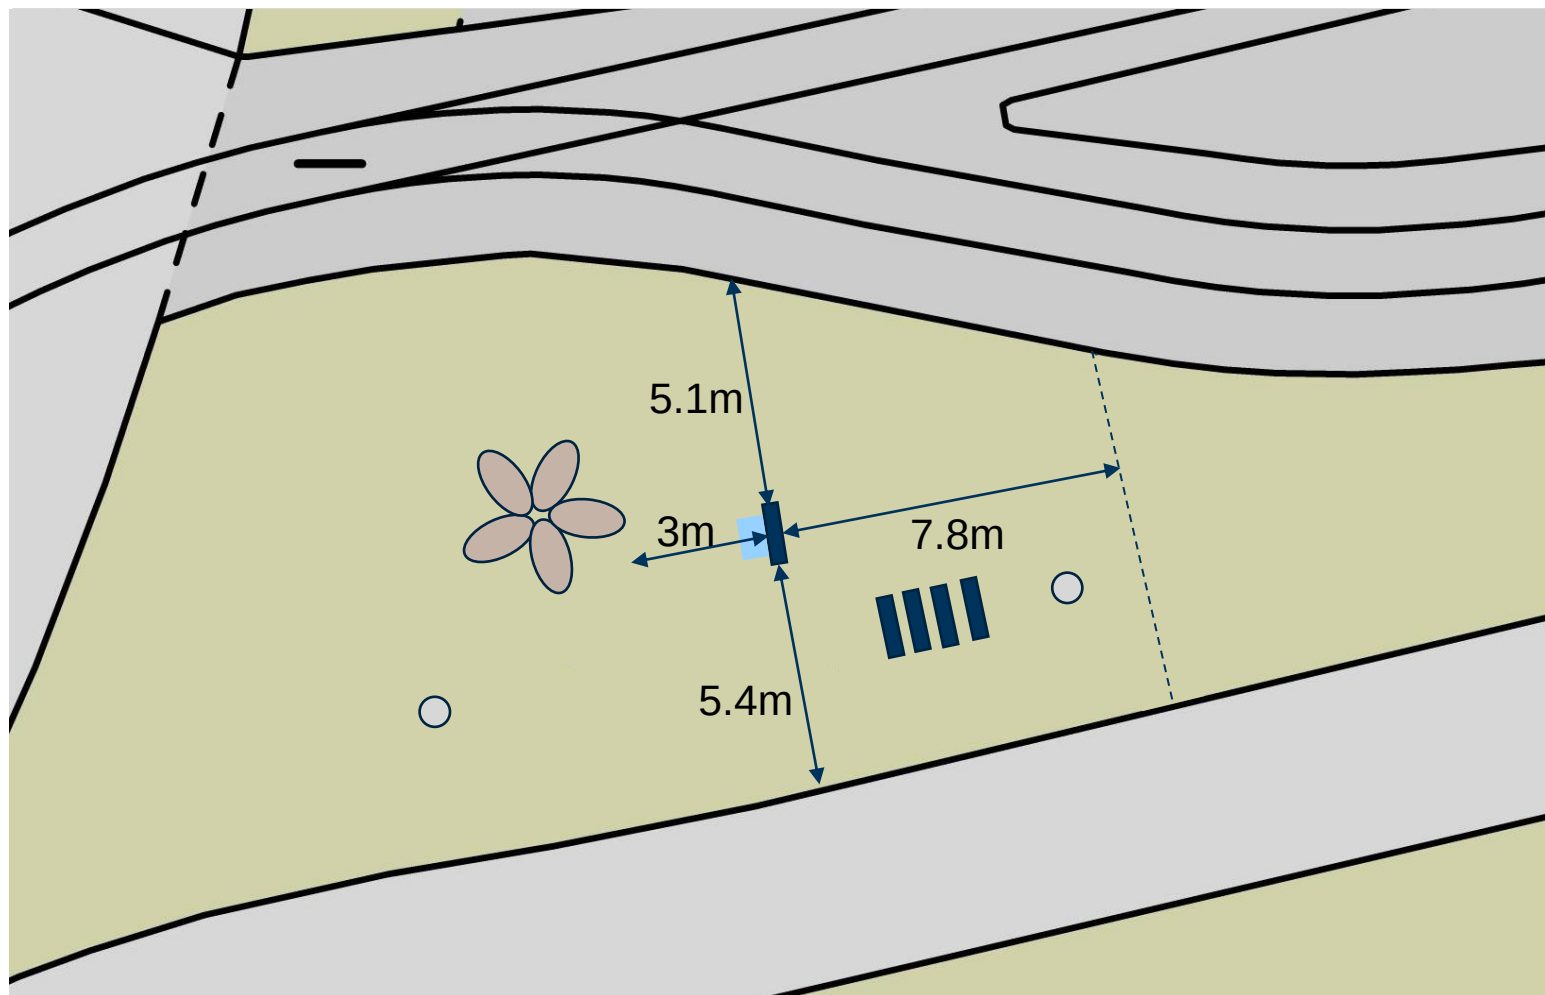

Pavement o/s
Rochdale Interchange,
Smith Street
Rochdale
OL16 1TU

-  Proposed Hub Unit
-  Cycle Stand
-  Lamp Column
-  Planter



1:200 @ A4

Pavement outside Rochdale Interchange, Smith Street, Rochdale OL16 1TU



Front



Back

Pavement outside Rochdale Interchange, Smith Street, Rochdale OL16 1TU



Front



Back



Proposed Communication Hub Unit