



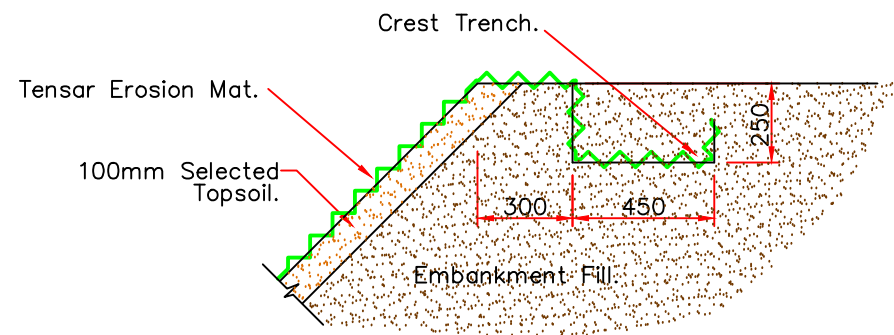


TENSAR MAT CREST ANCHORAGE

Scale 1:25

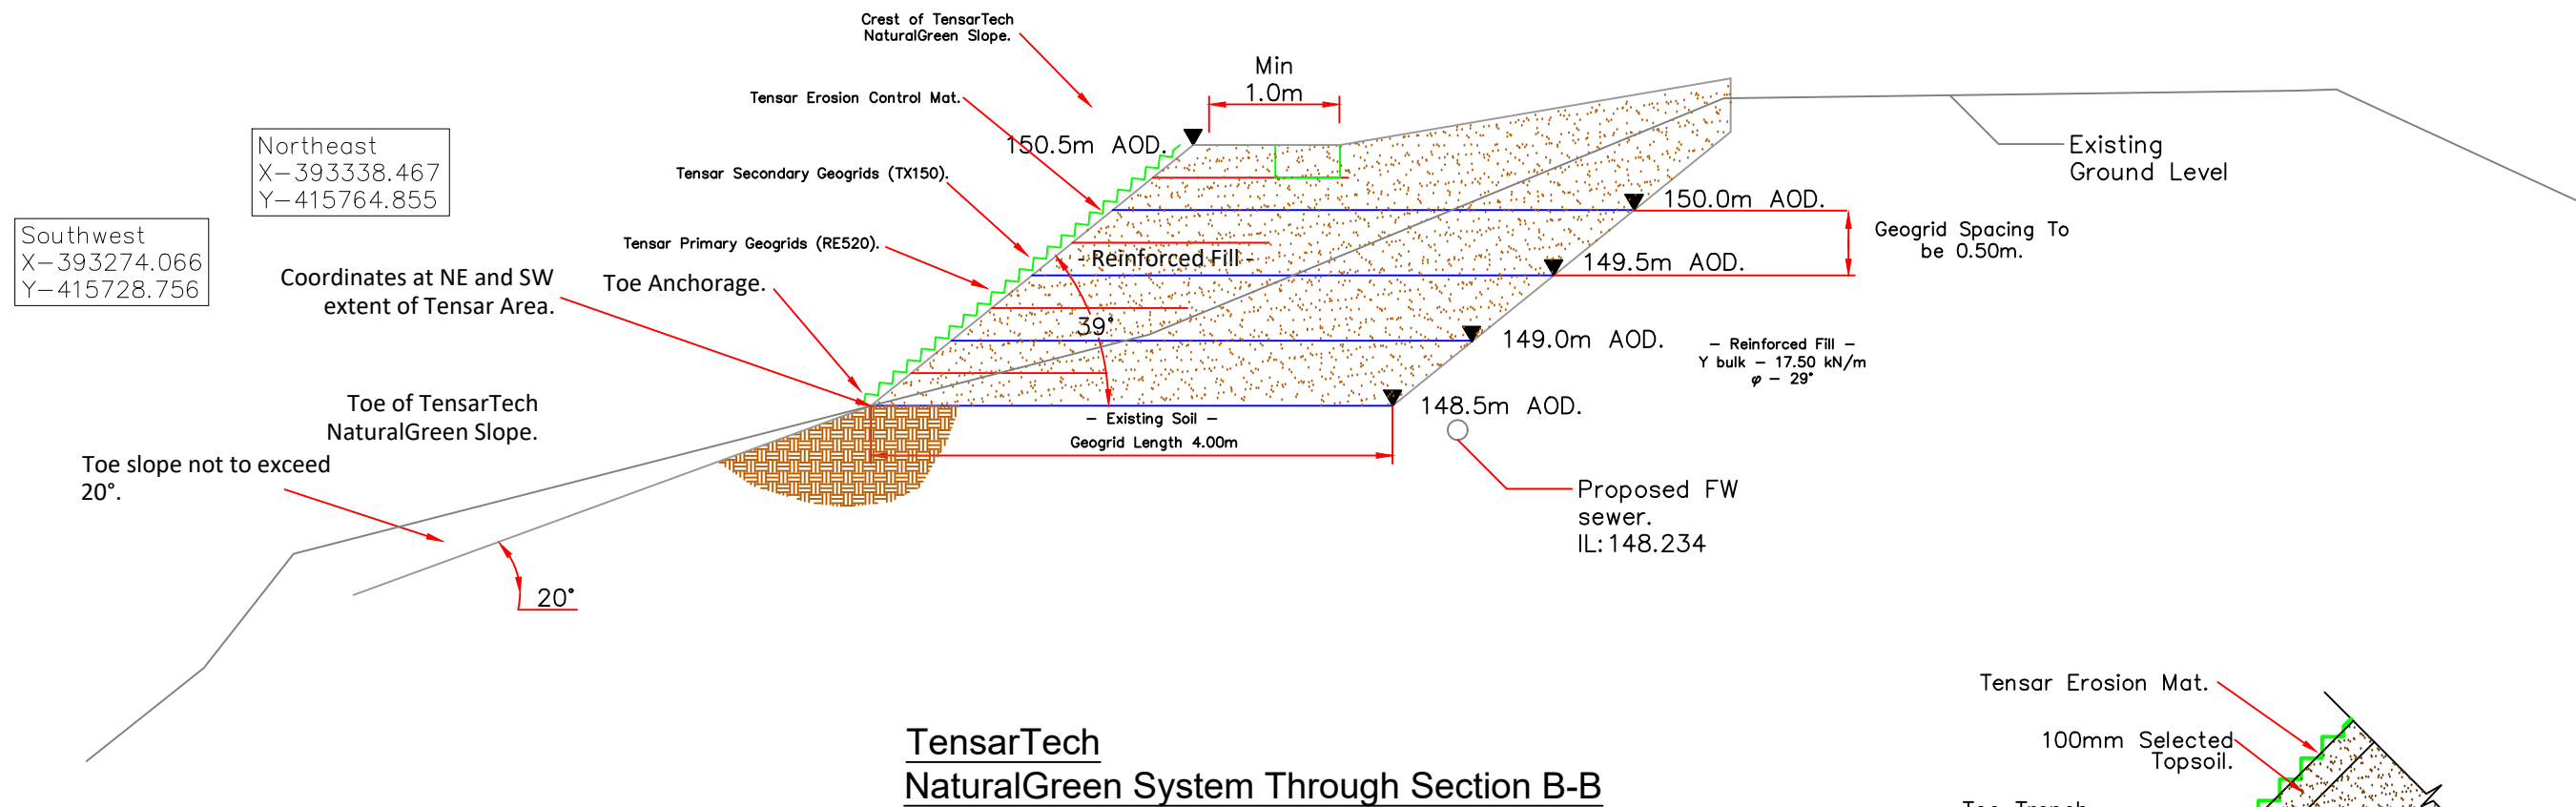

TensarTech
NaturalGreen System Through Section B-B

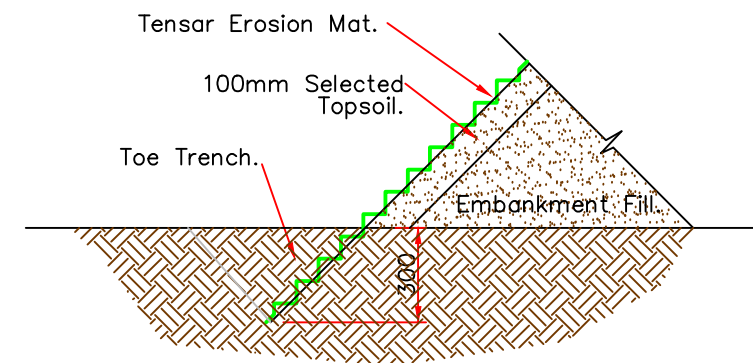

TENSAR MAT TOE ANCHORAGE

Scale 1:25

GROUNDTECH
CONSULTING



CLIENT	COUNTRYSIDE HOMES
PROJECT TITLE	HOLLINGWORTH GATE, LITTLEBOROUGH
PLAN TITLE	TENSARTECH NATURAL GREEN PROFILE PLAN - SECTION B

DATE	JULY 2023
SCALE	NTS
PLAN NUMBER	GRO-23131-P03B_1.2

_1.2	Added coordinates to toe of slope	19/07/23
_1.1	Adjustment of levels	13/07/23
Rev.	Details	Date

Status	
Preliminary	
Draft	
Issued	●
For Comment	
Approved	

Notes	
Proposed services to be installed during the construction of Tensar Slopes.	
Proposed services to be undisturbed during the construction of Tensar Slopes.	

