



ALL DIMENSIONS AND DETAILS PRELIMINARY
SUBJECT TO CONFIRMATION OF VORTEX FLOW
CONTROL DEVICE MANUFACTURERS DETAILED
DIMENSIONS AND REQUIREMENTS


ALL PROPOSED DRAINAGE IS
CURRENTLY PRELIMINARY
SUBJECT TO DETAILED DRAINAGE
DESIGN BEING COMPLETED.

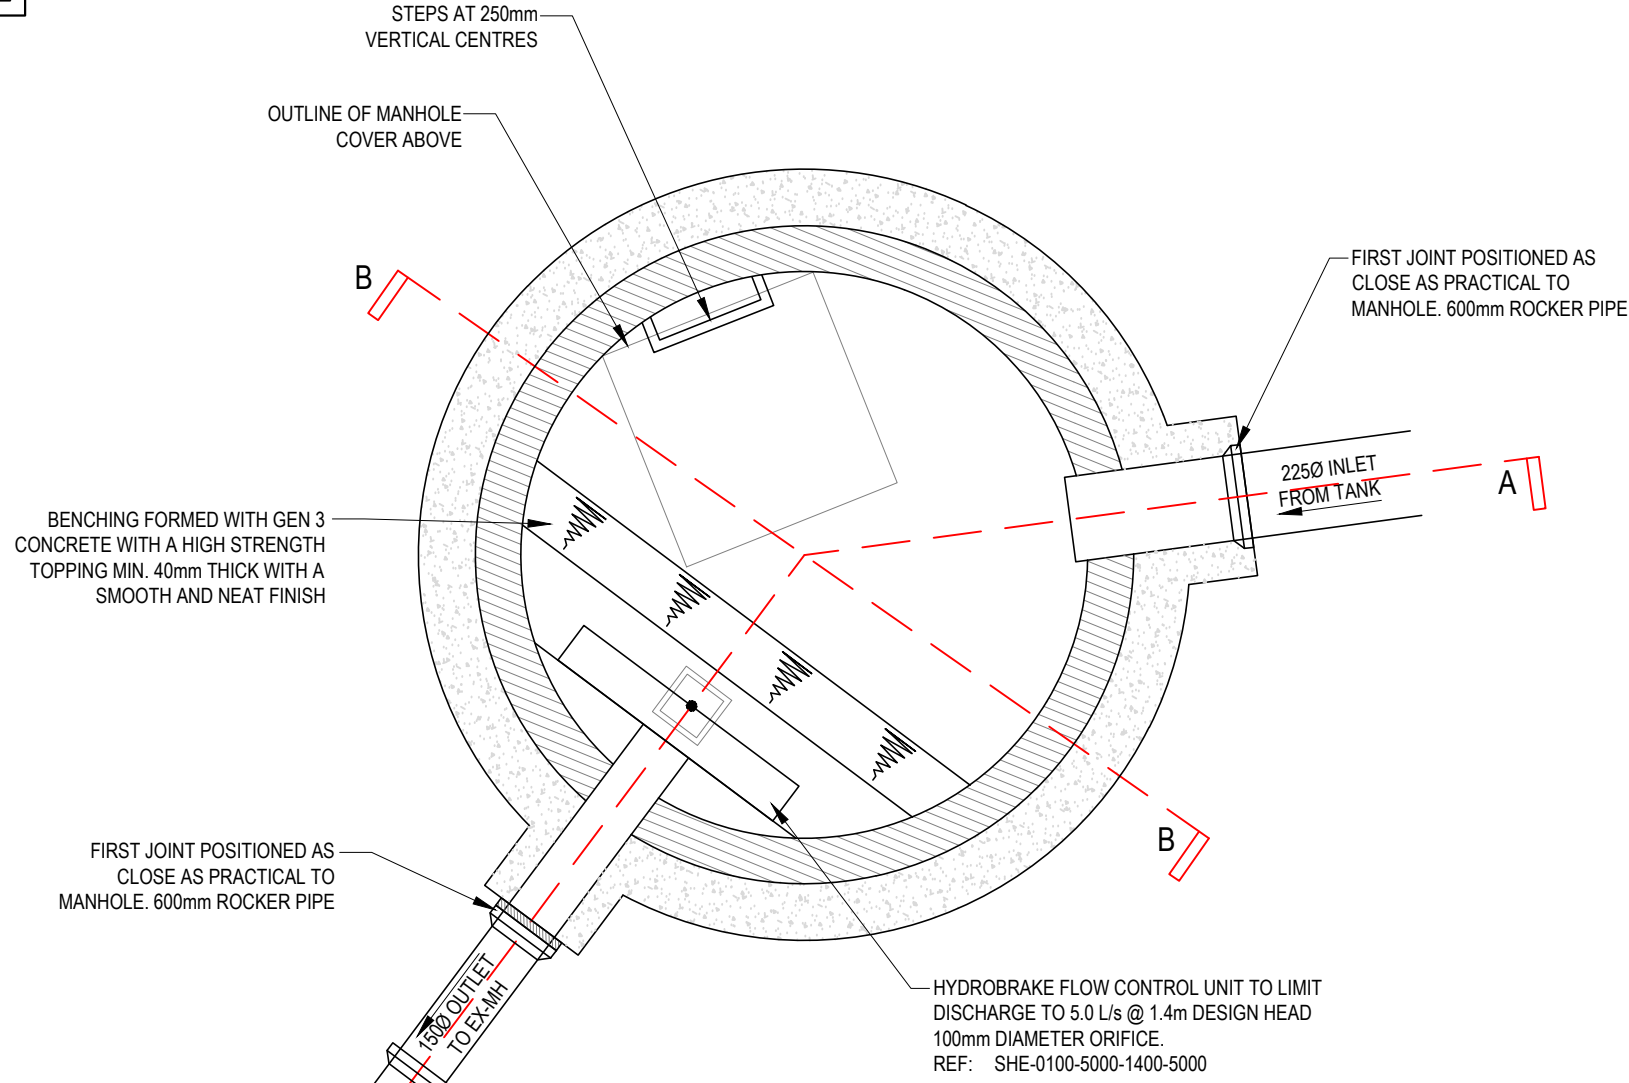


SW03 VORTEX FLOW CONTROL CHAMBER
PLAN

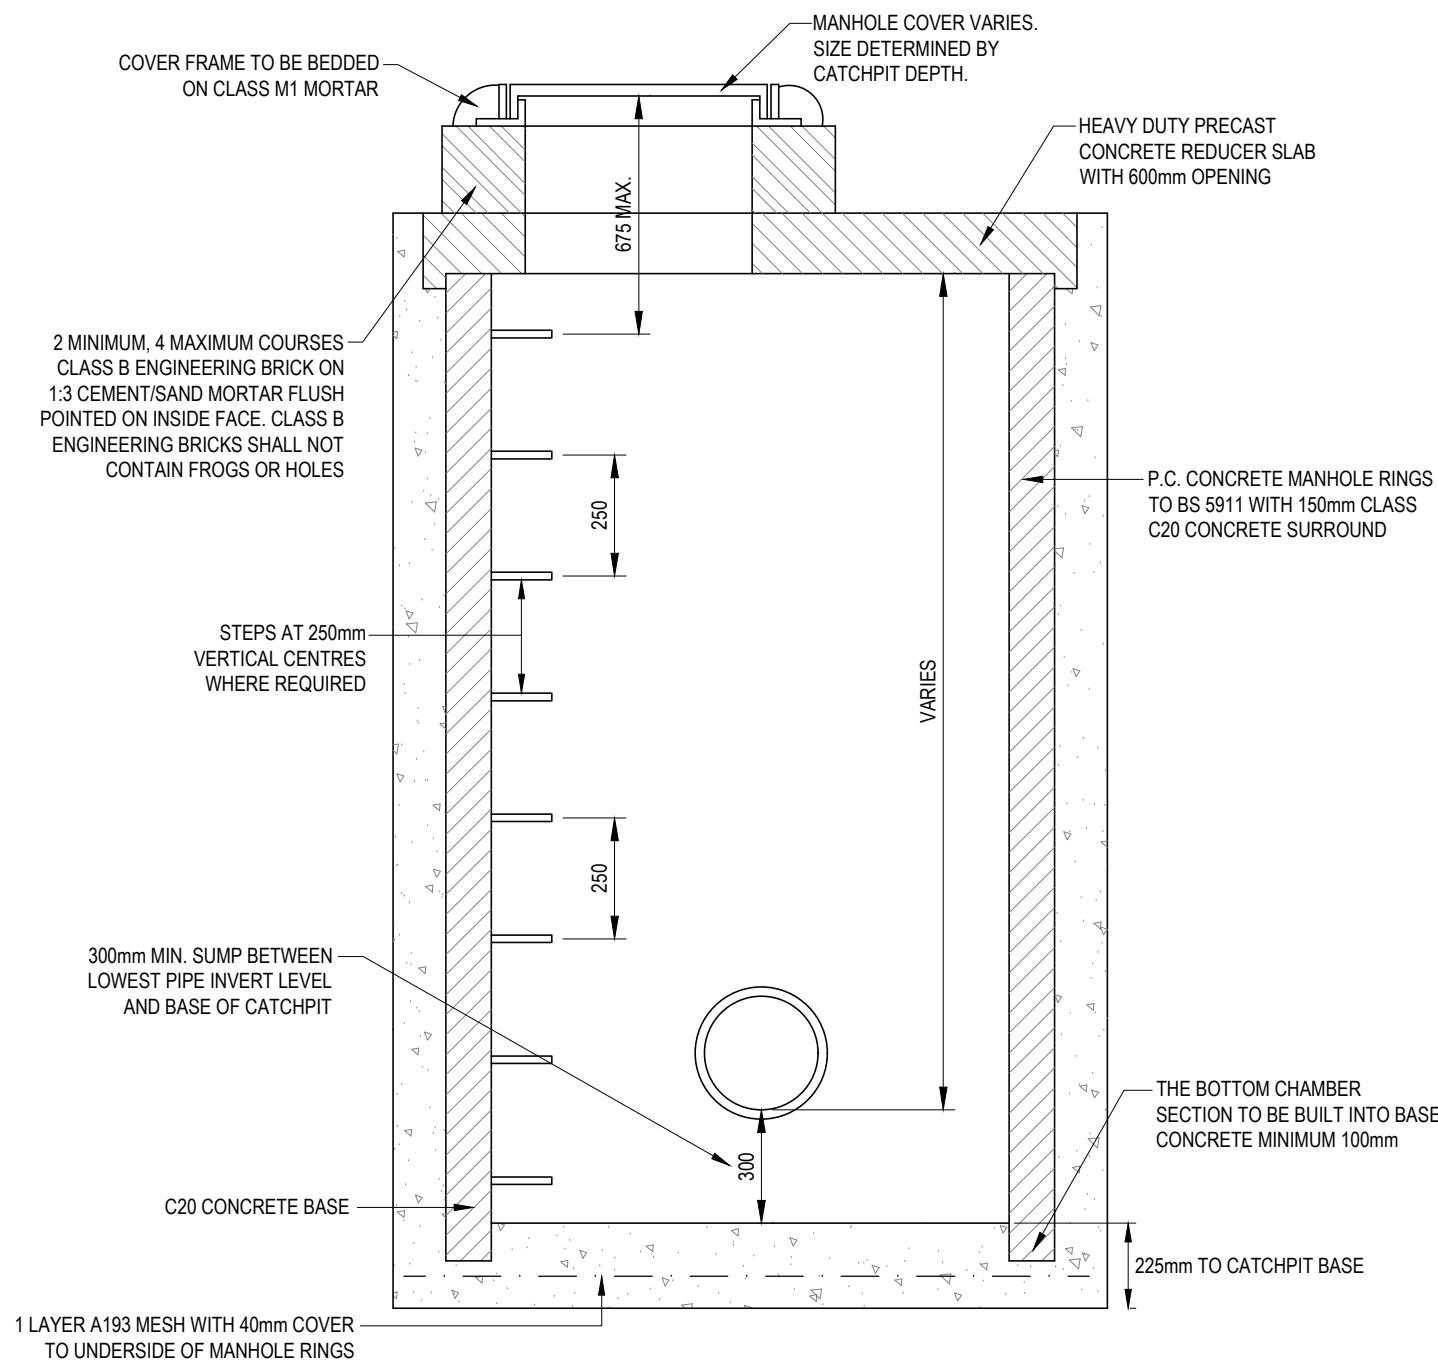

TYPICAL CATCHPIT DETAIL

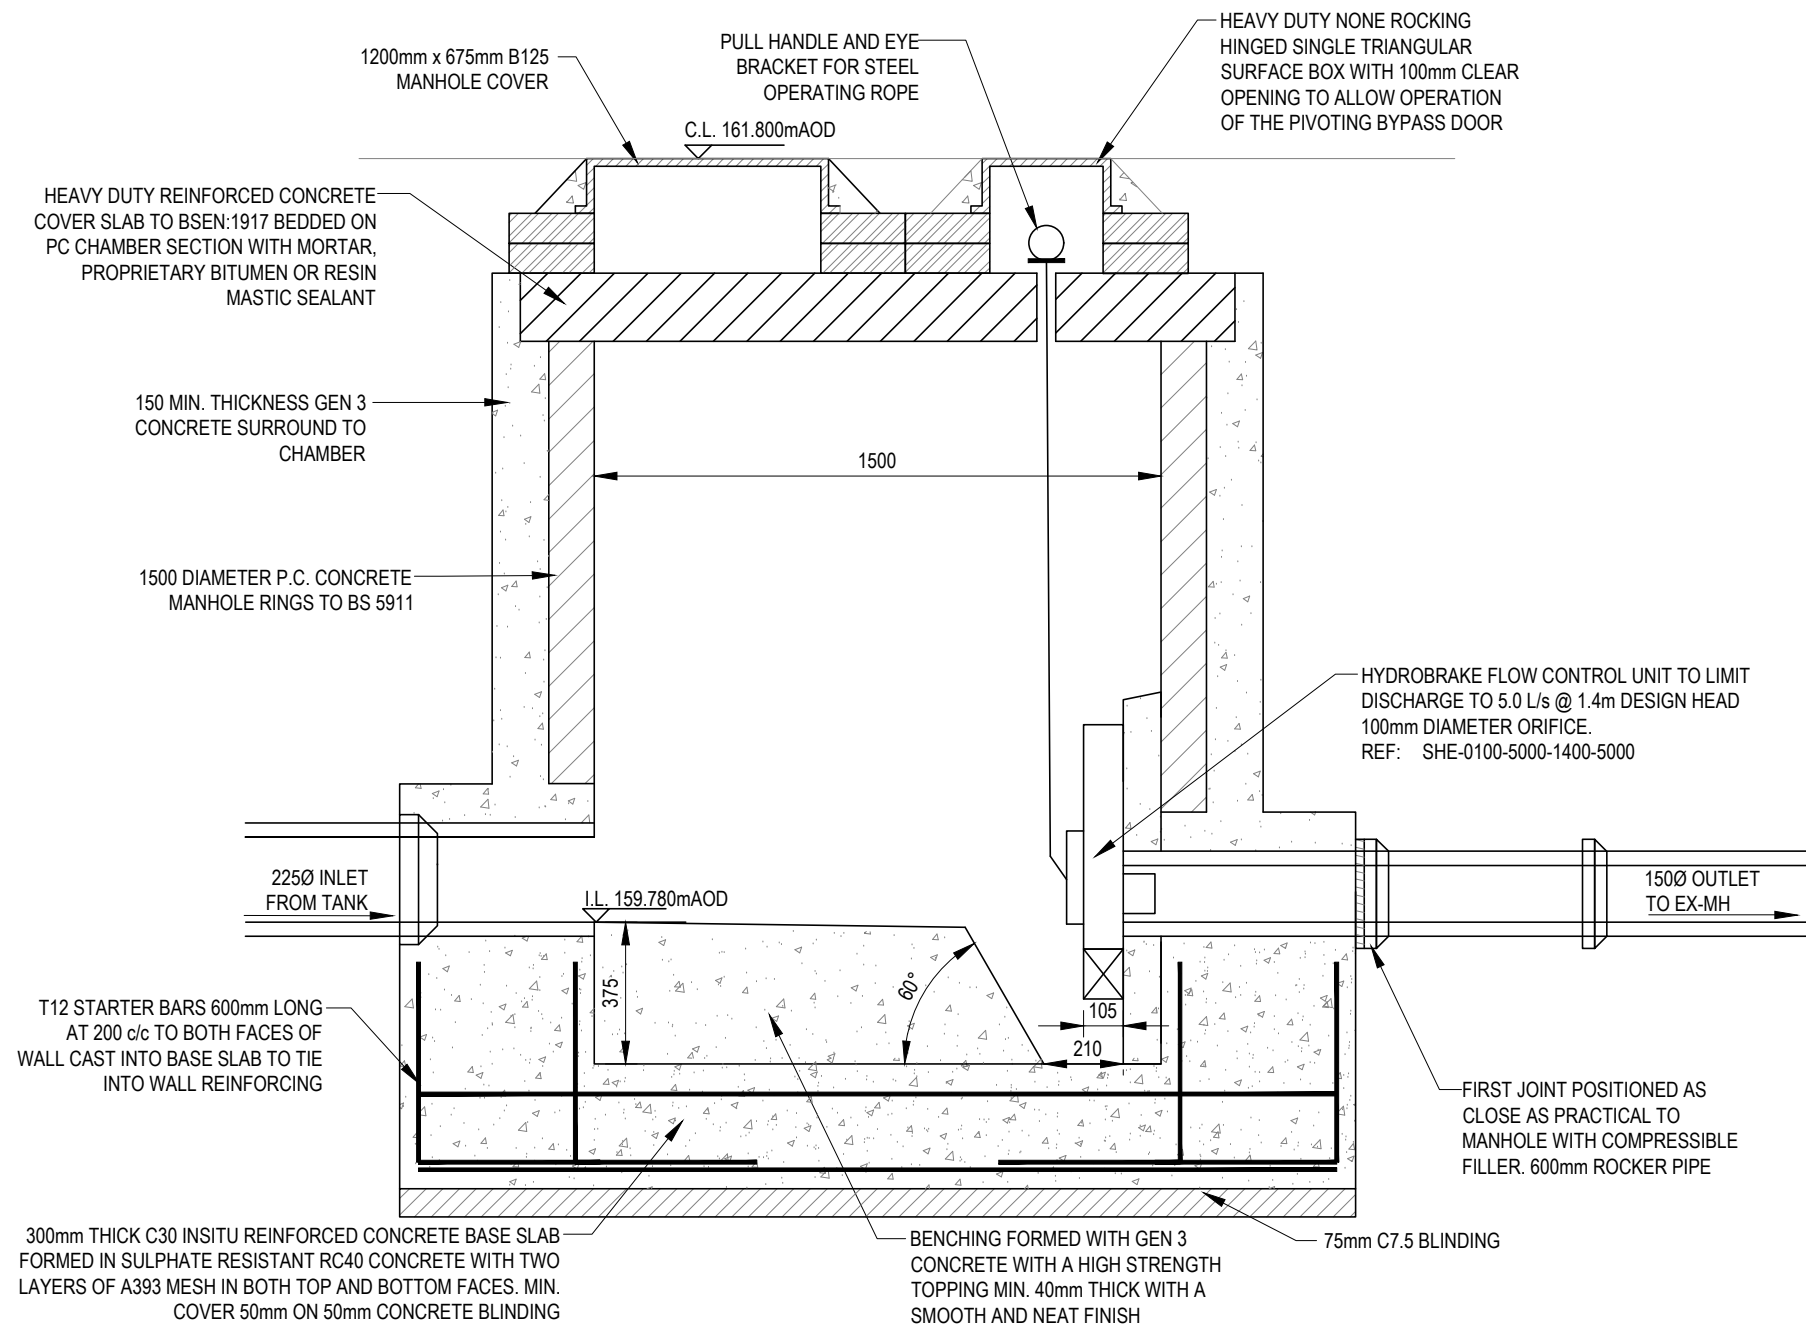

SW03 VORTEX FLOW CONTROL CHAMBER
SECTION A-A

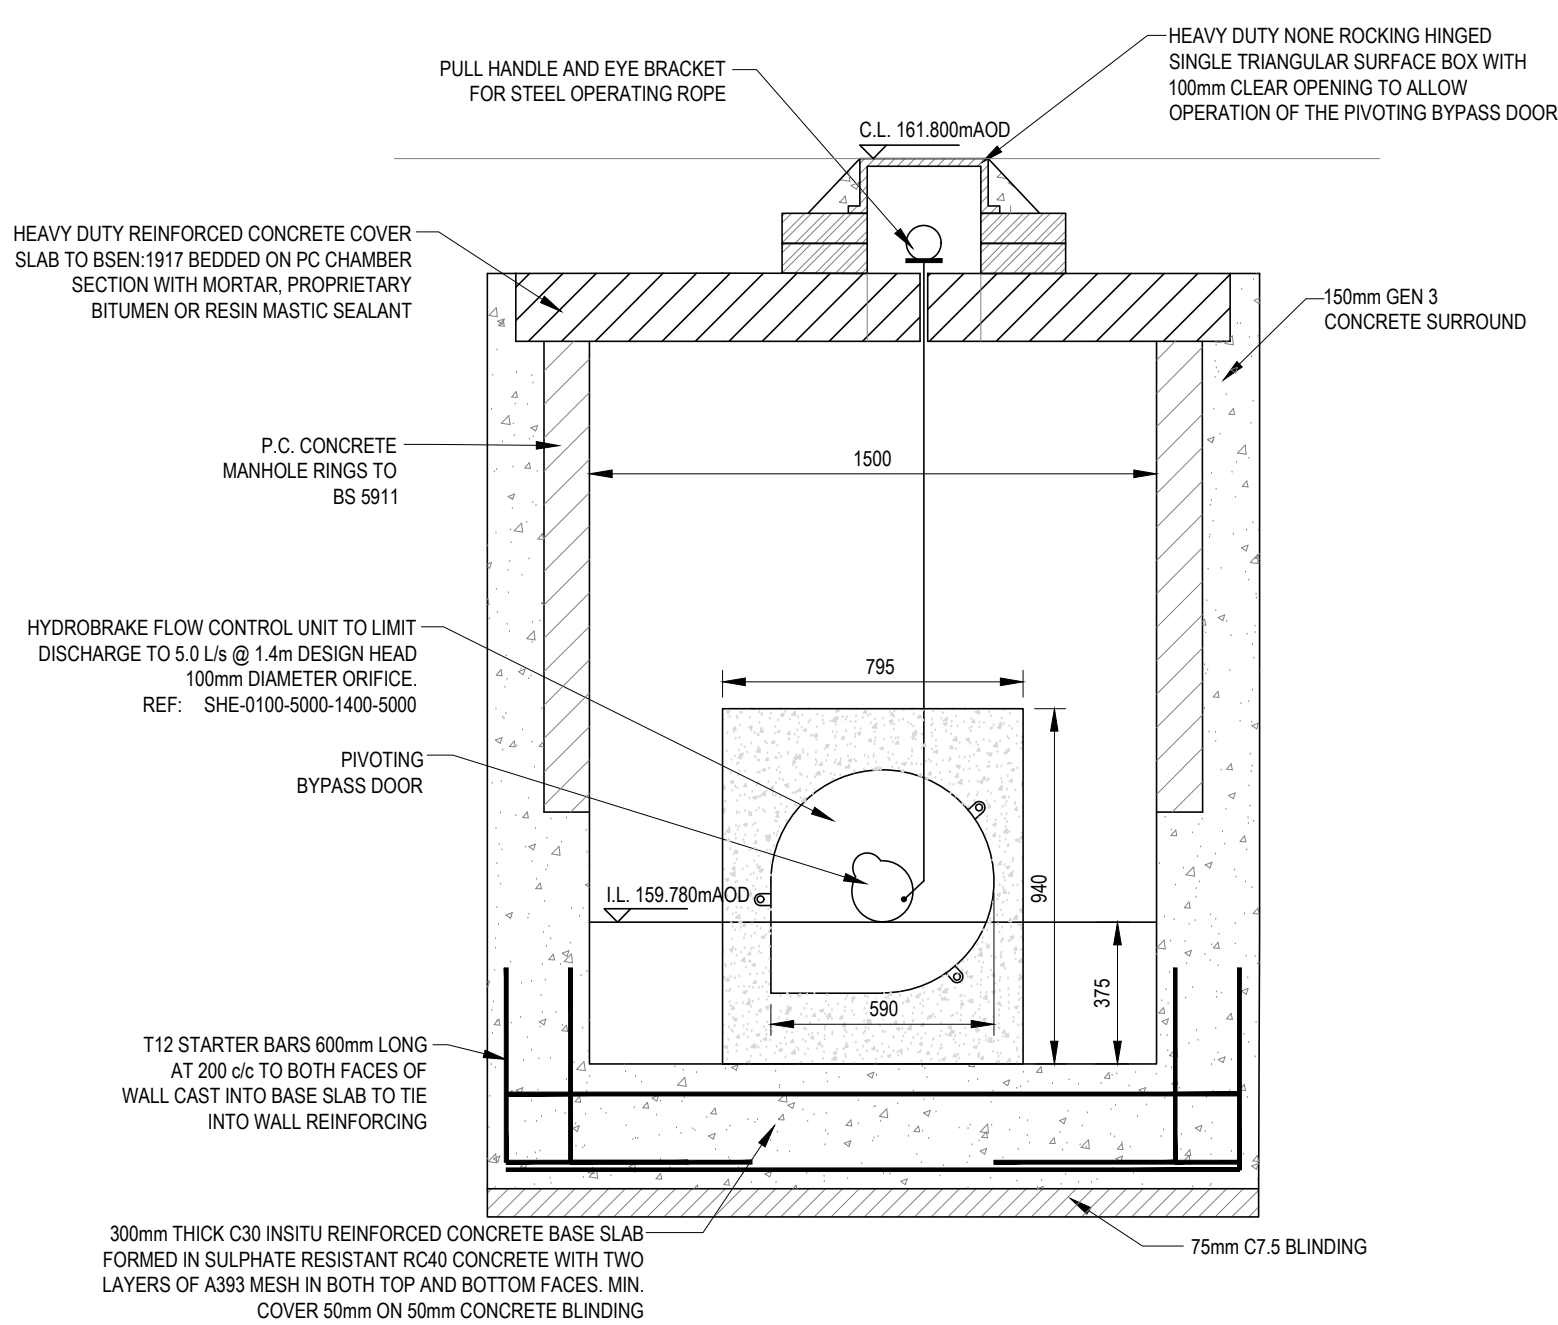

SW03 VORTEX FLOW CONTROL CHAMBER
SECTION B-B

P03	21.04.2023	UPDATED TO SUIT COMMENTS	JJR	JRS	PB
P02	13.02.2023	UPDATED TO SUIT COMMENTS	JJR	JRS	PB
P01	03.02.2023	RIBA STAGE 3 - PRELIMINARY ISSUE	JJR	JRS	PB
REV	DATE	DESCRIPTION	BY	CHK	APP

DRAWING STATUS: **PRELIMINARY**

CLIENT: **NORTHERN CARE ALLIANCE NHS FOUNDATION TRUST**

ARCHITECT: **CPC LIMITED**

PROJECT: **ROCHDALE INFIRMARY CAR PARK**

TITLE: **BELOW GROUND DRAINAGE
FLOW CONTROL CHAMBERS &
TYPICAL CATCHPIT DETAIL**

STATUS:	PROJECT NUMBER:	PROJECT:	ORIGINATOR:	VOL/SYS/LEVEL:	TYPE:	ROLE:	DRAWING No:	REV:
S2	222-146	CPC267 - AJP - XX - 00 - DR - C - 0005	P03					

SCALE @ A1:	DESIGNED:	DRAWN:	CHECKED:	APPROVED:	DATE:
N.T.S	JJR	JJR	JRS	PB	FEB 2023