

Silver Hill Farm, Rochdale

Phasing Details

REV	DATE	AMENDMENT	BY	CHKD



HNA architects
Architecture | Planning | Design

PROJECT:	Silver Hill Farm, Lower Lane, Rochdale			
CLIENT:	Grandstream Properties			
DRAWING:	Phasing Details			
DRAWN BY:	TR	CHECKED BY:	MB	CREATED: 26/02/25 SCALE: N/A
STATUS:	Planning		DRAWING No: 1517/P-000	REVISION:

DO NOT SCALE.
COPYRIGHT REMAINS WITH HNA ARCHITECTS Ltd.

TEMPLE WORKS, TEMPLE STREET, OLDHAM, OL13NJ
TEL: 0161 688 1820
E-MAIL: info@hna-architects.co.uk



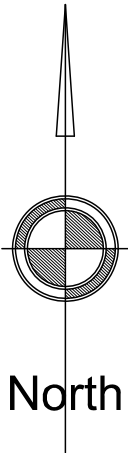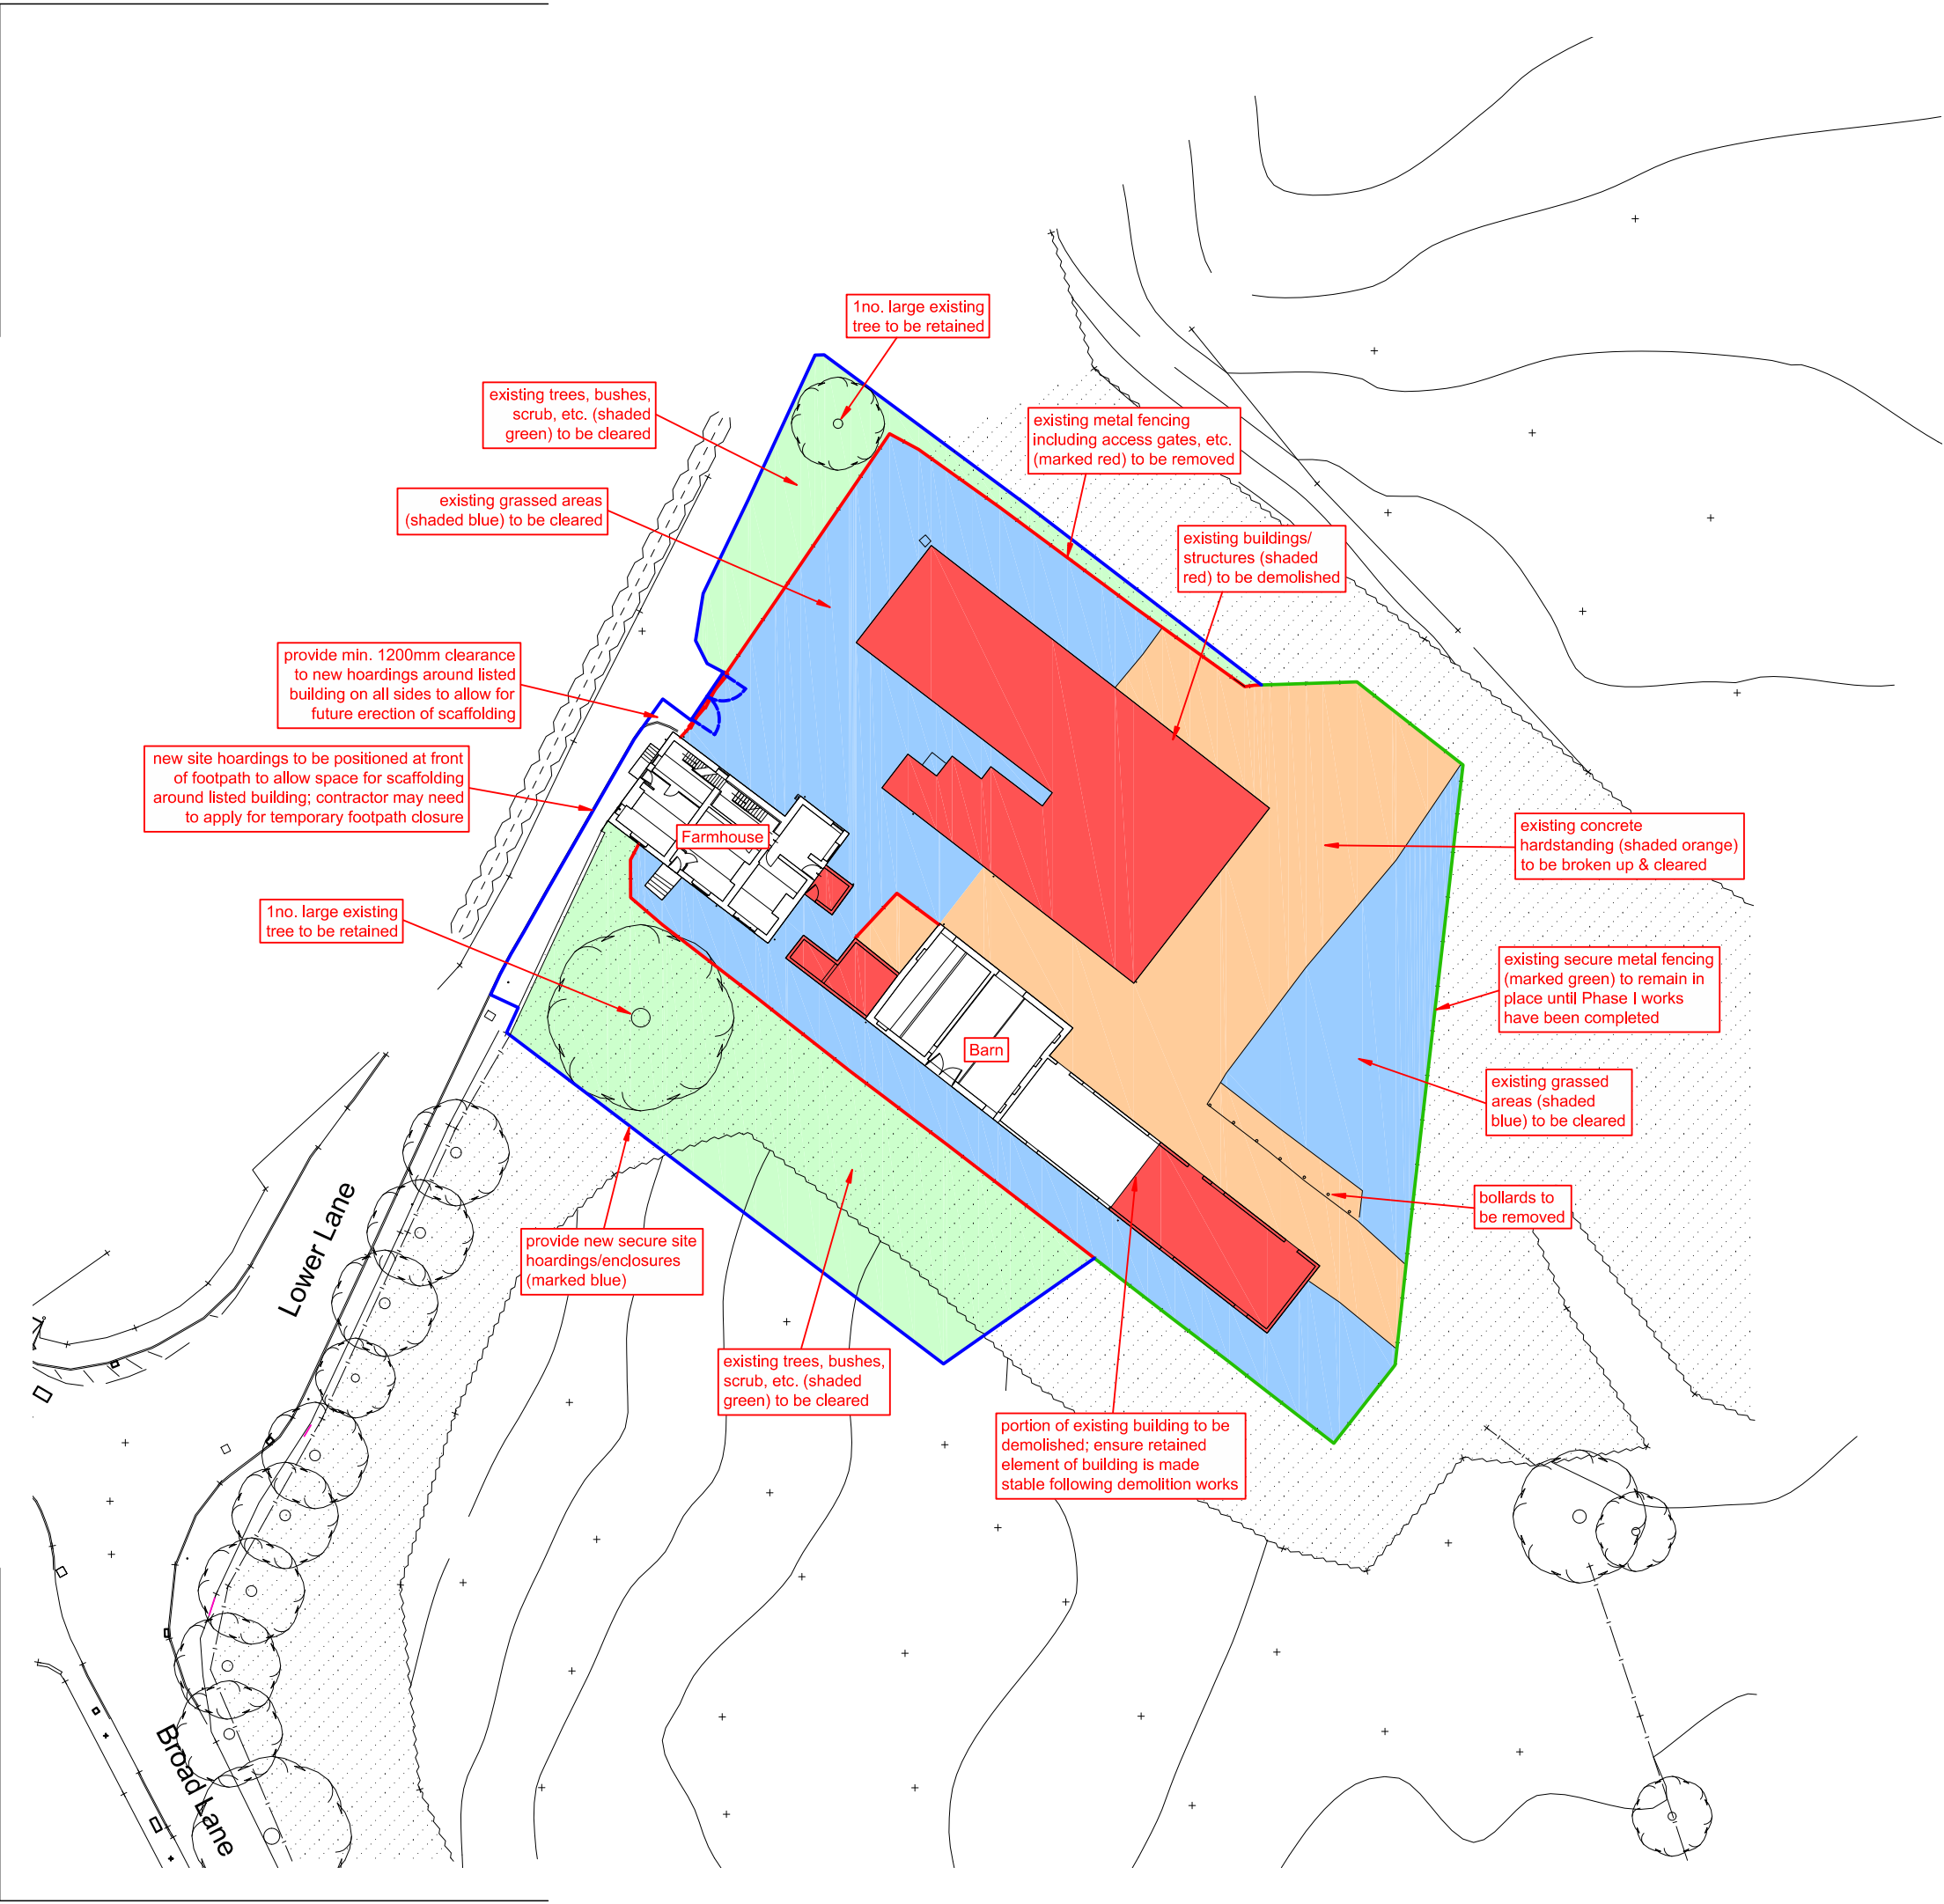



REV	DATE	AMENDMENT	BY	CHKD

HNA architects
Architecture | Planning | Design

PROJECT:	Silver Hill Farm, Lower Lane, Rochdale			
CLIENT:	Grandstream Properties			
DRAWING:	Phasing Details: Phase I			
DRAWN BY:	TR	CHECKED BY:	MB	CREATED: 26/02/25 SCALE: 1:500 @ A3
STATUS:	Planning		DRAWING No: 1517/P-001	REVISION:

DO NOT SCALE.
COPYRIGHT REMAINS WITH HNA ARCHITECTS LTD.
TEMPLE WORKS, TEMPLE STREET, OLDHAM, OL13NJ
TEL: 0161 688 1820
E-MAIL: info@hna-architects.co.uk



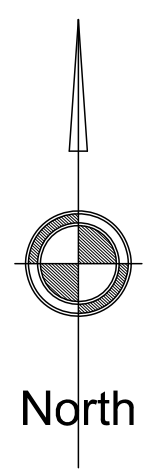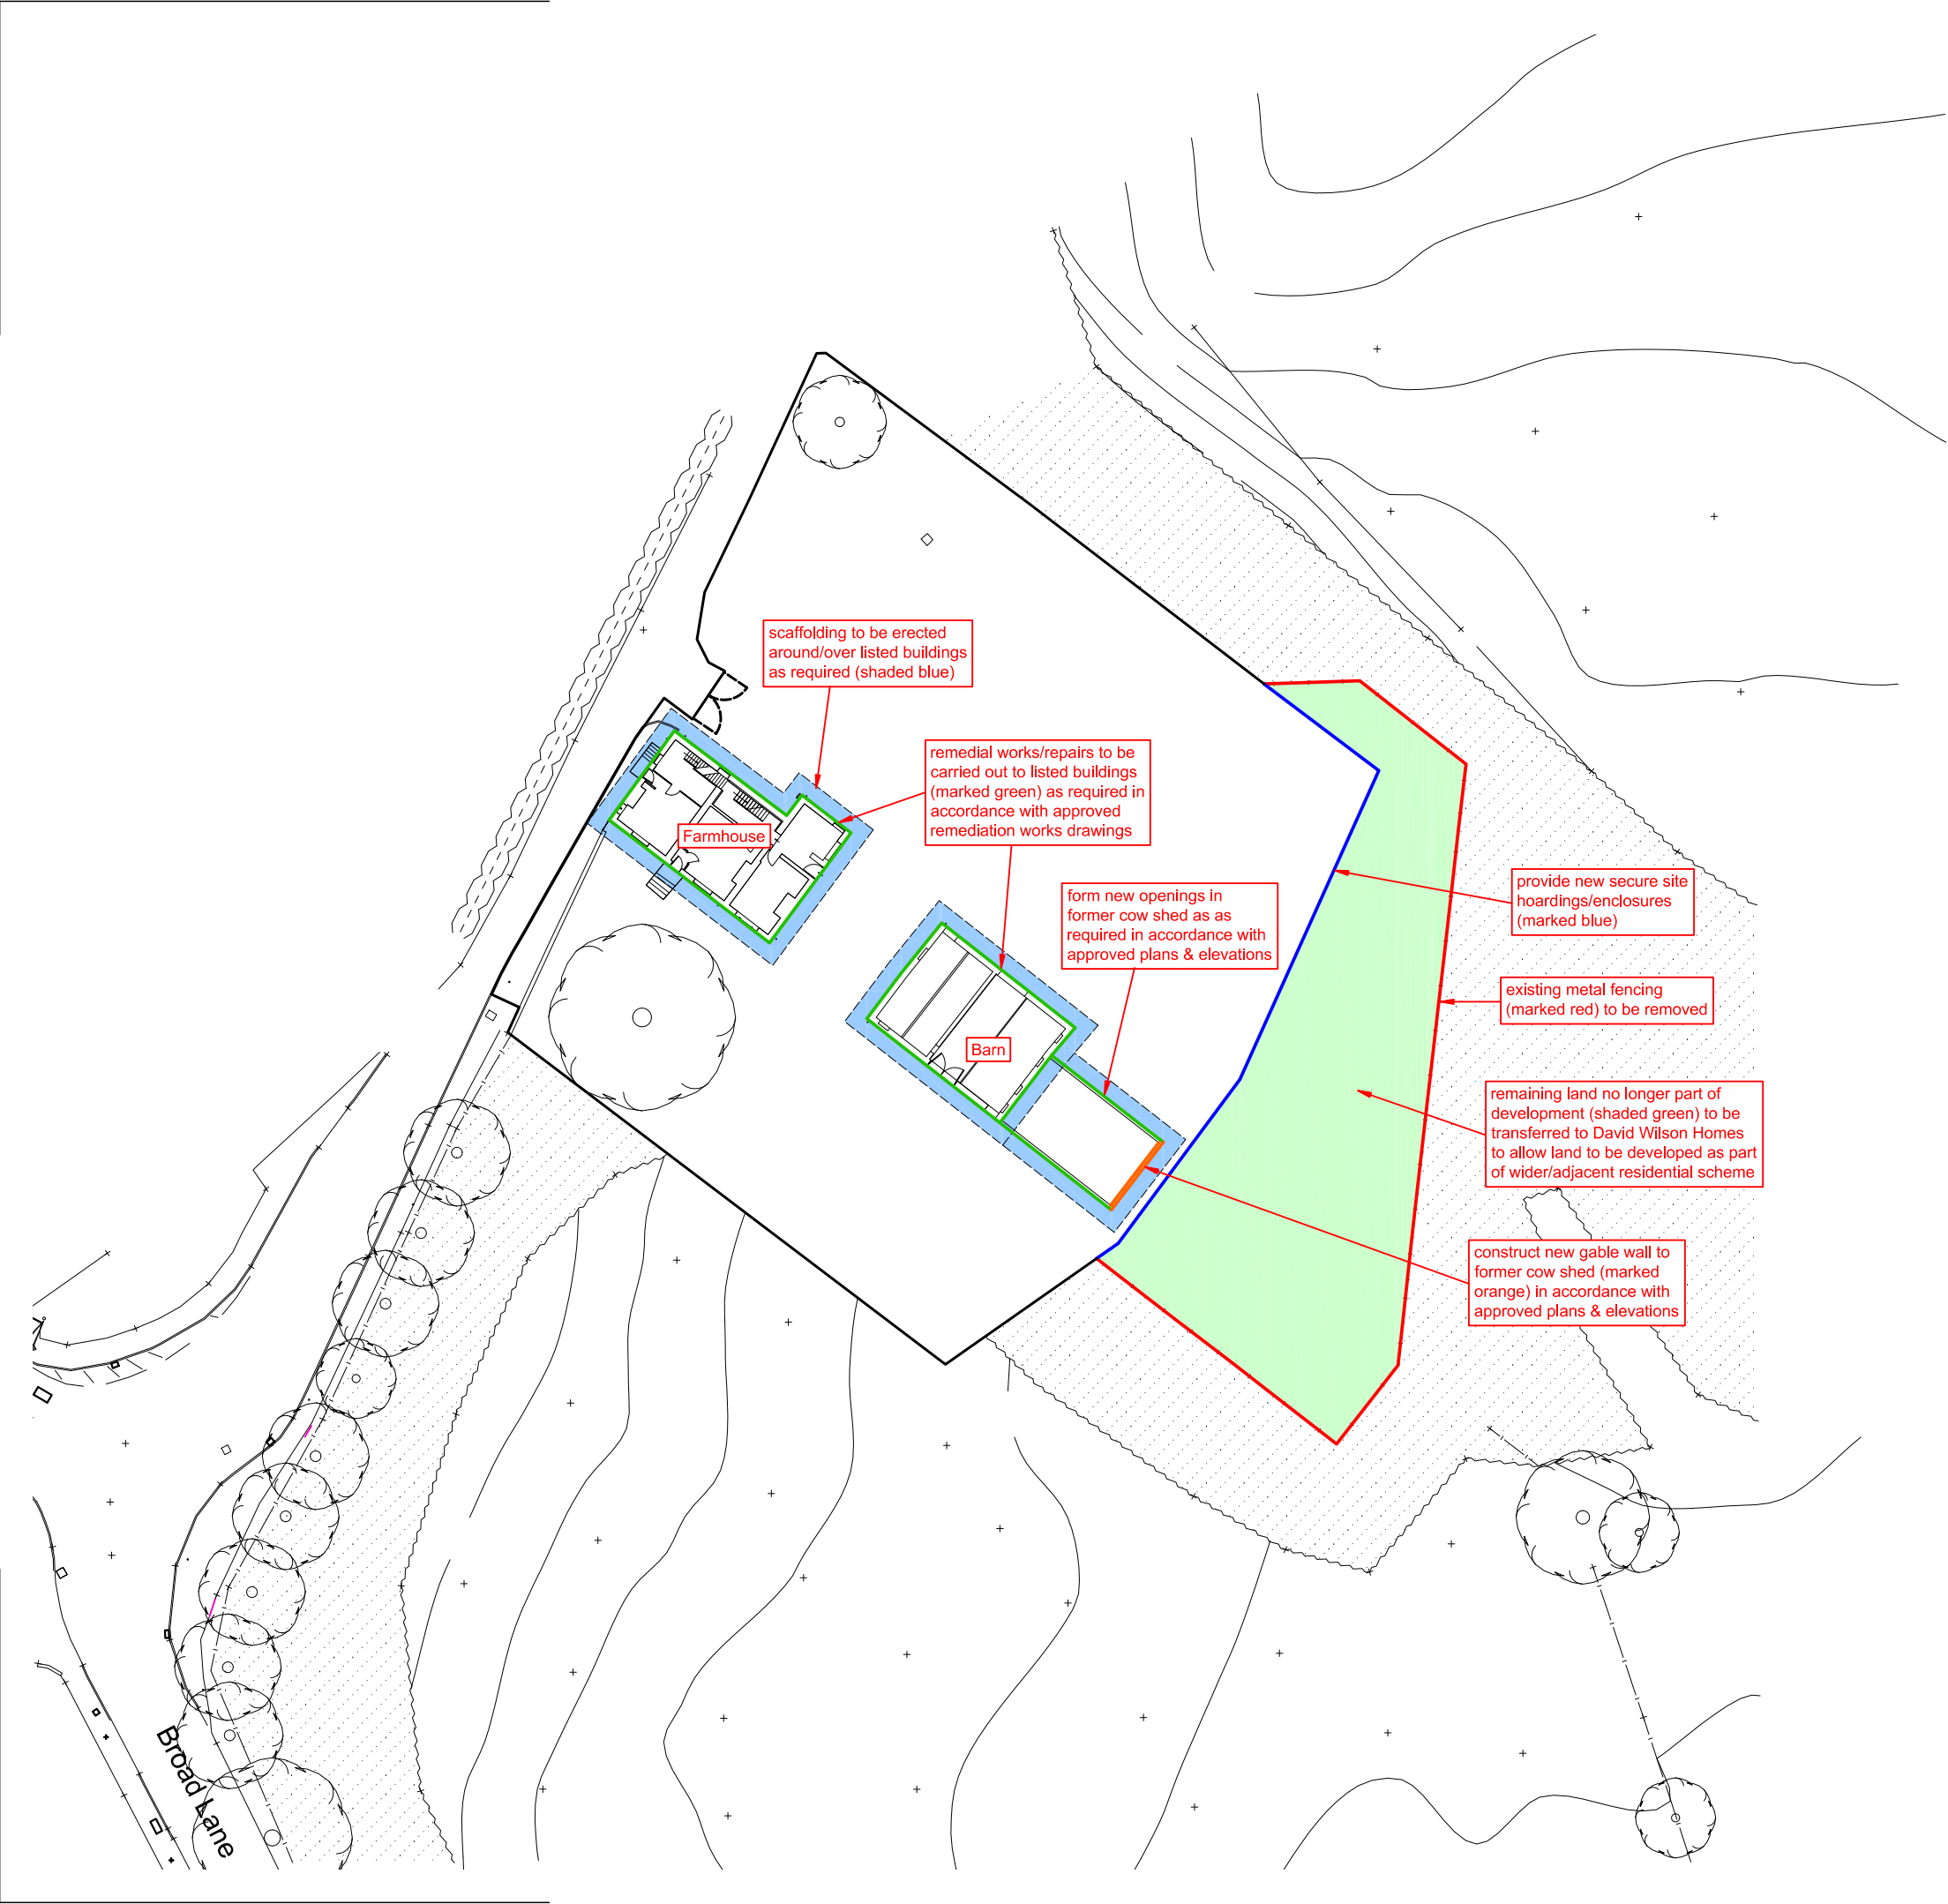

REV	DATE	AMENDMENT	BY	CHKD



HNA architects
Architecture | Planning | Design

PROJECT:	Silver Hill Farm, Lower Lane, Rochdale			
CLIENT:	Grandstream Properties			
DRAWING:	Phasing Details: Phase II			
DRAWN BY:	TR	CHECKED BY:	MB	CREATED: 26/02/25
STATUS:	Planning		DRAWING No: 1517/P-002	SCALE: 1:500 @ A3
				REVISION:

DO NOT SCALE.
COPYRIGHT REMAINS WITH HNA ARCHITECTS LTD.

TEMPLE WORKS, TEMPLE STREET, OLDHAM, OL13NJ
TEL: 0161 688 1820
E-MAIL: info@hna-architects.co.uk



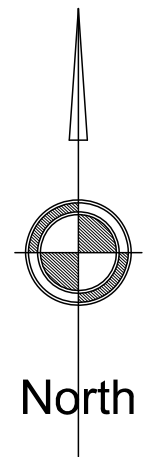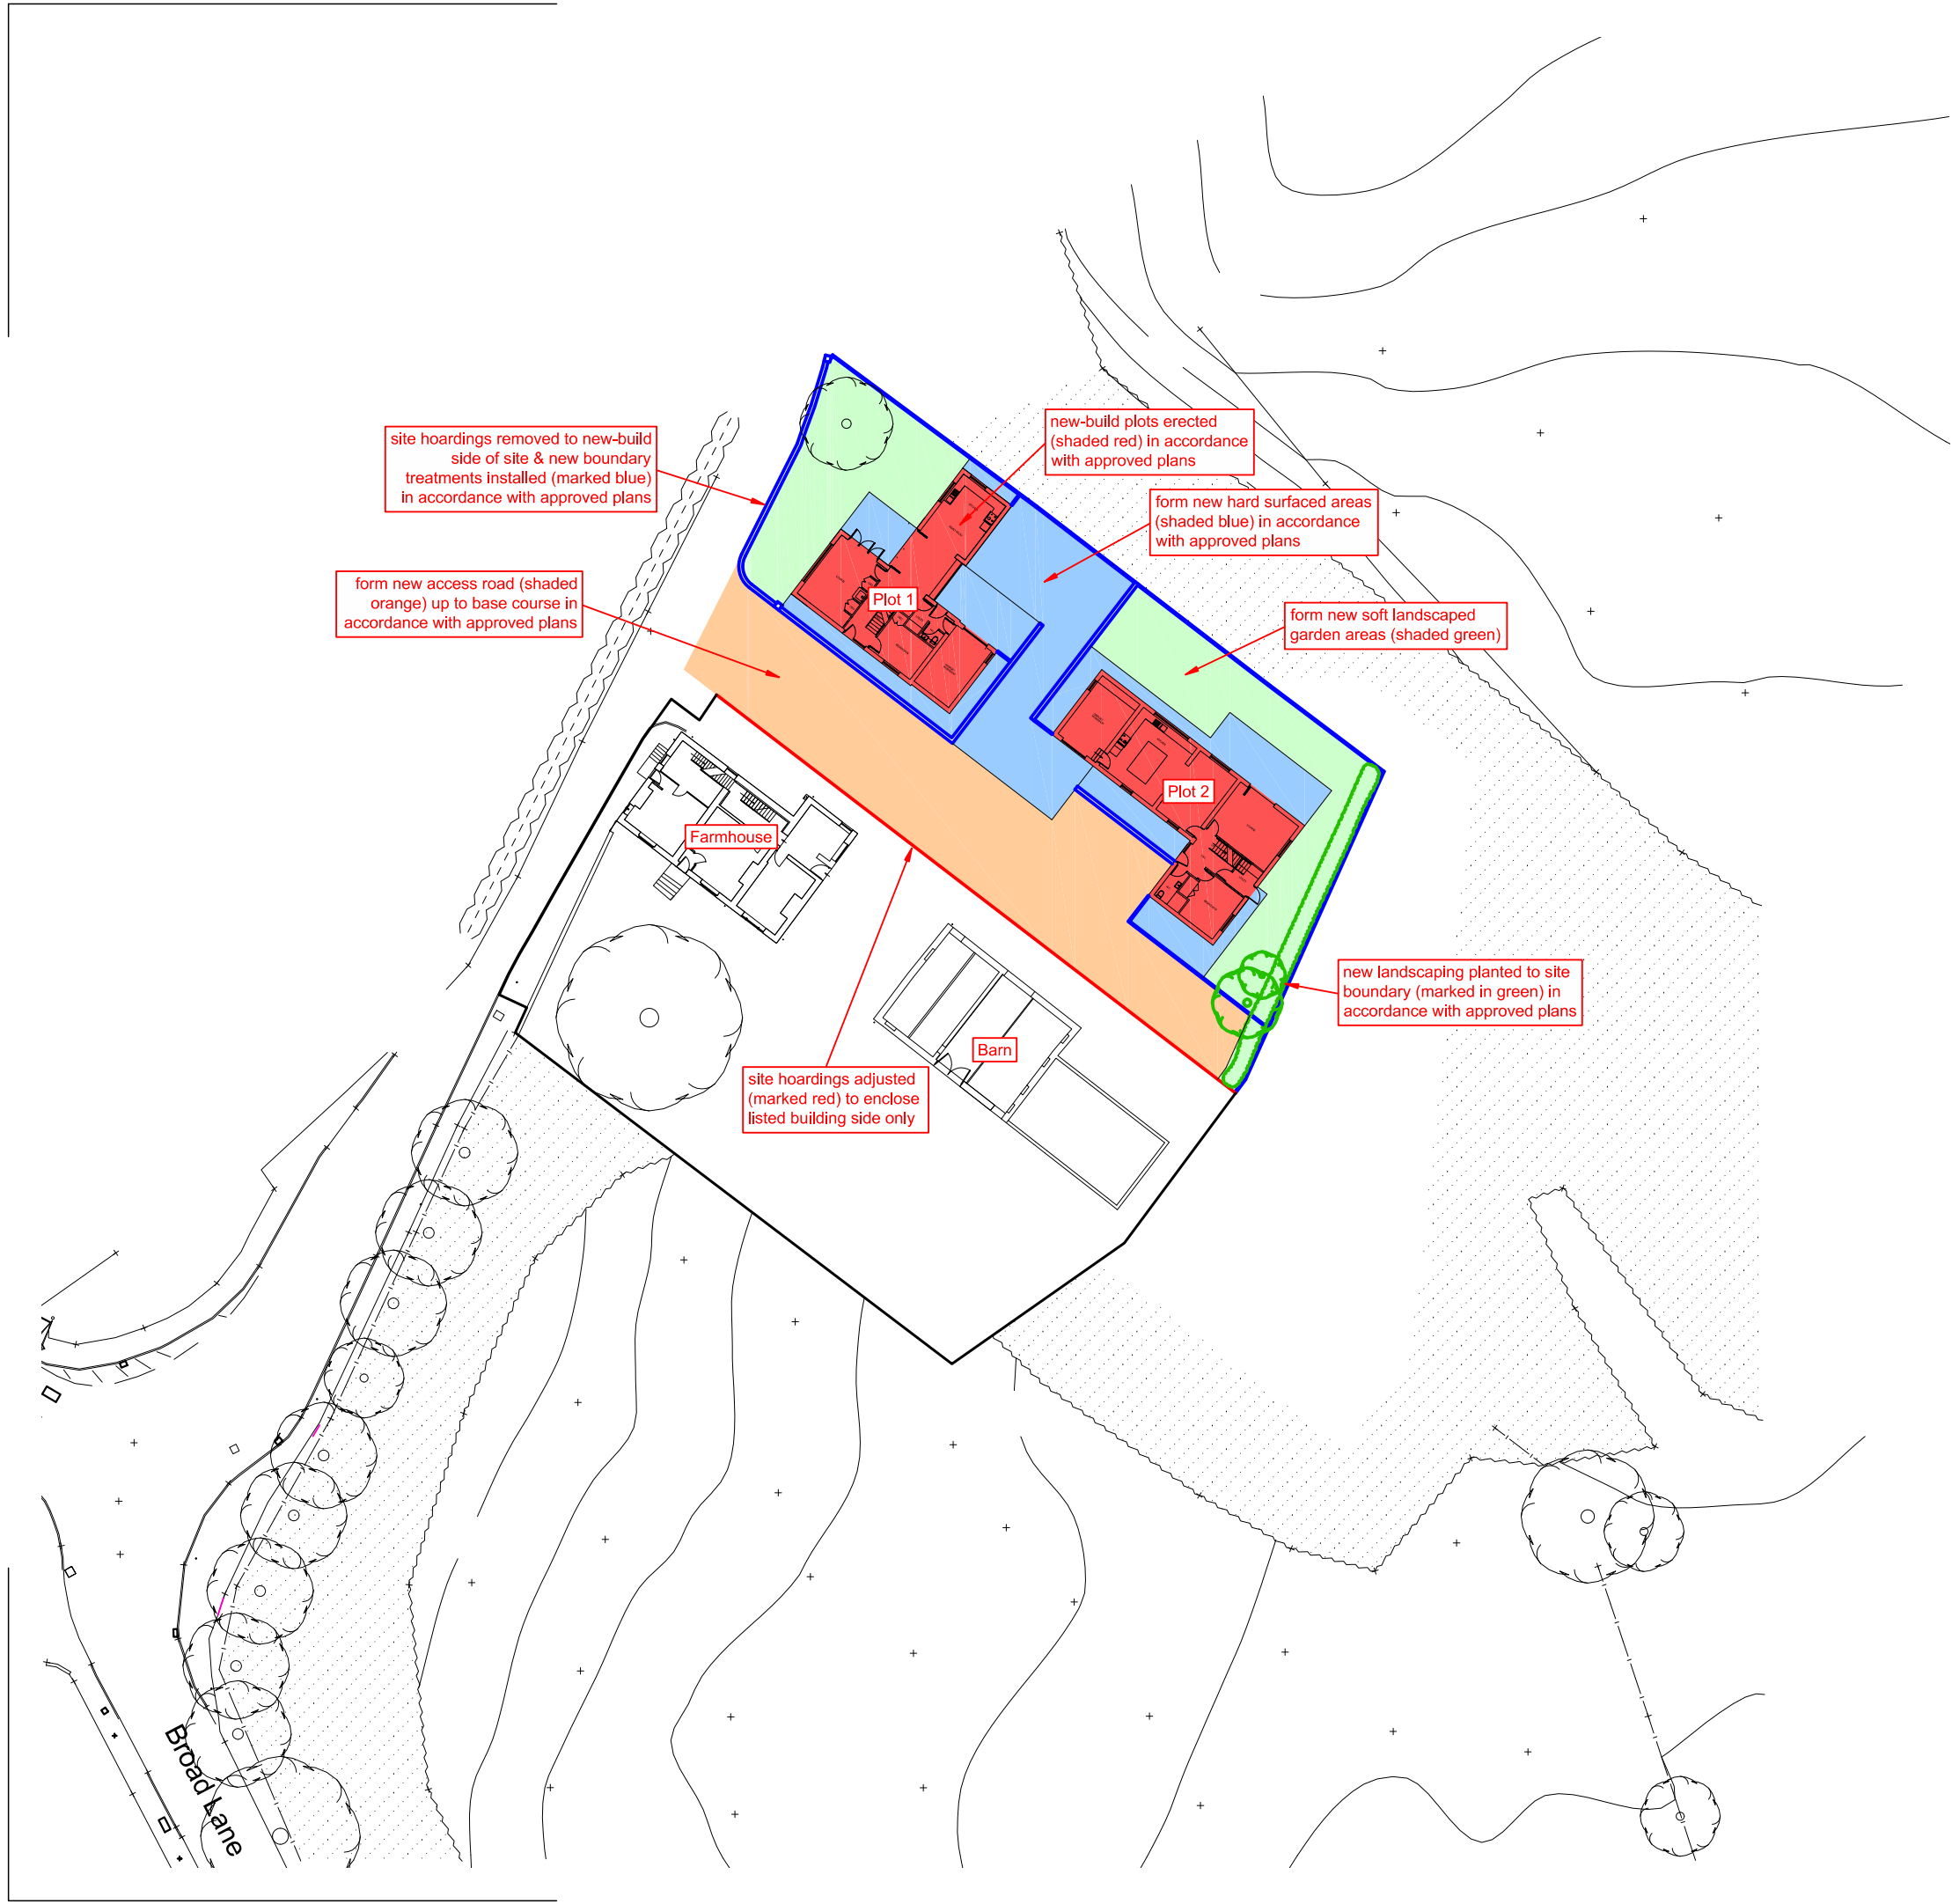

REV	DATE	AMENDMENT	BY	CHKD



HNA architects
Architecture | Planning | Design

PROJECT:	Silver Hill Farm, Lower Lane, Rochdale			
CLIENT:	Grandstream Properties			
DRAWING:	Phasing Details: Phase III			
DRAWN BY:	TR	CHECKED BY:	MB	CREATED: 26/02/25 SCALE: 1:500 @ A3
STATUS:	Planning		DRAWING No: 1517/P-003	REVISION:

DO NOT SCALE.
COPYRIGHT REMAINS WITH HNA ARCHITECTS LTD.

TEMPLE WORKS, TEMPLE STREET, OLDHAM, OL13NJ
TEL: 0161 688 1820
E-MAIL: info@hna-architects.co.uk

RIBA 
Chartered Practice

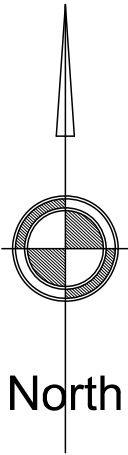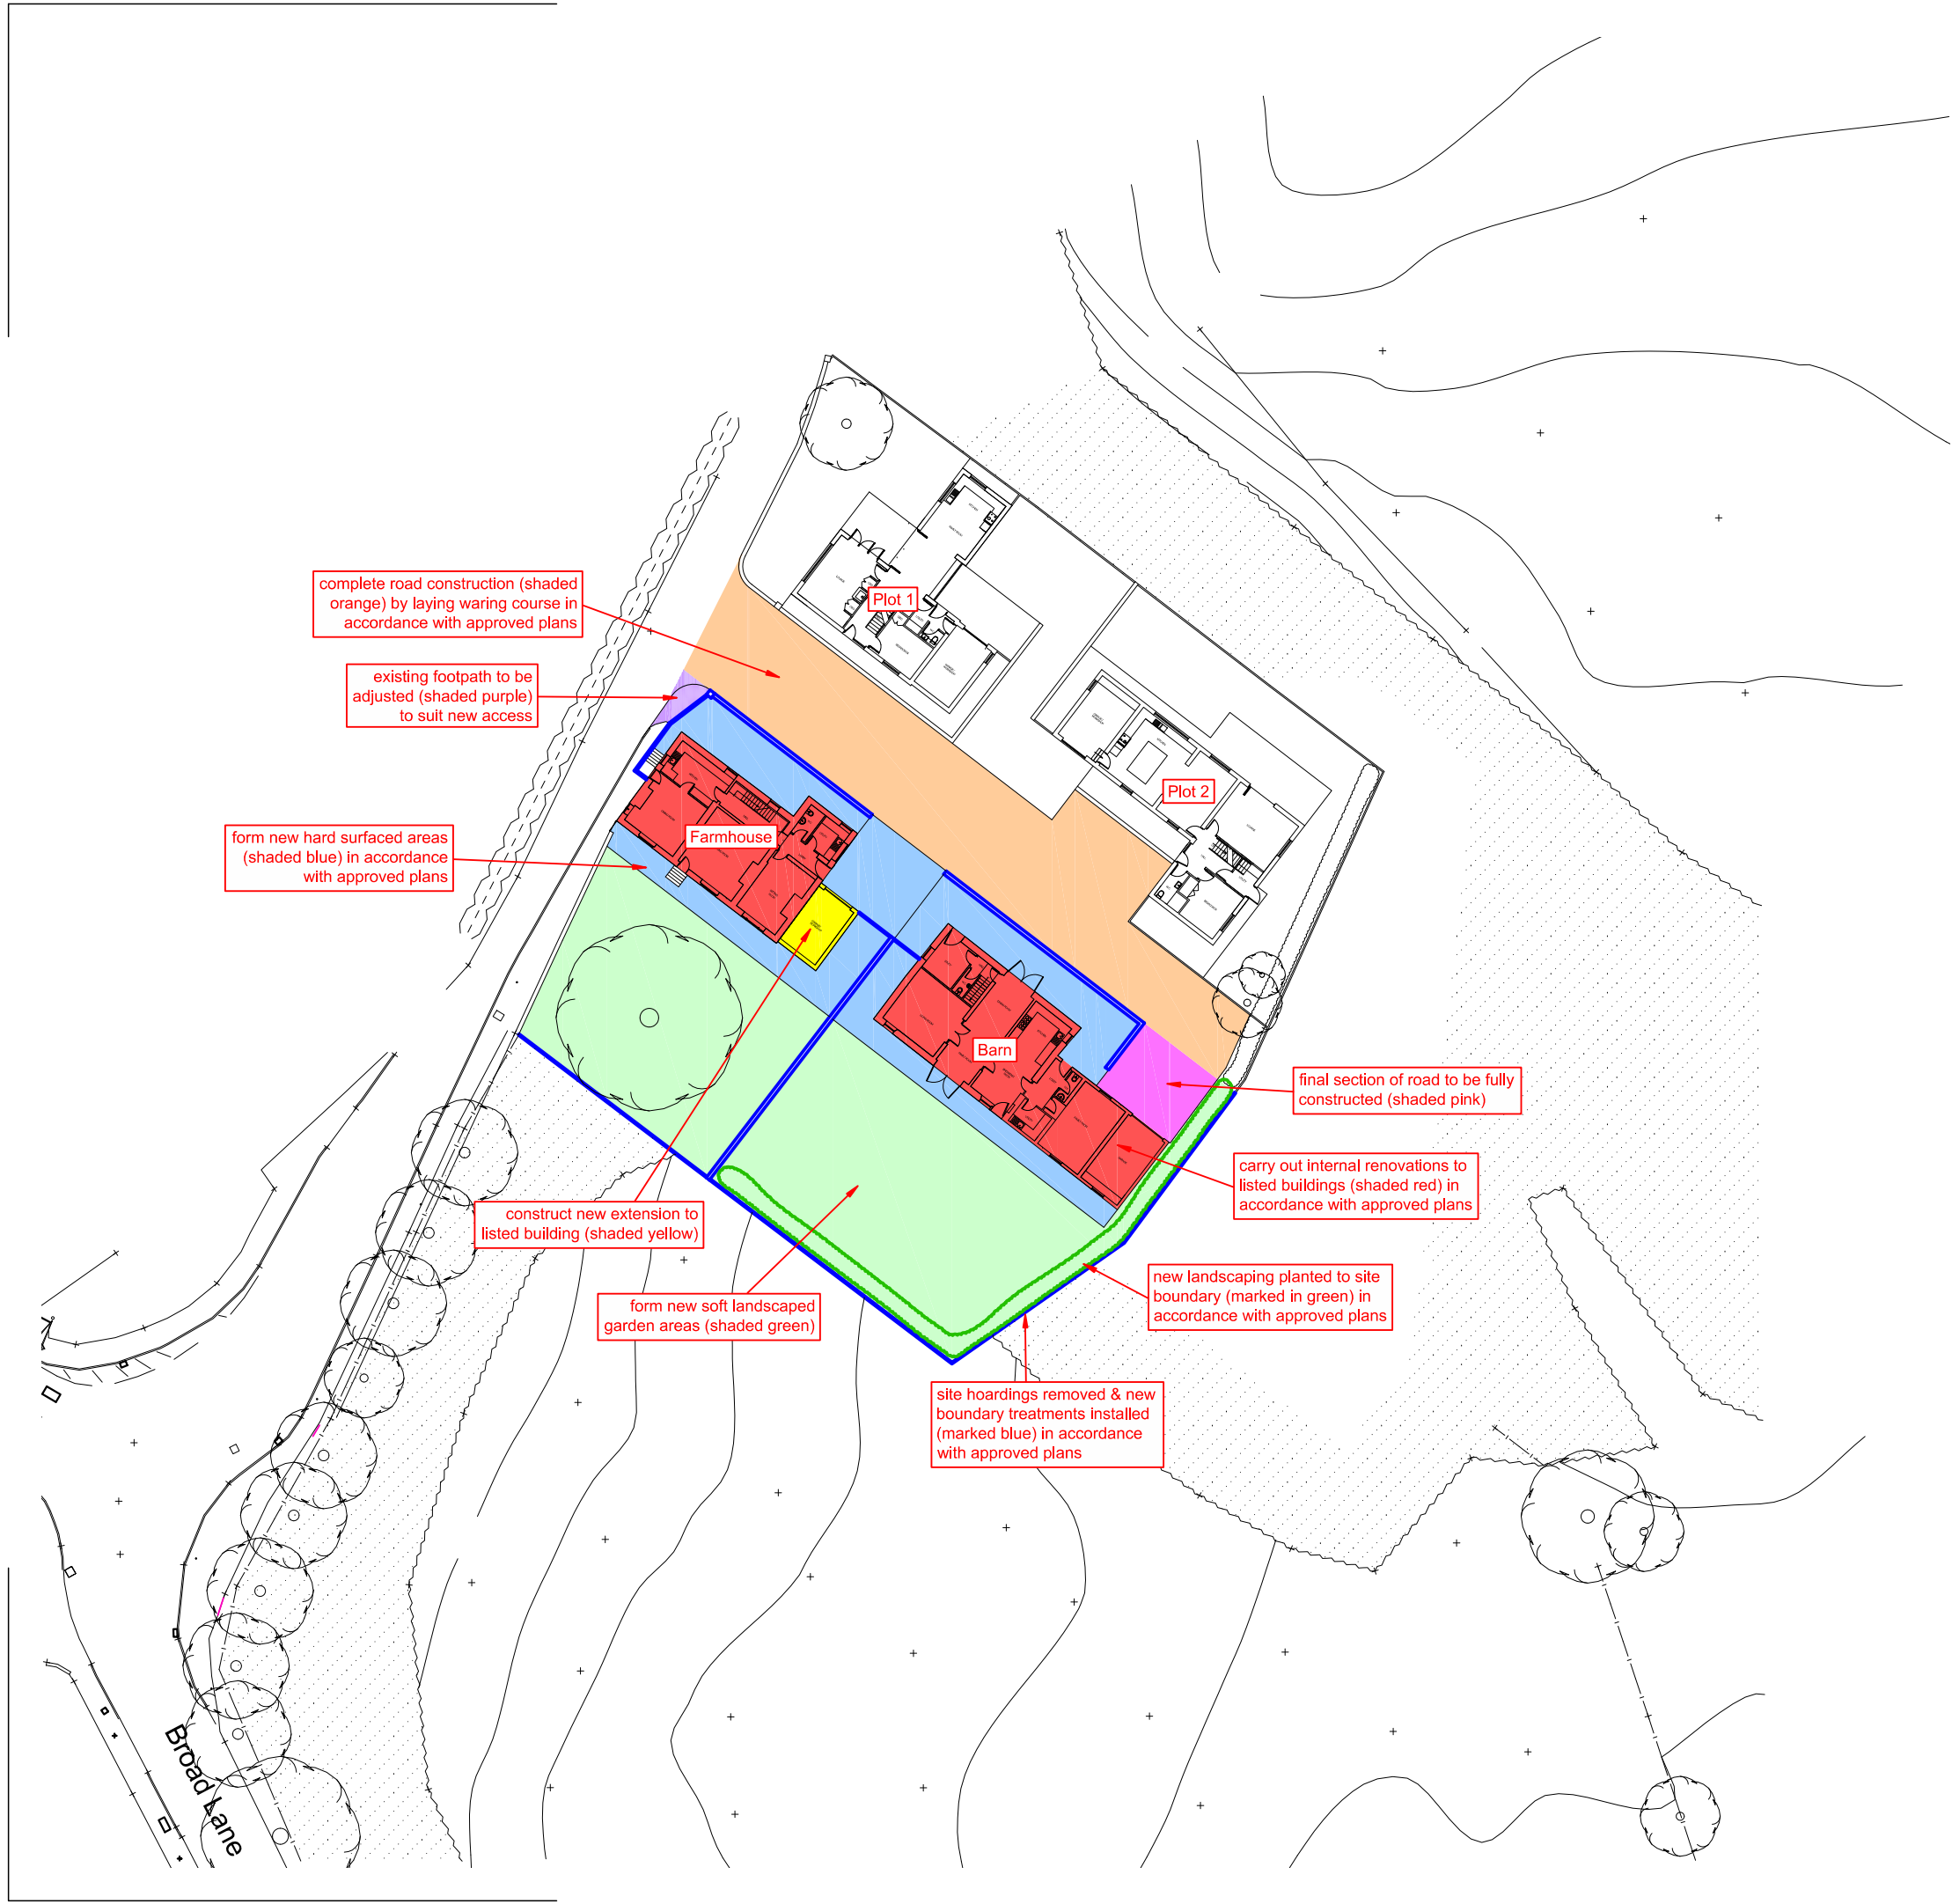

REV	DATE	AMENDMENT	BY	CHKD

HNA architects
Architecture | Planning | Design

PROJECT:	Silver Hill Farm, Lower Lane, Rochdale				
CLIENT:	Grandstream Properties				
DRAWING:	Phasing Details: Phase IV				
DRAWN BY:	TR	CHECKED BY:	MB	CREATED: 26/02/25	SCALE: 1:500 @ A3
STATUS:	Planning			DRAWING No: 1517/P-004	REVISION:

DO NOT SCALE.
COPYRIGHT REMAINS WITH HNA ARCHITECTS LTD.

TEMPLE WORKS, TEMPLE STREET, OLDHAM, OL13NJ
TEL: 0161 688 1820
E-MAIL: info@hna-architects.co.uk

RIBA 
Chartered Practice