




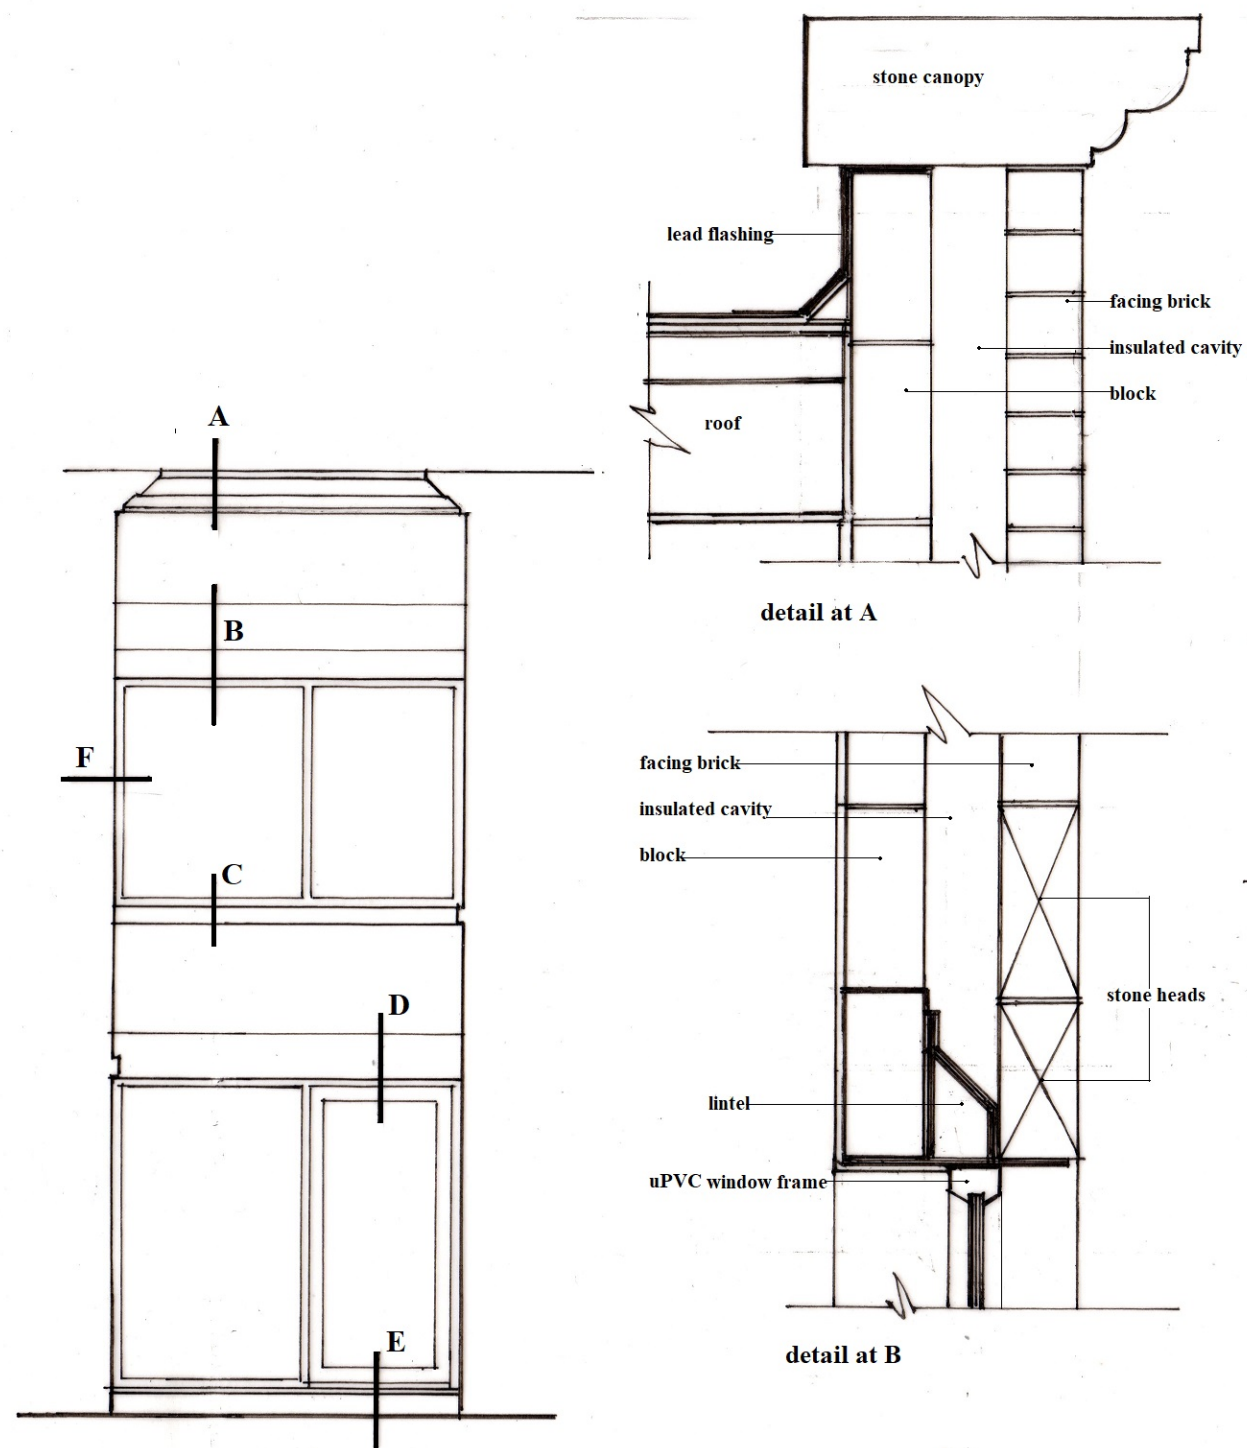


elevation 1:50

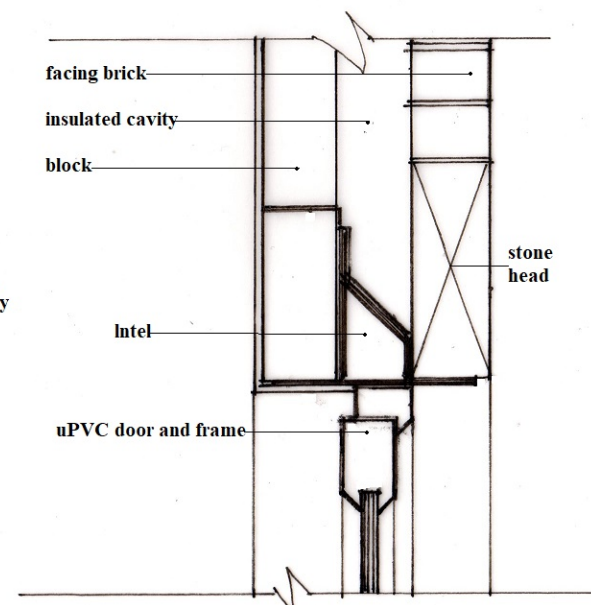


detail at D

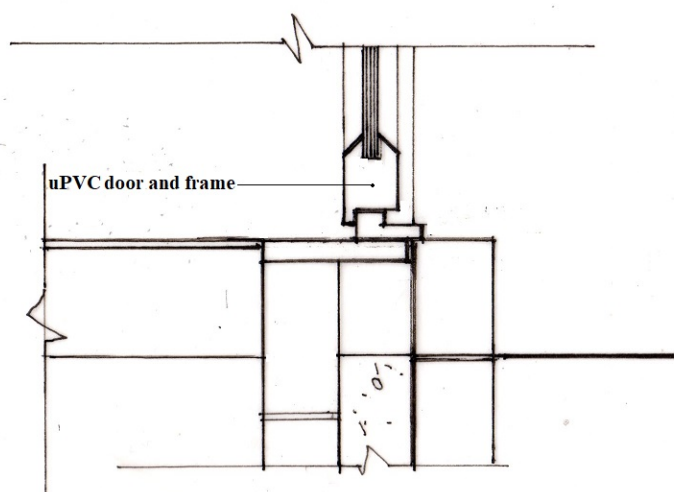

detail at E

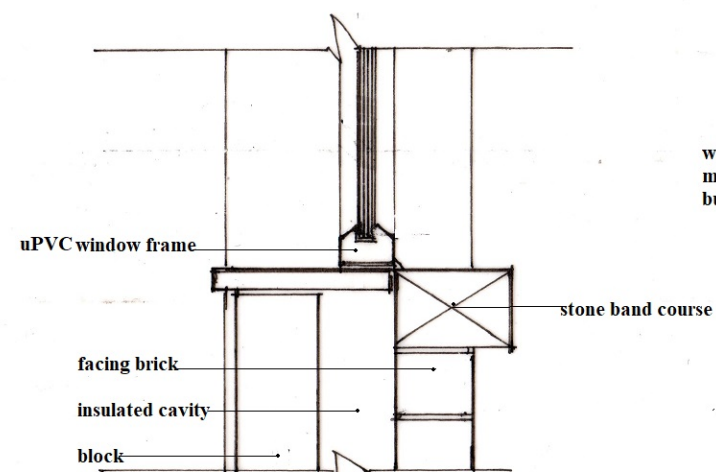

detail at C

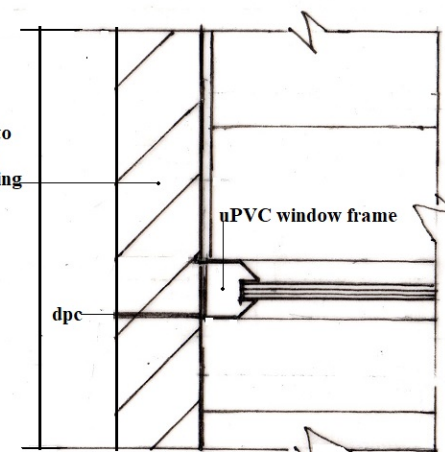

detail at F

**Proposed Rear Extension  
Highfield House  
Manchester Road  
Heywood**

**Planning Application  
Glazed Link Details**

**Scale 1:100 and 50 @ A3  
Reference HH03/1223/PL01**

**P A Dust Chartered Architect  
1 Spring Mill  
Spring Street  
Uppermill  
Saddleworth  
Lancashire OL3 6AJ  
t+f : 01457 870382  
m : 07713 636592  
e : [tony.dust@btinternet.com](mailto:tony.dust@btinternet.com)**