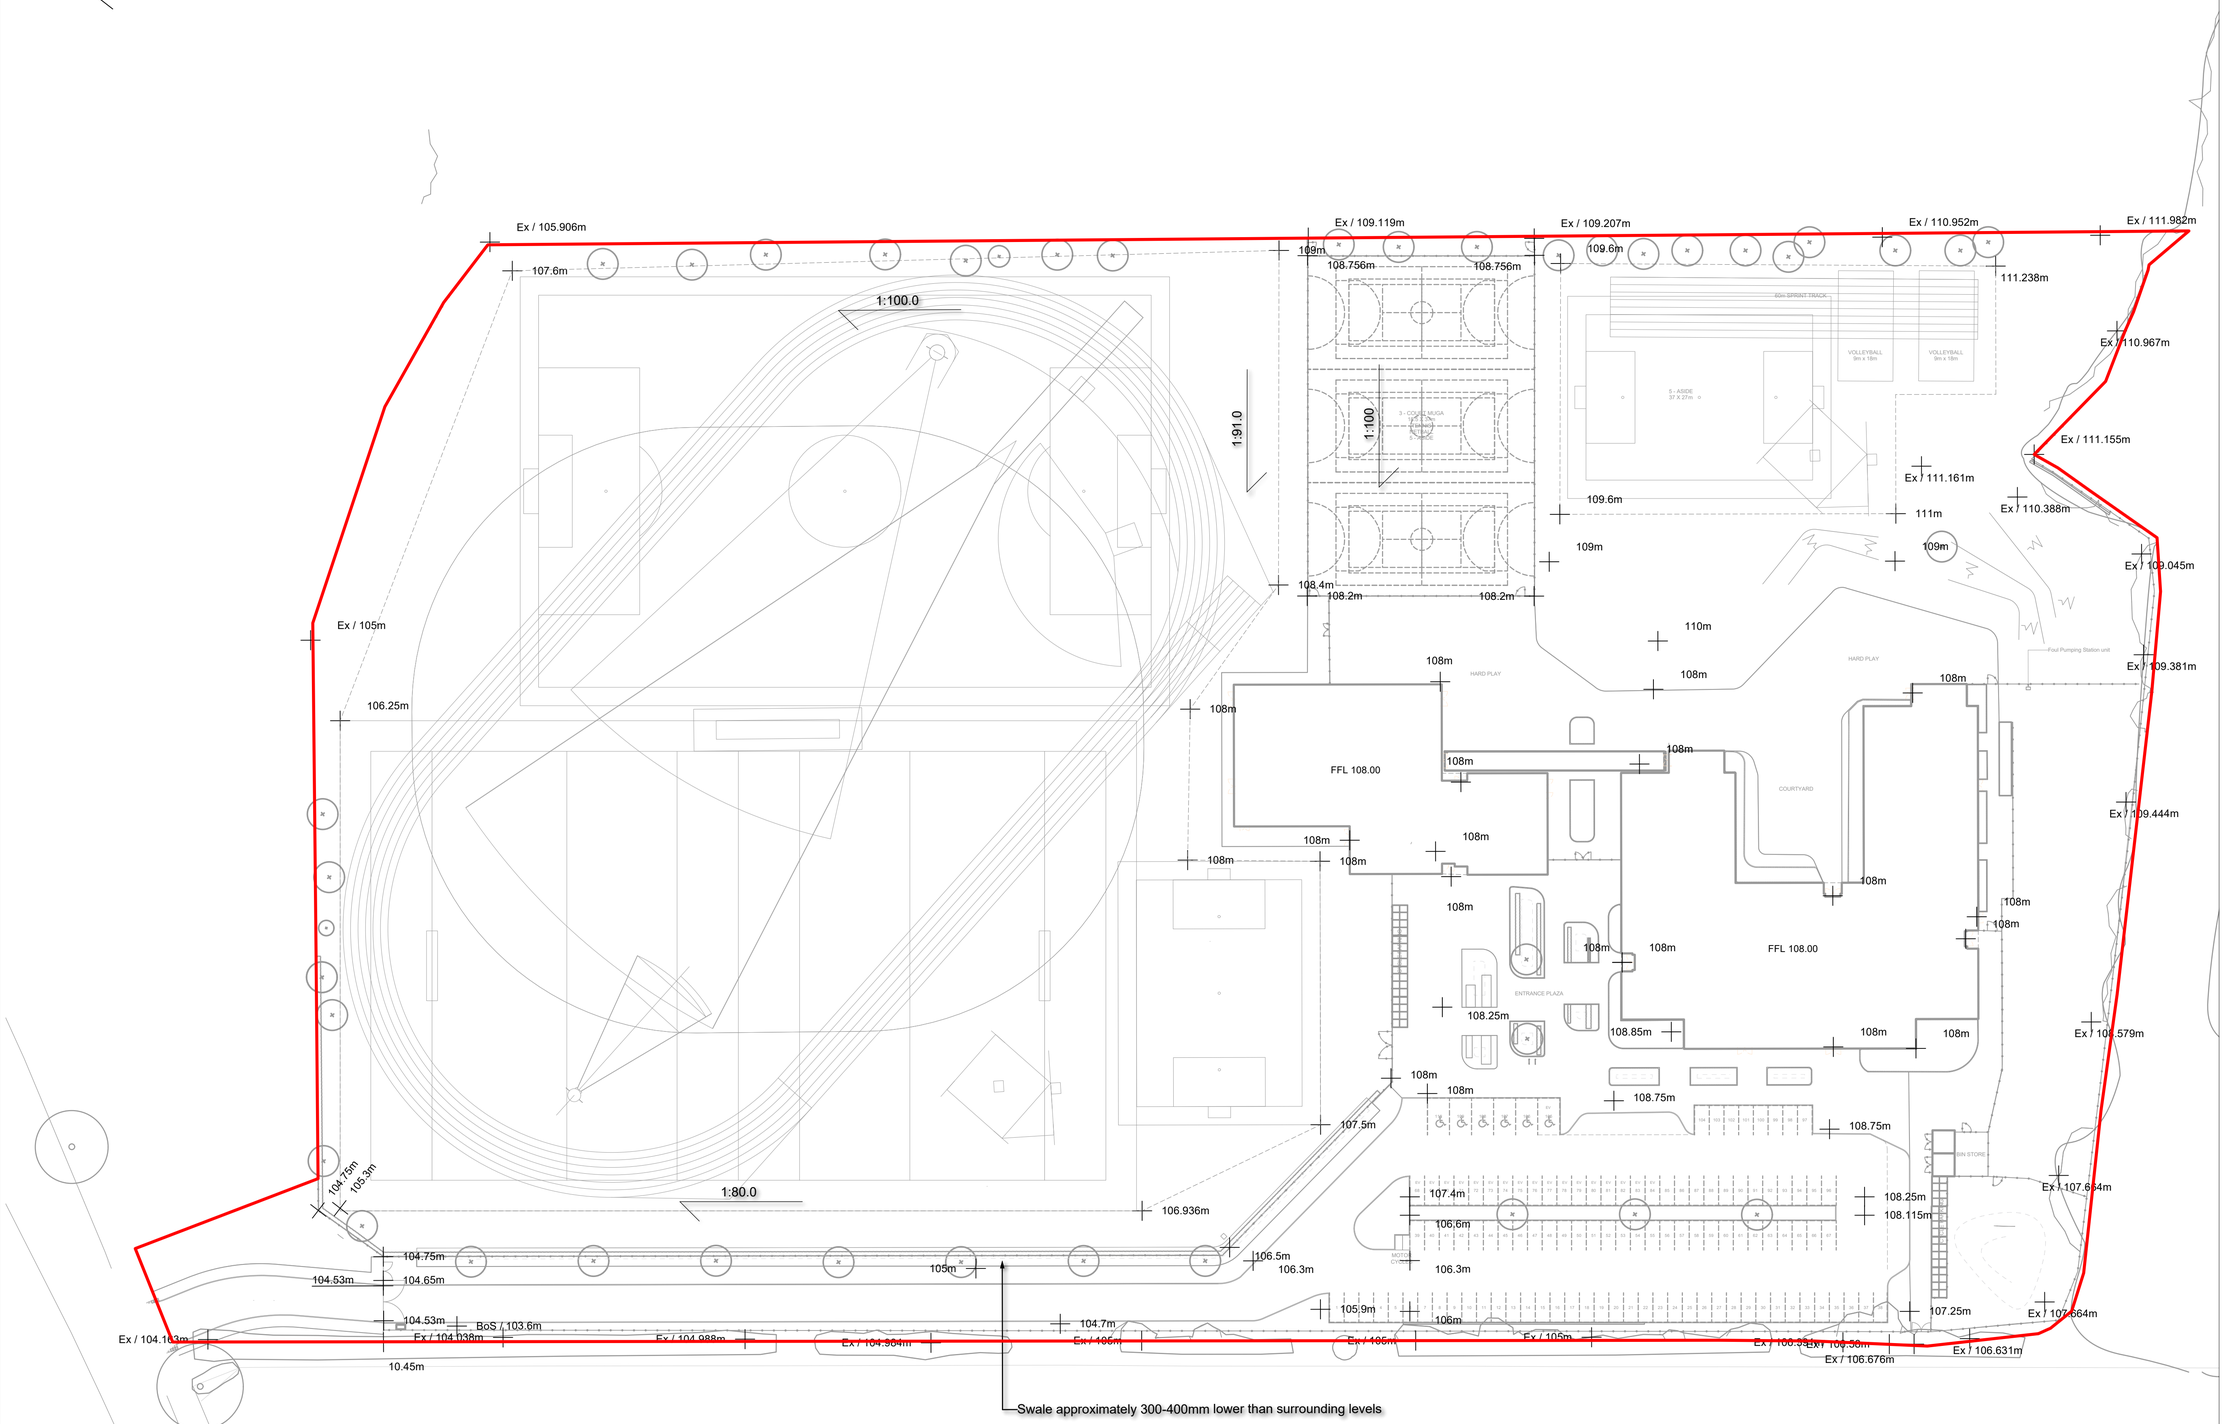


Notes

1. Do not scale from this drawing
2. To be read in conjunction with Project Risk Register REF: XXX
3. To be read in conjunction with all other Landscape Architect"s drawings

KEY

ID	RISK	MITIGATION	Date Mitigated

RESIDUAL PROJECT RISKS

DATE	REV	DESCRIPTION OF REVISION	DRAWN BY	APPROVED BY
15/02/2021	P05	Updated for Planning	AHL	SB
12/02/2021	P04	1. Updated to show latest site layout and boundary 2. Issued for Final CPs	MH	SB
16/12/2020	P03	Updated for Planning	KH	SB

REVISIONS

STATUS
S2 - *FOR PLANNING*

ares LANDSCAPE ARCHITECTS

Ares Landscape Architects LTD
Gatecrasher,
51 Eyre Lane
Sheffield
S1 4RB

t: 0114 276 2000
e: hello@aresdesign.co.uk
w: ares.eu.com

CLIENT :
Wates Construction

PROJECT TITLE :
Edgar Wood Academy

DRAWING TITLE :
Outline Levels Plan

DRAWING SCALE :	DRAWN BY :	DRAWN DATE :
1:500	SH	20/11/2020
PAPER SIZE :	APPROVED BY :	ALA PROJECT CODE:
A1	SB	ALA633

DRAWING NUMBER :	STATUS :	REVISION :
EWA-ALA-00-XX-DR-L-0033	S2	P05