
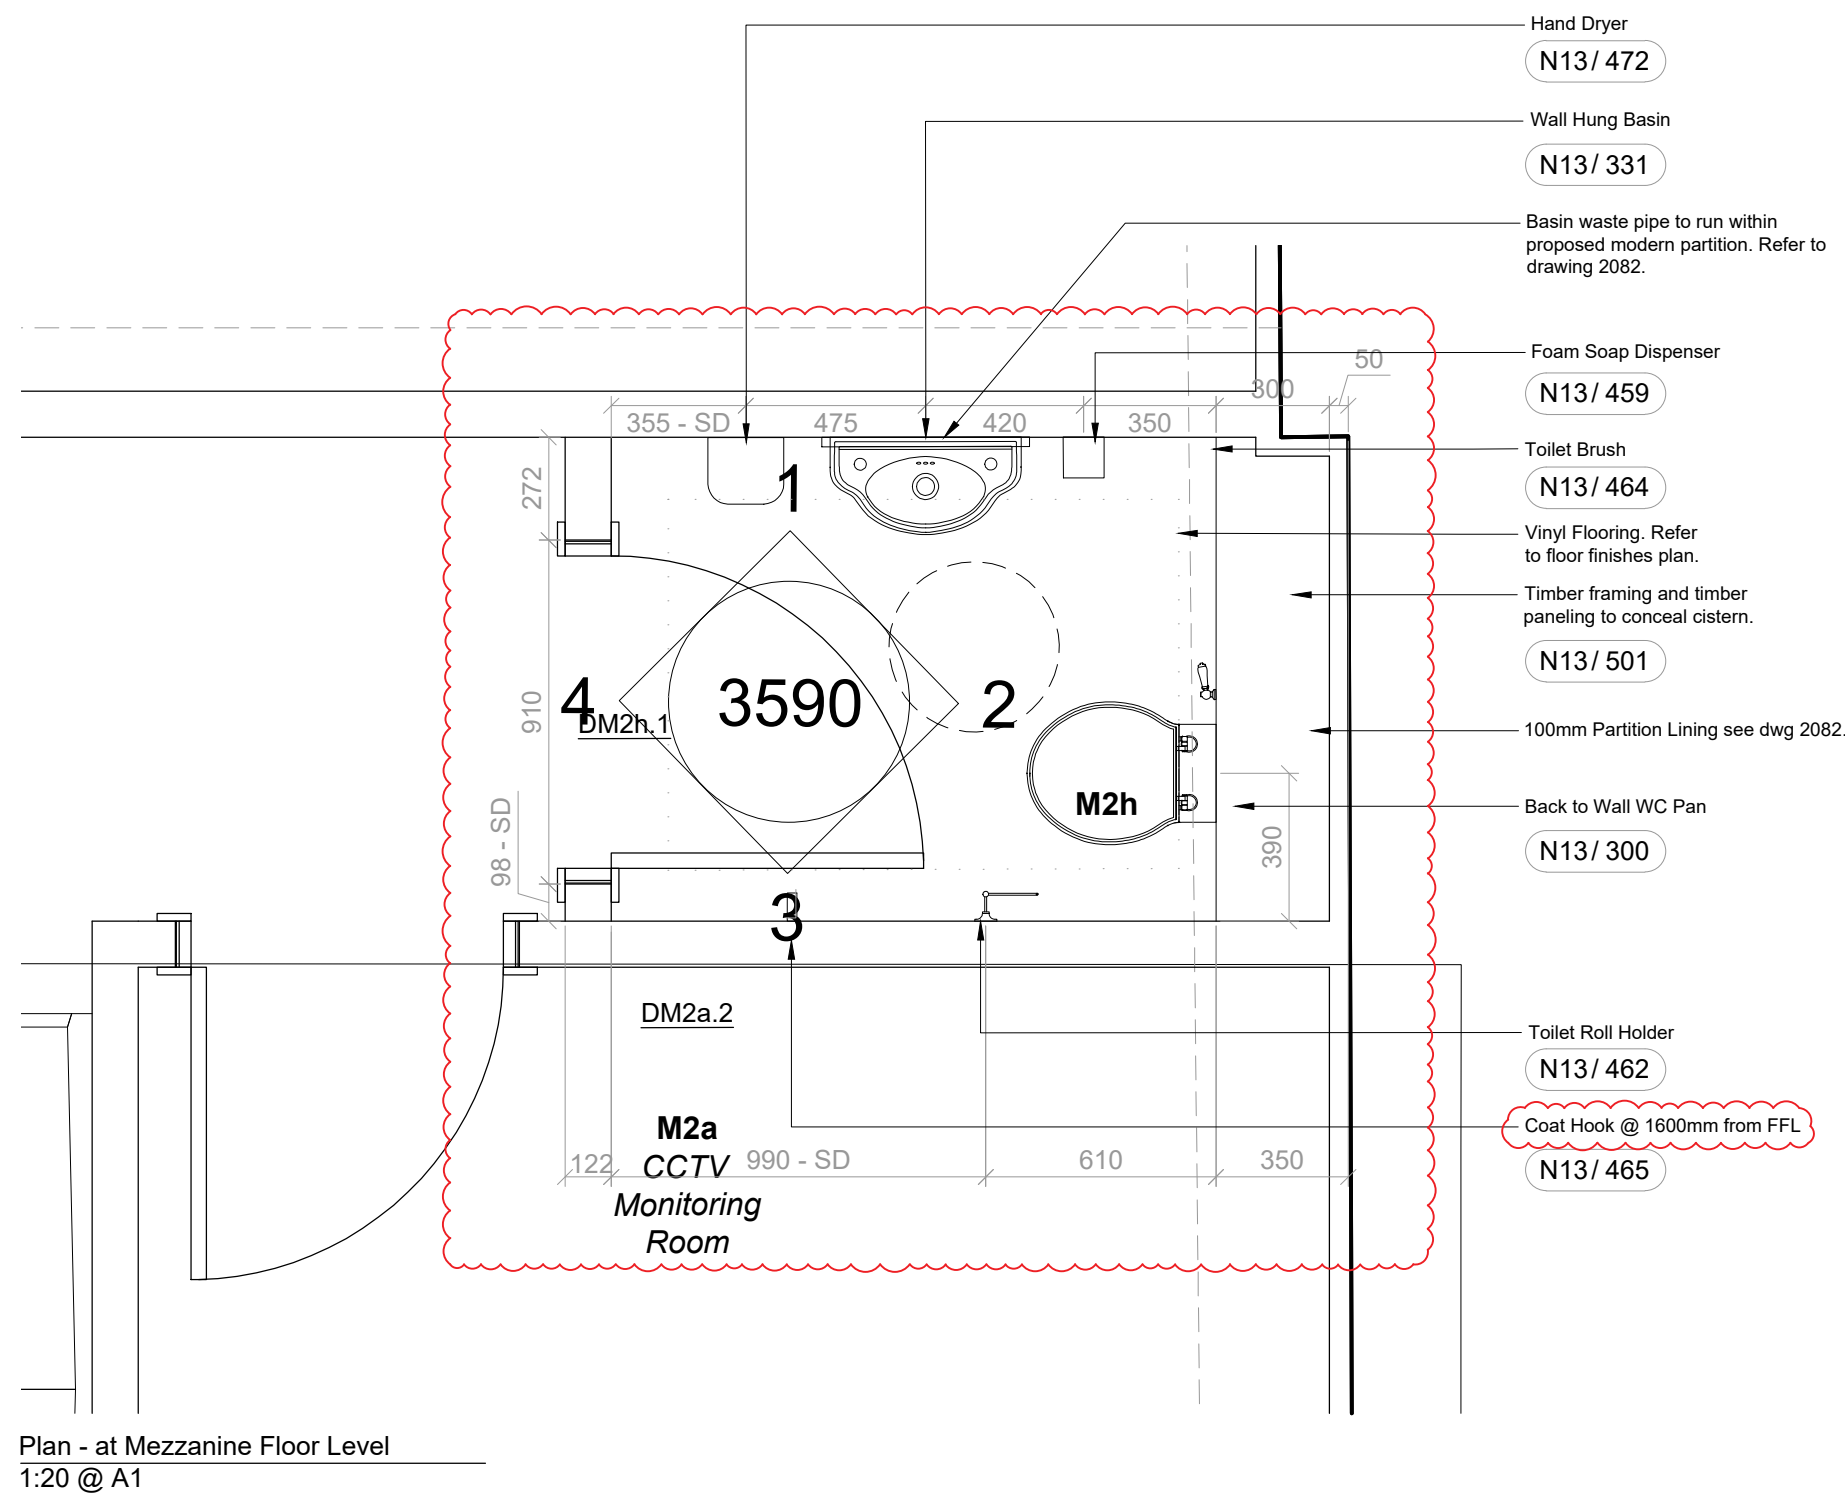


For tiling setting out, refer to tiling sketch 0024.

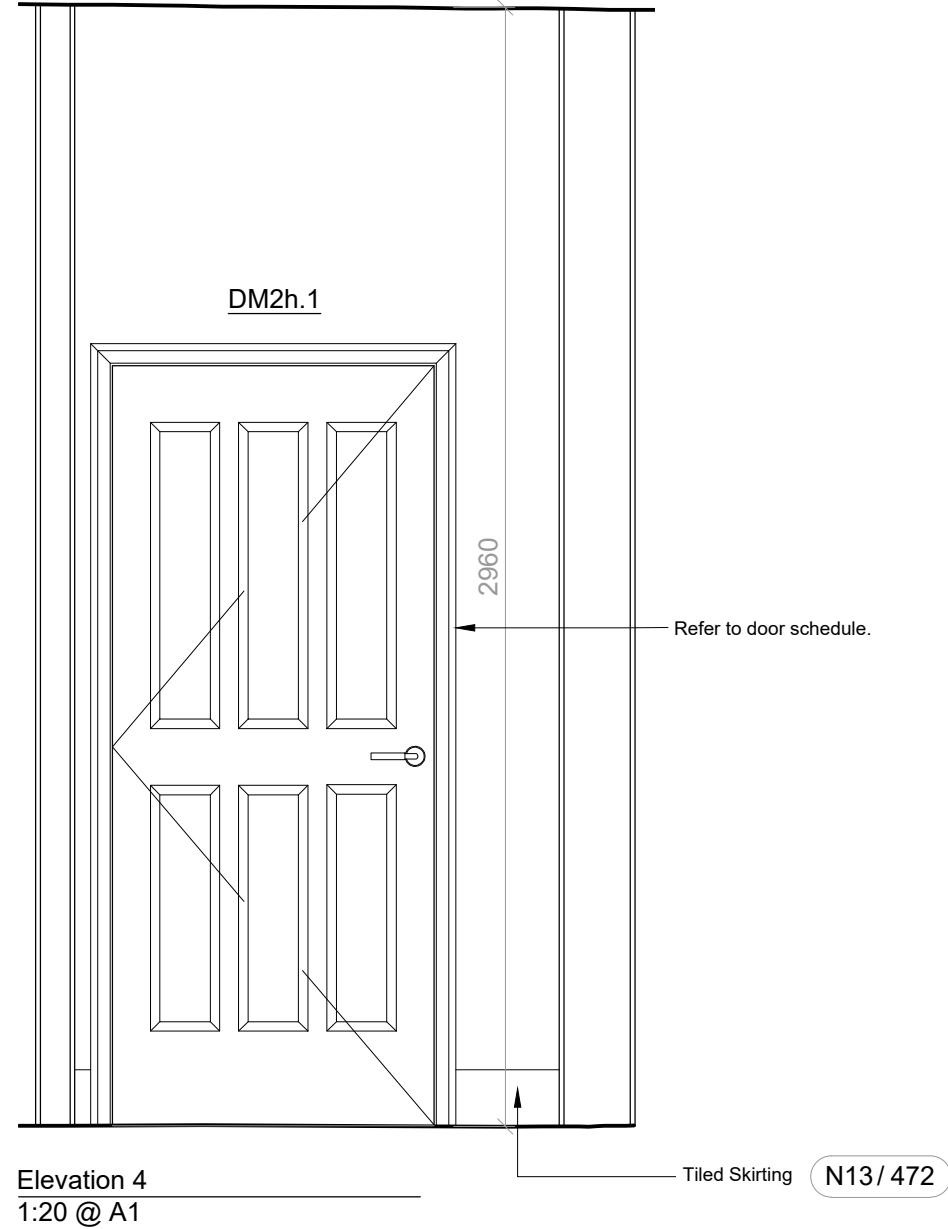

Bridgeway House, 5 Bridge Place, Chester CH1 1SA
(+44) 01244 350 063
chester@insall-architects.co.uk