


Rochdale

Communication HUB Proposal

SITE 3 Os Number One Riverside, Smith
St, Rochdale OL16 1XU

Site Plan and Images

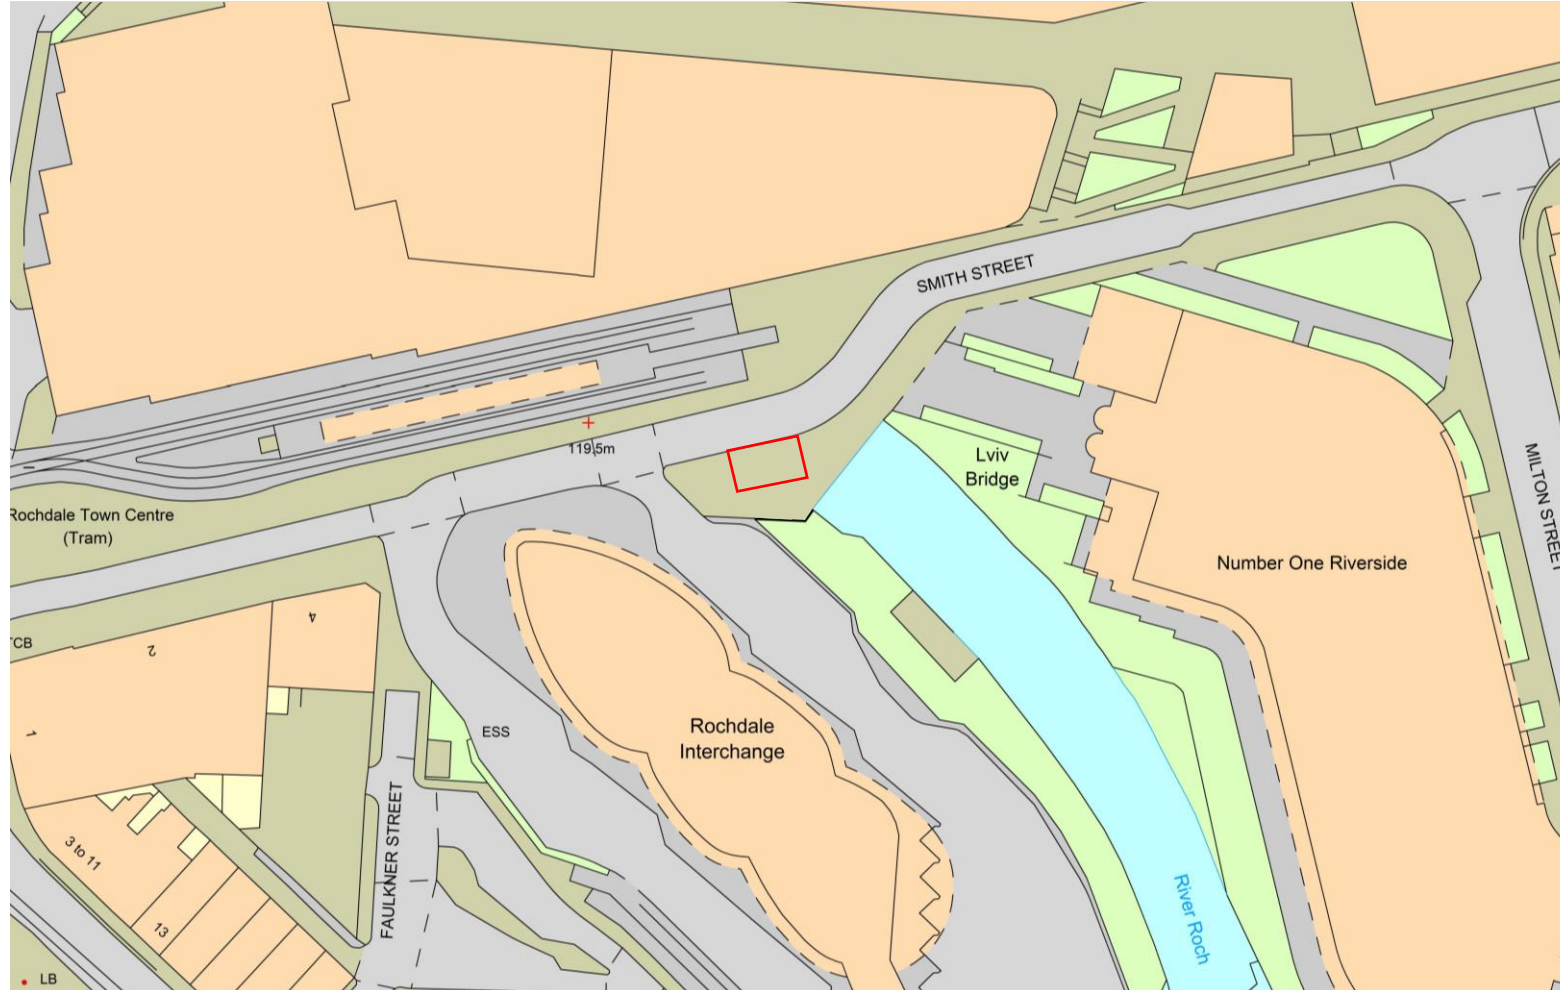

Site 3

Pavement outside
Number One
Riverside,
Smith St,
Rochdale
OL16 1XU


E: 389860
N: 413421

Application Site:



1:1250 @ A4

Pavement outside
Number One Riverside
Smith St,
Rochdale
OL16 1XU

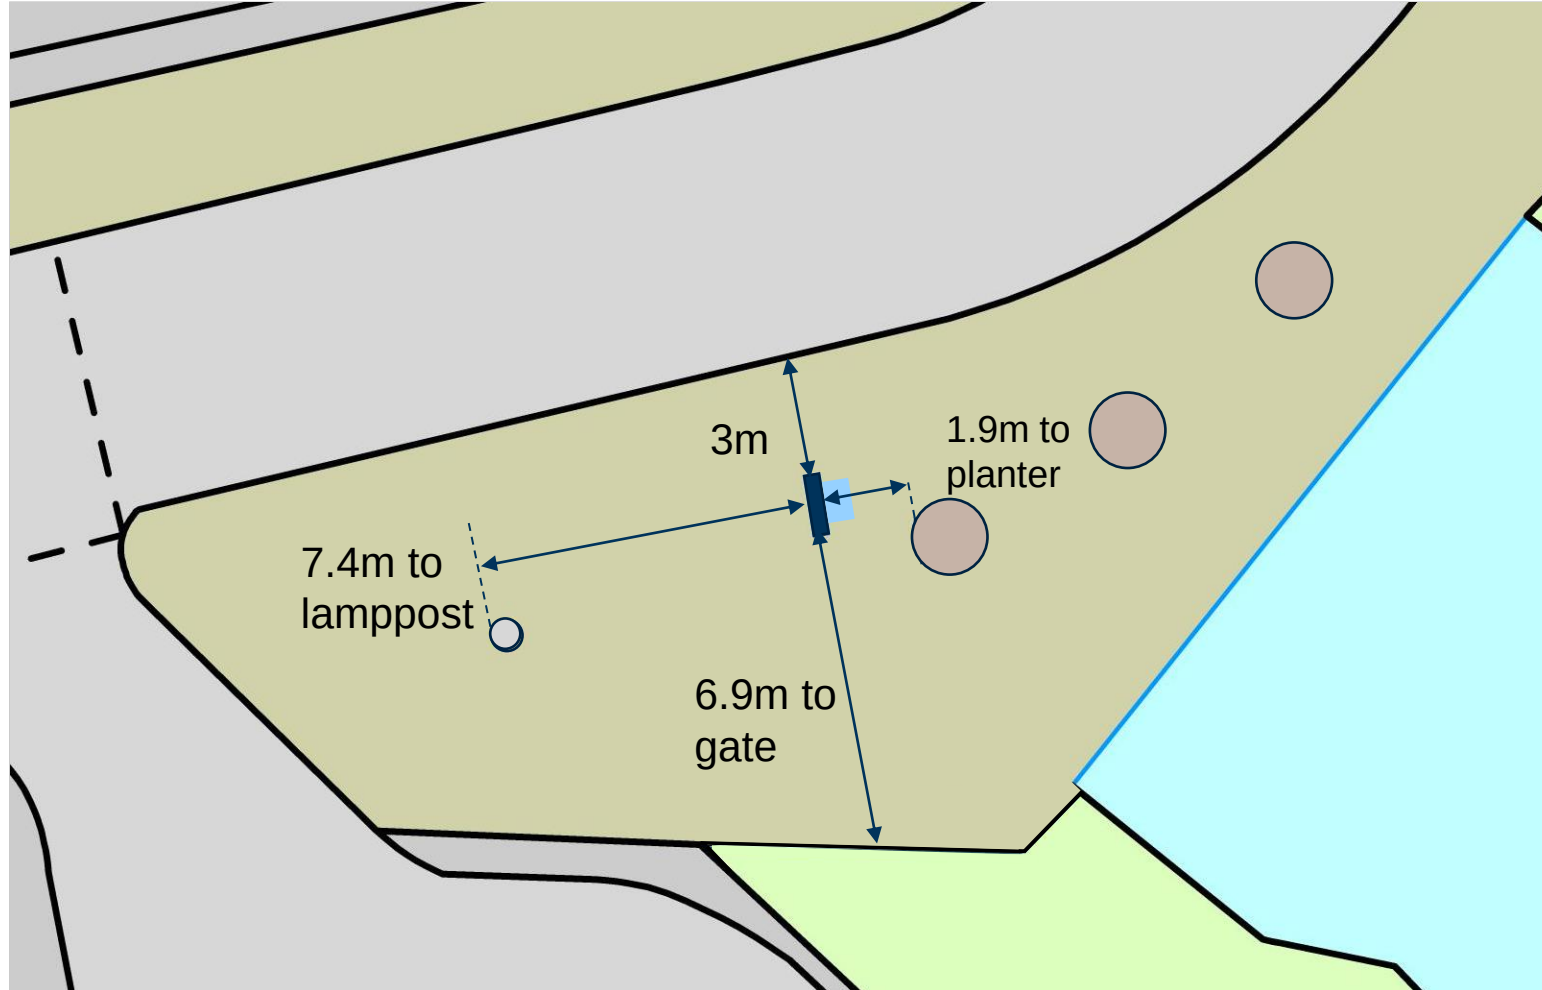

-  Proposed Hub Unit
-  Lamp Column
-  Planter



1:200 @ A4

Pavement outside Number One Riverside, Smith St, Rochdale OL16 1XU



Front



Back

Pavement outside Number One Riverside, Smith St, Rochdale OL16 1XU



Front



Back



Proposed Communication Hub Unit