


-  Existing Trees Retained
-  Existing Trees Removed
-  Root Protection Area
-  Tree protection fencing



Crimble Farm

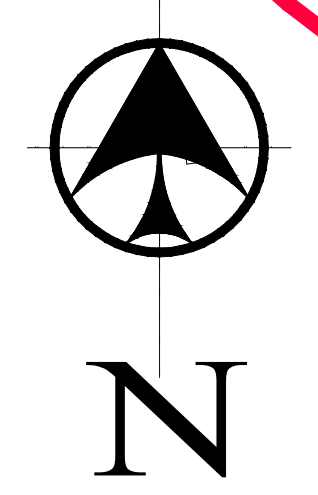

Crimbles Bungalow

PROPOSED
EXTENSION
EXISTING CONSERVATORY
TO BE REMOVED

PROPOSED
GARAGE

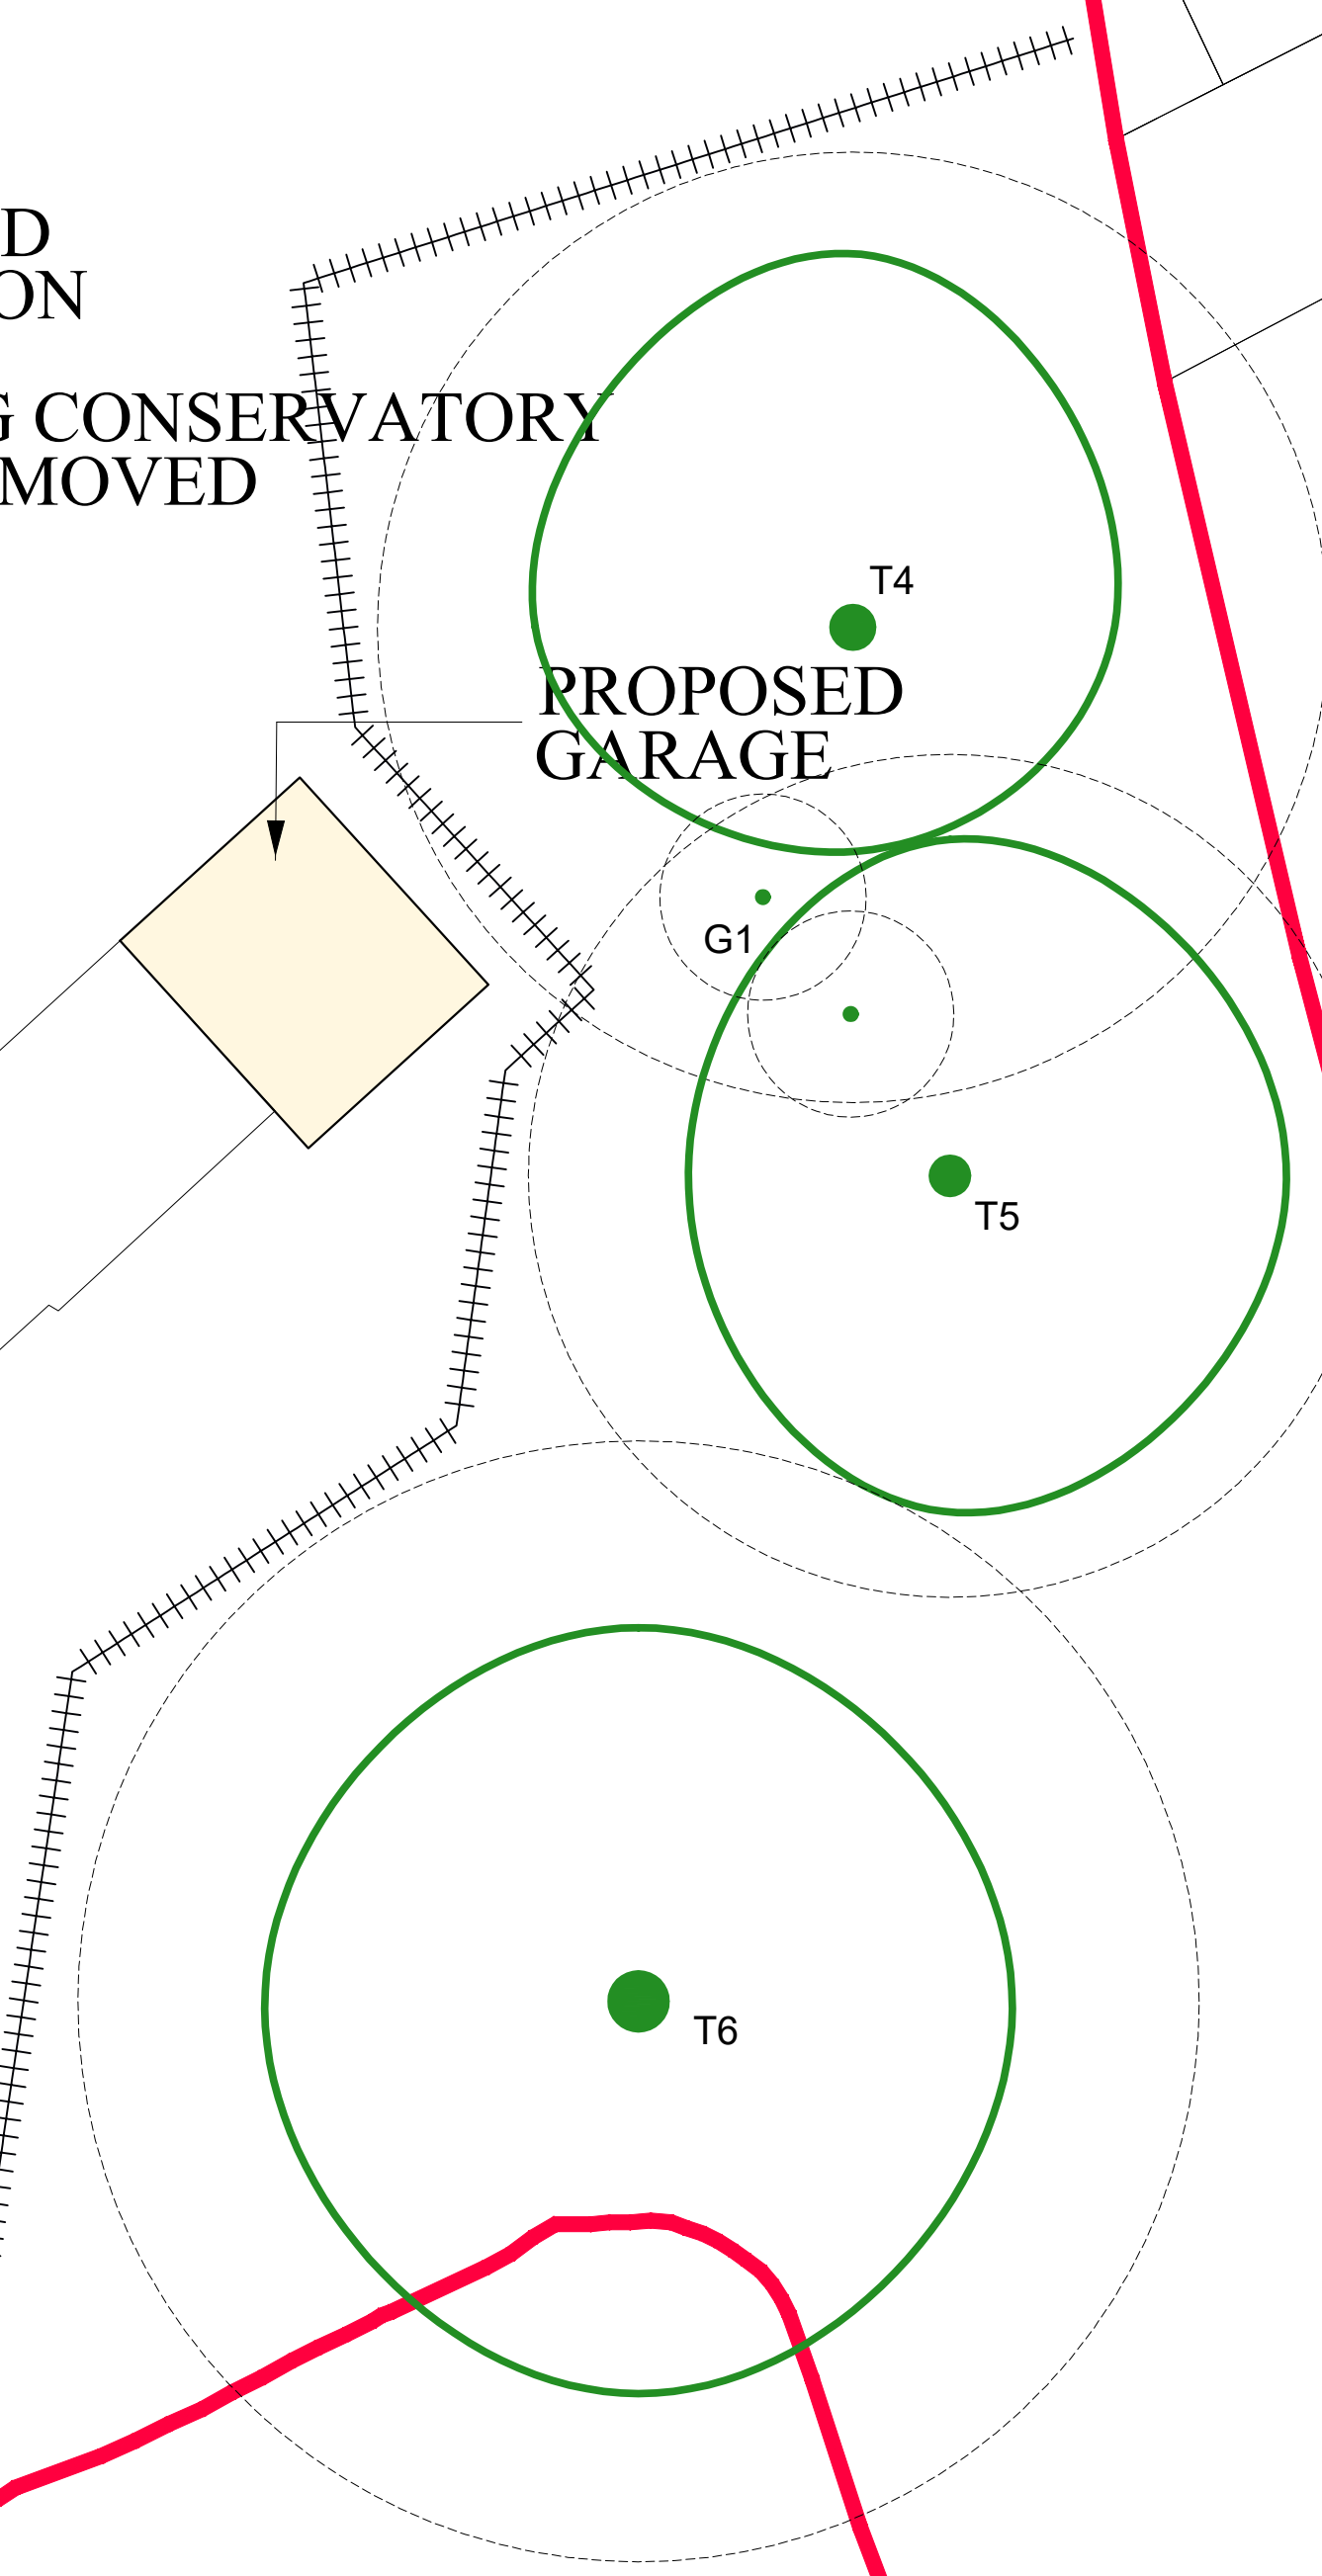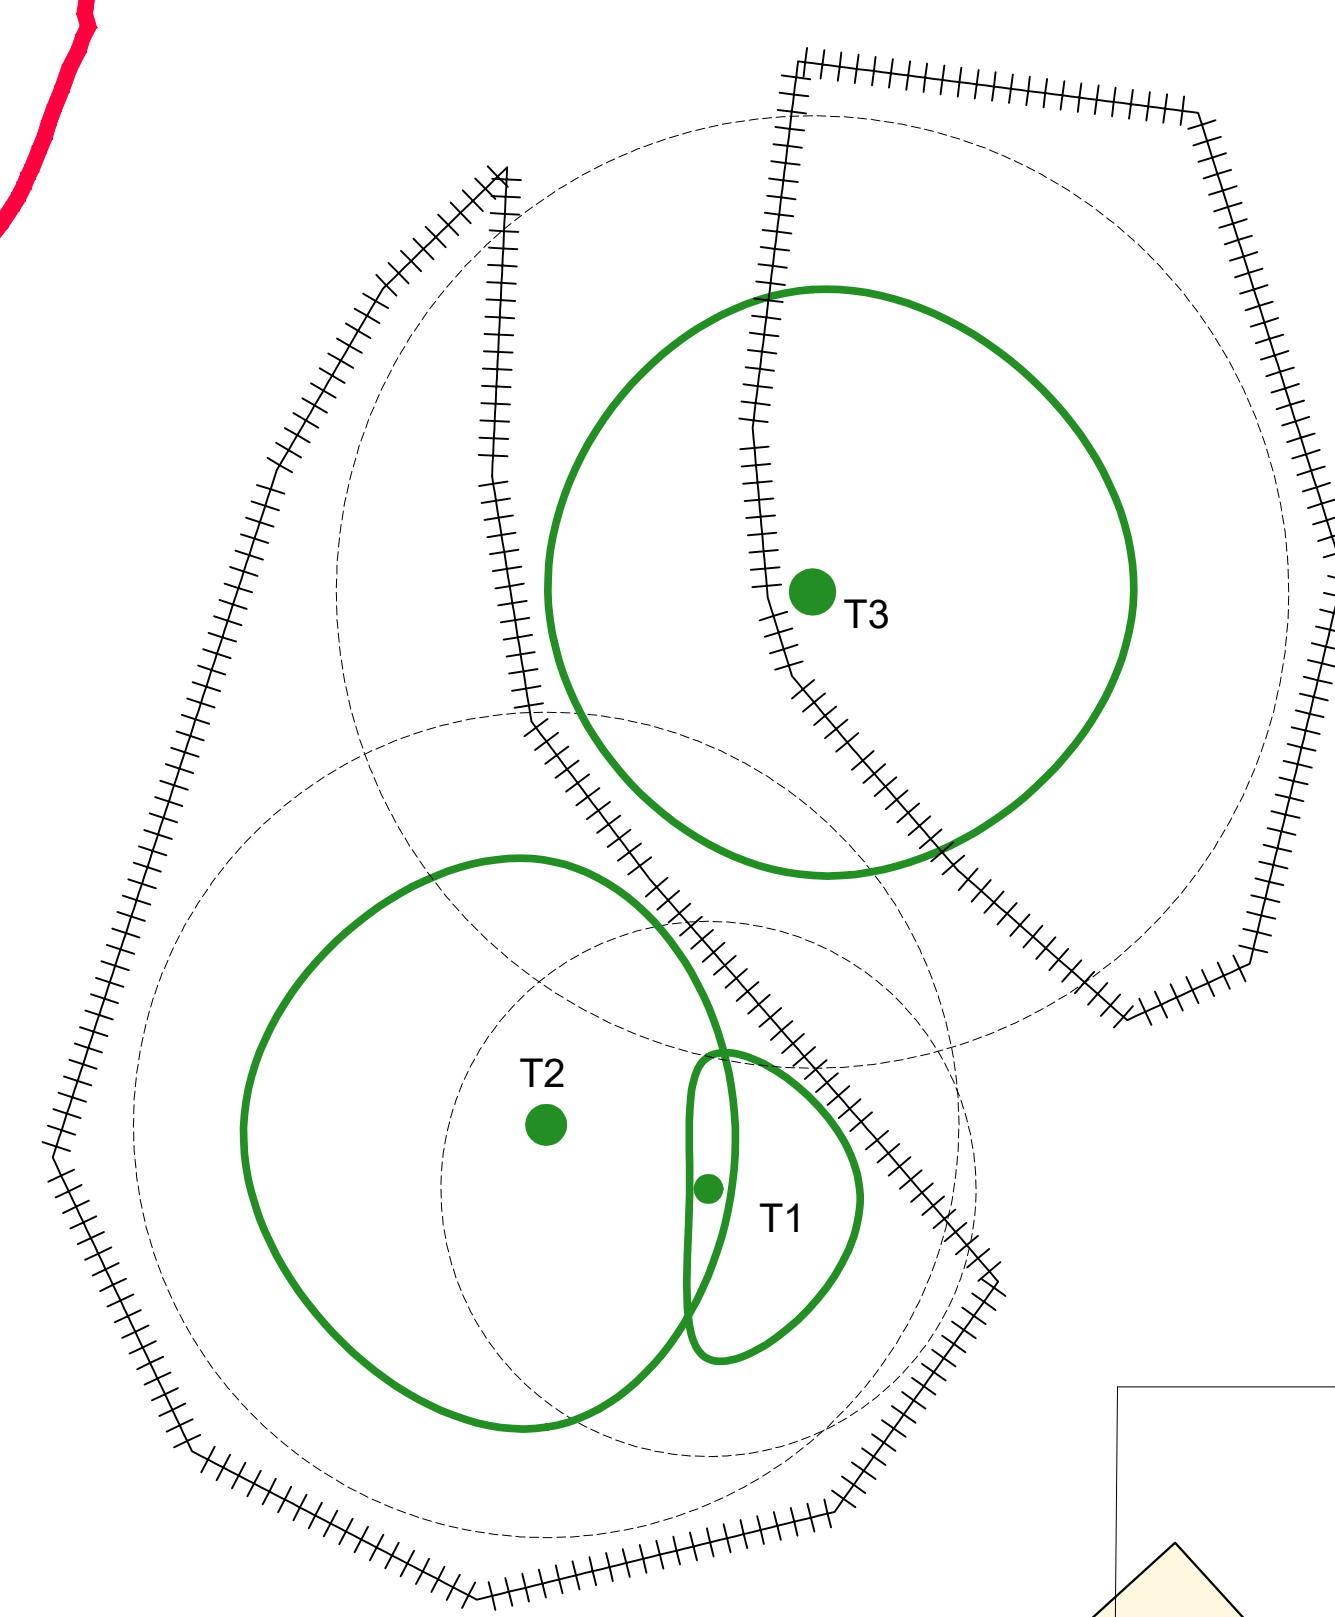

Mulberry TMC
Adamson House
Towers Business Park
Wilmslow Road
Didsbury
M20 2YY
Email: info@mulberrytmc.co.uk

Tel: 0161 955 3628



Site Address:
Crimble Cottage
Crimble Lane
Rochdale

Drawing Title:
Method Statement Plan

Drawing No:
CCCLR/MS/01

Date:
08/06/2023

Scale:
1:200@A1

Drawn by:
CS

Note: Dimensions are not to be scaled from this drawing.
All written measurements are to be checked on site by the contractor. Copyright Mulberry TMC.
Note: All rights described in Chapter IV of the Copyright Design & Patents Act 1988 have generally been asserted.