


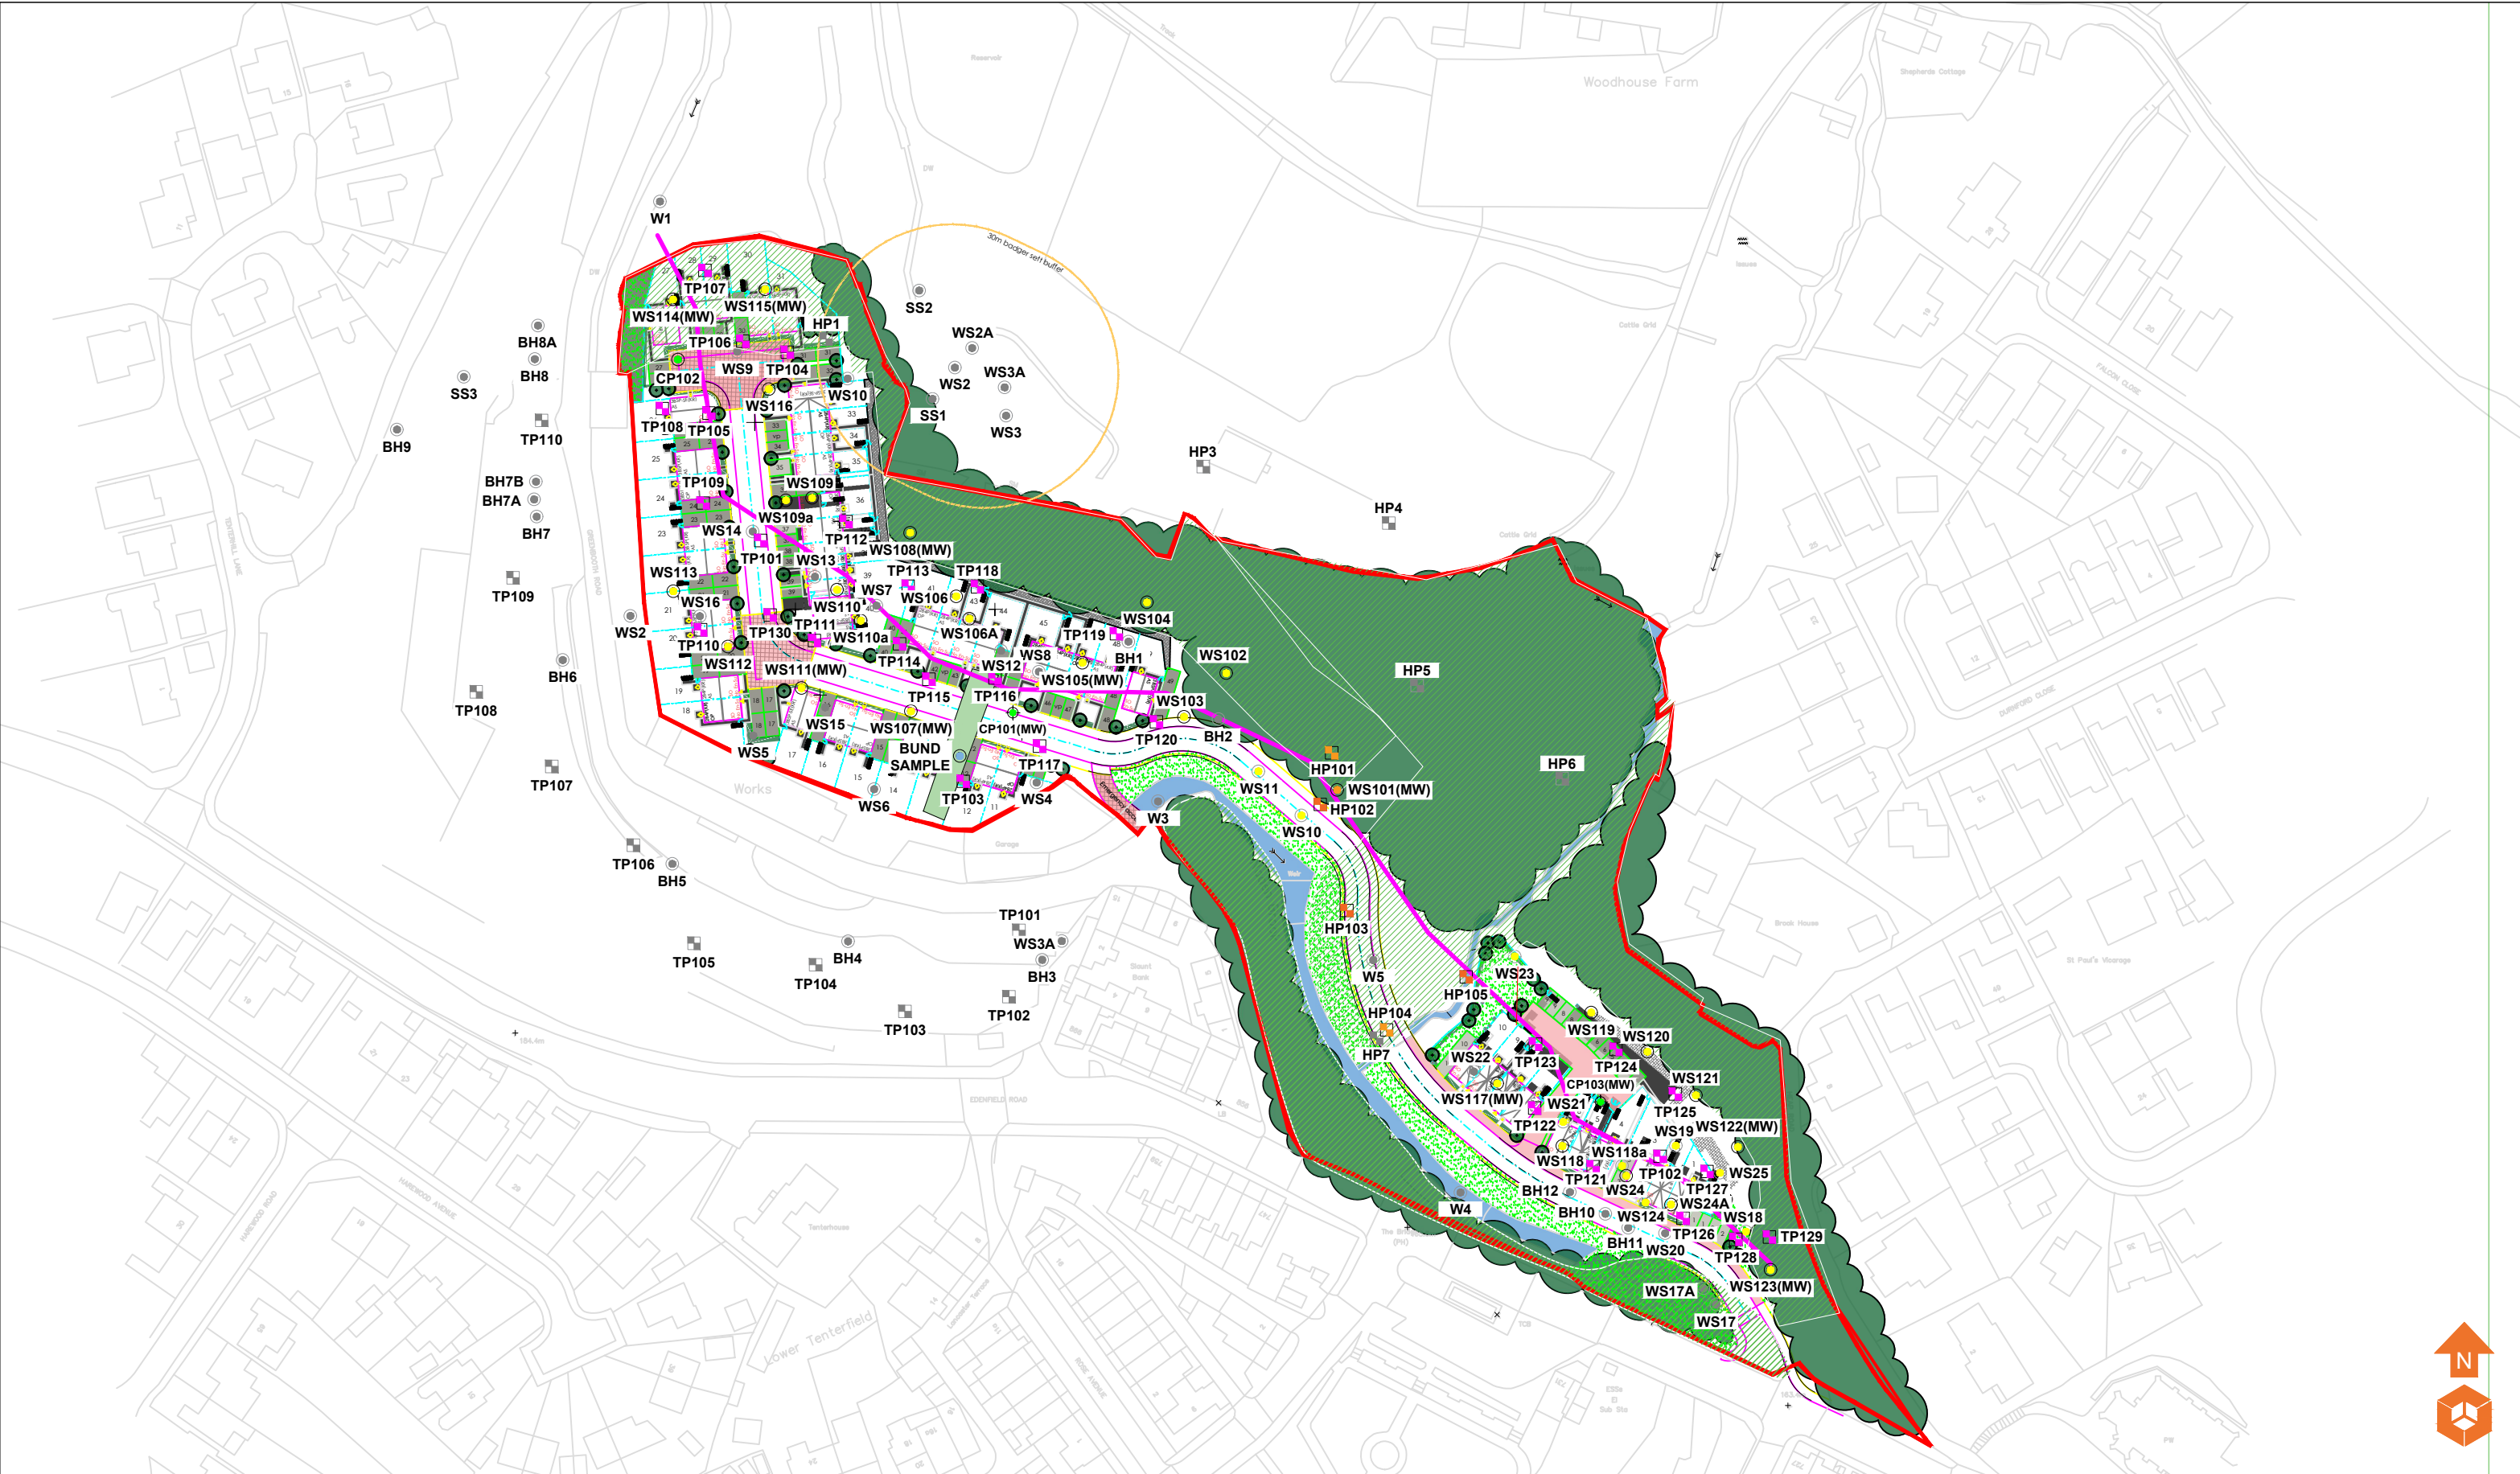

- Location Symbols**
- Approximate Window Sample Probehole Location
 - Approximate Trial Pit Location
 - Approximate Cable Percussive Borehole Location
 - Approximate Hand Dug Pit Location
 - Bund Sample Location
 - Approximate Hand Dug Pit Location (Enica - April 2006)
 - Approximate Trial Pit Location (Enica - April 2006)
 - Approximate Window Sample Probehole Location (Enica - April 2006)
 - Approximate Borehole Location (Enica - April 2006)
- Inaccessible Area
 - Bund
 - Cross Section Location

Notes:

P1	REVC	06.06.2023	OW	MW
P1	REVB	25.04.2023	EB	MW
P1	REVA	24.04.2023	EB	MW
Phase	Issue	Date	Drawn	Checked

Client:

Stonebond Properties Ltd

Job Title:

Land at Greenbooth Road and
Edenfield Road, Norden

Job No:

16-465

Drawing No:

025

Date:

06.06.2023

Scale:

NTS@ A3


Drawing Title:

Cross Section
Location Plan




Environmental Engineering
Partnership Ltd
Taylor Road, Trafford Park
Urmston, Manchester, M41 7JQ
Tel: 0161 707 9612
E-mail: info@e3p.co.uk
Website: www.e3p.co.uk

The client must not amend any drawing, design or other intellectual property produced by E3P Ltd without permission in writing from E3P Ltd in advance of any amendments being made. In the event that such written permission is not obtained in advance of the amendments being made, E3P Ltd shall not be liable for any damage and/or losses occurring as a result of the amended drawing, design or intellectual property.

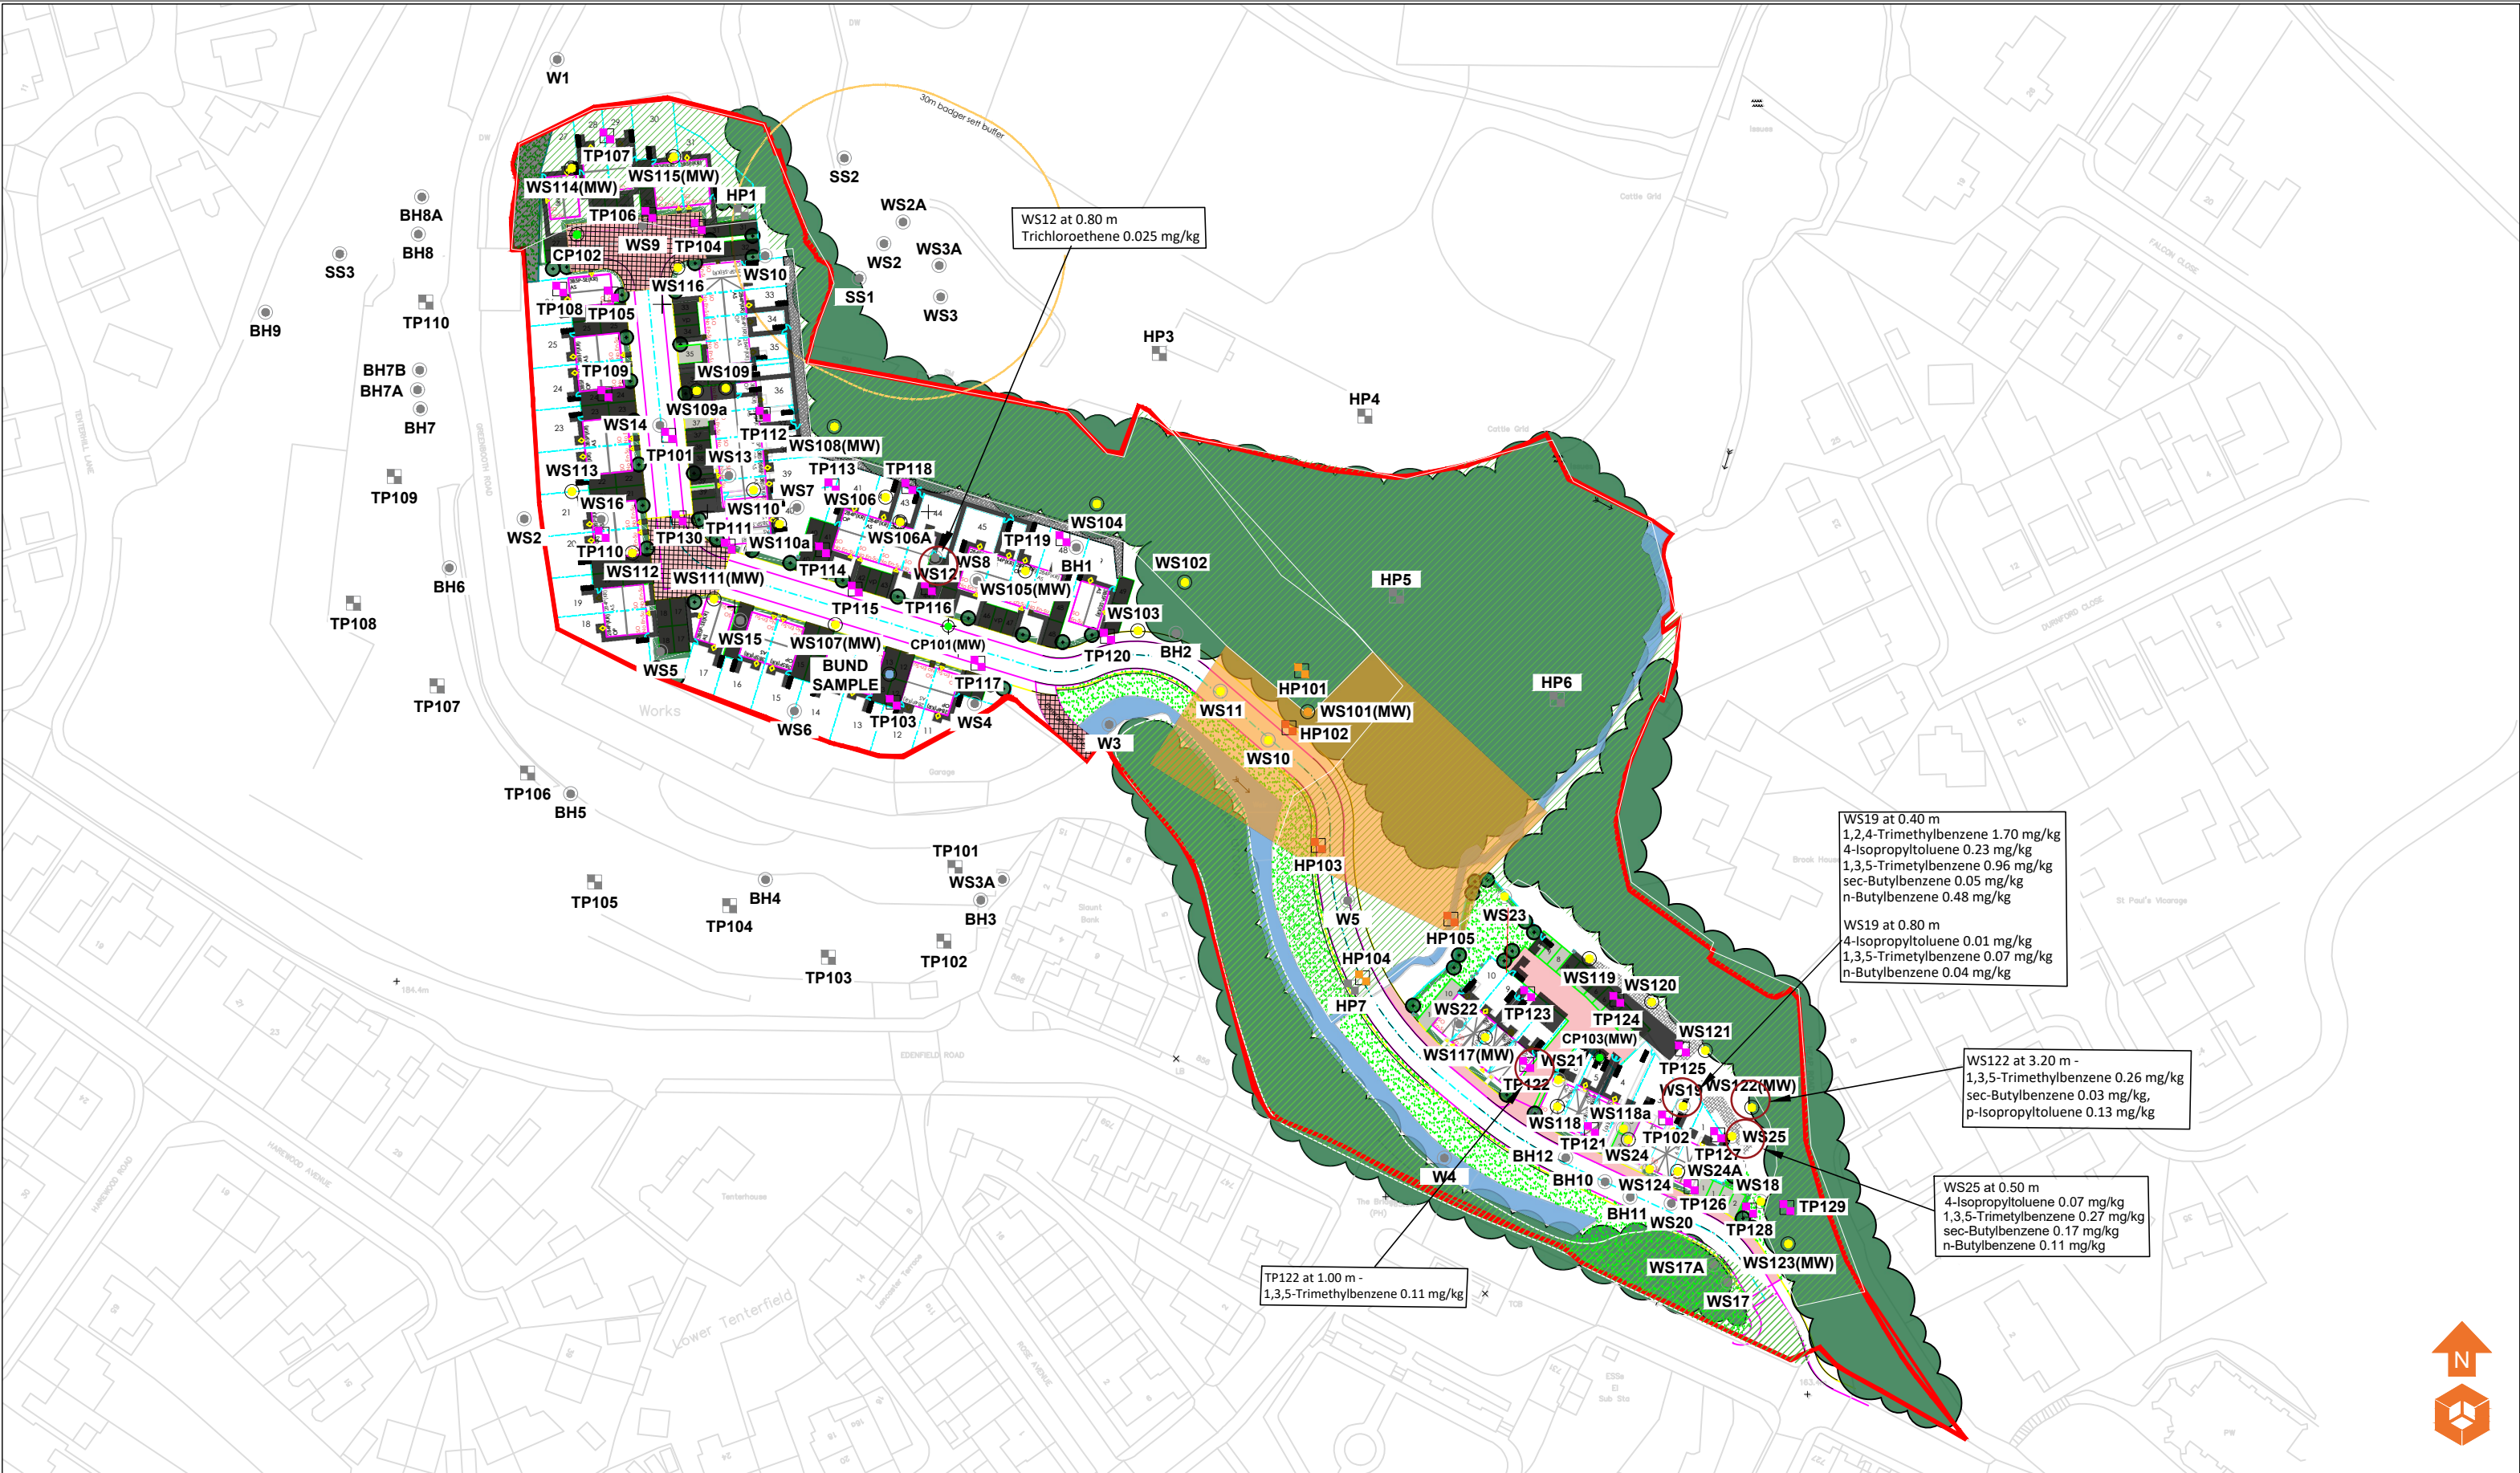

Location Symbols WS101 Approximate Window Sample Probehole Location TP101 Approximate Trial Pit Location CP101 Approximate Cable Percussive Borehole Location Inaccessible Area Historical Landfill Location Symbols HP101 Approximate Hand Dug Pit Location Bund Sample Location TP101 Approximate Hand Dug Pit Location (Enica - April 2006) TP101 Approximate Trial Pit Location (Enica - April 2006) Approximate Window Sample Probehole Location (Enica - April 2006) Approximate Borehole Location (Enica - April 2006)		Contamination Exceedances VOCs				
Notes:		Client: Stonebond Properties Ltd		Job No: 16-465	Date: 06.06.2023	e3p Environmental Engineering Partnership Ltd Taylor Road, Trafford Park Urmston, Manchester, M41 7JQ Tel: 0161 707 9612 E-mail: info@e3p.co.uk Website: www.e3p.co.uk
P1 REVC 06.06.2023 OW MW P1 REVB 02.05.2023 OW MW P1 REVA 26.04.2023 OW MW Phase Issue Date Drawn Checked		Job Title: Land at Greenbooth Road and Edenfield Road, Norden		Drawing No: 028	Scale: NTS@ A3	
				Drawing Title: Contamination Issues Plan - VOCs		The client must not amend any drawing, design or other intellectual property produced by E3P Ltd without permission in writing from E3P Ltd in advance of any amendments being made. In the event that such written permission is not obtained in advance of the amendments being made, E3P Ltd shall not be liable for any damage and/or losses occurring as a result of the amended drawing, design or intellectual property.

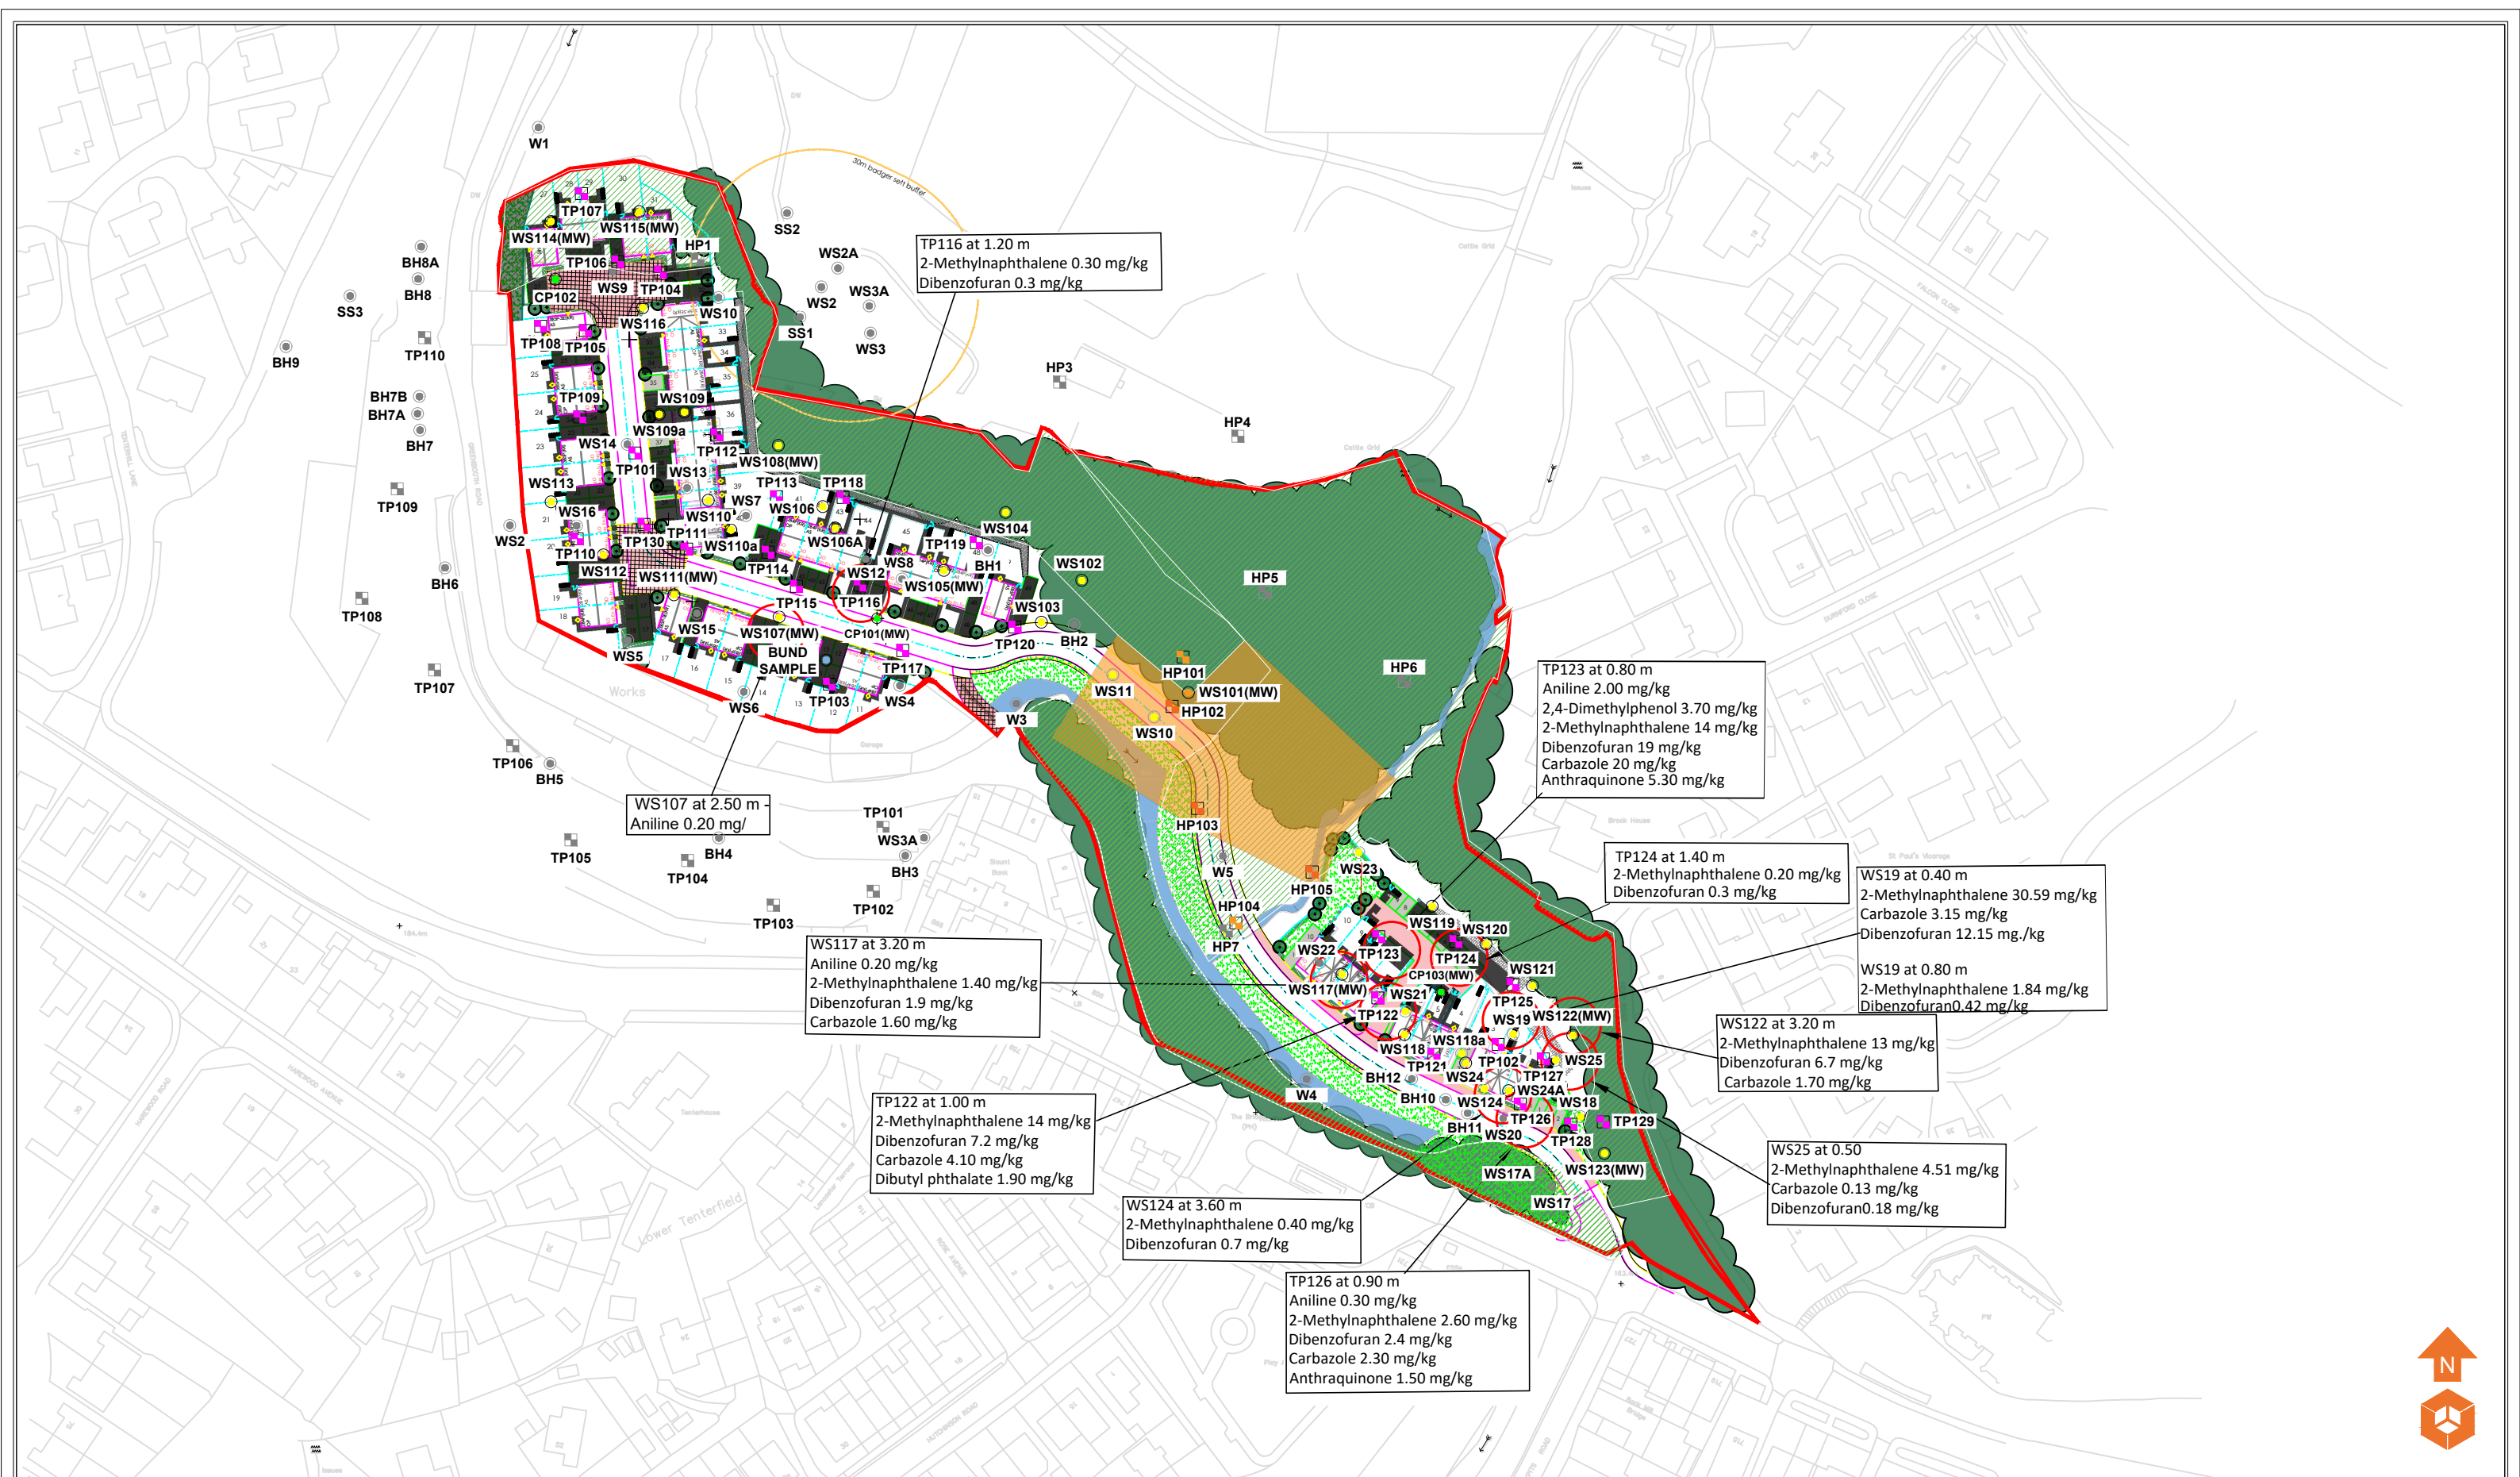

Location Symbols

- Approximate Window Sample Probehole Location
- Approximate Trial Pit Location
- Approximate Cable Percussive Borehole Location
- Inaccessible Area
- Historical Landfill

Location Symbols

- Approximate Hand Dug Pit Location
- Bund Sample Location
- Approximate Hand Dug Pit Location (Enica - April 2006)
- Approximate Trial Pit Location (Enica - April 2006)
- Approximate Window Sample Probehole Location (Enica - April 2006)
- Approximate Borehole Location (Enica - April 2006)

Contamination Exceedances



SVOCs

Notes:

P1	REVC	06.06.2023	OW	MW
P1	REVB	02.05.2023	OW	MW
P1	REVA	26.04.2023	OW	MW
Phase	Issue	Date	Drawn	Checked

Client:

Stonebond Properties Ltd

Job Title:

Land at Greenbooth Road and
Edenfield Road, Norden

Job No:

16-465

Drawing No:

029

Date:

06.06.2023

Scale:

NTS@ A3


Drawing Title:

Contamination Issues Plan
- SVOCs



Environmental Engineering
Partnership Ltd
Taylor Road, Trafford Park
Urmston, Manchester, M41 7JQ
Tel: 0161 707 9612
E-mail: info@e3p.co.uk
Website: www.e3p.co.uk

The client must not amend any drawing, design or other intellectual property produced by E3P Ltd without permission in writing from E3P Ltd in advance of any amendments being made. In the event that such written permission is not obtained in advance of the amendments being made, E3P Ltd shall not be liable for any damage and/or losses occurring as a result of the amended drawing, design or intellectual property.

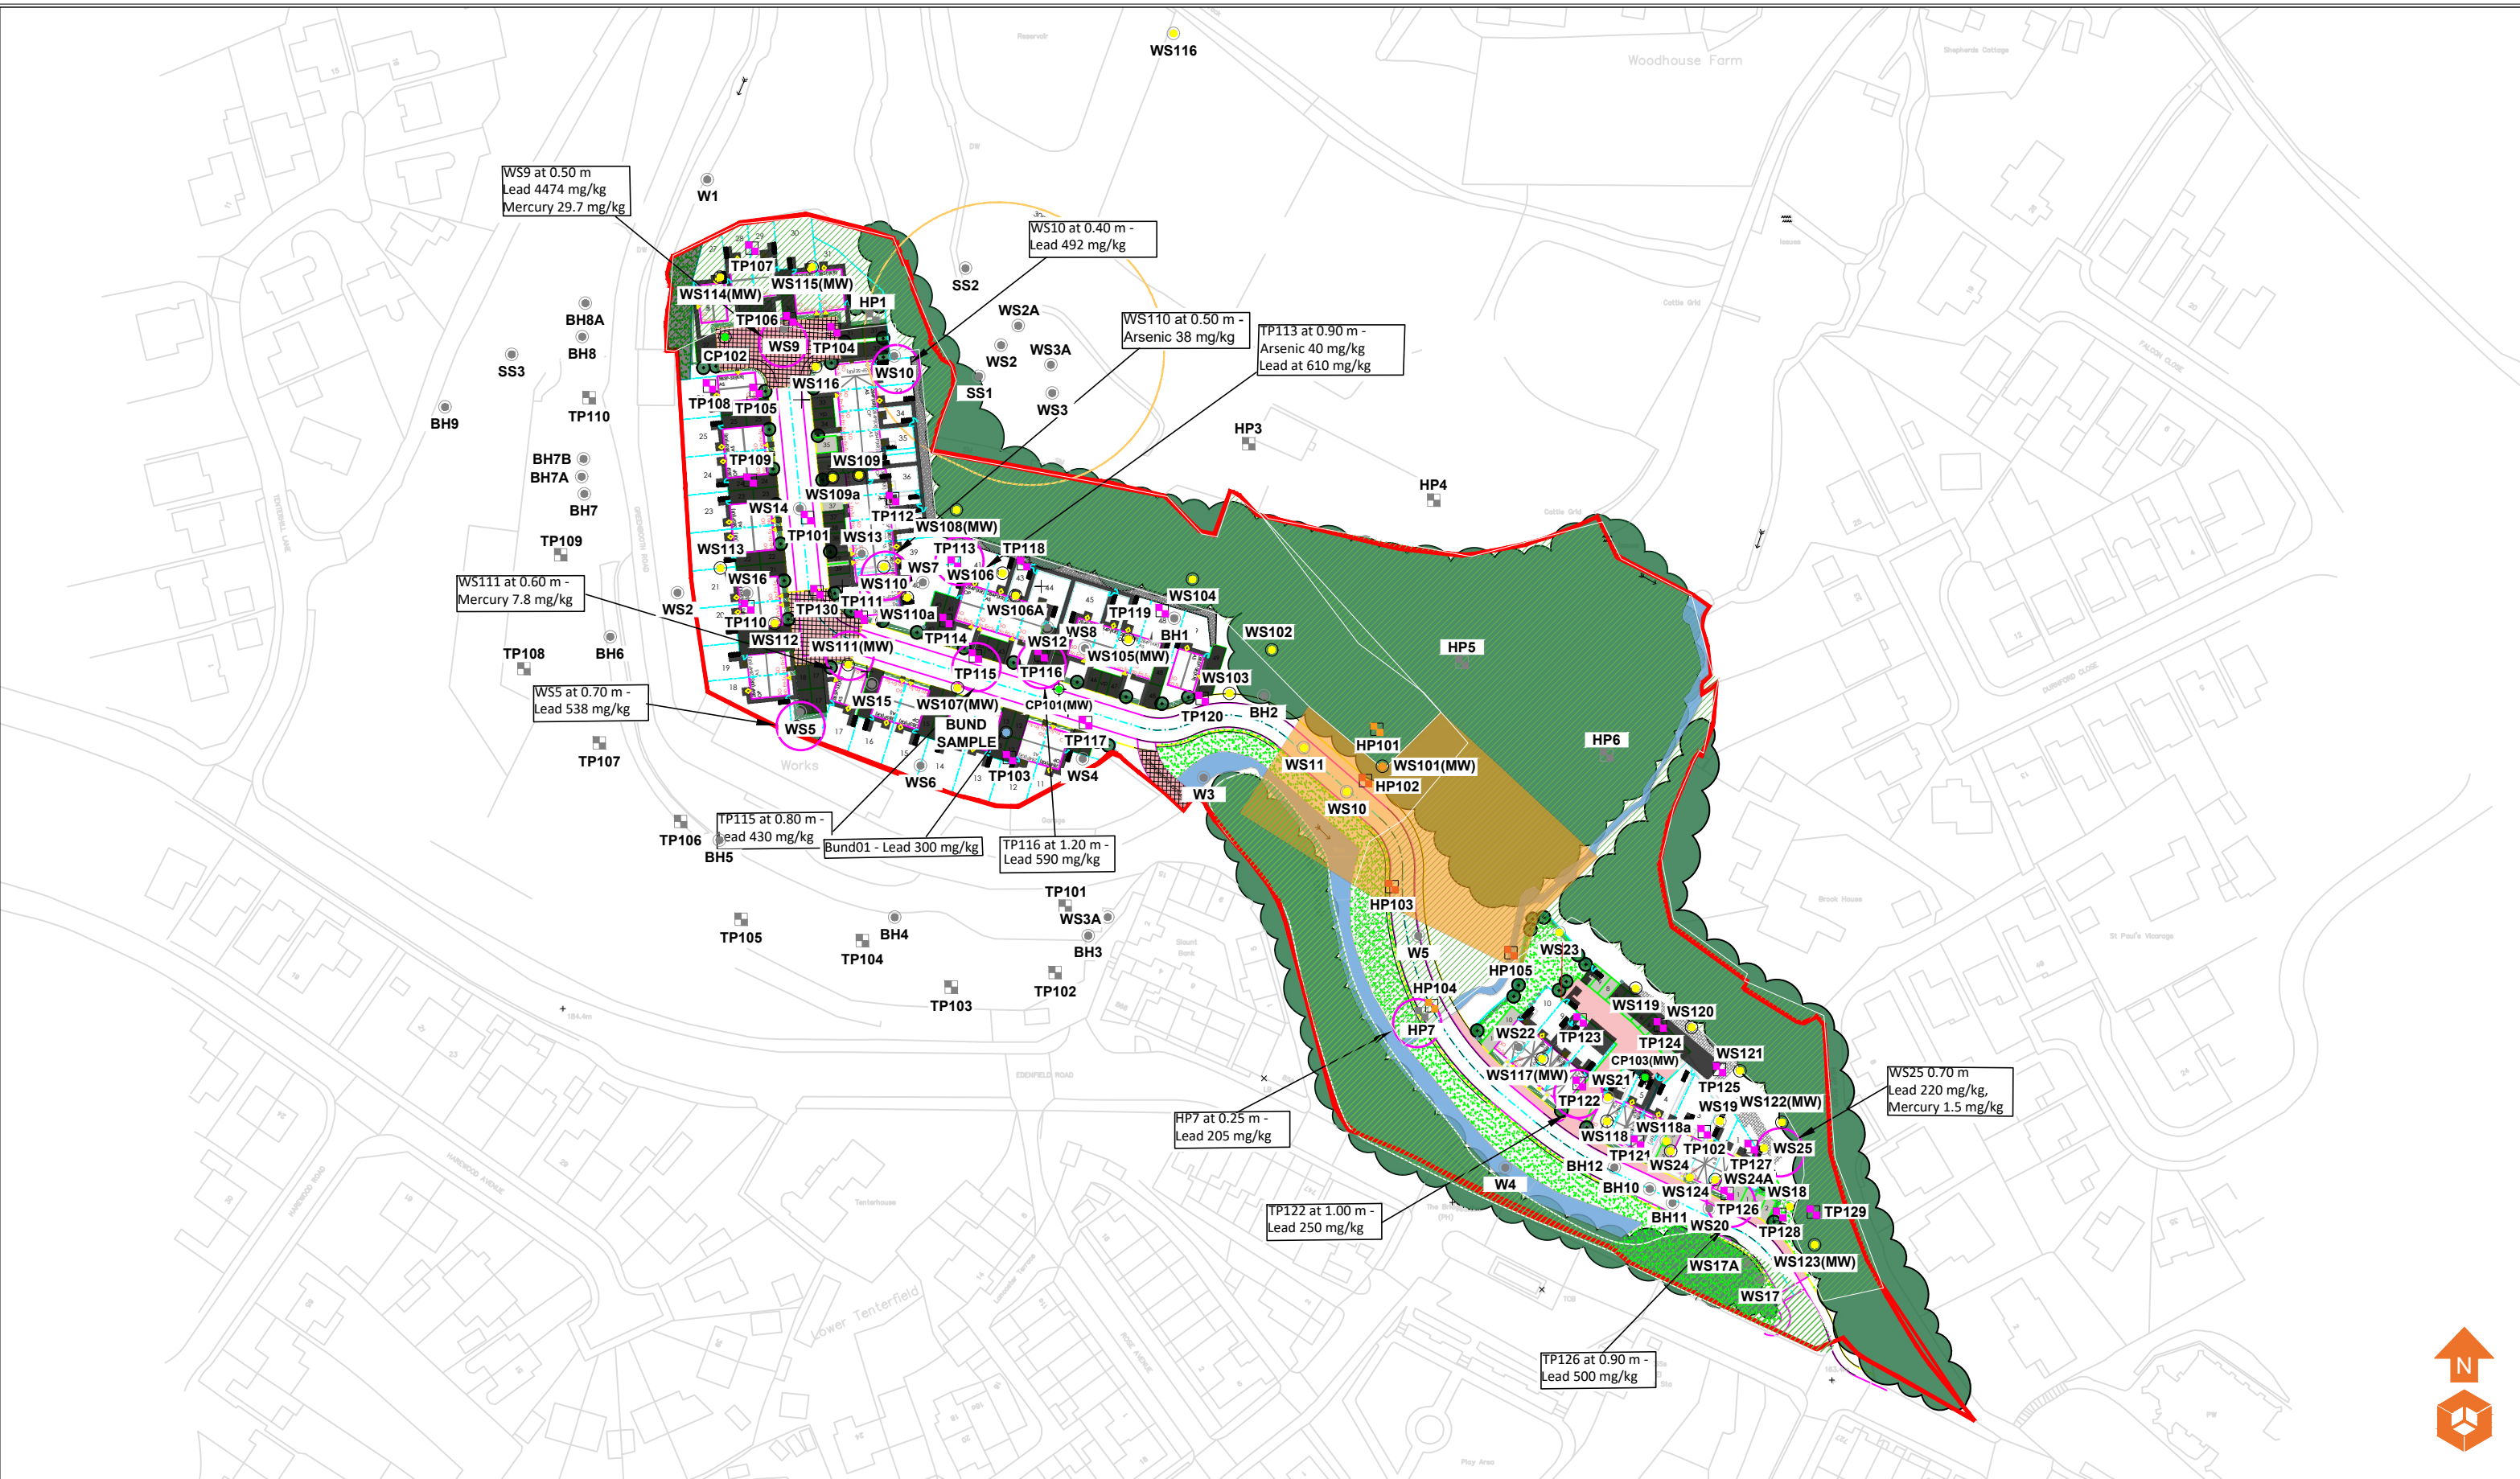

Location Symbols

- Approximate Window Sample Probehole Location
- Approximate Trial Pit Location
- Approximate Cable Percussive Borehole Location
- Inaccessible Area
- Historical Landfill

Location Symbols

- Approximate Hand Dug Pit Location
- Bund Sample Location
- Approximate Hand Dug Pit Location (Enica - April 2006)
- Approximate Trial Pit Location (Enica - April 2006)
- Approximate Window Sample Probehole Location (Enica - April 2006)
- Approximate Borehole Location (Enica - April 2006)

Contamination Exceedances

- Heavy Metals

Notes:

P1	REVC	06.06.2023	OW	MW
P1	REVB	02.05.2023	OW	MW
P1	REVA	26.04.2023	OW	MW
Phase	Issue	Date	Drawn	Checked

Client:

Stonebond Properties Ltd
Land at Greenbooth Road and Edenfield Road, Norden
Job Title:

Job No:

16-465
Drawing No:
030
Drawing Title:


Date:

06.06.2023
Scale:
NTS@ A3
Contamination Issues Plan - Heavy Metals



Environmental Engineering
Partnership Ltd
Taylor Road, Trafford Park
Urmston, Manchester, M41 7JQ
Tel: 0161 707 9612
E-mail: info@e3p.co.uk
Website: www.e3p.co.uk

The client must not amend any drawing, design or other intellectual property produced by E3P Ltd without permission in writing from E3P Ltd in advance of any amendments being made. In the event that such written permission is not obtained in advance of the amendments being made, E3P Ltd shall not be liable for any damage and/or losses occurring as a result of the amended drawing, design or intellectual property.

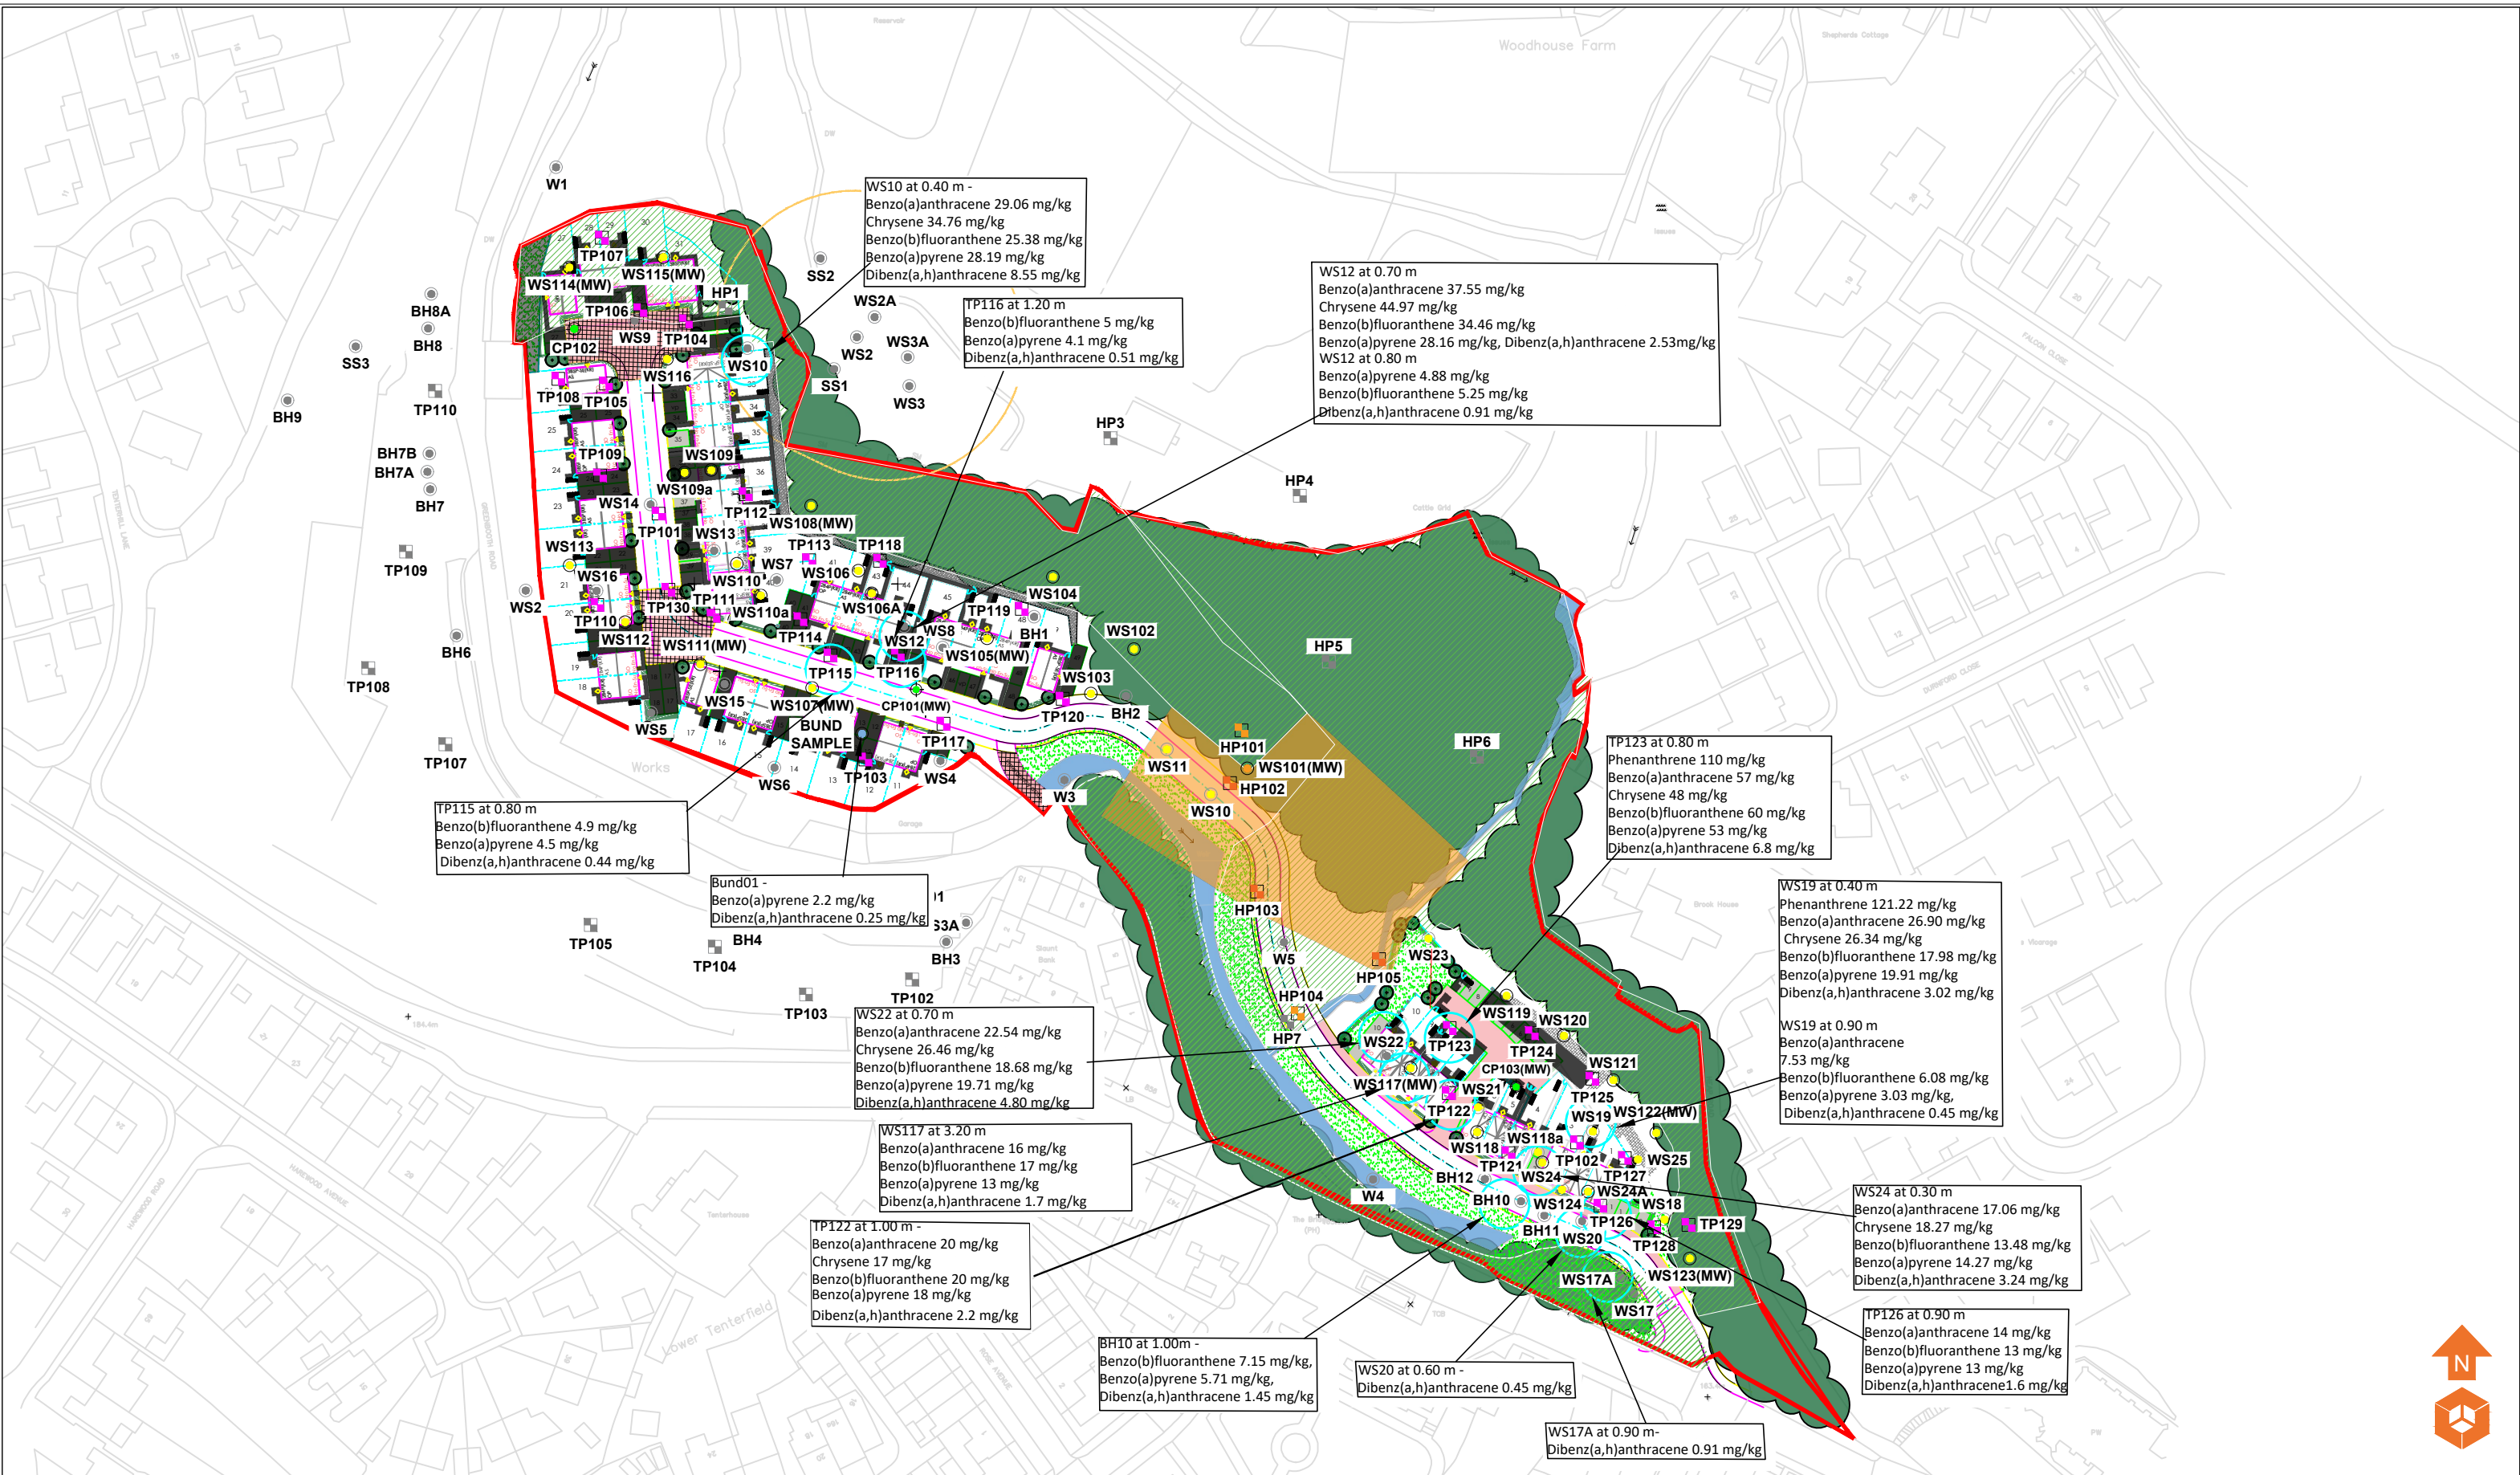

Location Symbols

- Approximate Window Sample Probehole Location
- Approximate Trial Pit Location
- Approximate Cable Percussive Borehole Location
- Inaccessible Area
- Historical Landfill

Location Symbols

- Approximate Hand Dug Pit Location
- Bund Sample Location
- Approximate Hand Dug Pit Location (Enica - April 2006)
- Approximate Trial Pit Location (Enica - April 2006)
- Approximate Window Sample Probehole Location (Enica - April 2006)
- Approximate Borehole Location (Enica - April 2006)

Contamination Exceedances

- Non-Volatile PAHs

Notes:

P1	REVC	06.06.2023	OW	MW
P1	REVB	02.05.2023	OW	MW
P1	REVA	26.04.2023	OW	MW
Phase	Issue	Date	Drawn	Checked

Client:

Stonebond Properties Ltd

Job Title:

Land at Greenbooth Road and
Edenfield Road, Norden

Job No:

16-465

Drawing No:

032

Date:

06.06.2023

Scale:

NTS@ A3


Drawing Title:

Contamination Issues Plan
- Non-Volatile PAHs



Environmental Engineering
Partnership Ltd
Taylor Road, Trafford Park
Urmston, Manchester, M41 7JQ
Tel: 0161 707 9612
E-mail: info@e3p.co.uk
Website: www.e3p.co.uk

The client must not amend any drawing, design or other intellectual property produced by E3P Ltd without permission in writing from E3P Ltd in advance of any amendments being made. In the event that such written permission is not obtained in advance of the amendments being made, E3P Ltd shall not be liable for any damage and/or losses occurring as a result of the amended drawing, design or intellectual property.

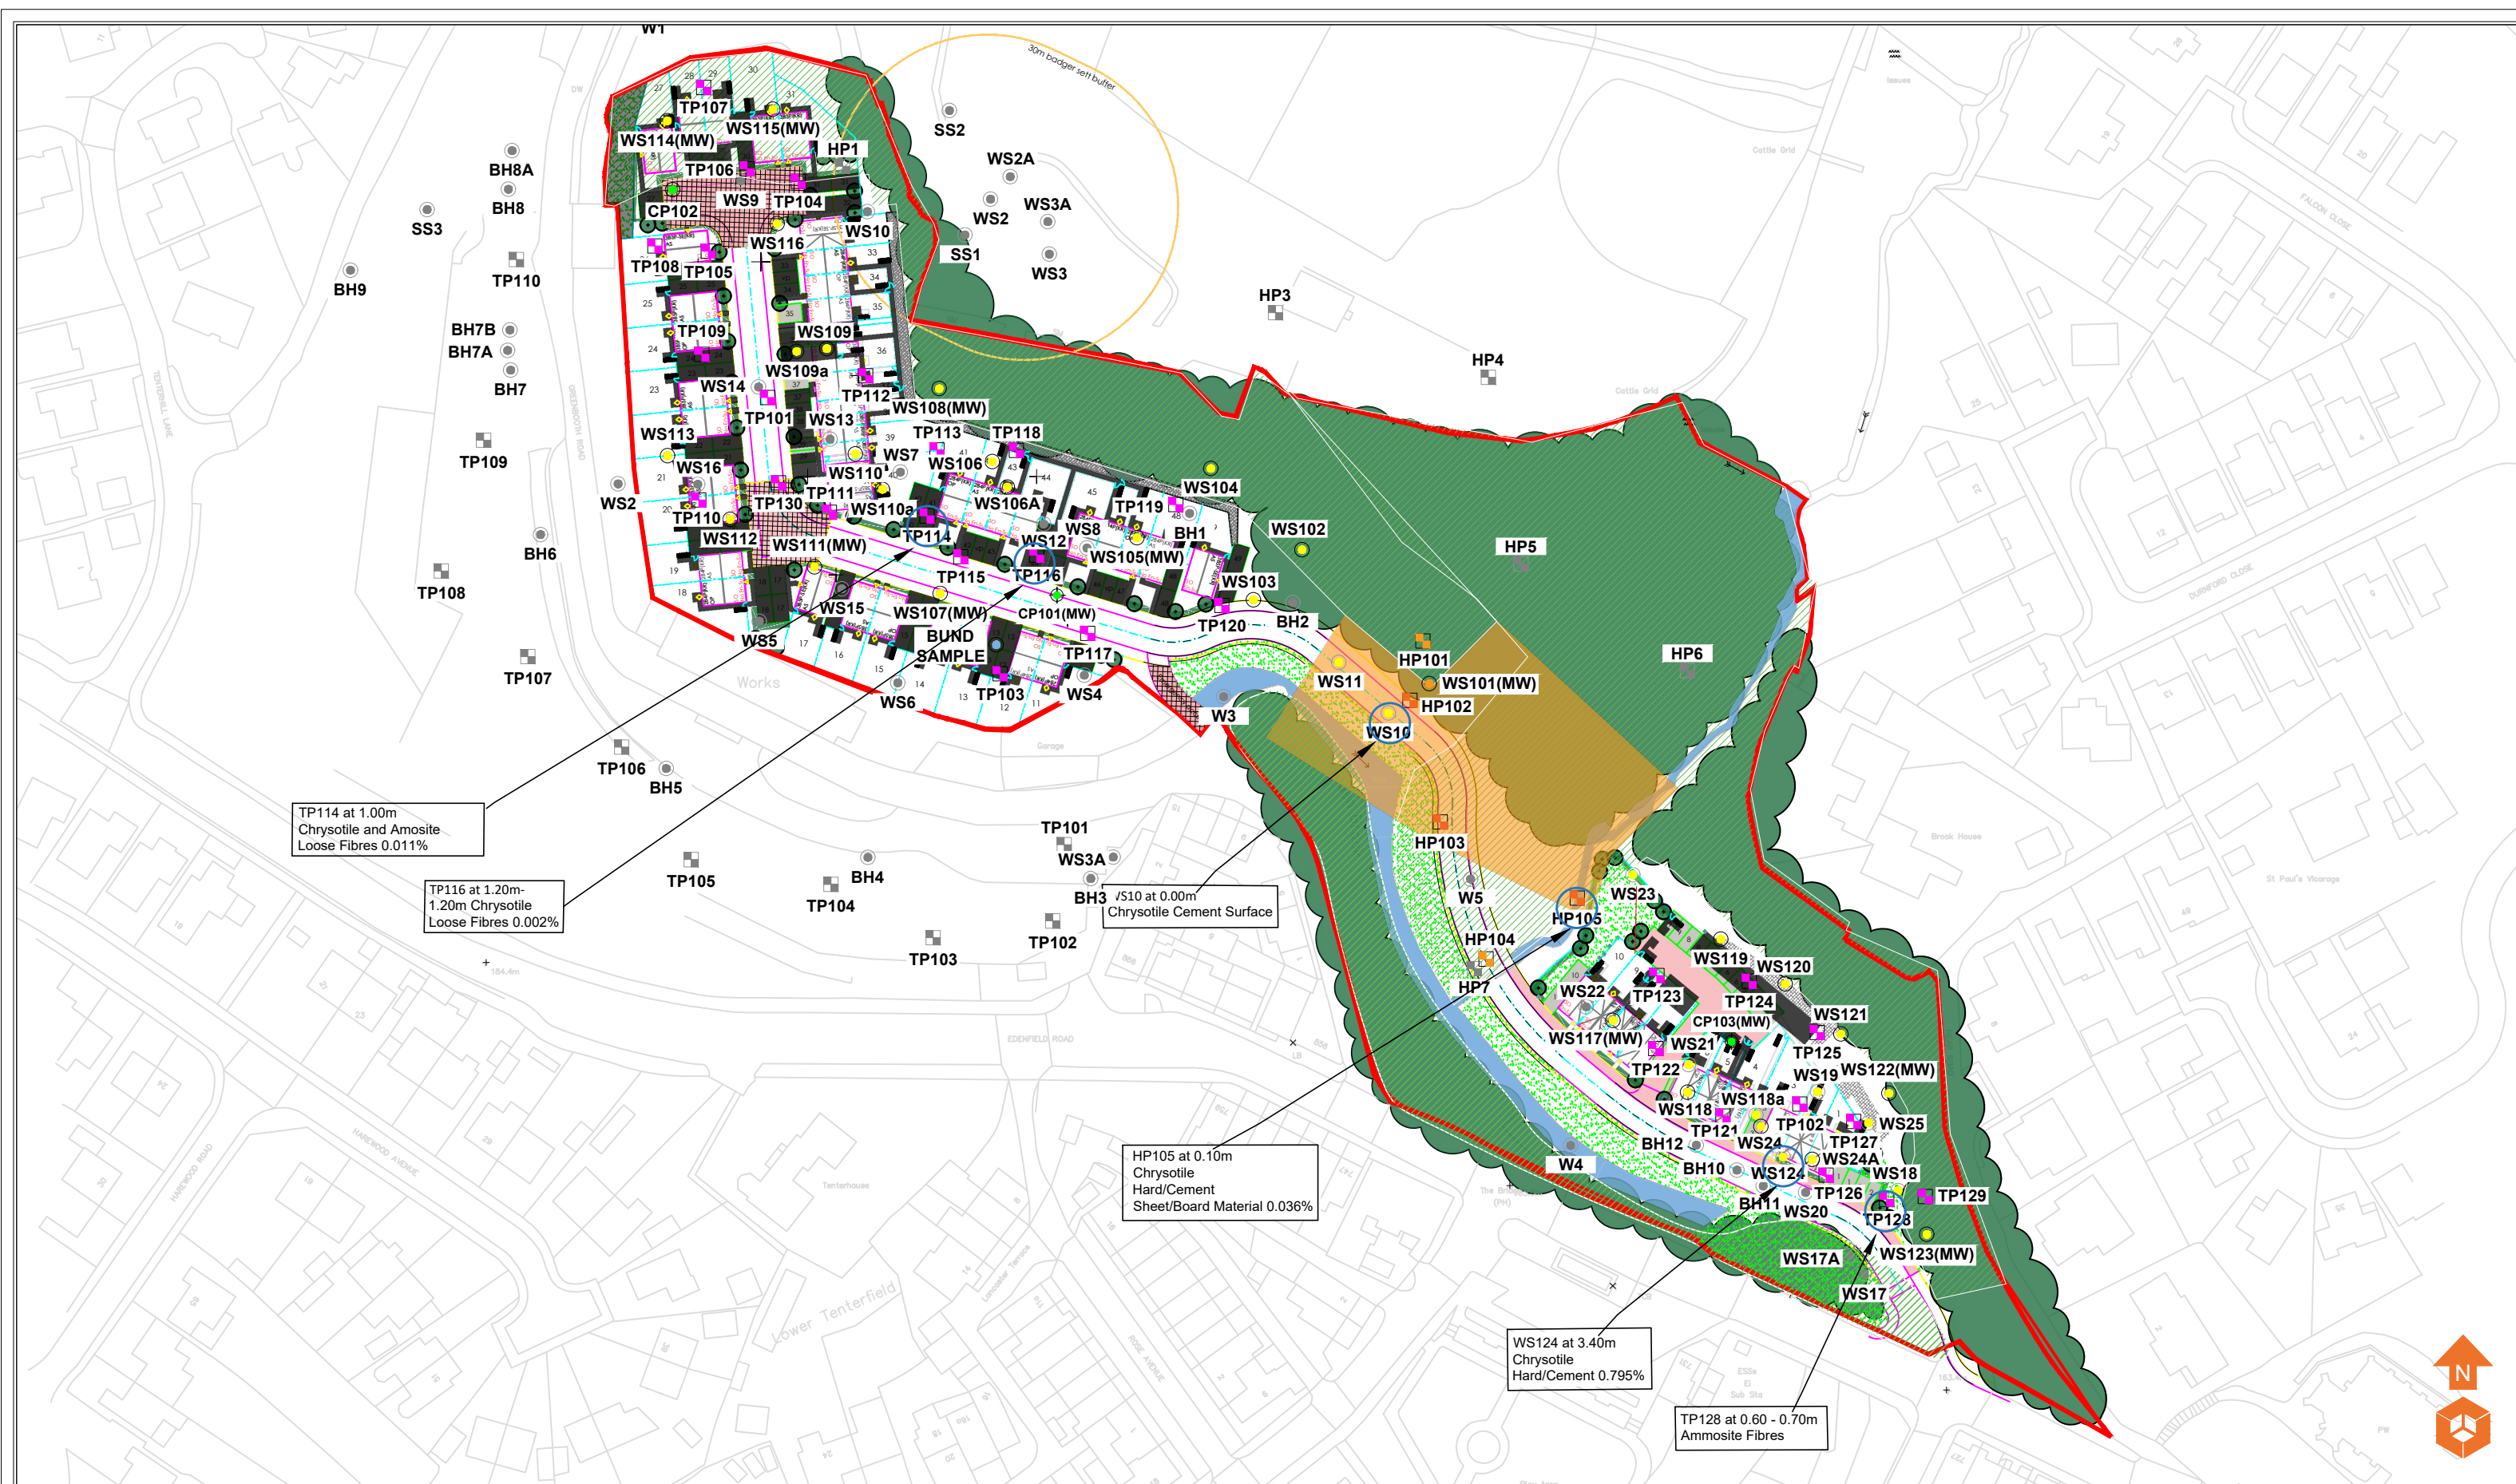

Location Symbols		Location Symbols		Contamination Exceedances	
	Approximate Window Sample Probehole Location		Approximate Hand Dug Pit Location		Asbestos
	Approximate Trial Pit Location		Bund Sample Location		
	Approximate Cable Percussive Borehole Location		Approximate Hand Dug Pit Location (Enica - April 2006)		
	Inaccessible Area		Approximate Trial Pit Location (Enica - April 2006)		
	Historical Landfill		Approximate Window Sample Probehole Location (Enica - April 2006)		
			Approximate Borehole Location (Enica - April 2006)		

Notes:				
P1	REVB	02.05.2023	OW	MW
P1	REVA	26.04.2023	OW	MW
Phase	Issue	Date	Drawn	Checked

Client:	
Stonebond Properties Ltd	
Job Title:	
Land at Greenbooth Road and Edenfield Road, Norden	

Job No:	
16-465	
Drawing No:	
033	

Date:	
02.05.2023	
Scale:	
NTS@ A3	



Environmental Engineering Partnership Ltd
Taylor Road, Trafford Park
Urmston, Manchester, M41 7JQ
Tel: 0161 707 9612
E-mail: info@e3p.co.uk
Website: www.e3p.co.uk

The client must not amend any drawing, design or other intellectual property produced by E3P Ltd without permission in writing from E3P Ltd in advance of any amendments being made. In the event that such written permission is not obtained in advance of the amendments being made, E3P Ltd shall not be liable for any damage and/or losses occurring as a result of the amended drawing, design or intellectual property.