

Rochdale

Communication HUB Proposal

SITE 4 Os 21 Yorkshire St, Rochdale OL16  
1BH

Site Plan and Images



# Site 4

Pavement outside  
21 Yorkshire Street,  
Rochdale  
OL16 1BH


E: 389630  
N: 413472

Application Site:



1:1250 @ A4

Pavement outside  
21 Yorkshire Street,  
Rochdale  
OL16 1BH

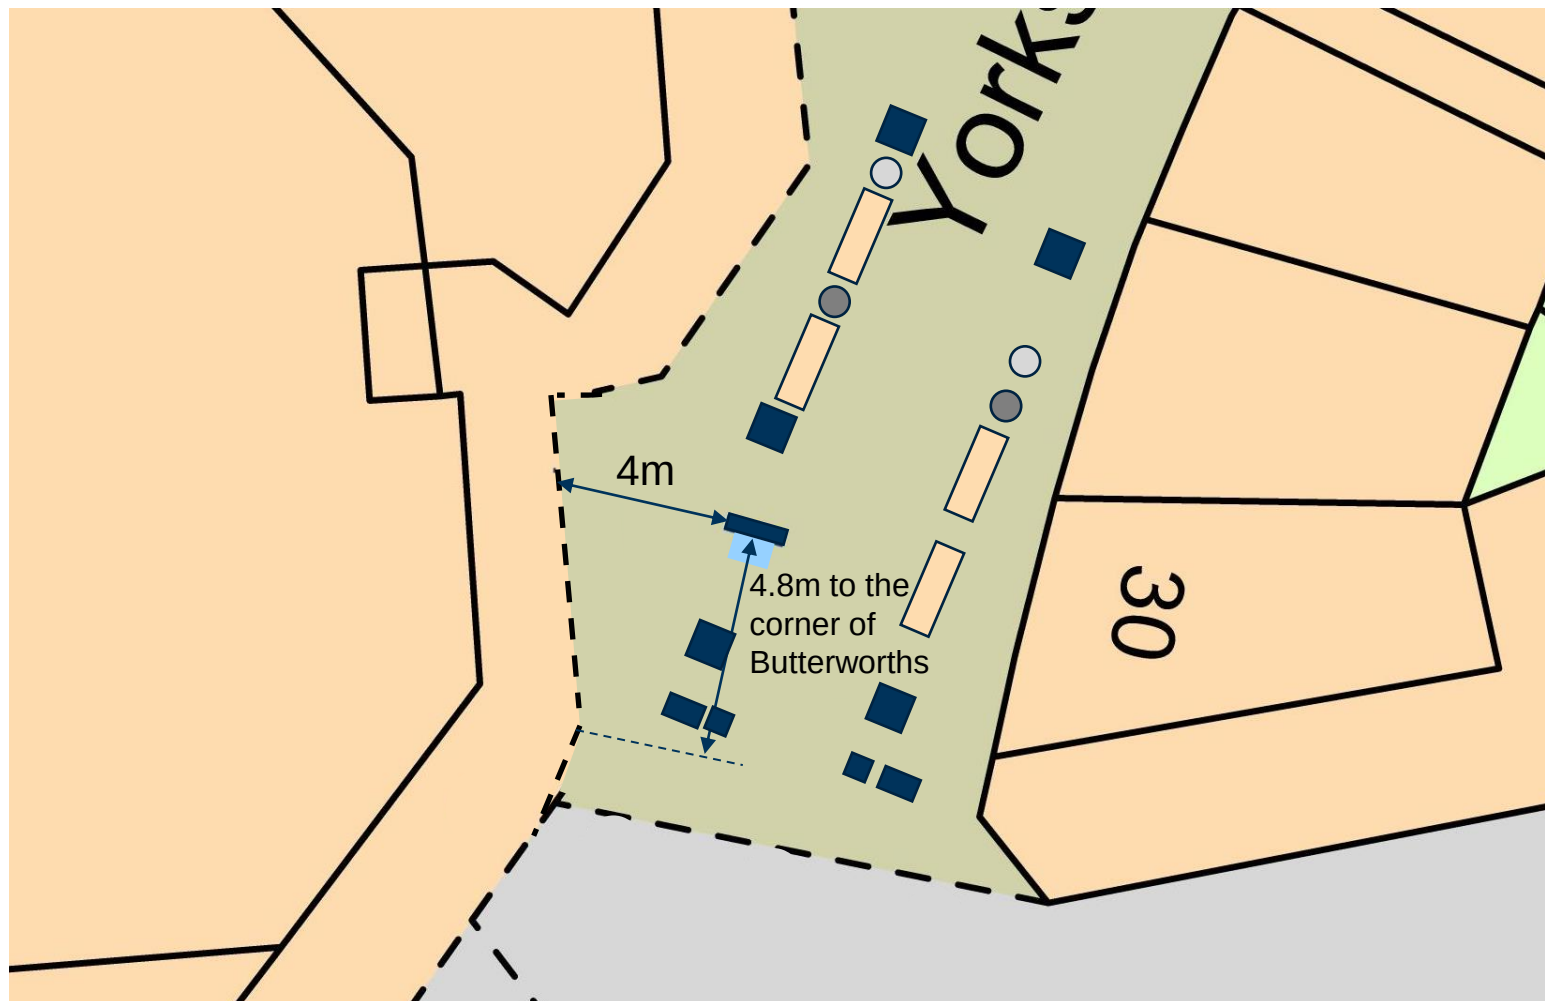

-  Proposed Hub Unit
-  Bollard
-  Lamp Column
-  Bench
-  Bin



1:200 @ A4

Pavement outside 21 Yorkshire Street, Rochdale OL16 1BH



Front



Back

Pavement outside 21 Yorkshire Street, Rochdale OL16 1BH



Front



Back



Proposed Communication Hub Unit