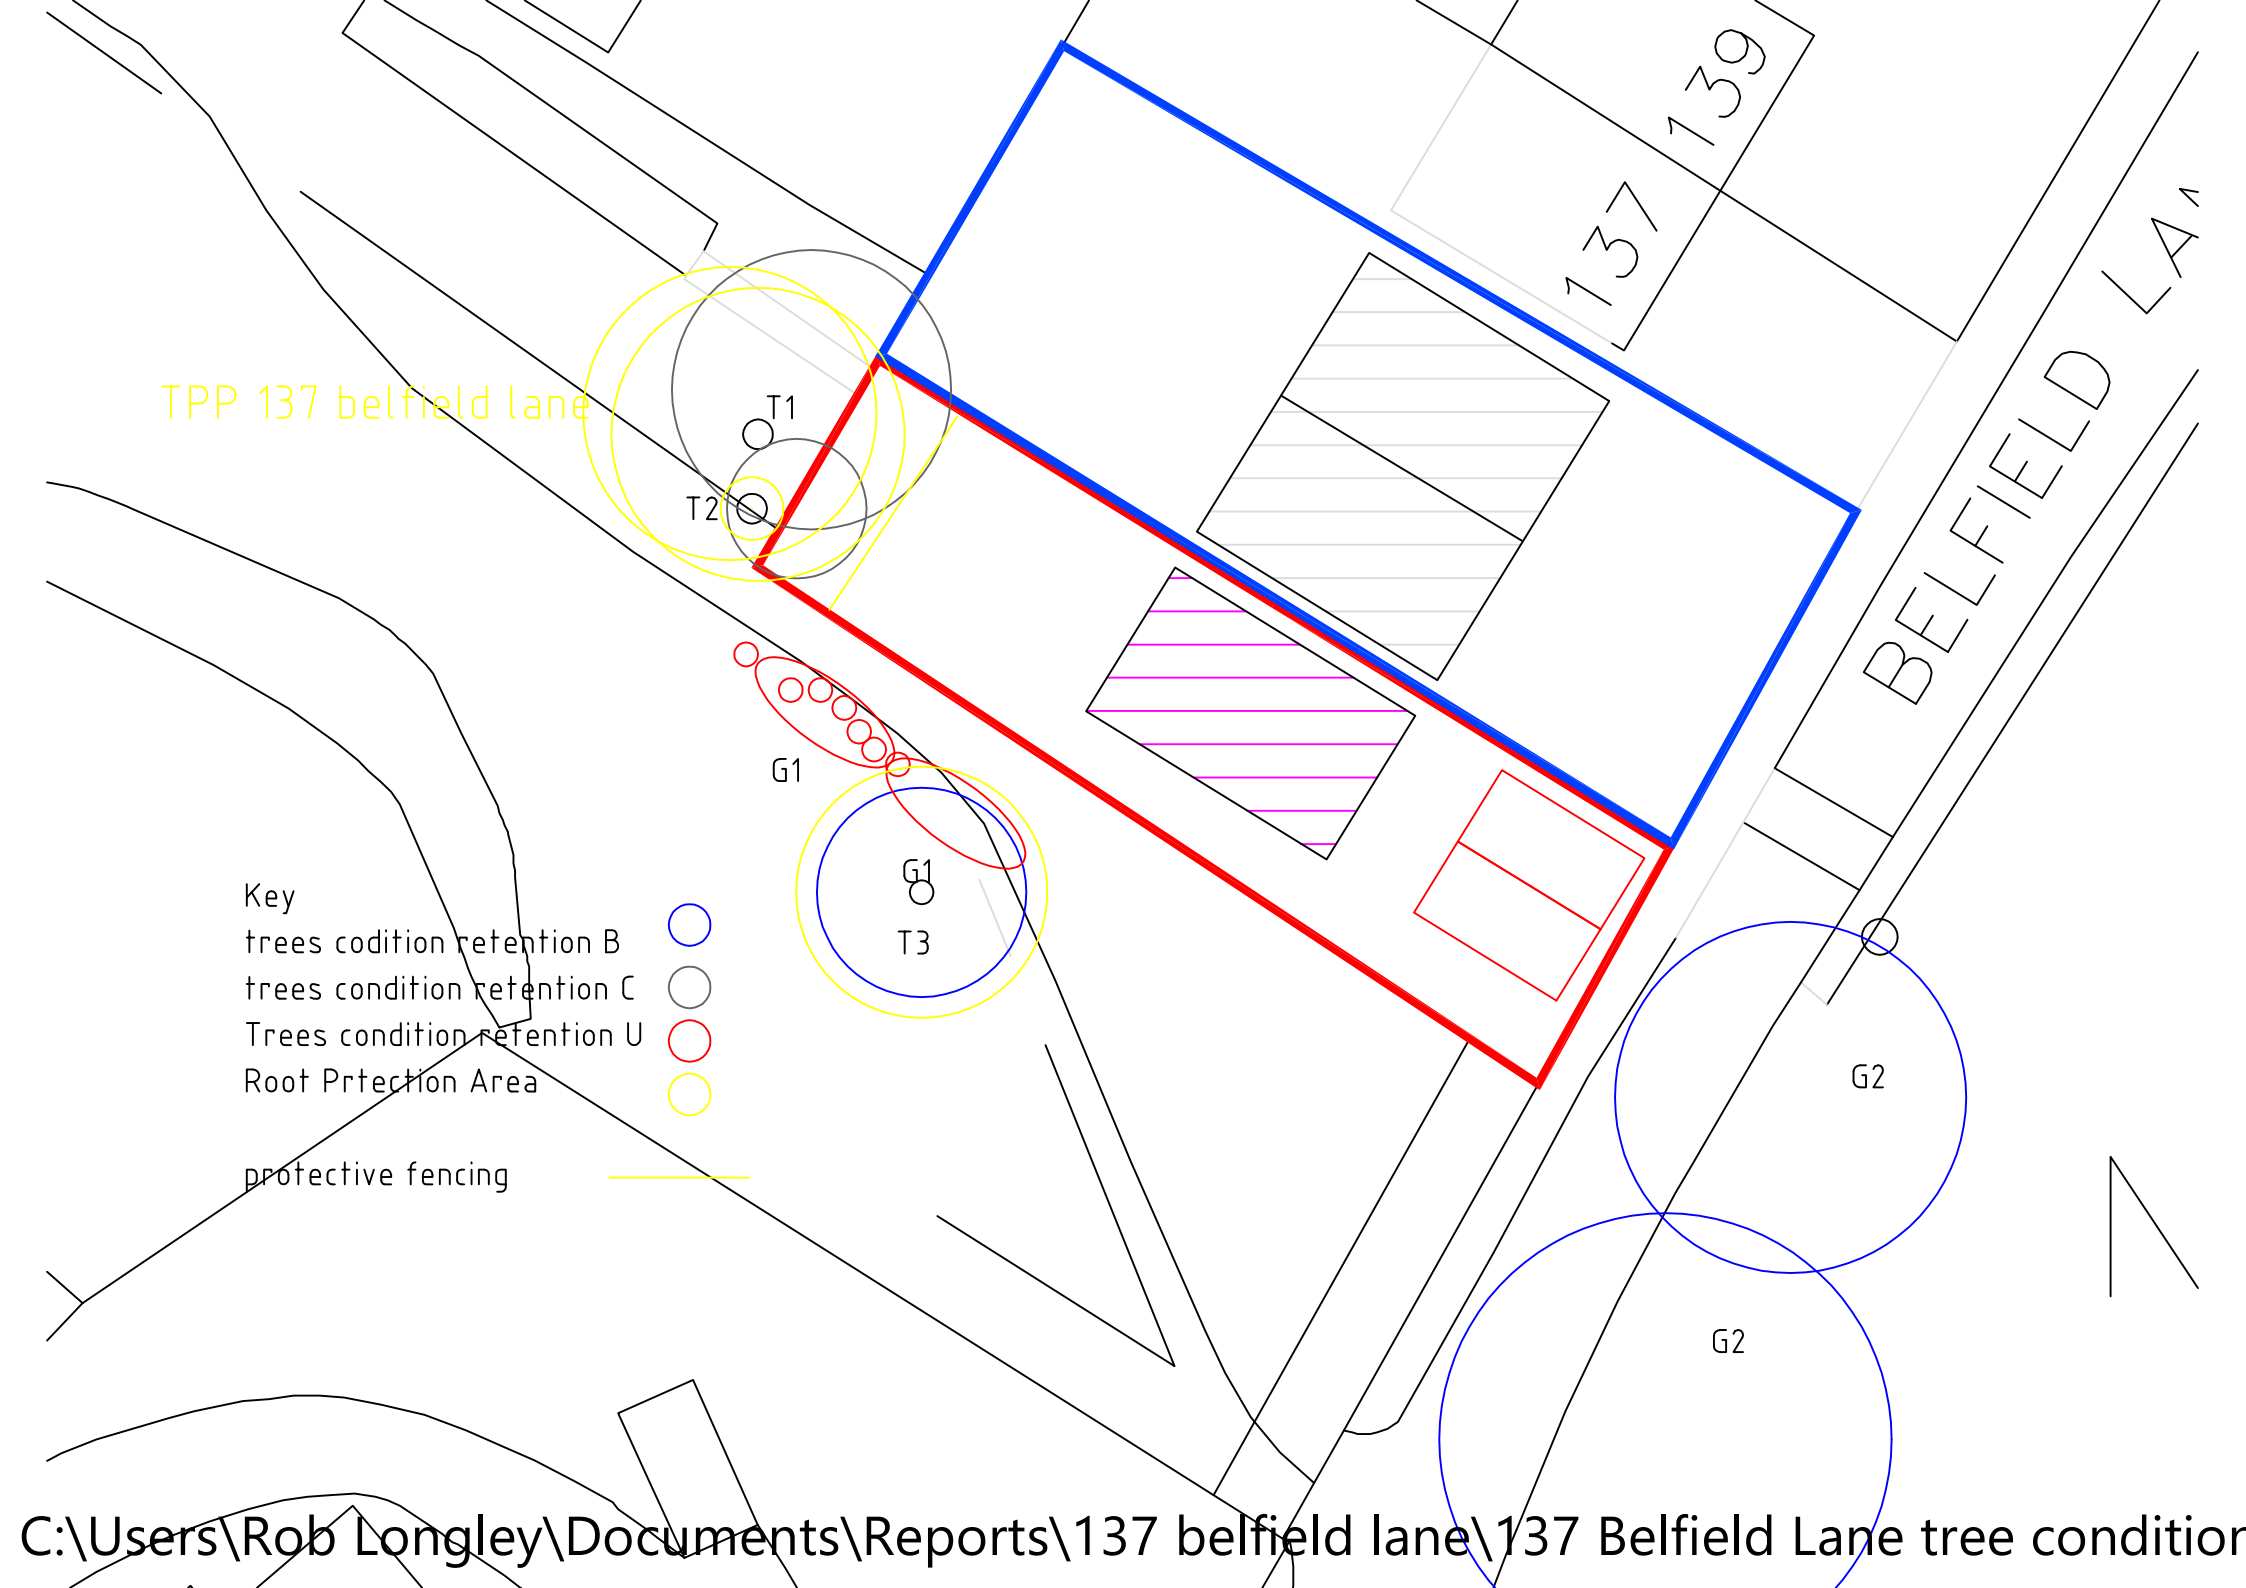

C:\Users\Rob Longley\Documents\Reports\137 belfield lane\137 Belfield Lane tree condition