



NOTE:
1. ANY DISCREPANCIES TO BE REPORTED IMMEDIATELY TO THE ARCHITECT.
2. ALL DIMENSIONS TO BE SITE CHECKED & VERIFIED BY THE CONTRACTOR PRIOR TO THE MANUFACTURE OR ORDER OF ANY MATERIALS OR GOODS.

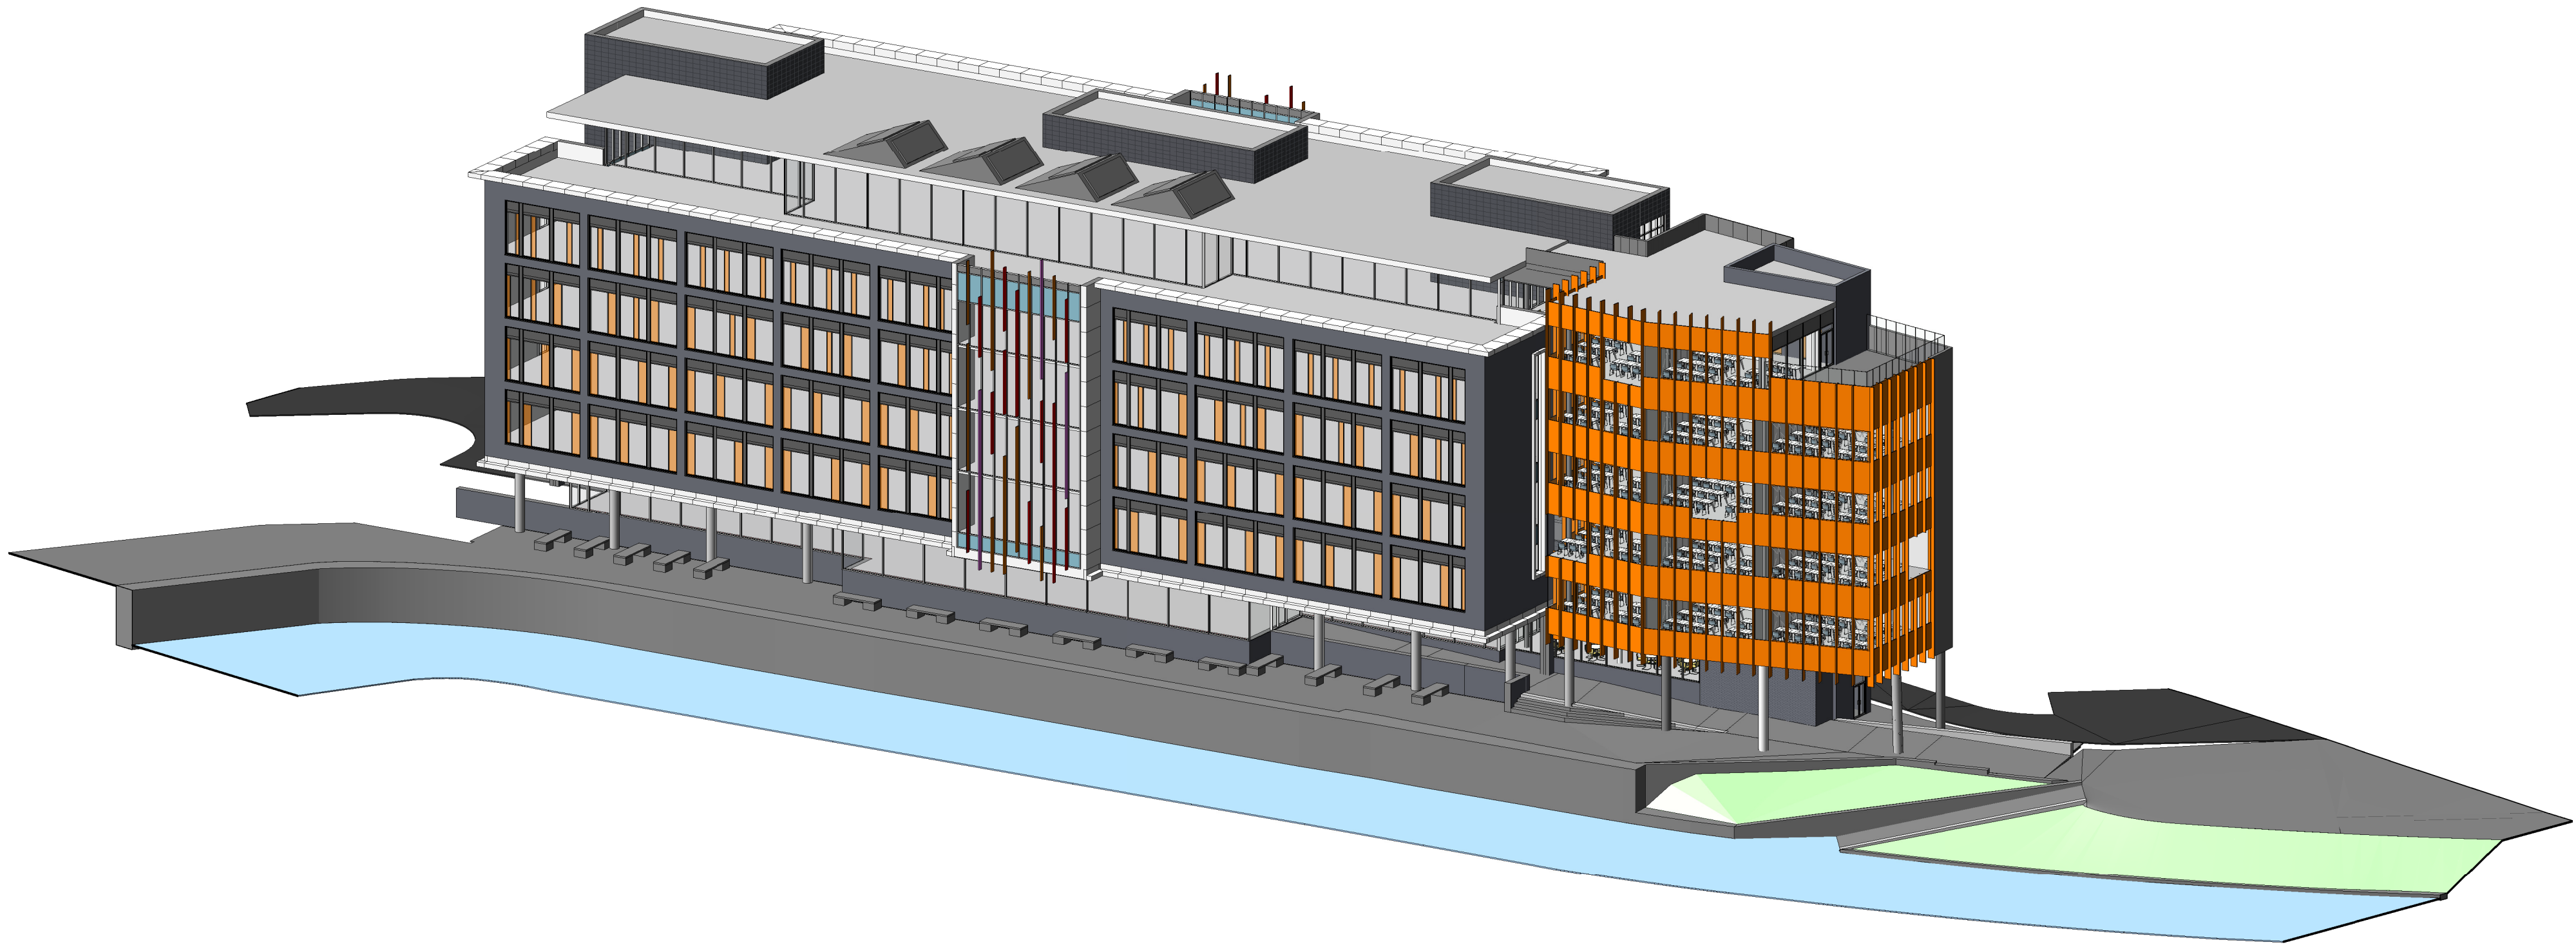

3D View - North East - From River

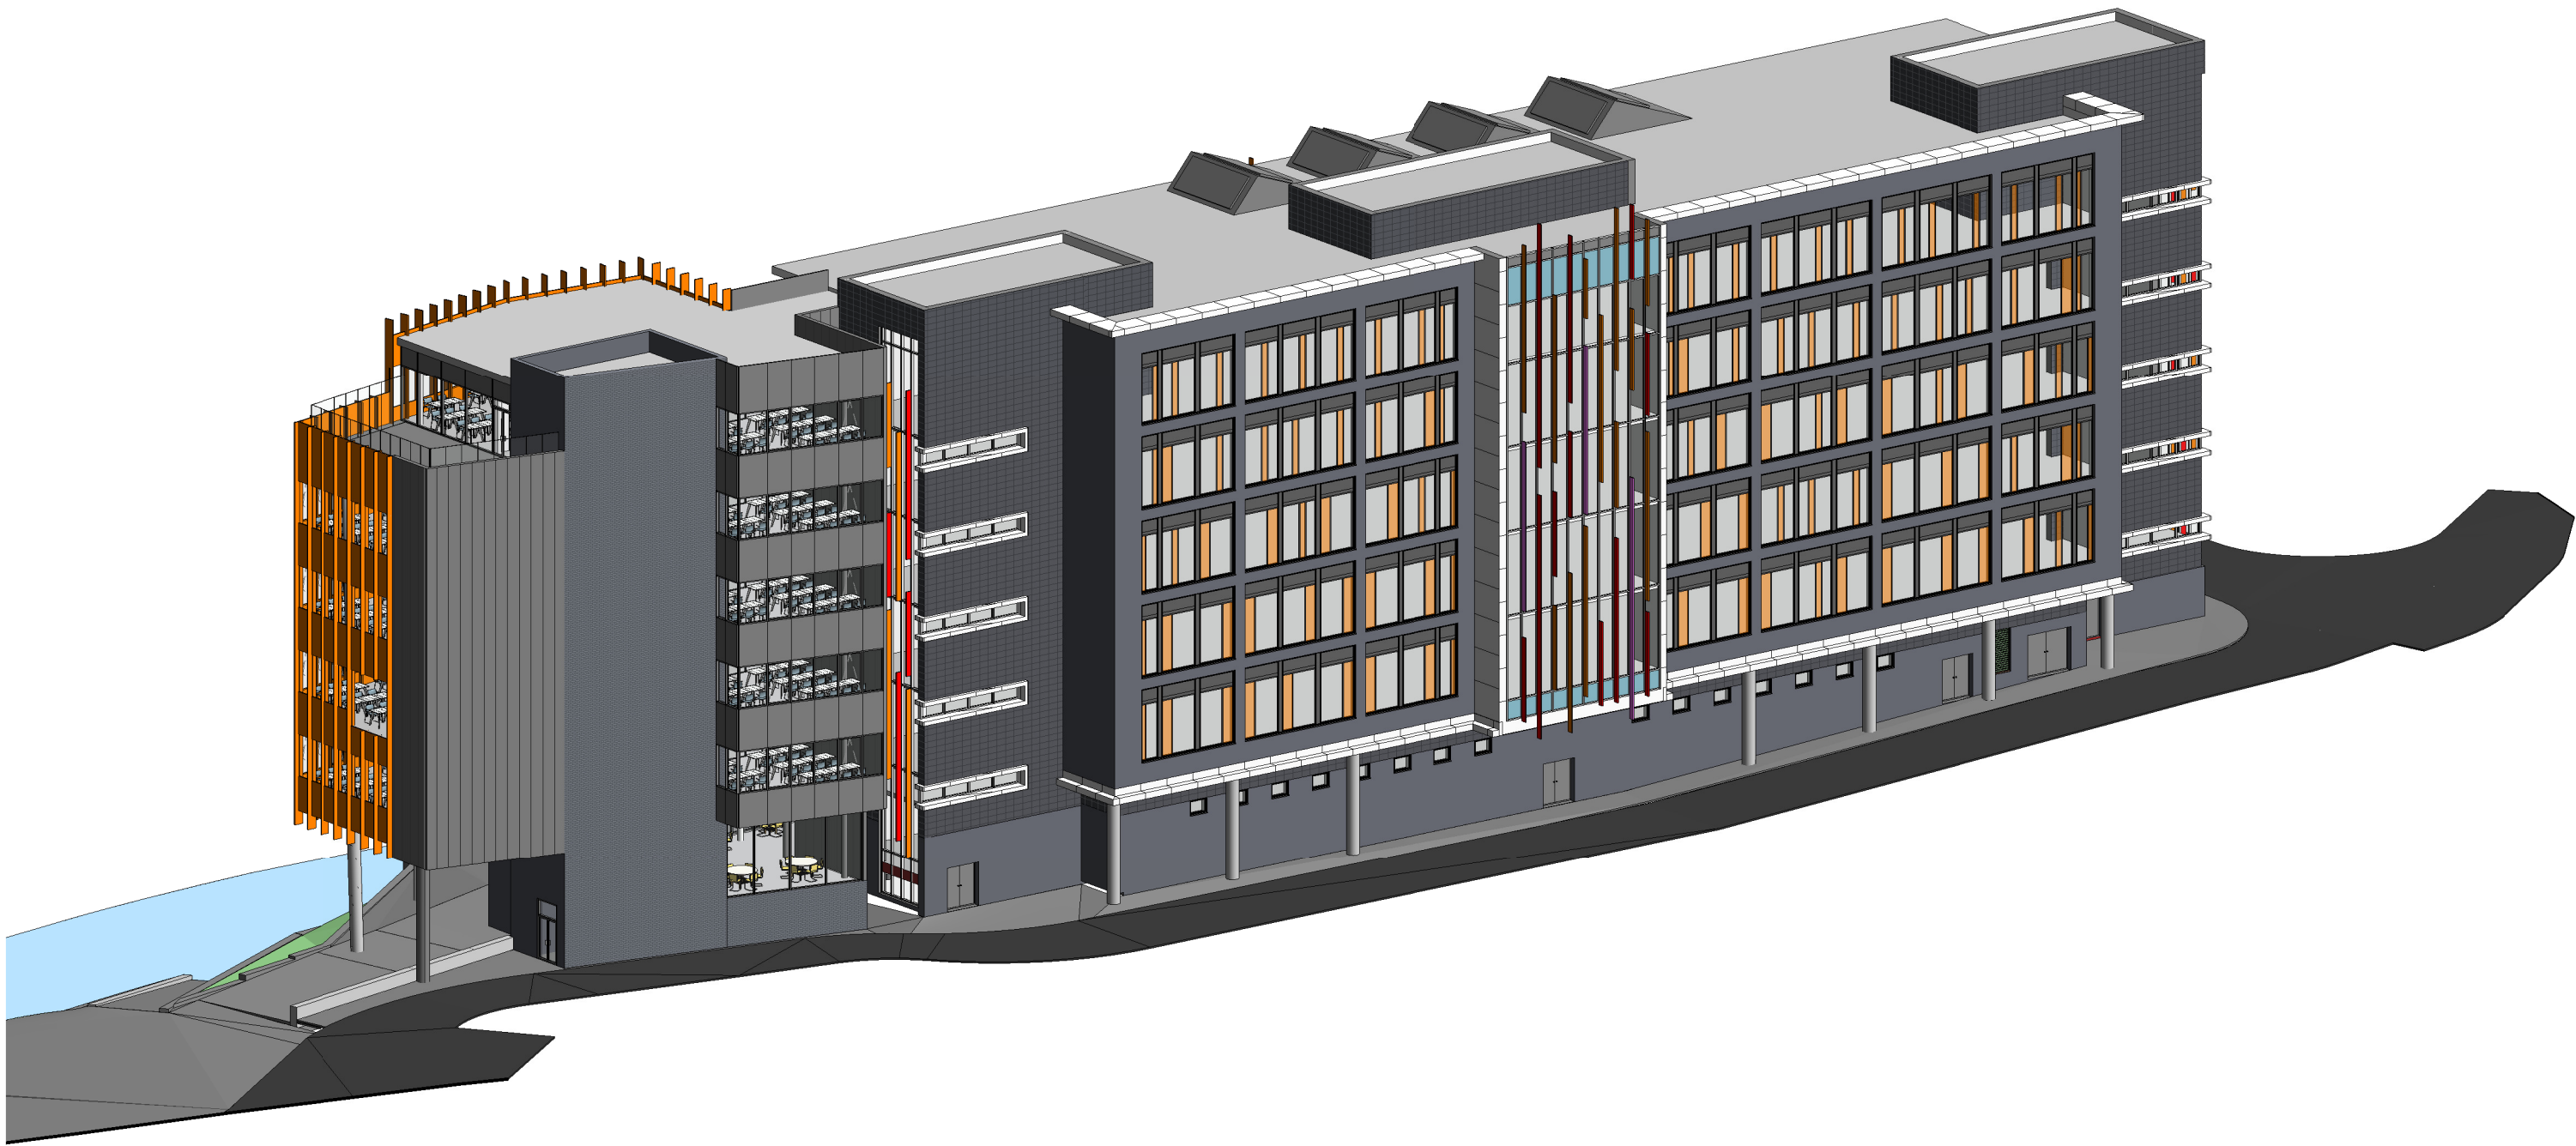

3D View - North West - From ASDA car park

P2	Planning Permission Submission	02.11.22
P1	Issued for comment	28.10.22
Rev	Description	Date

PLANNING

Rochdale Sixth Form College
College Road, Rochdale, OL12 6HY

Proposed 3D Views

DRAWING NUMBER
3940-SK-0001P

DATE 01/23/07	REVISION P2	STATUS PURPOSE OF ISSUE
------------------	----------------	----------------------------


ABW architects Ltd.
architecture.building.workshop

A1
©
02/11/2022 15:08:45



C. Environment Agency Product 4 Data

Defences Map centred on College Road, OL12 6HY Rochdale. Created on 10/05/2022 [GMMC258456SW]

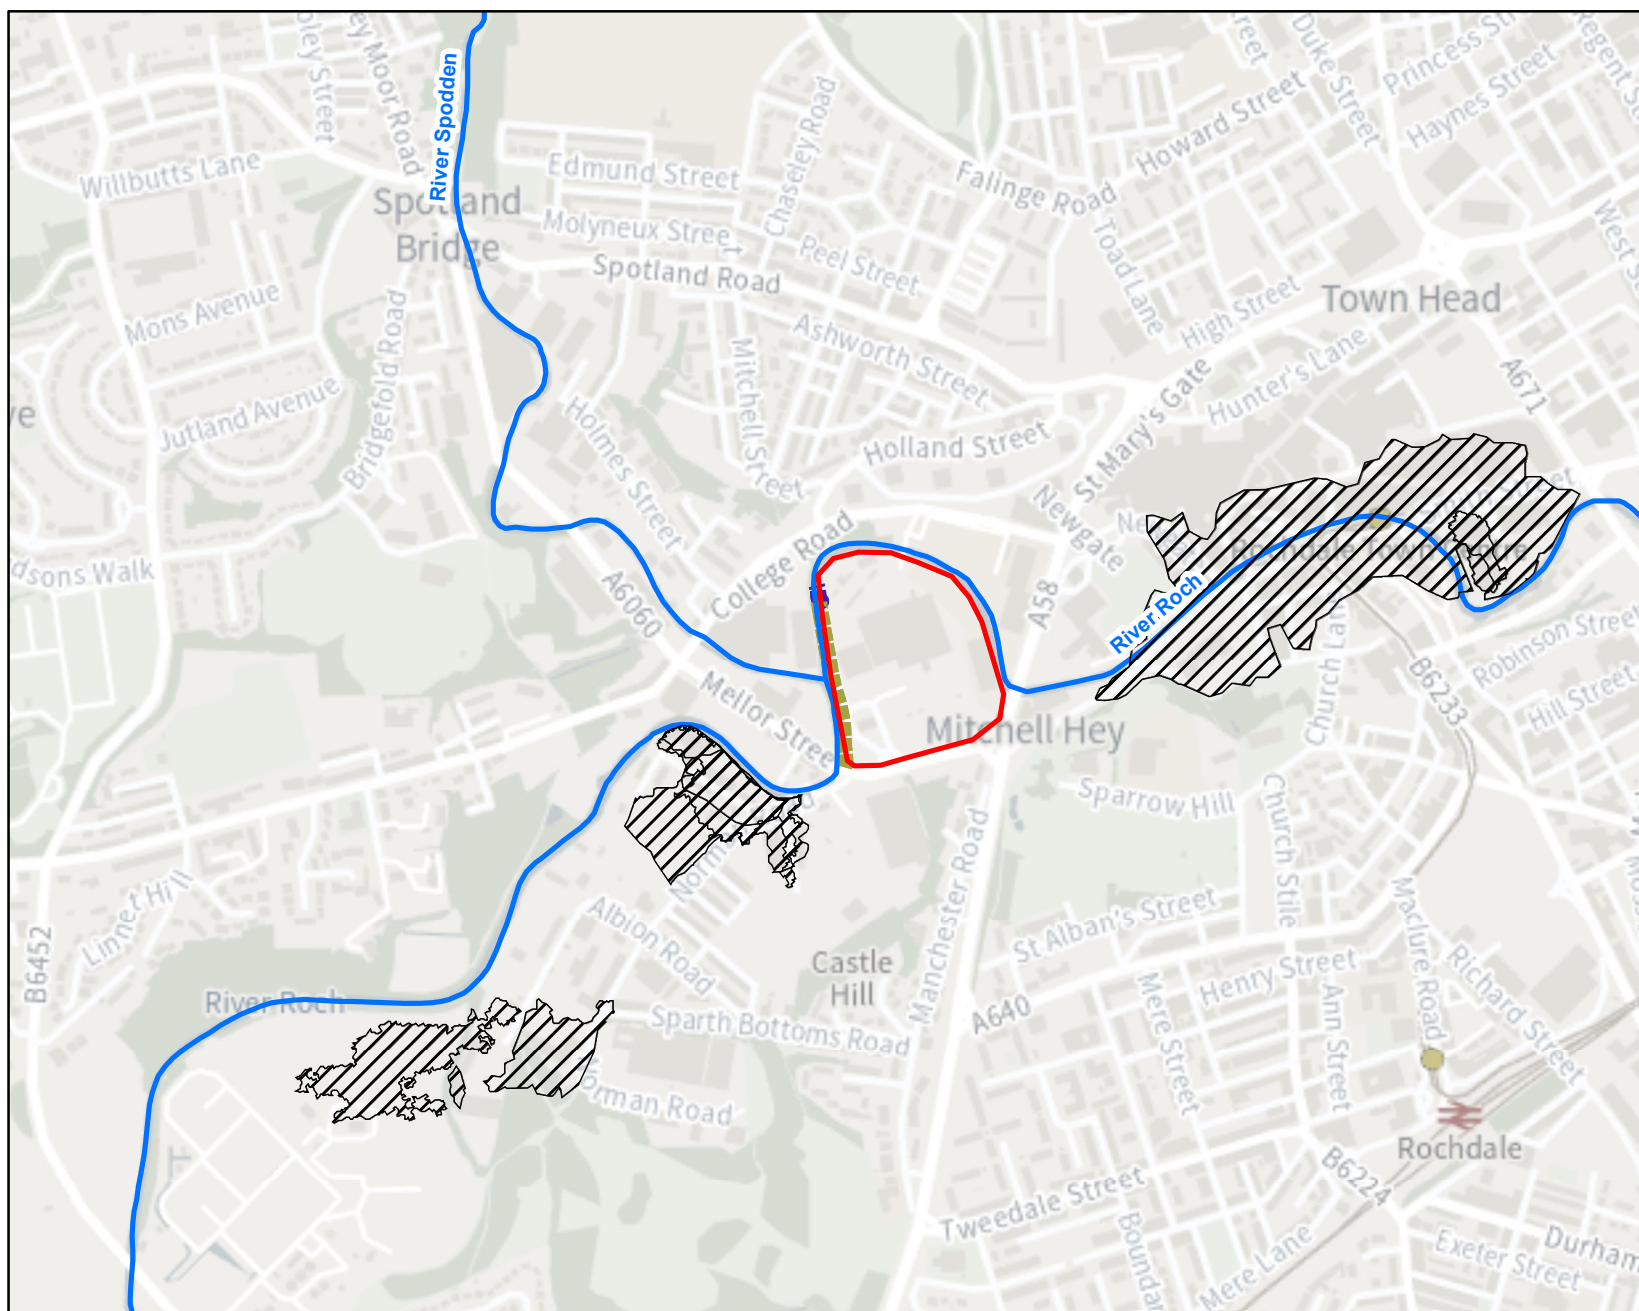

1:10,001



Legend

- Site Location
- Main River

Defences

Asset ID

- 69326
- 104221
- Areas Benefitting From Defences