STEPHEN HAGUE RIBA
Architect

3 Harrow Avenue
Rochdale
Lancashire
OL11 4DS
Tel: 01706 523206

ROCHDALE MBC
30 APR 2019
PLANNING AND REGULATION SERVICE

29th April 2019
Head of Planning
fao Paul Moore
Dear Sir, Single storey side, rear extension
162 Starring Way,
Littleborough OL15 8RE
(ref 18/00872/HOUS John Van Eke)

I have been asked by the builder Wayne Patterson carrying out the work at the above to send in an adjusted drawing indicating the adjustments following comments by the neighbours:

- The side extension has been set in line with the original garage wall with no oversale to the boundary.
- The new facing brick is a near match to the existing built over forty years ago.

- To the extended flat roof extension he has fitted a 1.5m lantern roof light rather than the 1m originally indicated.
- The applicant, Mrs Martin has erected a timber shed 3x2.4m to the rear garden to the boundary, 2m to the fence line with a monoroof to 2.4m to the garden.

I hope these will be satisfactory and answer the comments made.

Yours faithfully,
Stephen Flagg

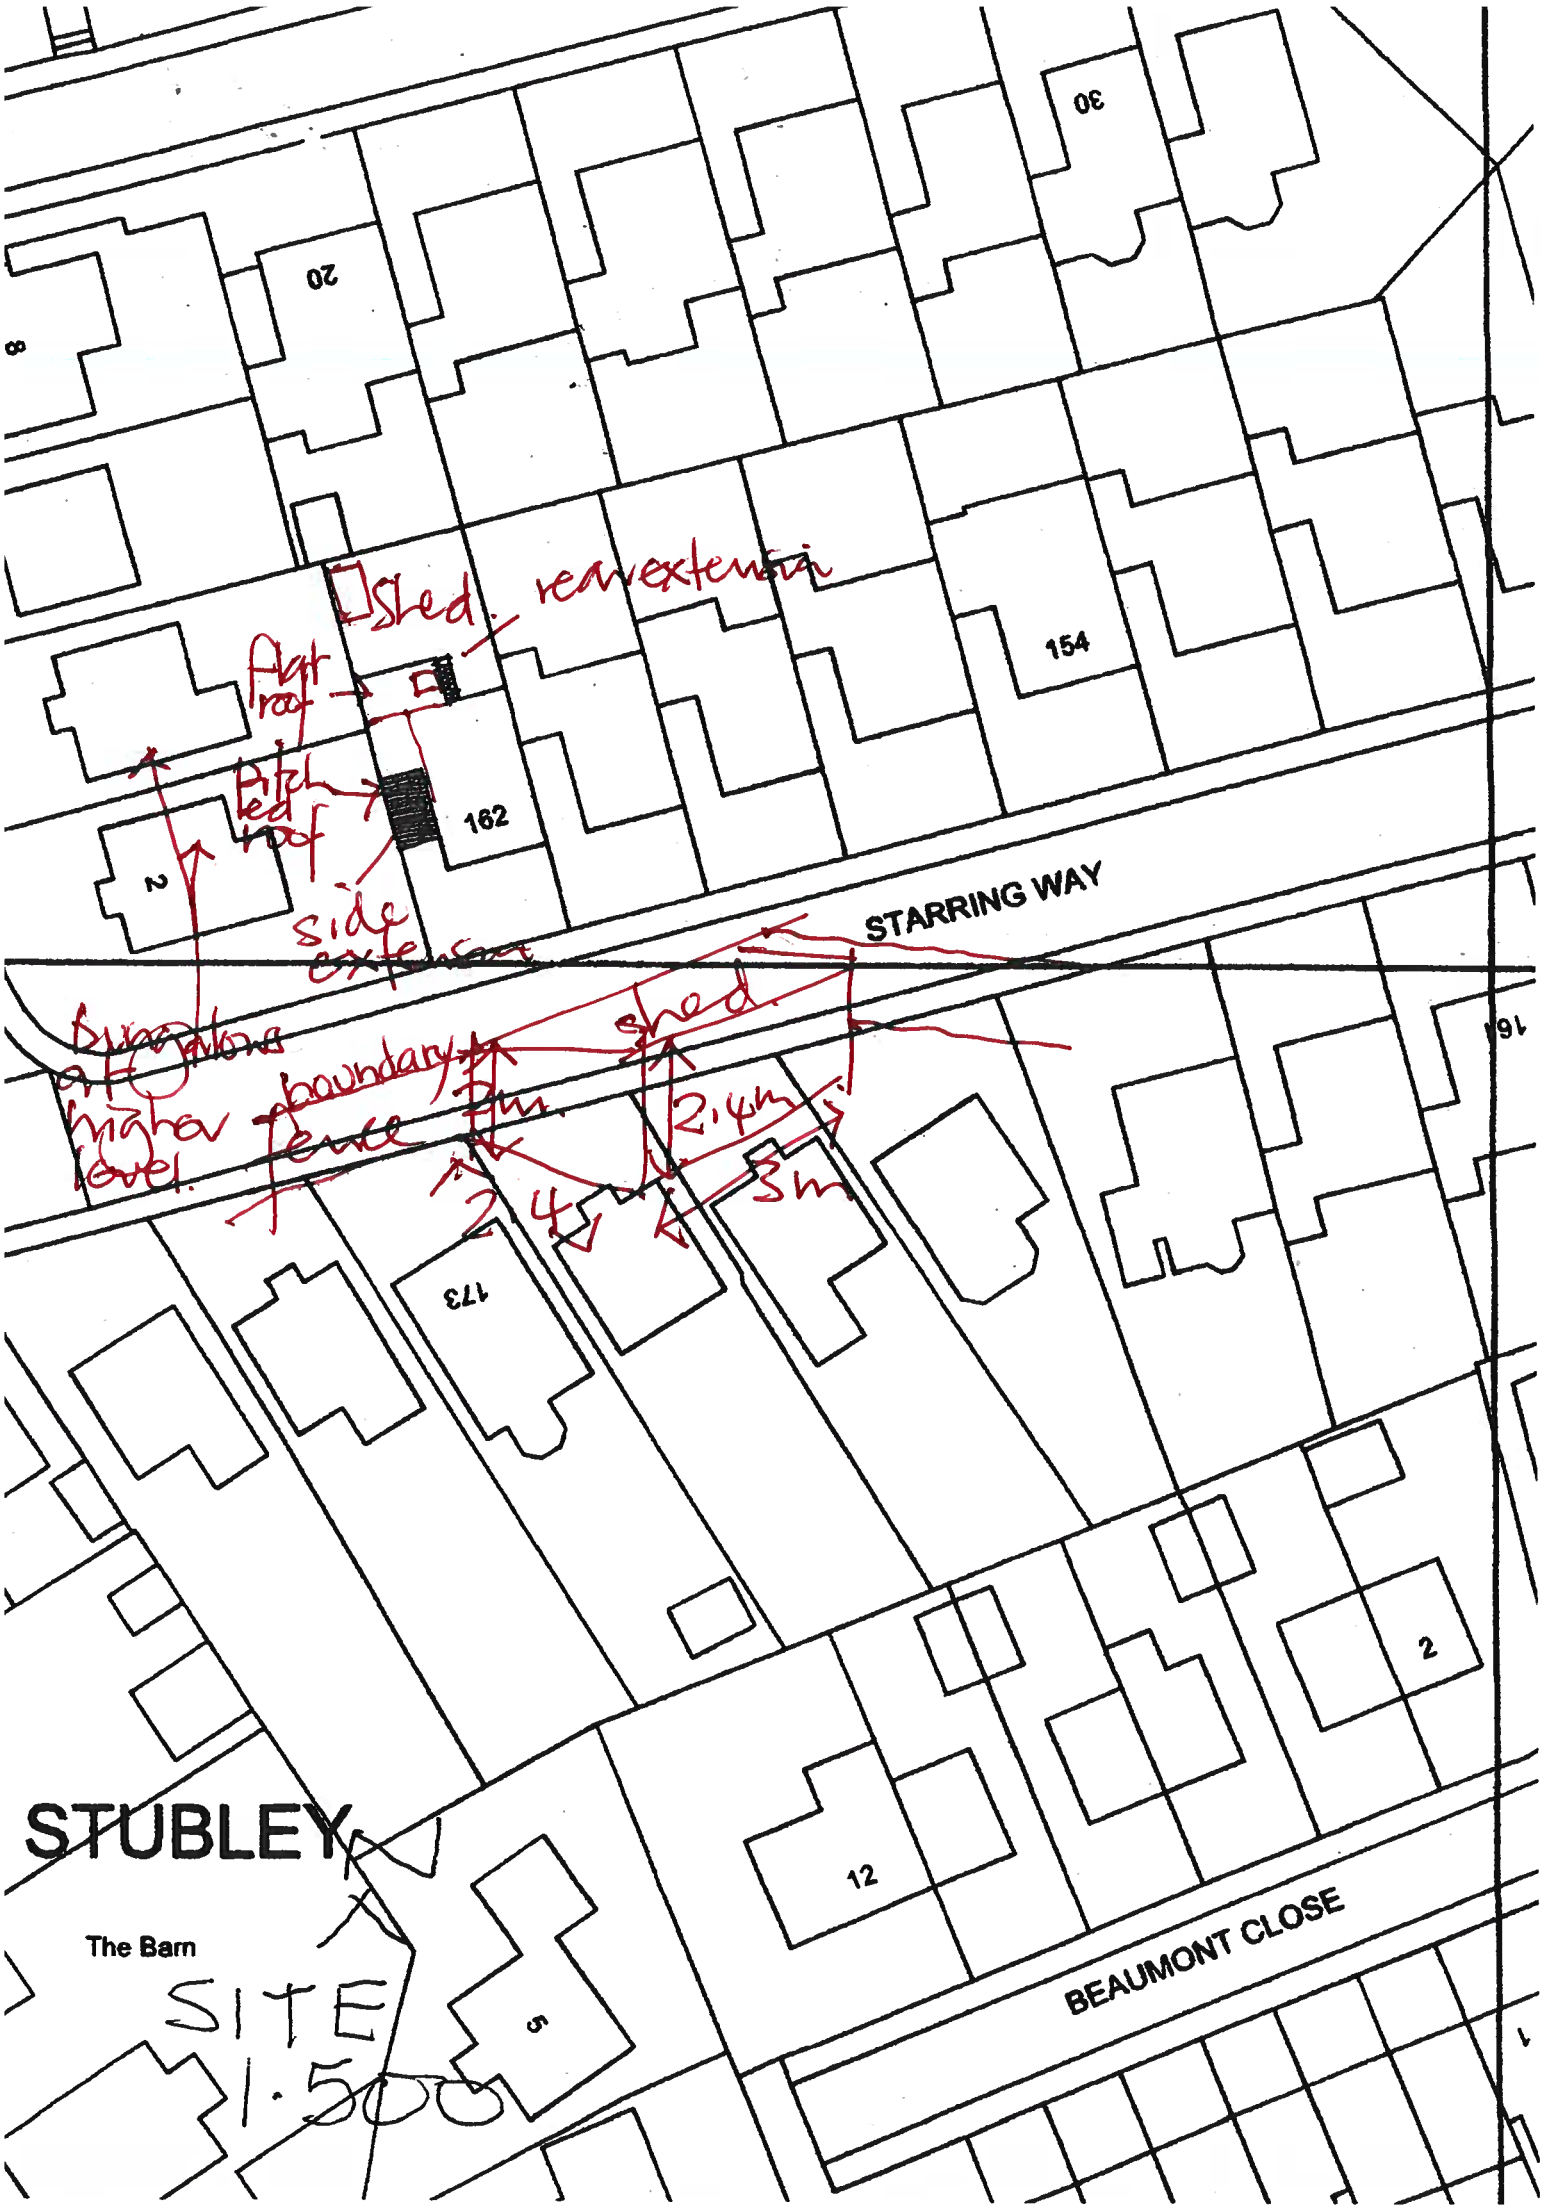
Shed, rear extension
flat roof
pitched roof
side extension
STARRING WAY
shed
boundary fence
2.4m
2.4m
3m
162
154
173
12
2
BEAUMONT CLOSE
STUBLEY
The Barn
SITE
1:500