


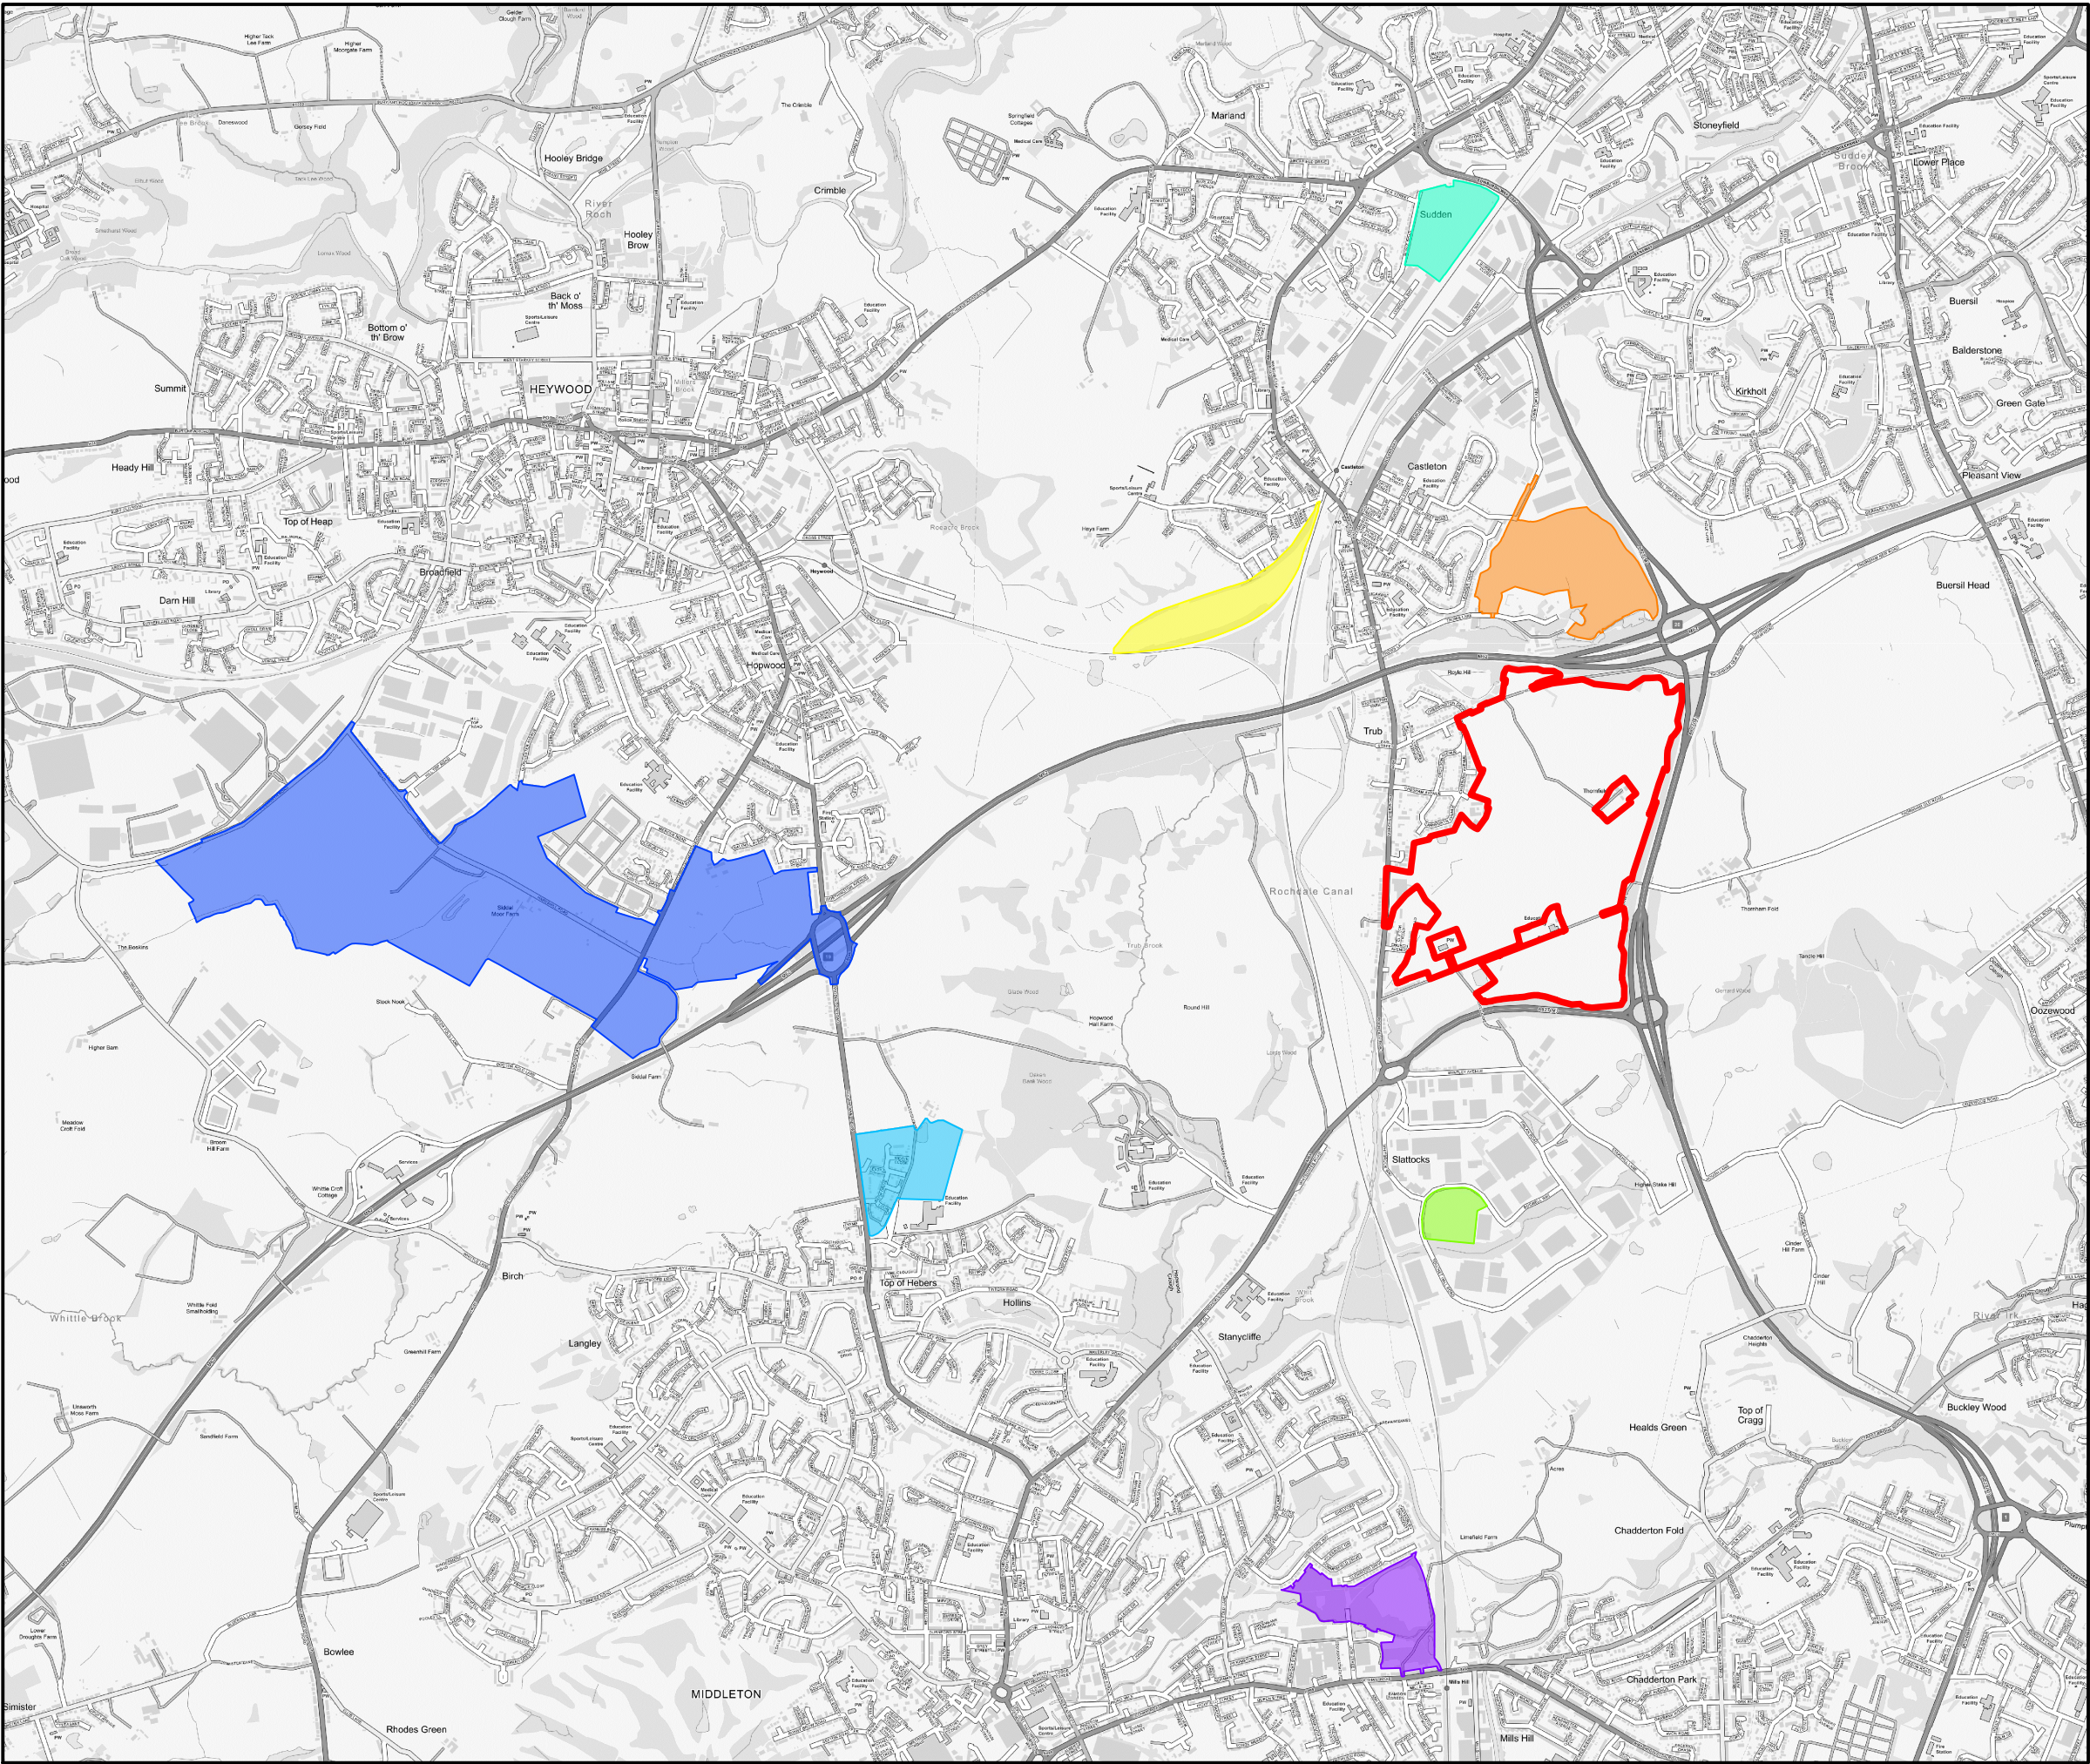

The scaling of this drawing cannot be assured

Revision

-

Date

-

Drn

-

Ckd

-

LEGEND

Site Boundary

Land south of Cowm Top Lane, Castleton
Planning Ref. 22/01190/FUL

Castleton Sidings
Policy JPA20

Stakehill Industrial Estate, Unit 61 Touchet Hall
Road Middleton M24 2RW
Planning Ref. 20/01439/FUL

Land at Royle Road, Castleton
Planning Ref. 18/01399/FUL

Land At Hollin Lane Middleton
Planning Refs. 15/01183/OUT & 19/01183/REM

Land Bound By Manchester Road, Hareshill
Road And Pilsworth Road West Of Junction 19
Of The M62 Rochdale
Planning Ref. 16/01399/HYBR

Land off Don Street, Middleton
Planning Ref. 21/00744/FUL

FIGURE 2.1

Project
Land at Manchester Road,
Middleton
Drawing Title
Cumulative Schemes Plan

Date	Scale	Drawn by	Check by
31.03.2023	1:25,000 @A3	ML	NS
Project No	Drawing No	Revision	
33961	LN-E-01	-	

BARTON
WILLMORE

now

Stantec

Town Planning • Master Planning & Urban Design • Architecture •
Landscape Planning & Design • Infrastructure & Environmental Planning •
Heritage • Graphic Communication •
Communications & Engagement • Development Economics

DRAFT

bartonwillmore.co.uk

ISO 9001

Offices at Birmingham Bristol Cambridge Cardiff Ebbsfleet Edinburgh
Glasgow Leeds London Manchester Newcastle Reading Southampton

Reproduced from the Ordnance Survey Map with the permission of the Controller of HMSO. Crown Copyright Reserved. Licence No 100019279.

J:\33000\33961 - Stakehill - Middleton Road, Manchester\A4 - Drawings & Registers\Planning\33961 LN-E-01 Cumulative Schemes Plan.dwg - A3