

Rochdale - Middleton

Communication HUB Proposal

SITE 5 os 24 Middleton Gardens,
Middleton M24 4DF

Site Plan and Images




Site 5

Pavement outside
24 Middleton Gardens,
Middleton,
M24 4DF

E: 386869


N: 405853

Application Site:

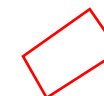

1:1250 @ A4

Pavement outside
24 Middleton Gardens,
Middleton,
M24 4DF

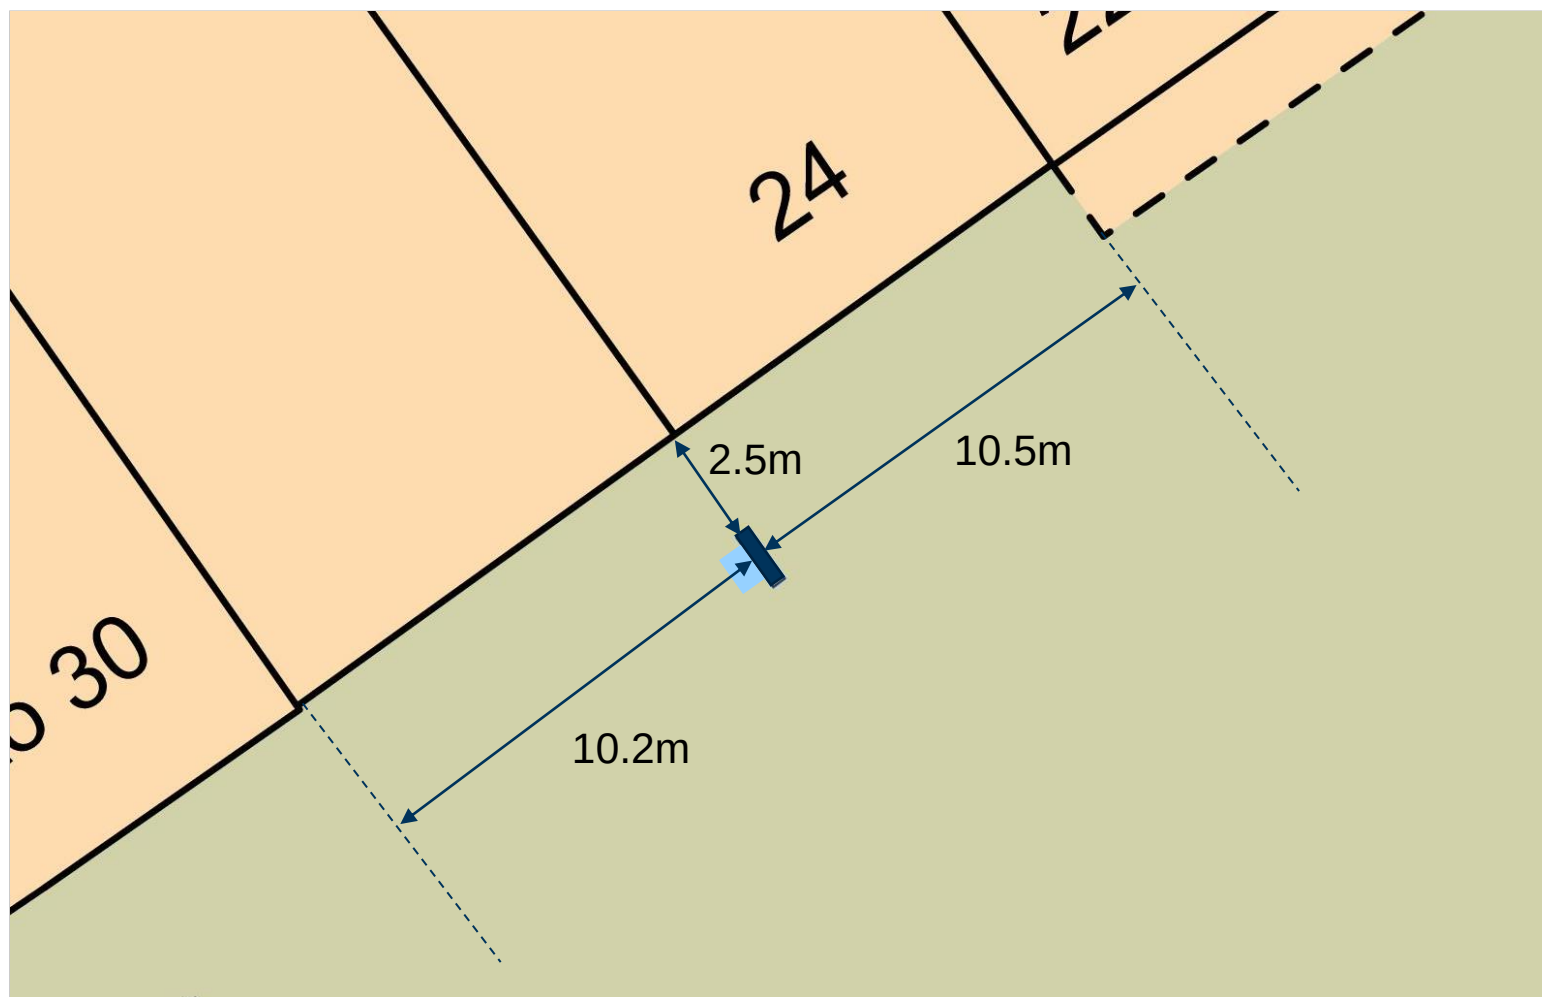

Proposed Hub Unit



1:200 @ A4

Pavement outside 14 Middleton Gardens, Middleton M24 4DF



Front



Back

Pavement outside 14 Middleton Gardens, Middleton M24 4DF



Front



Back



Proposed Communication Hub Unit