

facing north

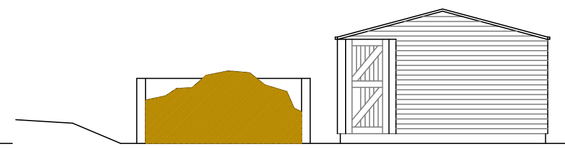

facing west

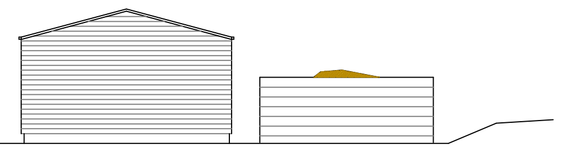

facing east

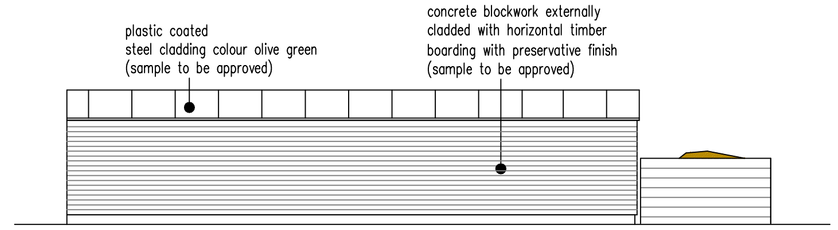

facing south

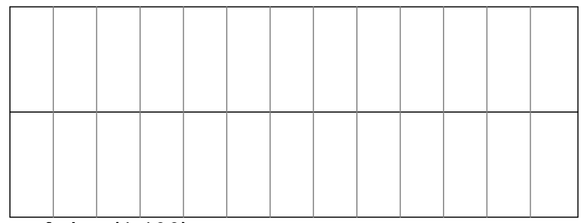

roof plan (1:100)

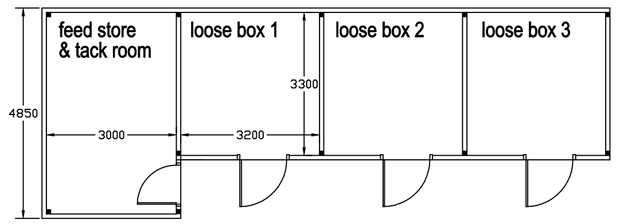

floor plan (1:100)

details of the stables and muck heap

proposed site plan (1:200)

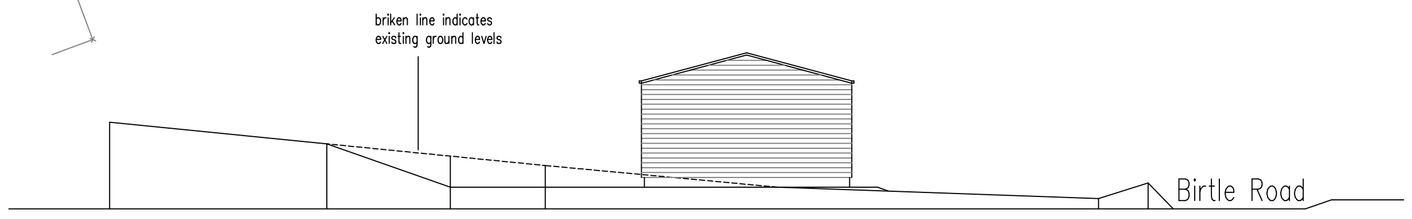

cross section A-A

03-11-20
concrete slaat amended to consolidated limestone hardcore to promote free draining soakaway

amended 17-06-20
external wall finish altered to timber
area of hardstandinh to drain to ex MH
overspill from water butts to discharge to ex MH

amended 03-12-19
elevations of muck heap added

amended 05-12-19
scale correction
roof plan added

proposed stables with tack room and feed store on land adjacent to

Birtle Road
Birtle
Rochdale

plan scale 1:100 1:200 @ A1

0m 10m

linear scale 1:100 @ A1

Rae Connell Associates Building Design and Planning Consultants
214 Burnley Road Bacup Lancashire 01706 873000