

Rochdale

Communication HUB Proposal

SITE 1 Opp 8-10 South Parade, Rochdale  
OL16 1LR

Site Plan and Images

Pavement Opp  
8-10 South Parade,  
Rochdale  
OL16 1LR

E: 389700  
N: 413387

Application Site:




A horizontal scale bar with a white background. It has a black outline. The left end is labeled '0m' and the right end is labeled '50m'. The bar is divided into two equal segments by a vertical black line in the middle.

**1:1250 @ A4**



# Site 1

Pavement Opp  
8-10 South Parade,  
Rochdale  
OL16 1LR

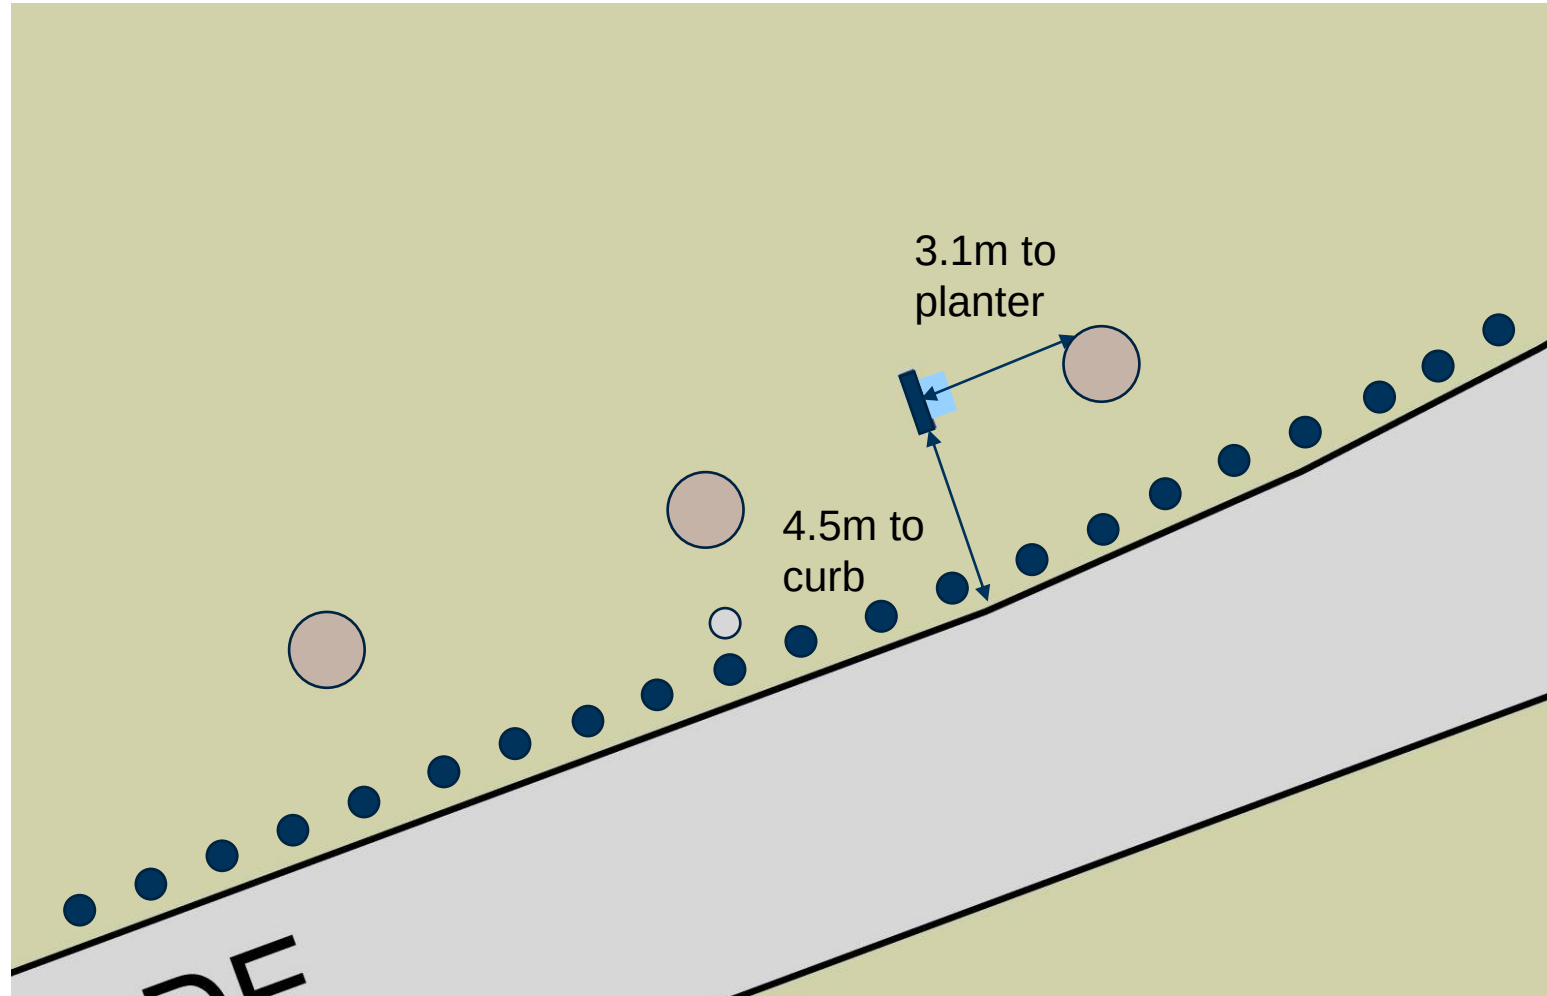

-  Proposed Hub Unit
-  Bollard
-  Lamp Column
-  Planter



1:200 @ A4

Pavement Opposite 8-10 South Parade, Rochdale OL16 1LR



Front



Back

## Pavement Opposite 8-10 South Parade, Rochdale OL16 1LR



Front



Back



Proposed Communication Hub Unit