


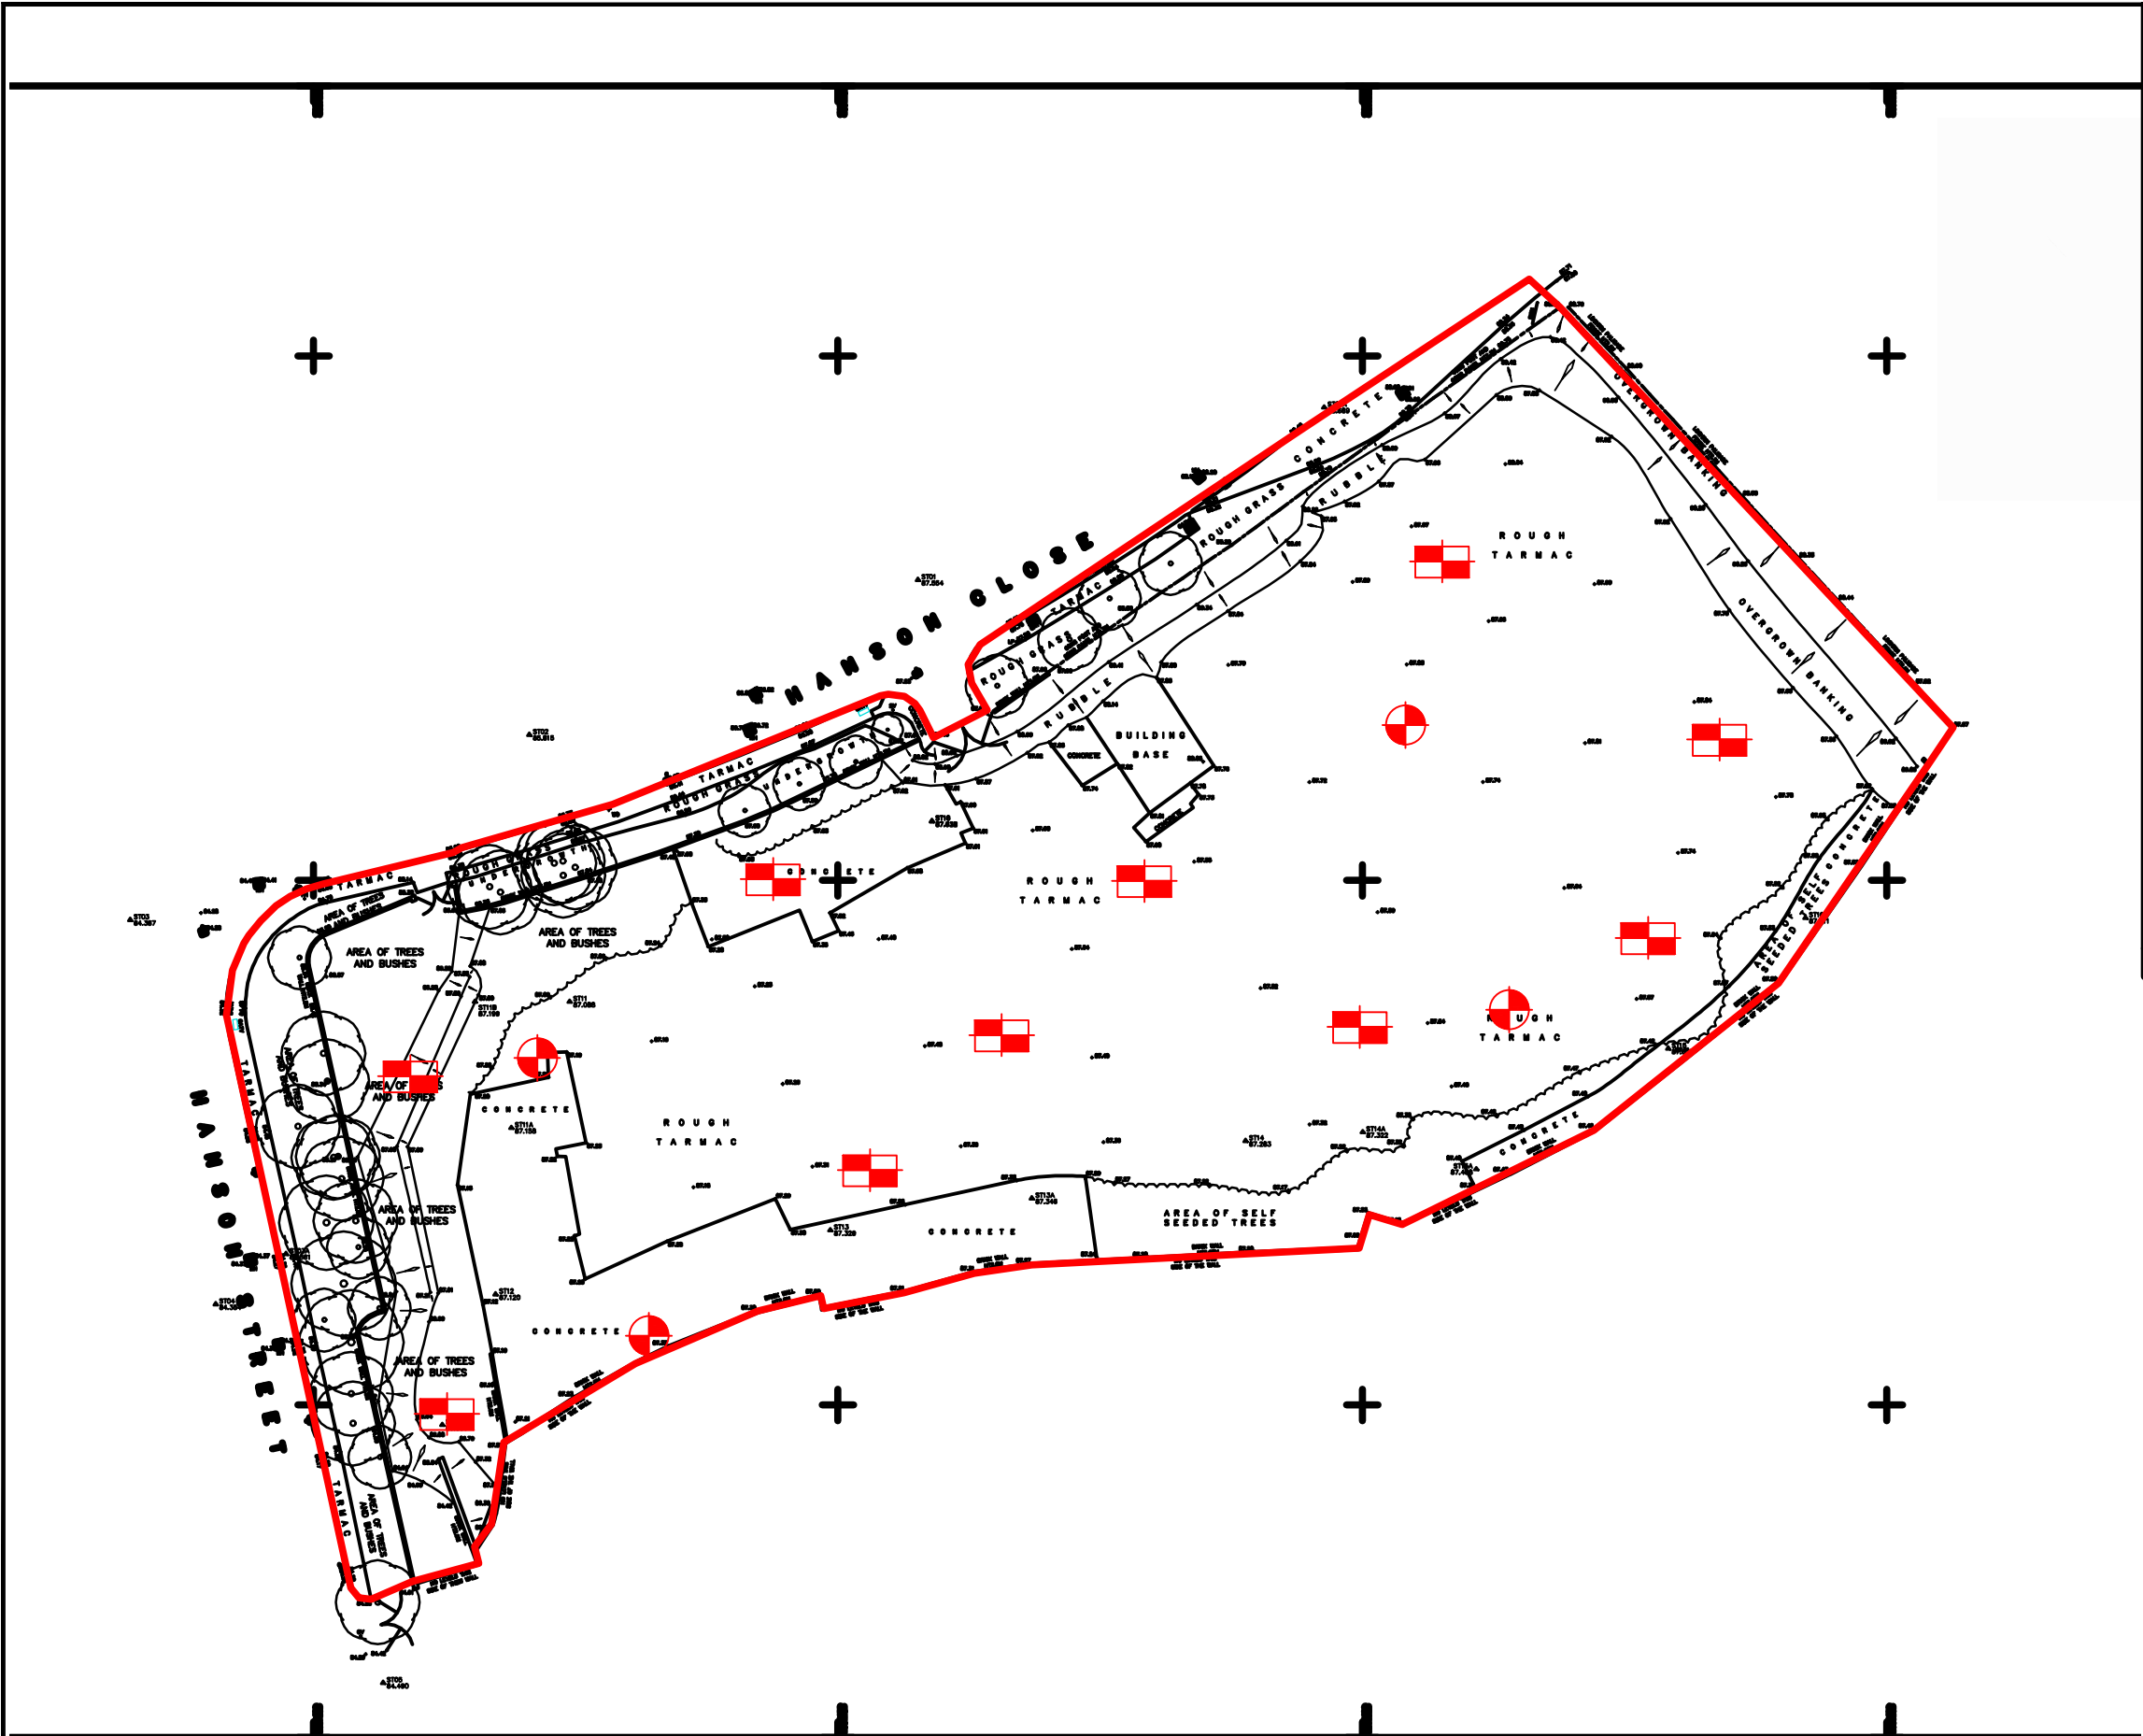

NOTES:

- COPYRIGHT IN THIS DOCUMENT BELONGS TO PWA GEO-ENVIRONMENTAL LIMITED & ALL RIGHTS IN IT ARE RESERVED BY THE OWNER.
- NO PART OF THIS DRAWING MAY BE COPIED, TRANSFERRED, OR MADE AVAILABLE TO USERS OTHER THAN THE ORIGINAL RECIPIENT, INCLUDING ELECTRONICALLY, WITHOUT PRIOR PERMISSION FROM PWA GEO-ENVIRONMENTAL LIMITED.
- THIS DRAWING IS TO BE READ IN CONJUNCTION WITH ALL RELEVANT ARCHITECTS & ENGINEERS DRAWINGS & SPECIFICATIONS.
- ALL DIMENSIONS ARE SHOWN IN MILLIMETRES.
- NO DIMENSIONS TO BE SCALED FROM THIS DRAWING.
- ONLY PDF/HARD COPIES OF DRAWINGS SHOULD BE REFERRED TO FOR CONSTRUCTION USE, THE USE OF AUTOCAD DRAWINGS/DWG'S IS UNDERTAKEN ENTIRELY AT THE DEVELOPERS RISK AND ALL DIMENSIONS AND SETTING OUT MUST BE CHECKED IN CONJUNCTION WITH THE ARCHITECT AND ENGINEERS CONSTRUCTION DRAWINGS. ALL DRAWINGS SHOULD BE CONFIRMED AS LATEST ISSUE ON THE DOCUMENT ISSUE SHEET PRIOR TO COMMENCEMENT OF WORKS AND SHOULD BE USED ONLY FOR THEIR DEFINED DRAWING STATUS. ANY DISCREPANCIES BETWEEN THE ARCHITECT AND ENGINEERS DRAWINGS ARE TO BE IMMEDIATELY NOTIFIED TO ALL PARTIES.

KEY:

- PROPOSED TRIAL PIT LOCATION
- PROPOSED BOREHOLE LOCATION
- INDICATIVE SITE BOUNDARY

Rev	Date	Remarks	Drawn	Chk'd					
Consulting Civil , Structural & Geo-Environmental Engineers Summit House, Riparian Way, The Crossings, Crosshills, Keighley, BD20 7BW T - 01535 633350 E-Mail: info@pwaite.co.uk www.pwaite.co.uk									
Client		MSM CO LTD							
Project		LAND OFF HANSON CLOSE MIDDLETON M24 2YP							
Title		PROPOSED EXPLORATORY HOLE PLAN							
Size	A3	Scale	NTS	Designed	DJJA	Checked	IMP	Date	JUNE 19
Drawing Status		PRELIMINARY							
Job Number	Originator	Volume	Level	Type	Role	Drawing No.	Rev		
19060	-PWAG	- 00	- XX	- DR	- G	- 1000	P01		