


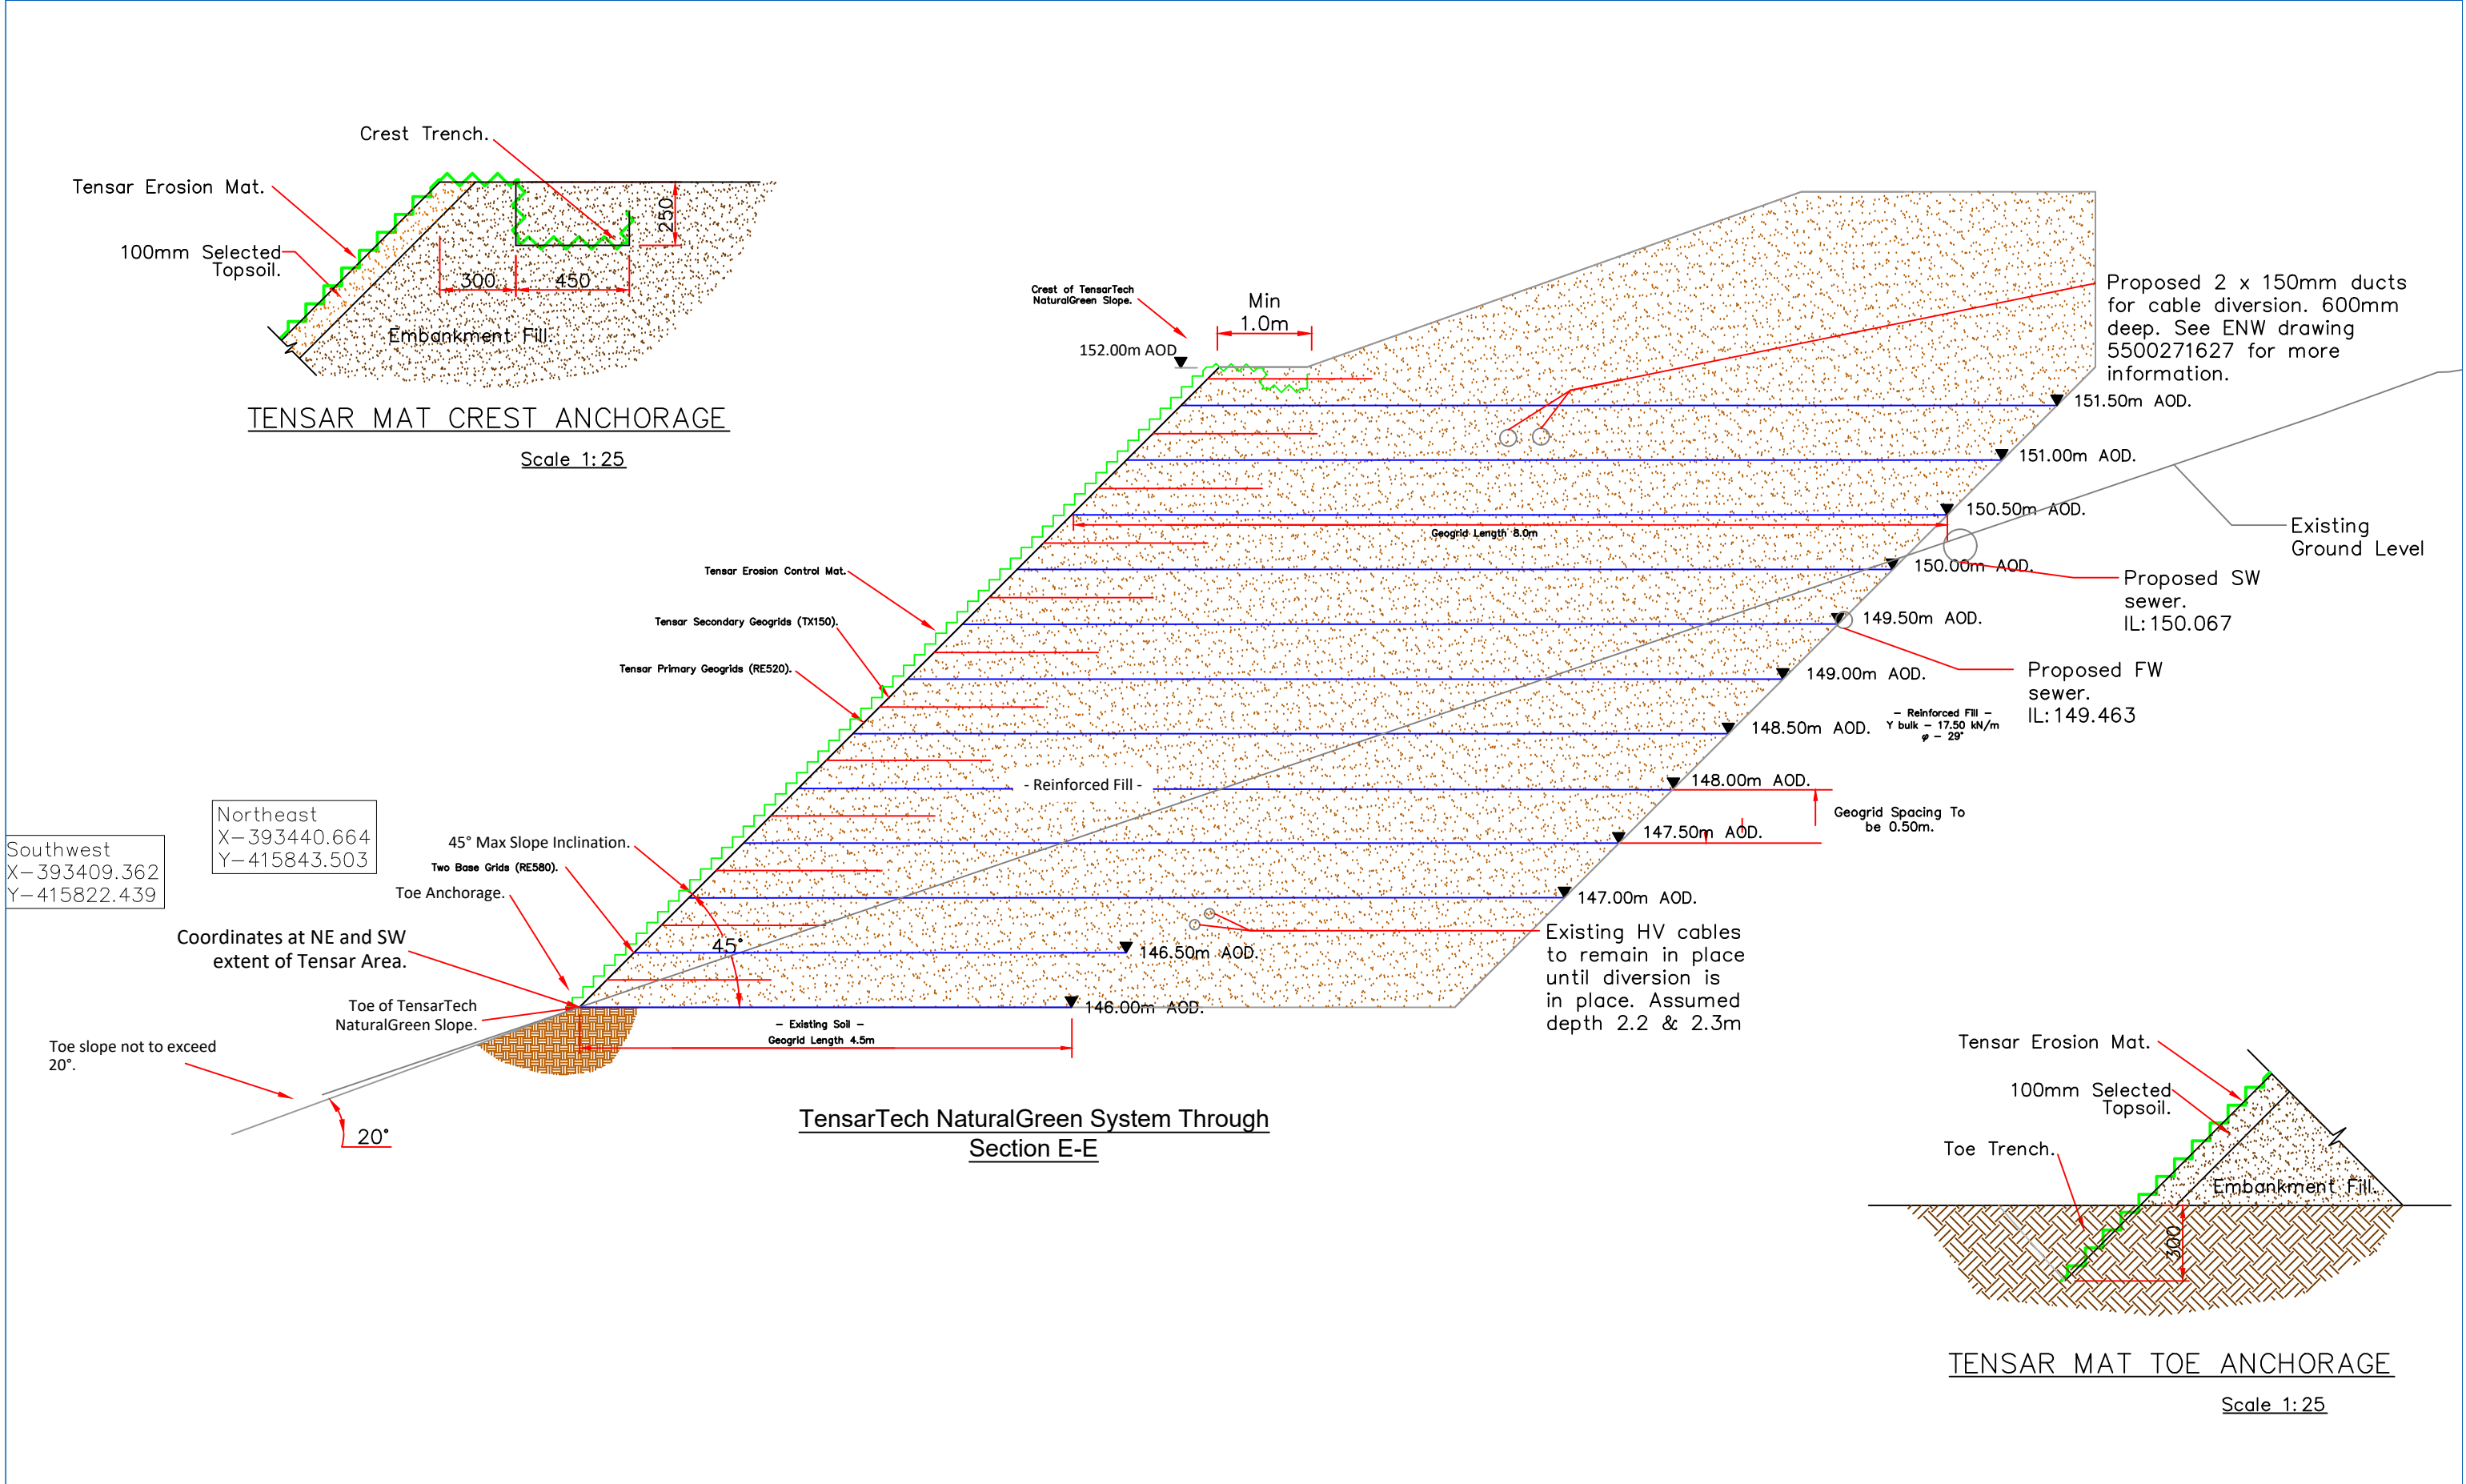

TENSAR MAT CREST ANCHORAGE

Scale 1:25

TensarTech NaturalGreen System Through
Section E-E

TENSAR MAT TOE ANCHORAGE

Scale 1:25

GROUNDTECH CONSULTING 	CLIENT	DATE			Status		Notes Proposed services to be installed during the construction of Tensar Slopes. Proposed services to be undisturbed during the construction of Tensar Slopes.
	COUNTRYSIDE HOMES	JULY 2023	_1.4	Amended coordinates	27/07/23	Preliminary	
	PROJECT TITLE	SCALE	_1.3	Added coordinates to toe of slope	19/07/23	Draft	
	HOLLINGWORTH GATE, LITTLEBOROUGH	NTS	_1.2	Adjustment of grid sizes to accomodate for existing services	18/07/23	Issued	
	PLAN TITLE	PLAN NUMBER	_1.1	Adjustment of levels	13/07/23	For Comment	
	TENSARTECH NATURAL GREEN PROFILE PLAN - SECTION E	GRO-23131-P03E_1.4	Rev.	Details	Date	Approved	