


Original Proposal

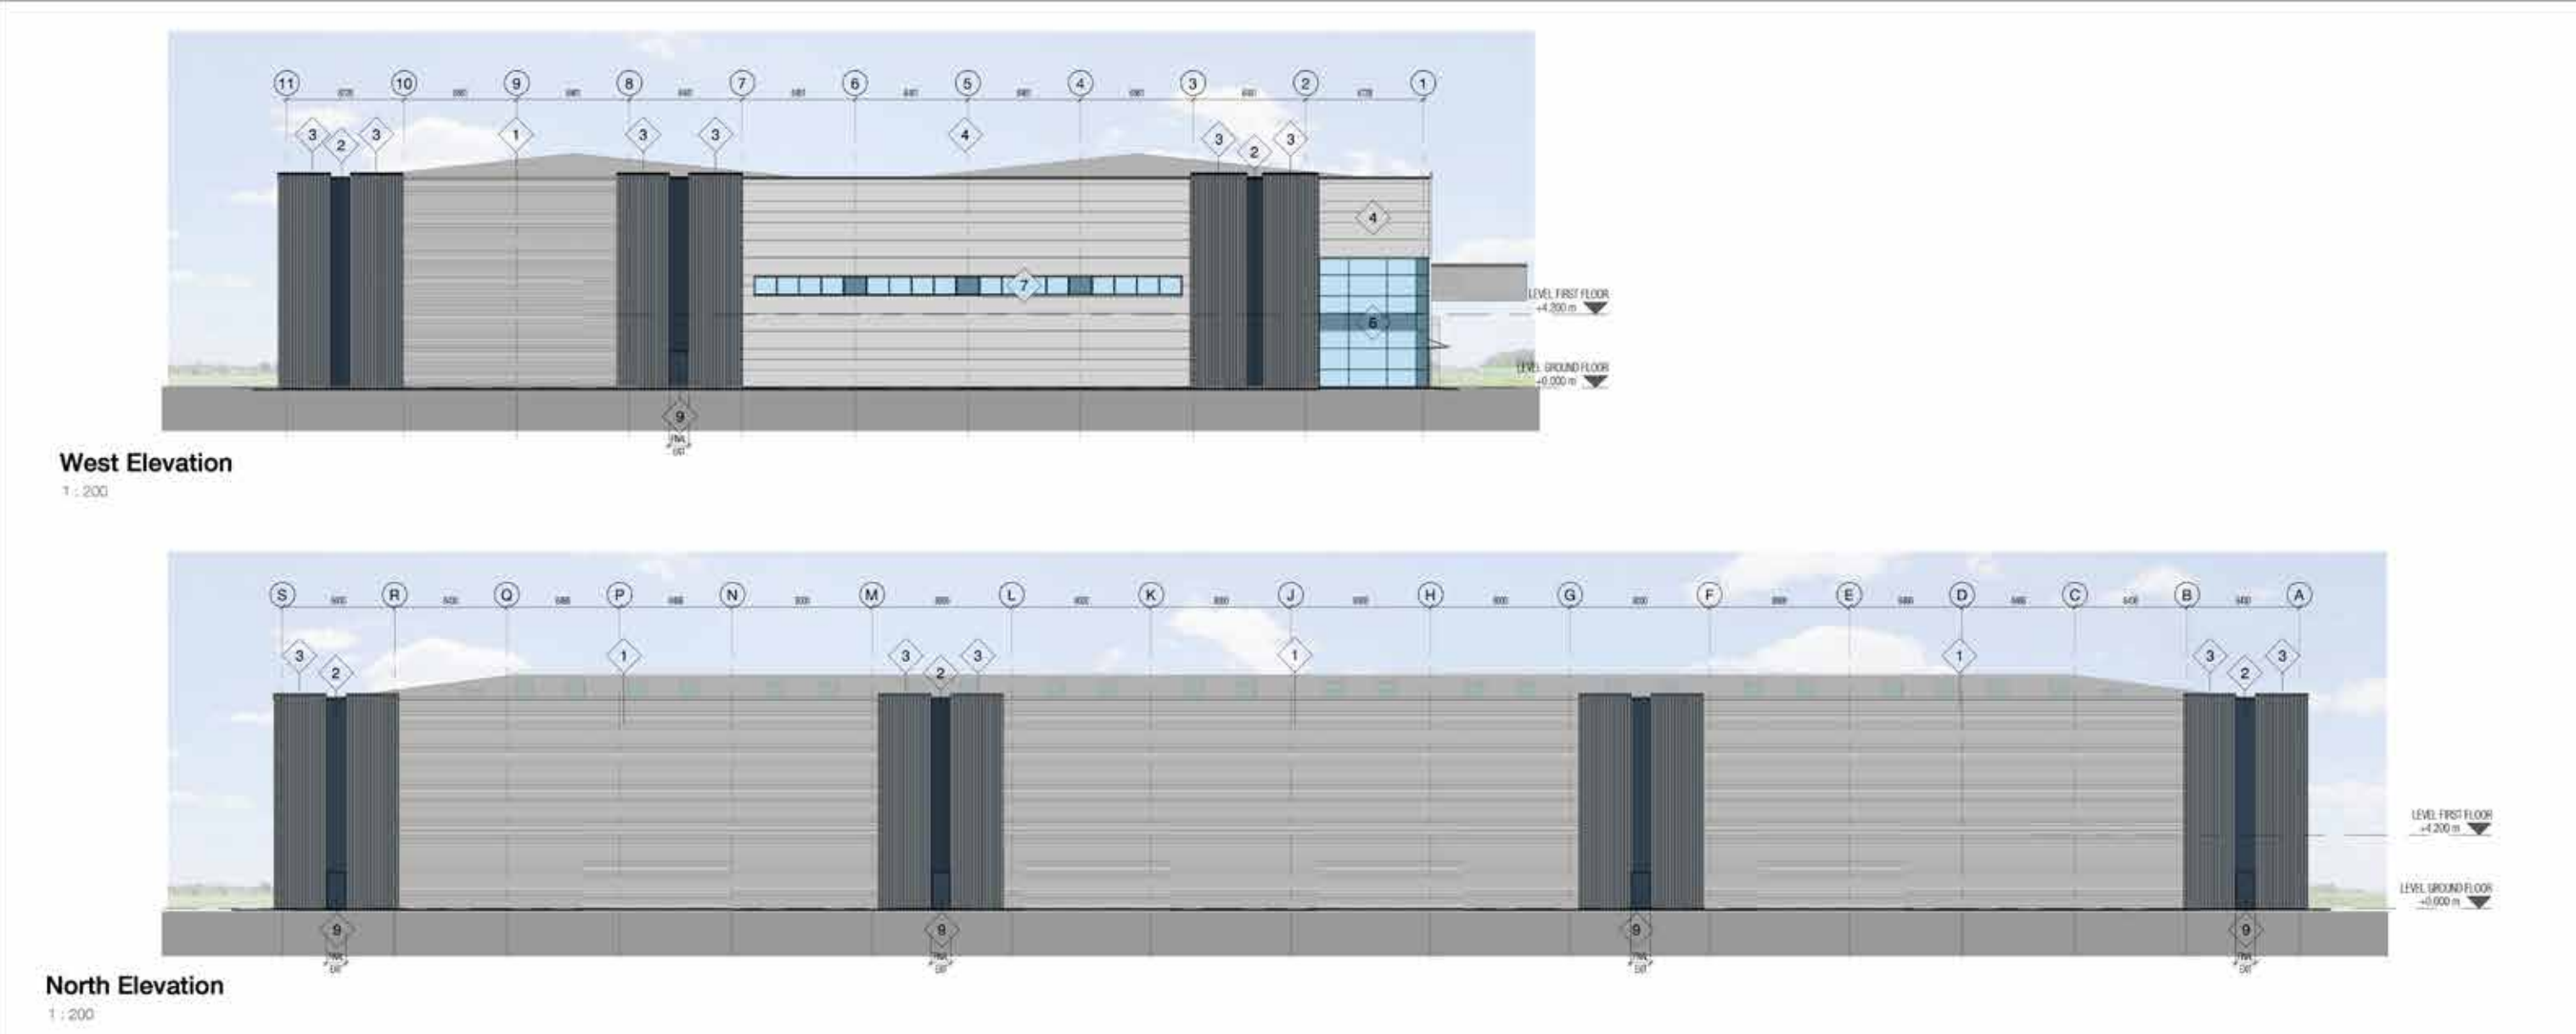


Silver
RAL 9006

Merlin Grey
BS18B25

Sargasso
RAL 5003



Option 1

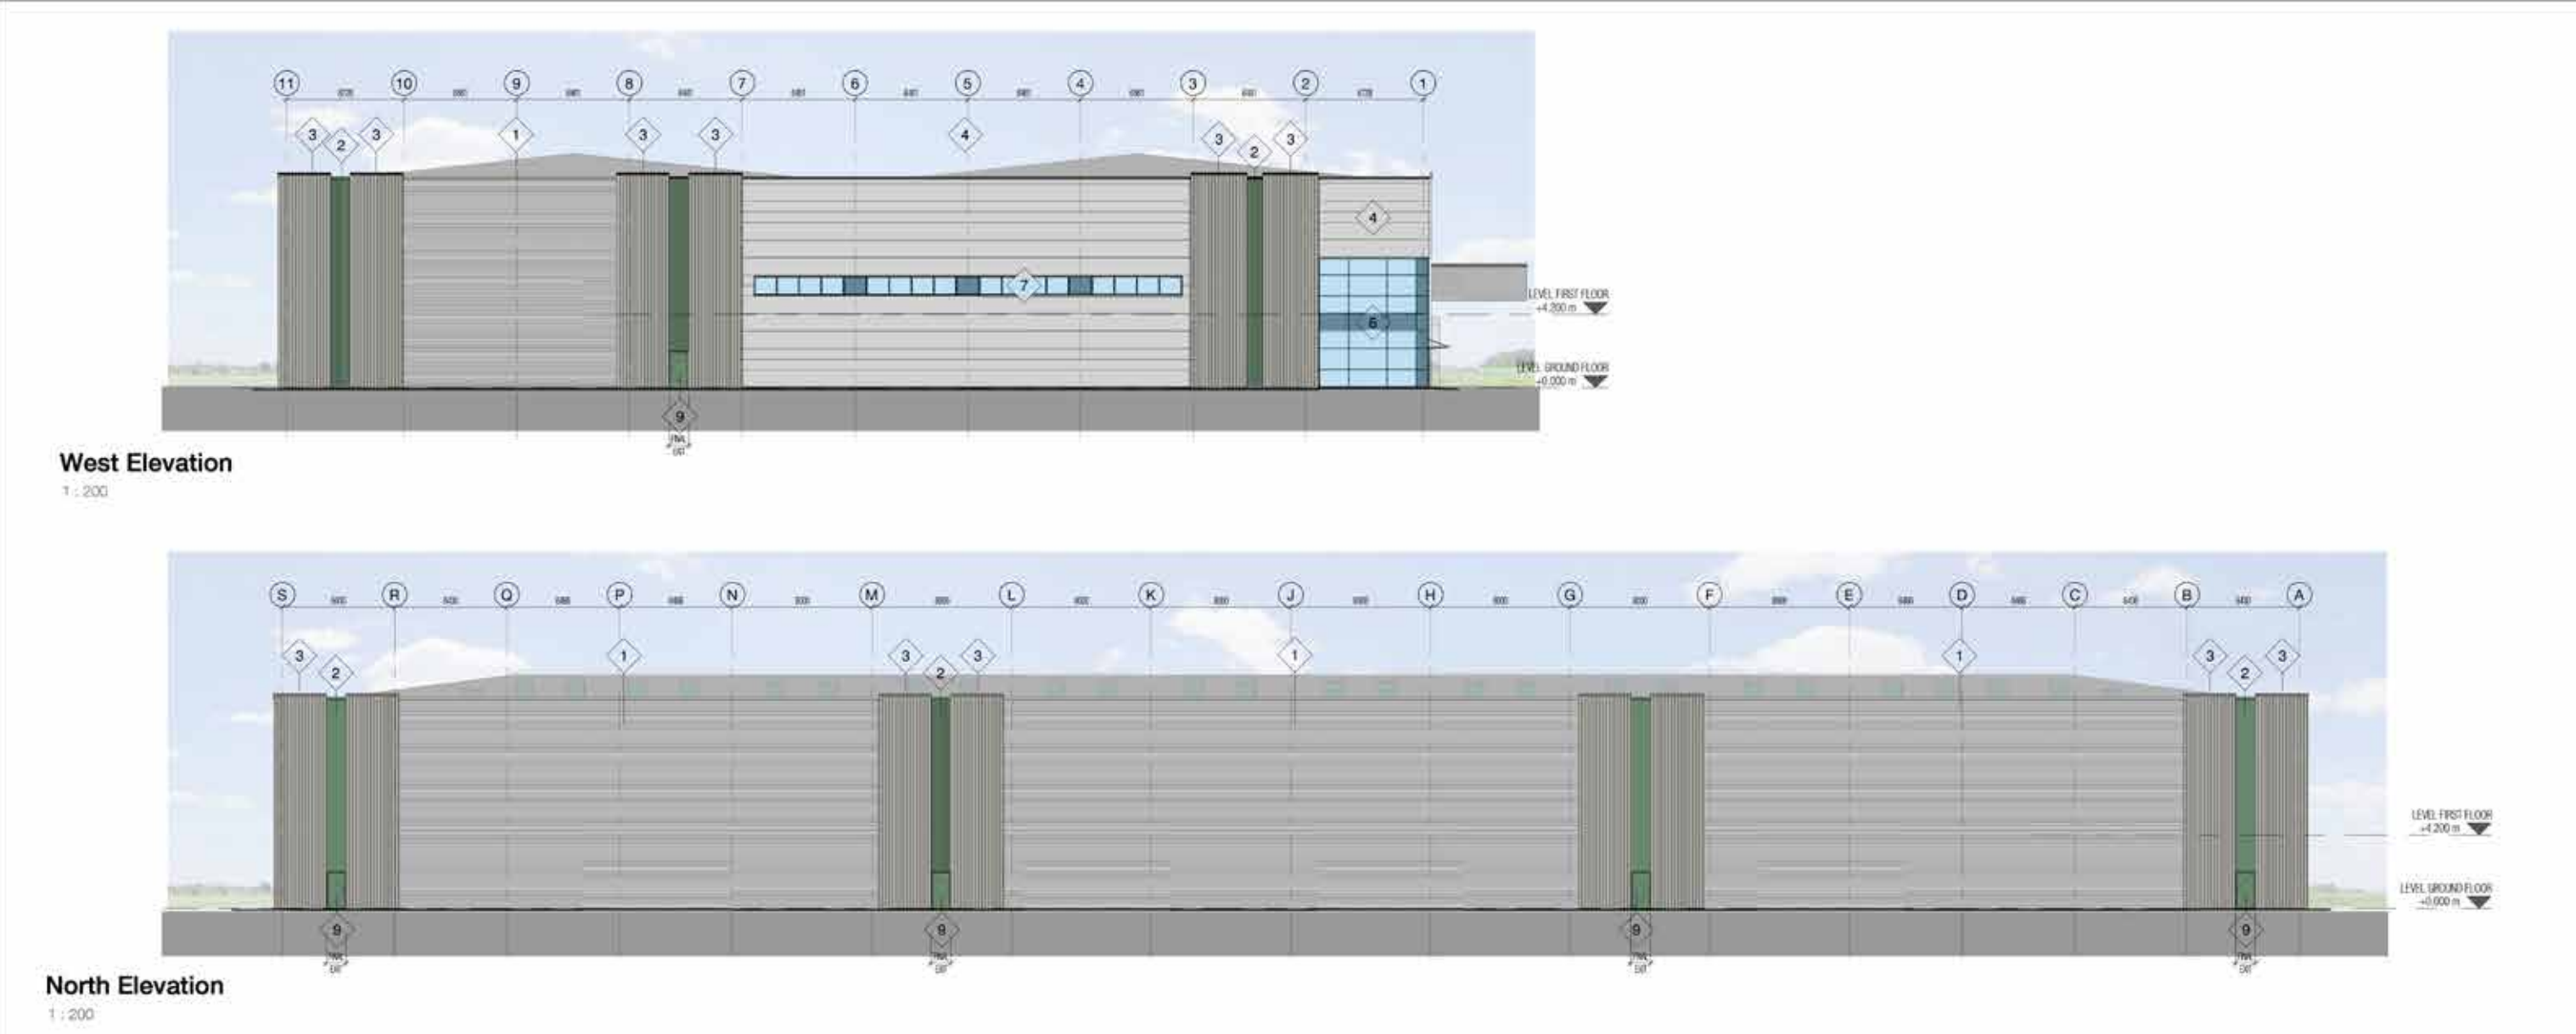

Option 2



Silver
RAL 9006

Jade
RAL 150 50 20


Goosewing
RAL 7038

WB
Wilson Bowden
Developments

dba
ARCHITECTURE



Option 3

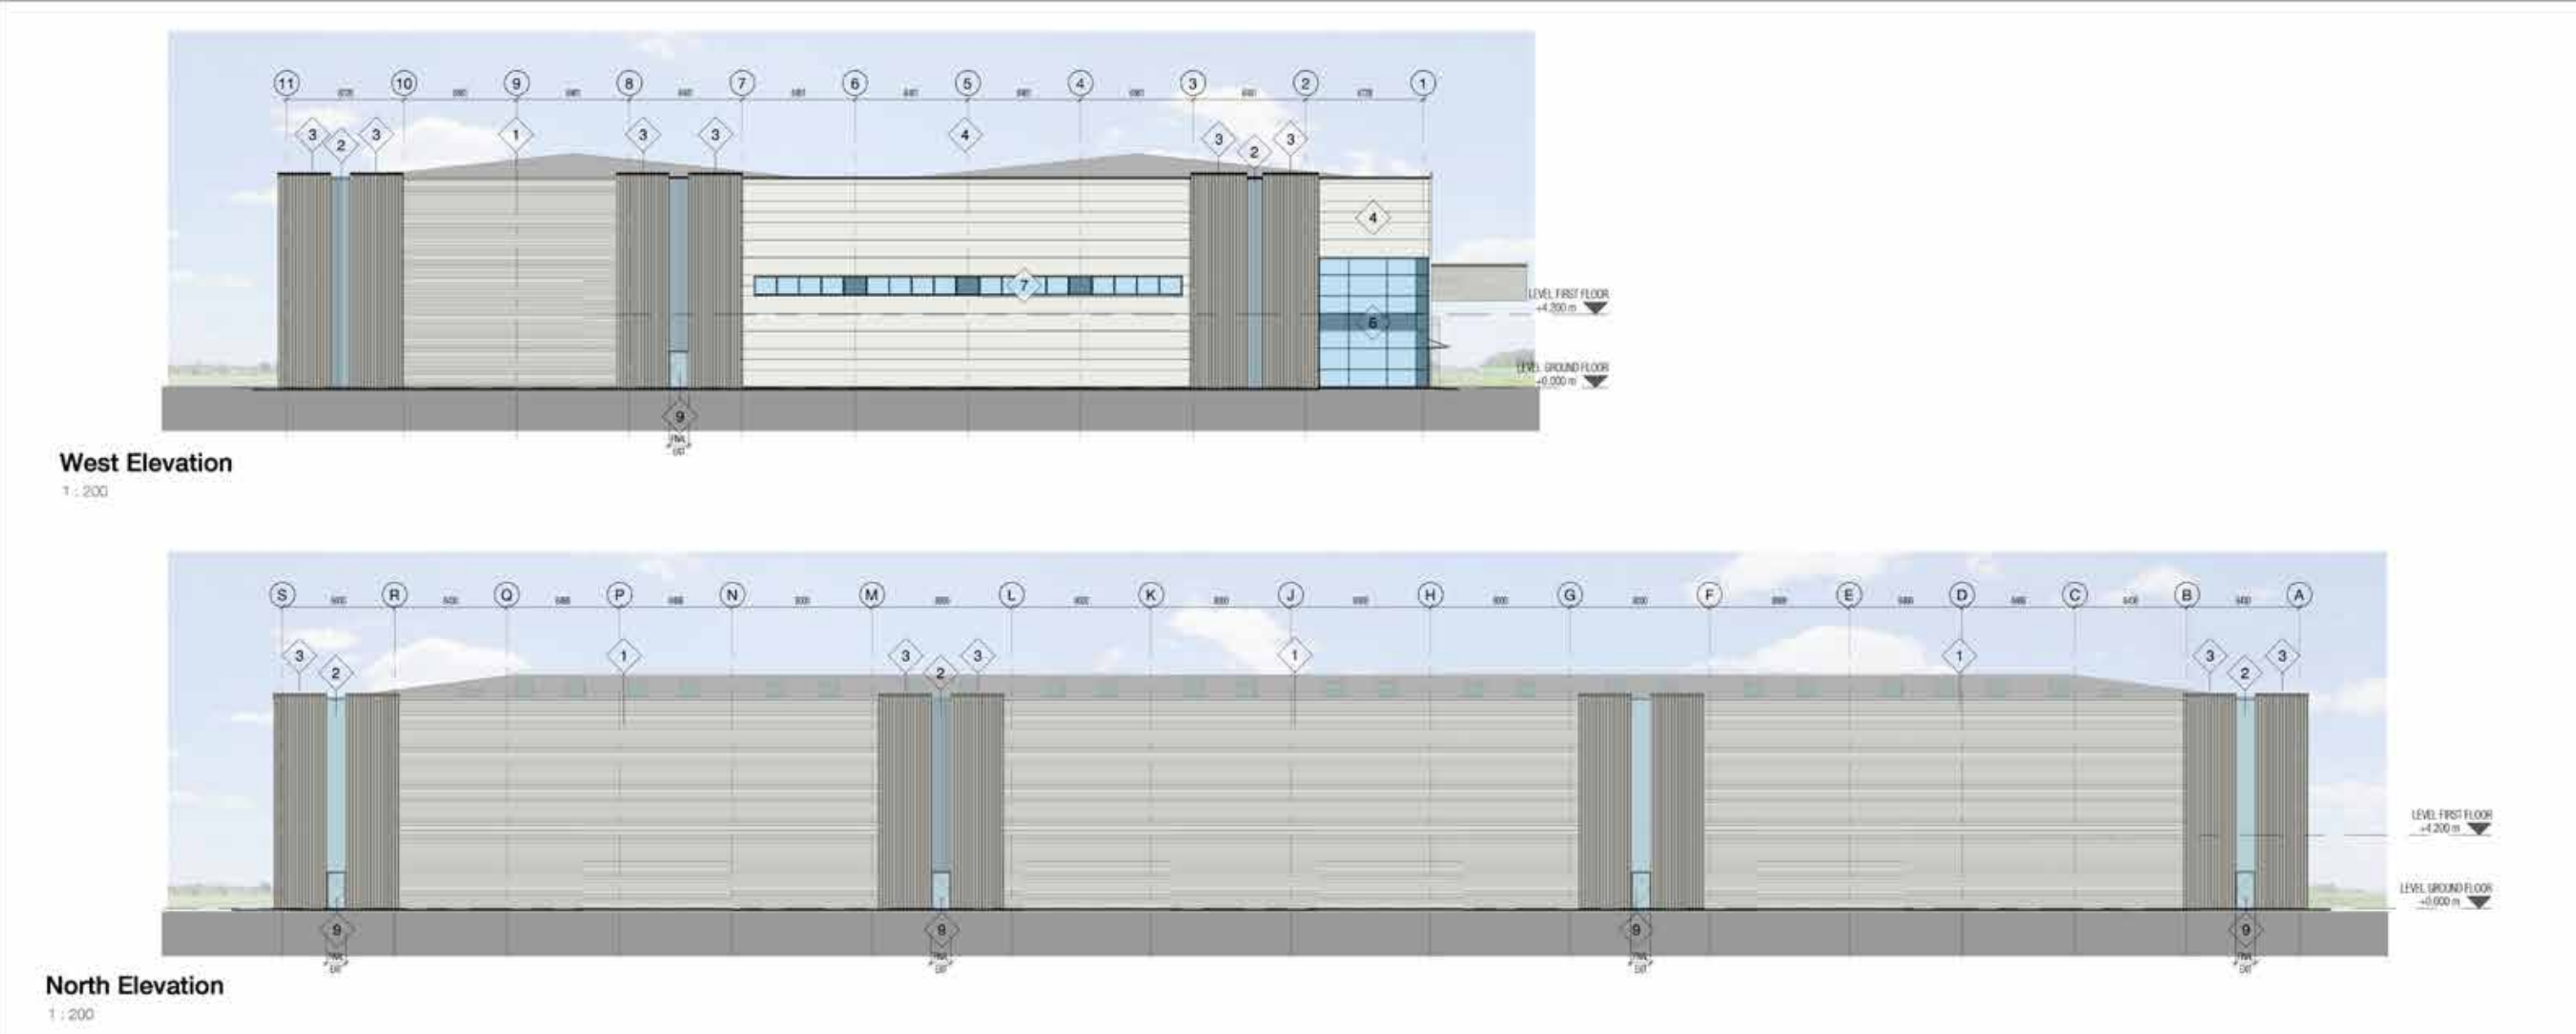

White
RAL 9003

Goosewing
RAL 7038



Ice Blue
RAL 230 80 10

WB
Wilson Bowden
Developments

dba
ARCHITECTURE



Option 4

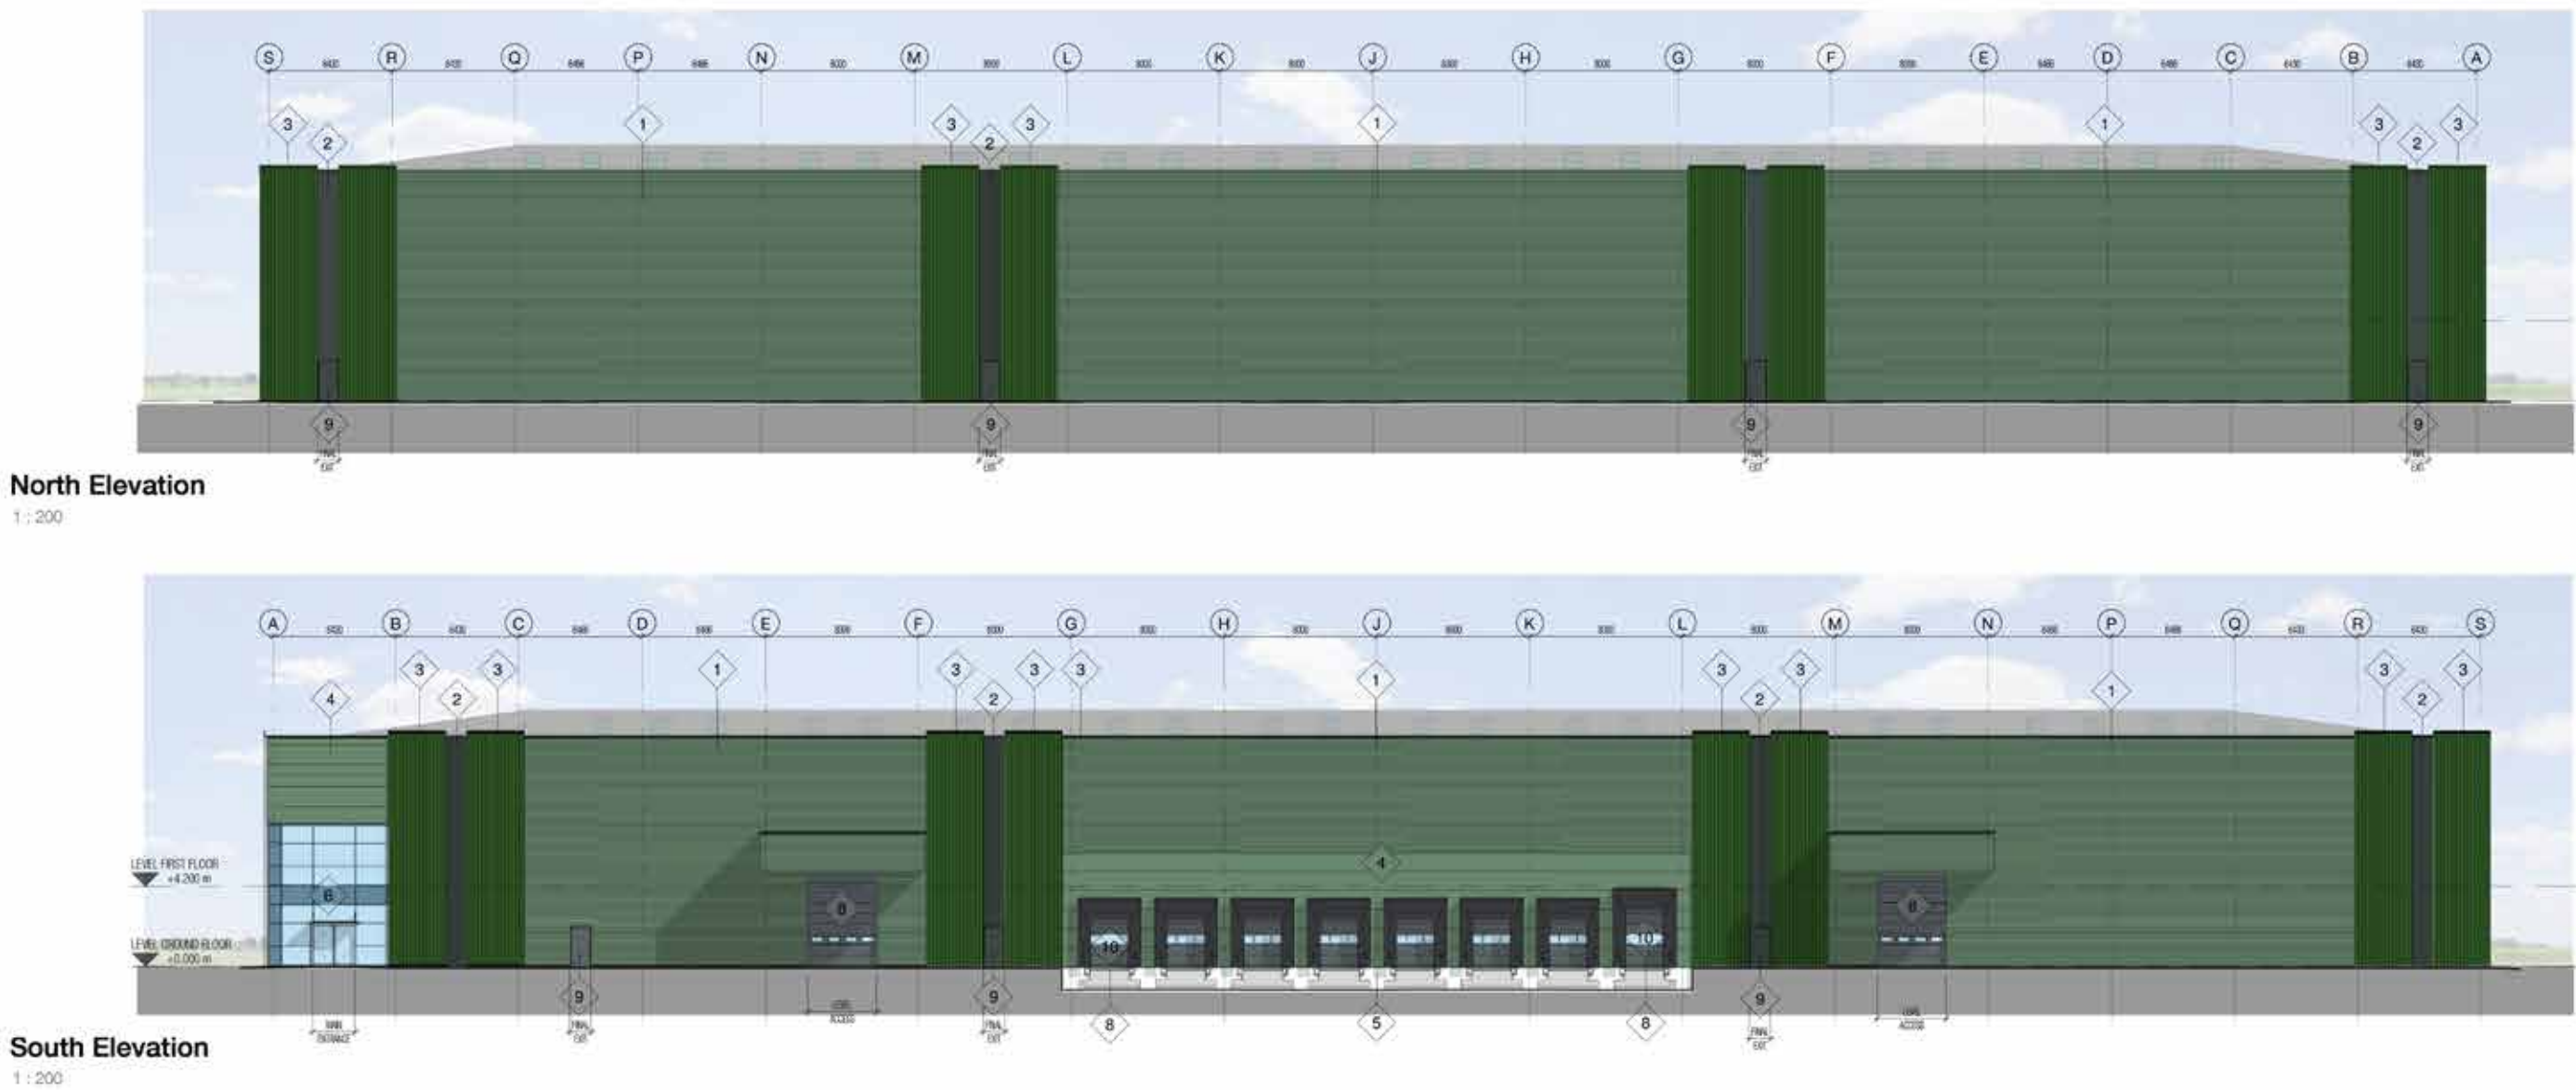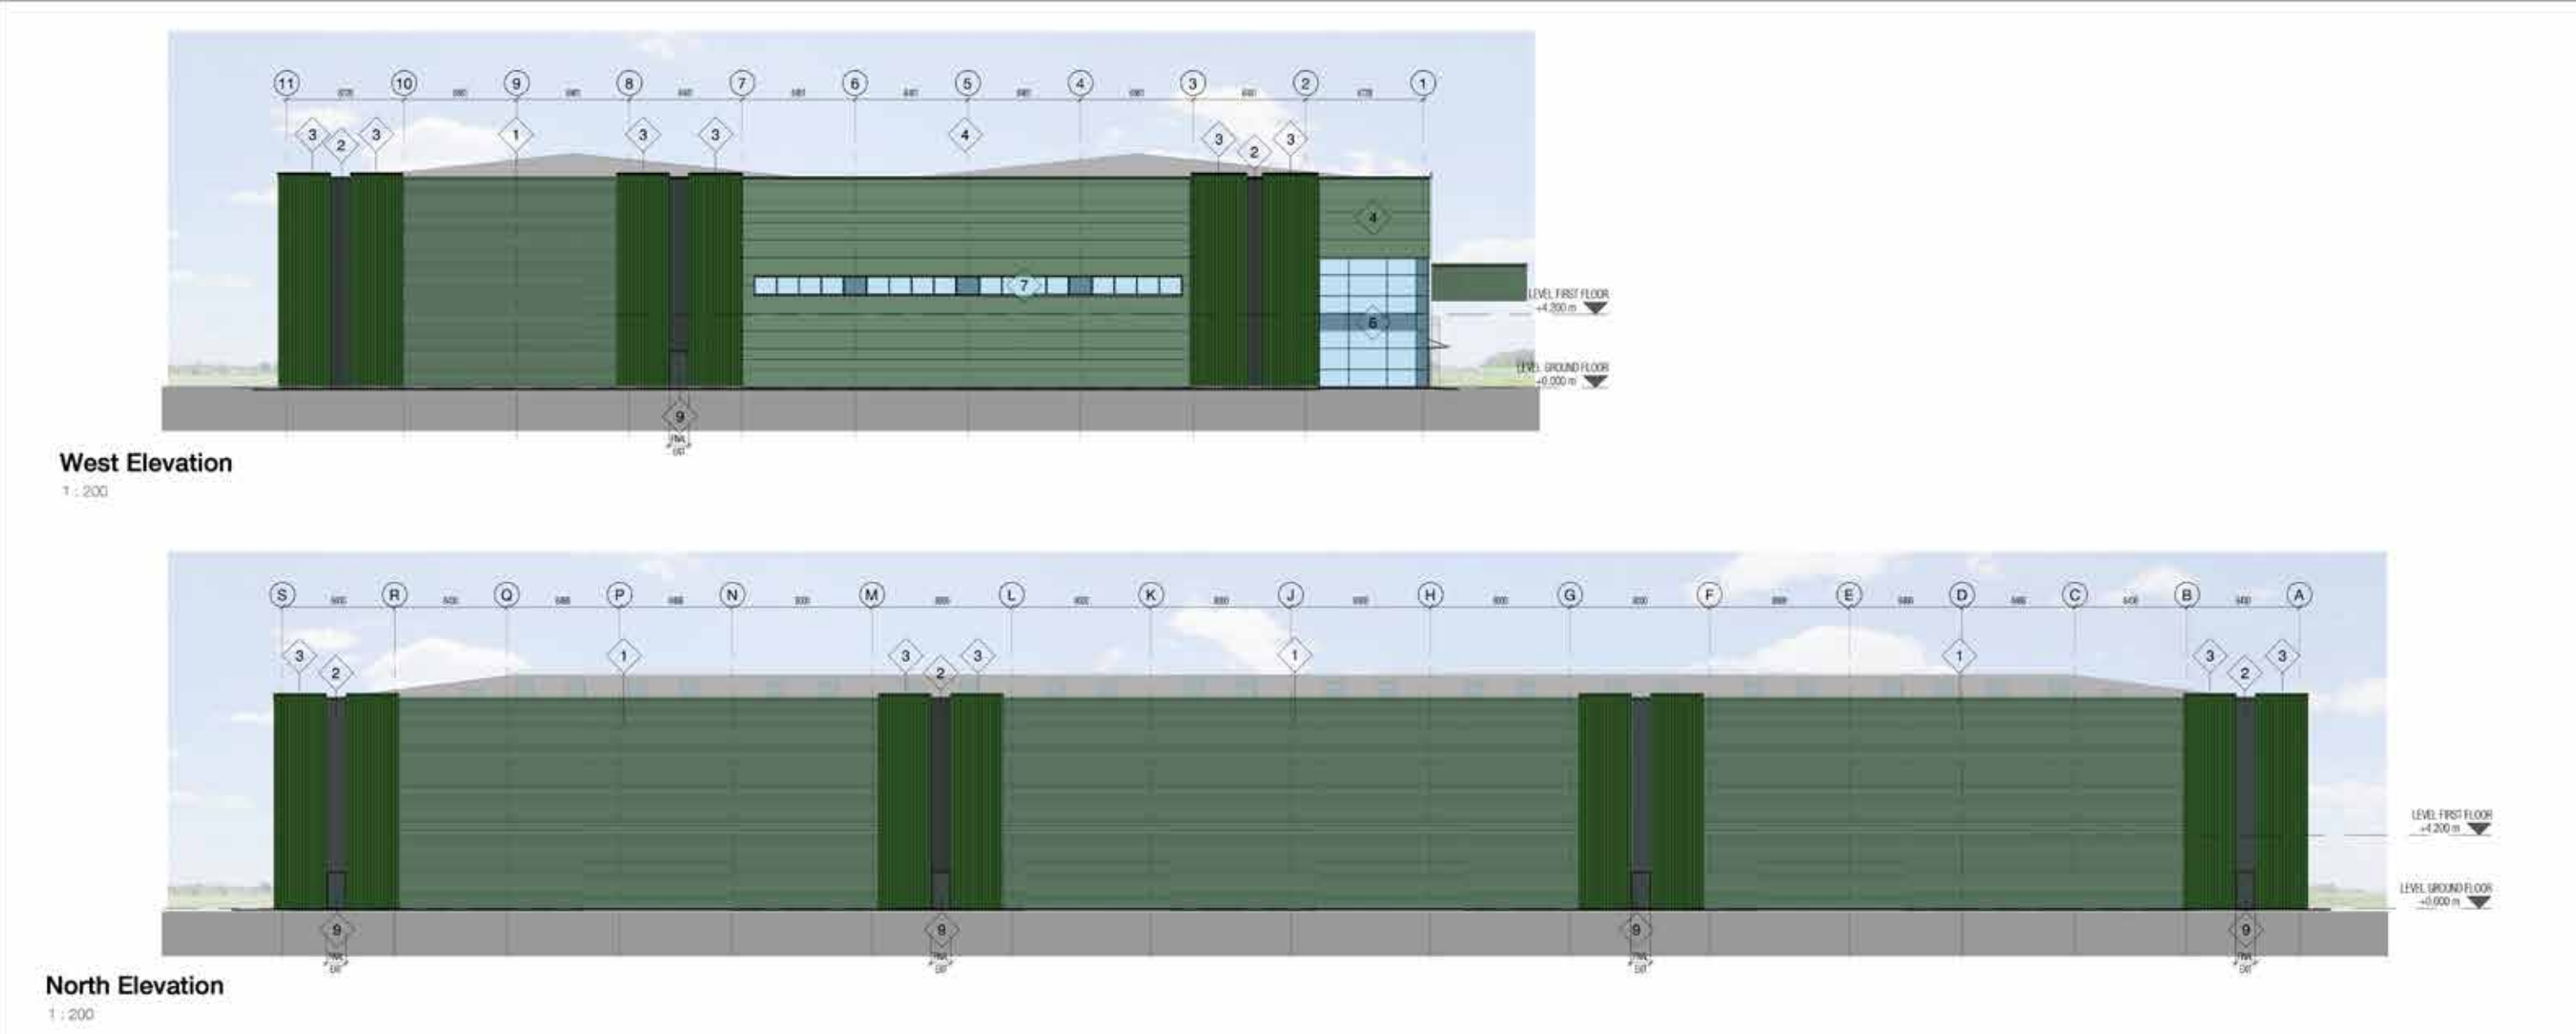

Jade
RAL 150 50 20

Juniper
RAL 140 134 110

Heritage Green
RAL 6002

