



RAMSDEN FARM

PROPOSED HOUSE TYPES PLOTS 5 & 6

DWG REF: 6383_Design Layout
1/12

watergrove **CGI**
architectural visuals

07904 971504
3d@watergrove.co.uk
www.watergrove.co.uk




RAMSDEN FARM

PROPOSED HOUSE TYPES PLOTS 5 & 6

DWG REF: 6383_Design Layout
2/12

watergrove **CGI**
architectural visuals

07904 971504
3d@watergrove.co.uk
www.watergrove.co.uk

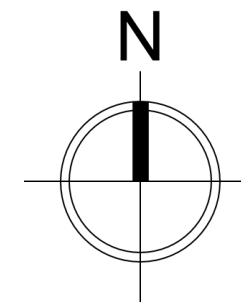


- - - - - Existing Ramsden Farm (4 houses)
- - - - - Proposed infill (2 houses) & planting
- - - - - Greenspace Corridor
-  Existing and improved footpath network

RAMSDEN FARM
 PROPOSED HOUSE TYPES PLOTS 5 & 6

DWG REF: 6383_Design Layout
3/12

LOCATION PLAN 1:2500 @ A3

ORDNANCE SURVEY REFERENCE SD 8705 SE

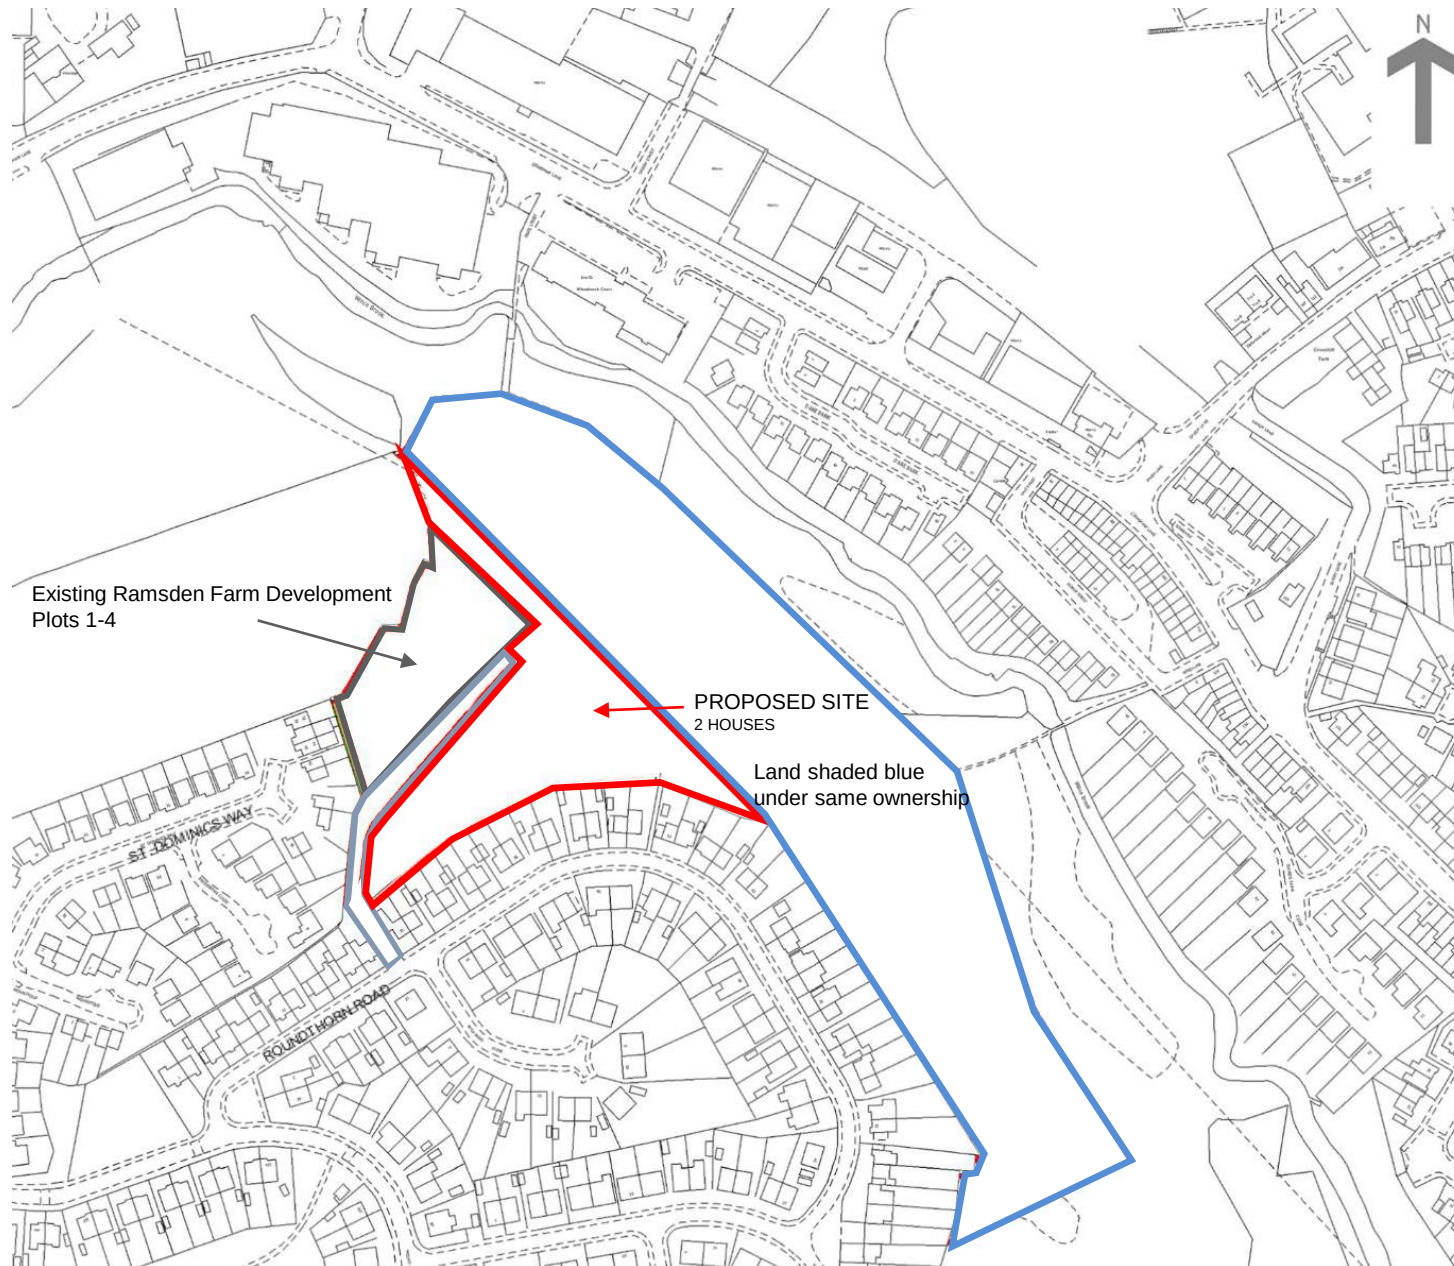

DWG REF: 6383_Design Layout
4/12

RAMSDEN FARM
PROPOSED HOUSE TYPES PLOTS 5 & 6

SITE PLAN



DWG REF: 6383_Design Layout
5/12

RAMSDEN FARM
PROPOSED HOUSE TYPES PLOTS 5 & 6


watergrove **CGI**
architectural visuals

07904 971504
3d@watergrove.co.uk
www.watergrove.co.uk



Existing 4 houses 0.5 hectares

Road & Footpath 0.1 hectare

 

Proposed 2 houses 0.15 hectares

Proposed planting & ecological enhancement areas 0.4 hectares

Approximate areas

APPROVED PLOTS 1-4

PROPOSED PLOTS 5-6

DWG REF: 6383_Design Layout
6/12

LAND AREAS

RAMSDEN FARM
PROPOSED HOUSE TYPES PLOTS 5 & 6

watergrove **CGI**
architectural visuals

07904 971504
3d@watergrove.co.uk
www.watergrove.co.uk



APPROVED PLOTS 1-4
PROPOSED PLOTS 5-6

DWG REF: 6383_Design Layout
7/12

RAMSDEN FARM
PROPOSED HOUSE TYPES PLOTS 5 & 6



VIEW 5



VIEW 6



VIEW 7



VIEW 8



APPROVED PLOTS 1-4

PROPOSED PLOTS 5-6

DWG REF: 6383_Design Layout
8/12

RAMSDEN FARM
PROPOSED HOUSE TYPES PLOTS 5 & 6

watergrove **CGI**
architectural visuals

07904 971504
3d@watergrove.co.uk
www.watergrove.co.uk



RAMSDEN FARM
PROPOSED HOUSE TYPES PLOTS 5 & 6

DWG REF: 6383_Design Layout
9/12

watergrove **CGI**
architectural visuals








07904 971504
3d@watergrove.co.uk
www.watergrove.co.uk



PLOT 5



PLOT 6

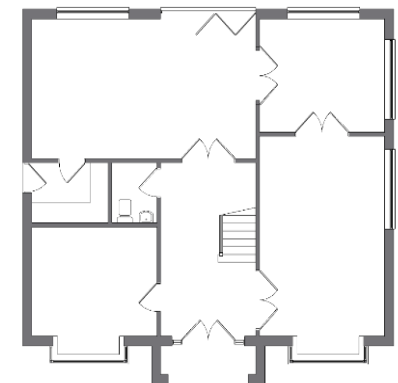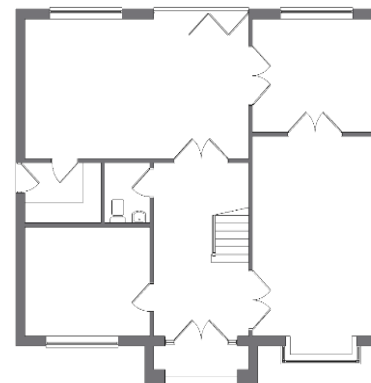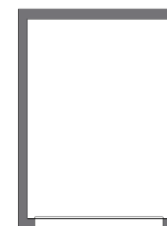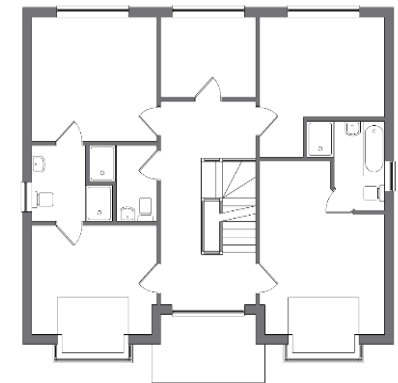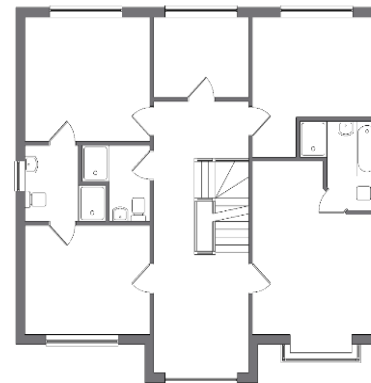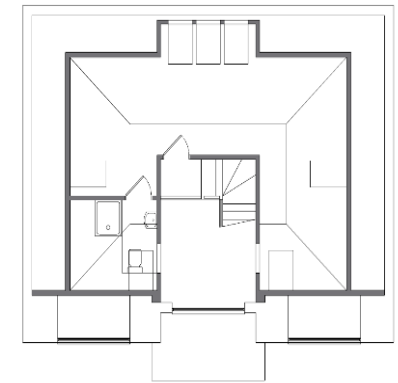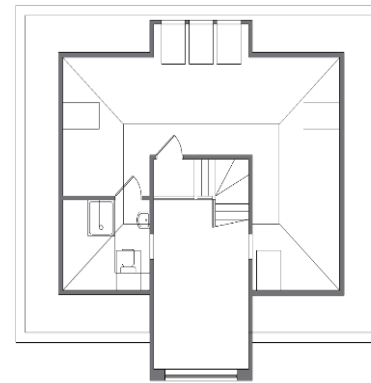

PLOT 5
SAME HOUSE TYPE AS 2 & 3

PLOT 5
SAME HOUSE TYPE AS 1 & 4


DWG REF: 6383_Design Layout
10/12



PLOT 5



PLOT 6

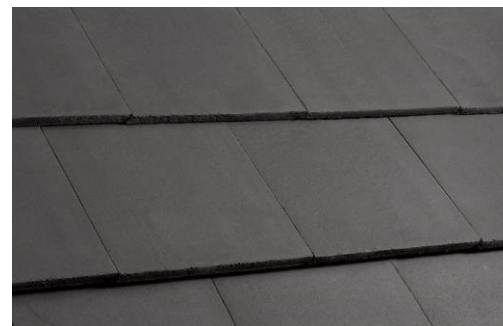

ROOF: WEINBERGER dark grey TLE
A thin slate-like interlocking concrete roof tile with one of the thinnest leading edges on the market..



BRICKS: HANSON OAKTHORPE Buff Stock



RENDER: K-REND silicone FT colour
'Champagne' with re-con
stone heads and cills




External frames, rainwater and fascias in
anthracite uPVC



Treated timber fence panels to side & rear
boundaries



DWG REF: 6383_Design Layout
11/12

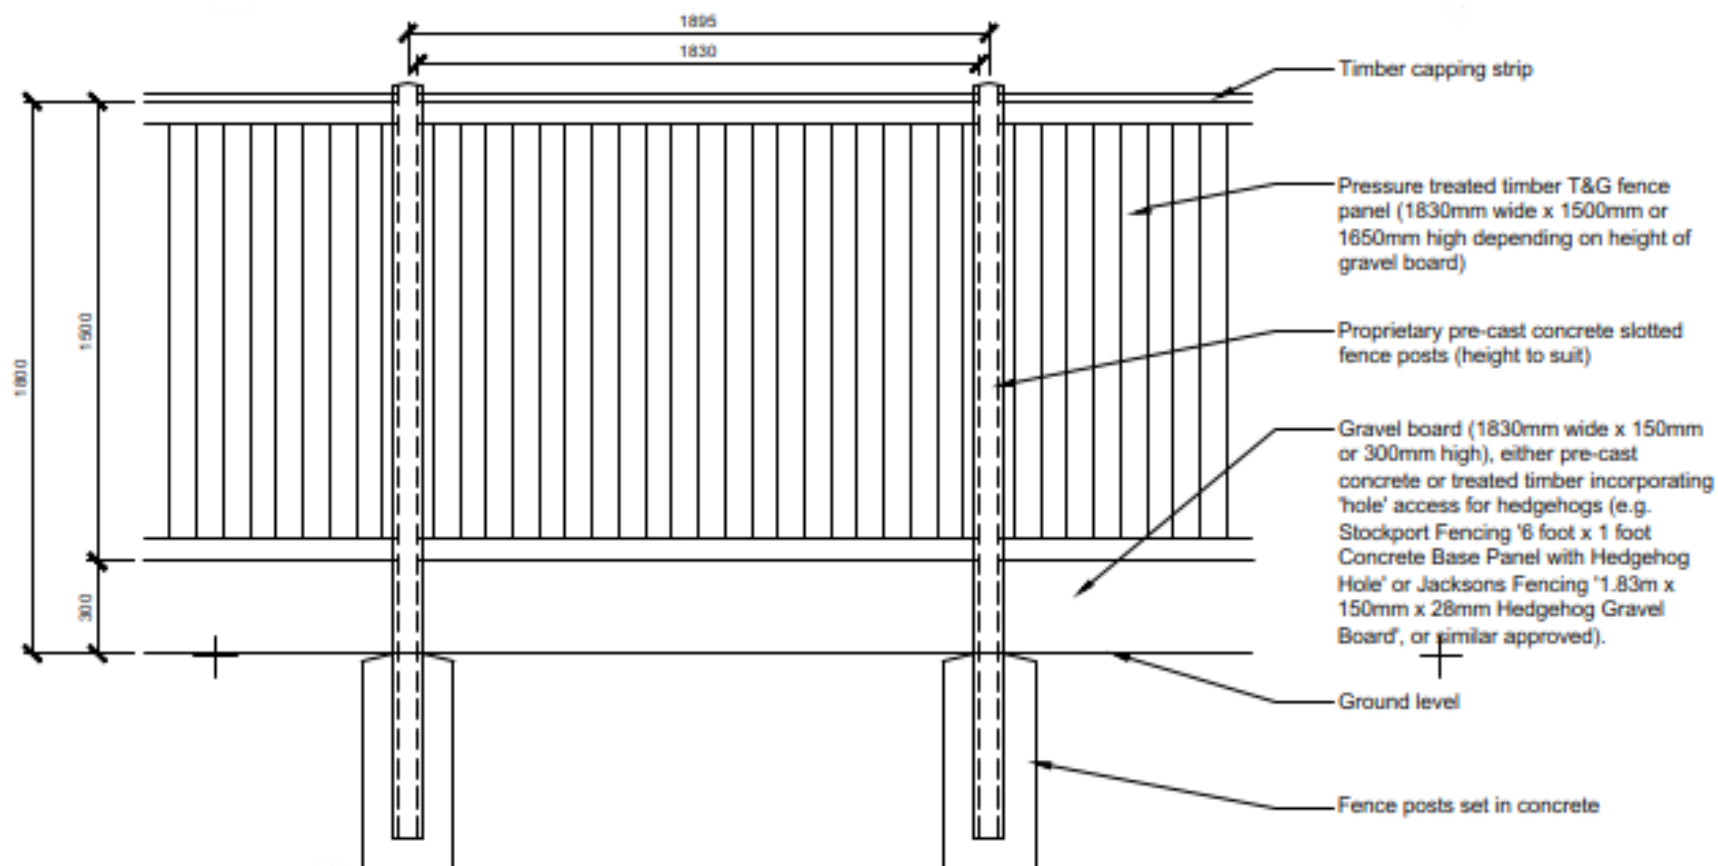

Scale 1:25 @ A3

Existing & Proposed timber fence to the side and rear boundaries as shown

Pressure treated timber T&G fence panel 1830mm wide x 1500mm (1650mm high depending on height of gravel board) with timber capping strip. Proprietary pre-cast concrete slotted fence posts (height to suit). Gravel board to be 1830mm wide x 150mm or 300mm high), pre-cast concrete or treated timber incorporating an access hole for hedgehogs (e.g. Stockport Fencing base panel with Hedgehog Hole'. Fence posts set in concrete as shown Fence detail to rear boundaries and between plots 5 & 6.

- Existing timber fence
- Proposed timber fence



DWG REF: 6383_Design Layout
12/12