


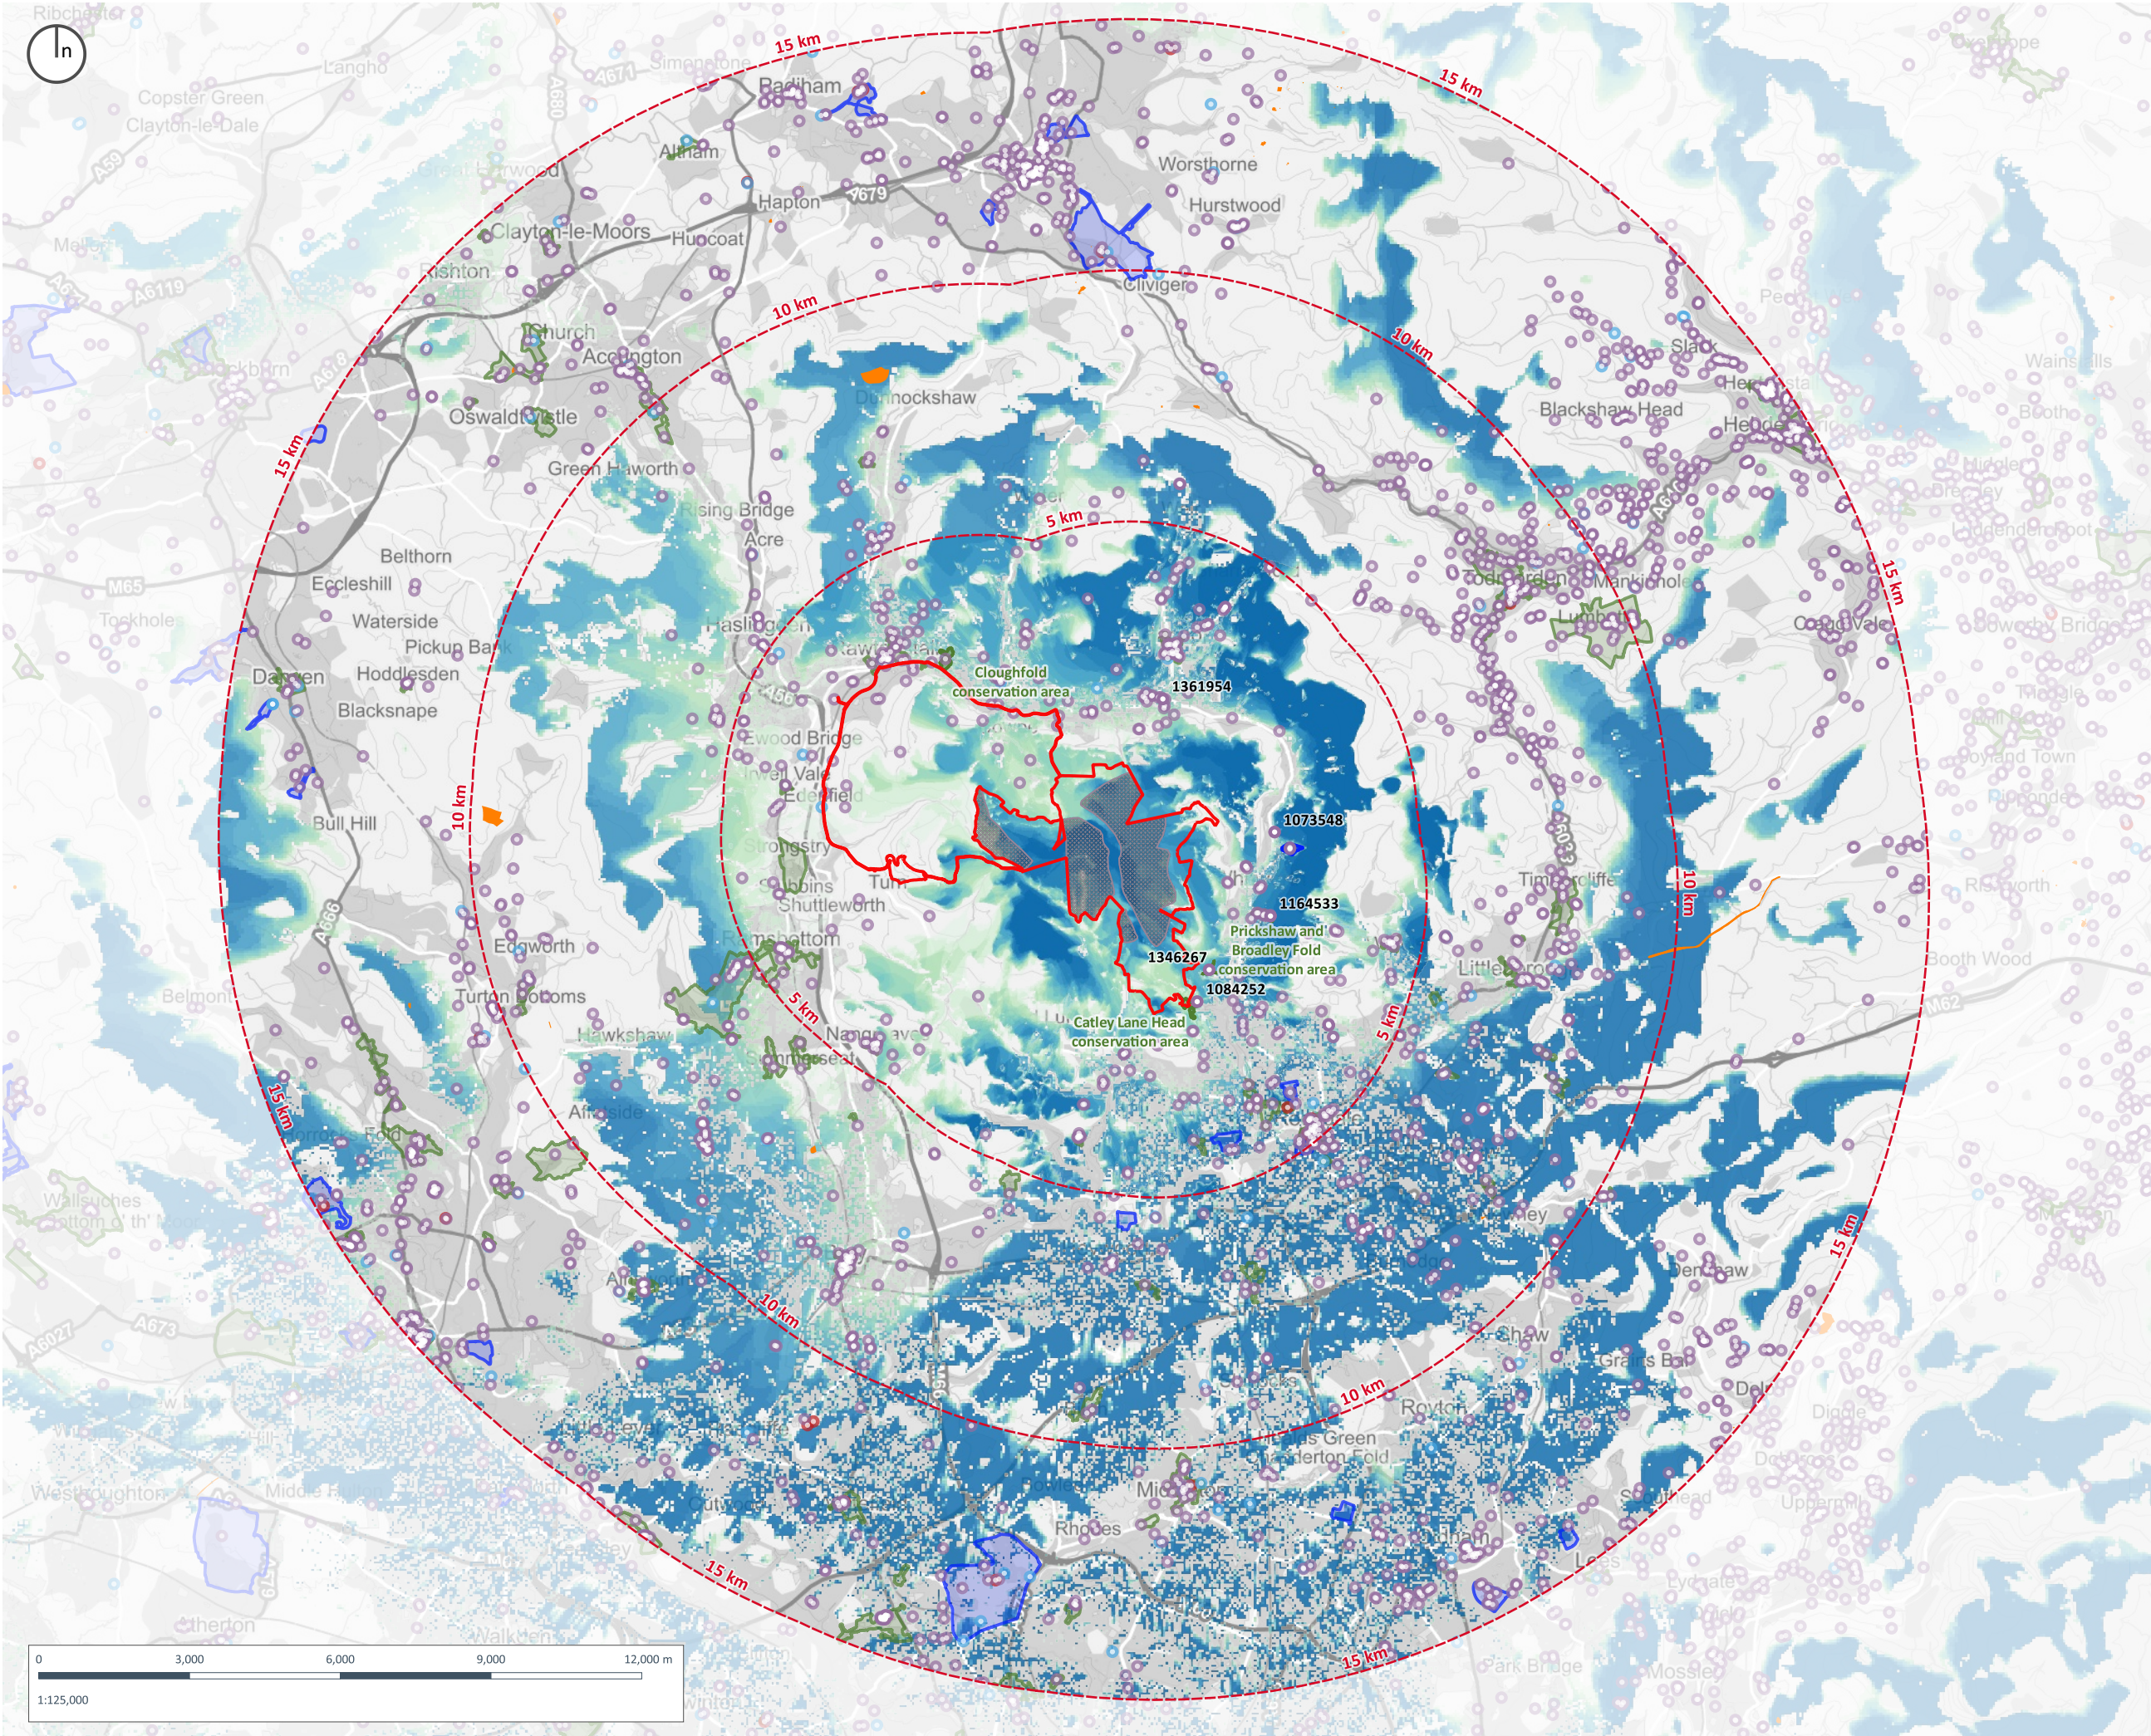

Copyright of Turley

This drawing is for illustrative purposes only and should not be used for any construction or estimation purposes. To be scaled for planning application purposes only. No liability or responsibility is accepted arising from reliance upon the information contained within this drawing.

Plans reproduced by permission of Ordnance Survey on behalf of The Controller of Her Majesty's Stationery Office. © Crown Copyright and database right [2024]. All rights reserved. Ordnance Survey Licence number [100020449]

Assessment Boundary

Turbine Development Zones (TDZ)

Study Area from TDZ

Scheduled Monument

Conservation Area

Registered Park and Garden

Listed Buildings

I


II*

II

Zone of Theoretical Visibility - Hub Height

High potential visibility

No visibility

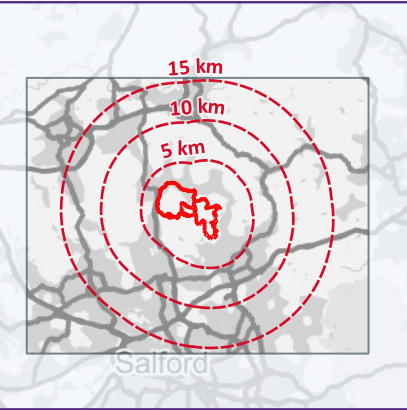

CLIENT:

Cubico UK Development (Wind 1) Limited

PROJECT:

Scout Moor II

DRAWING:

Figure 12.6 - Heritage Asset Plan with Screening Hub Height ZTV: Overview

PROJECT NUMBER:

01137

DRAWING NUMBER:

GIS_13.601

CHECKED BY:

HT

REVISION:

1.0

STATUS:


Final

DATE:

December 2024

SCALE:

1:125,000 @ A3

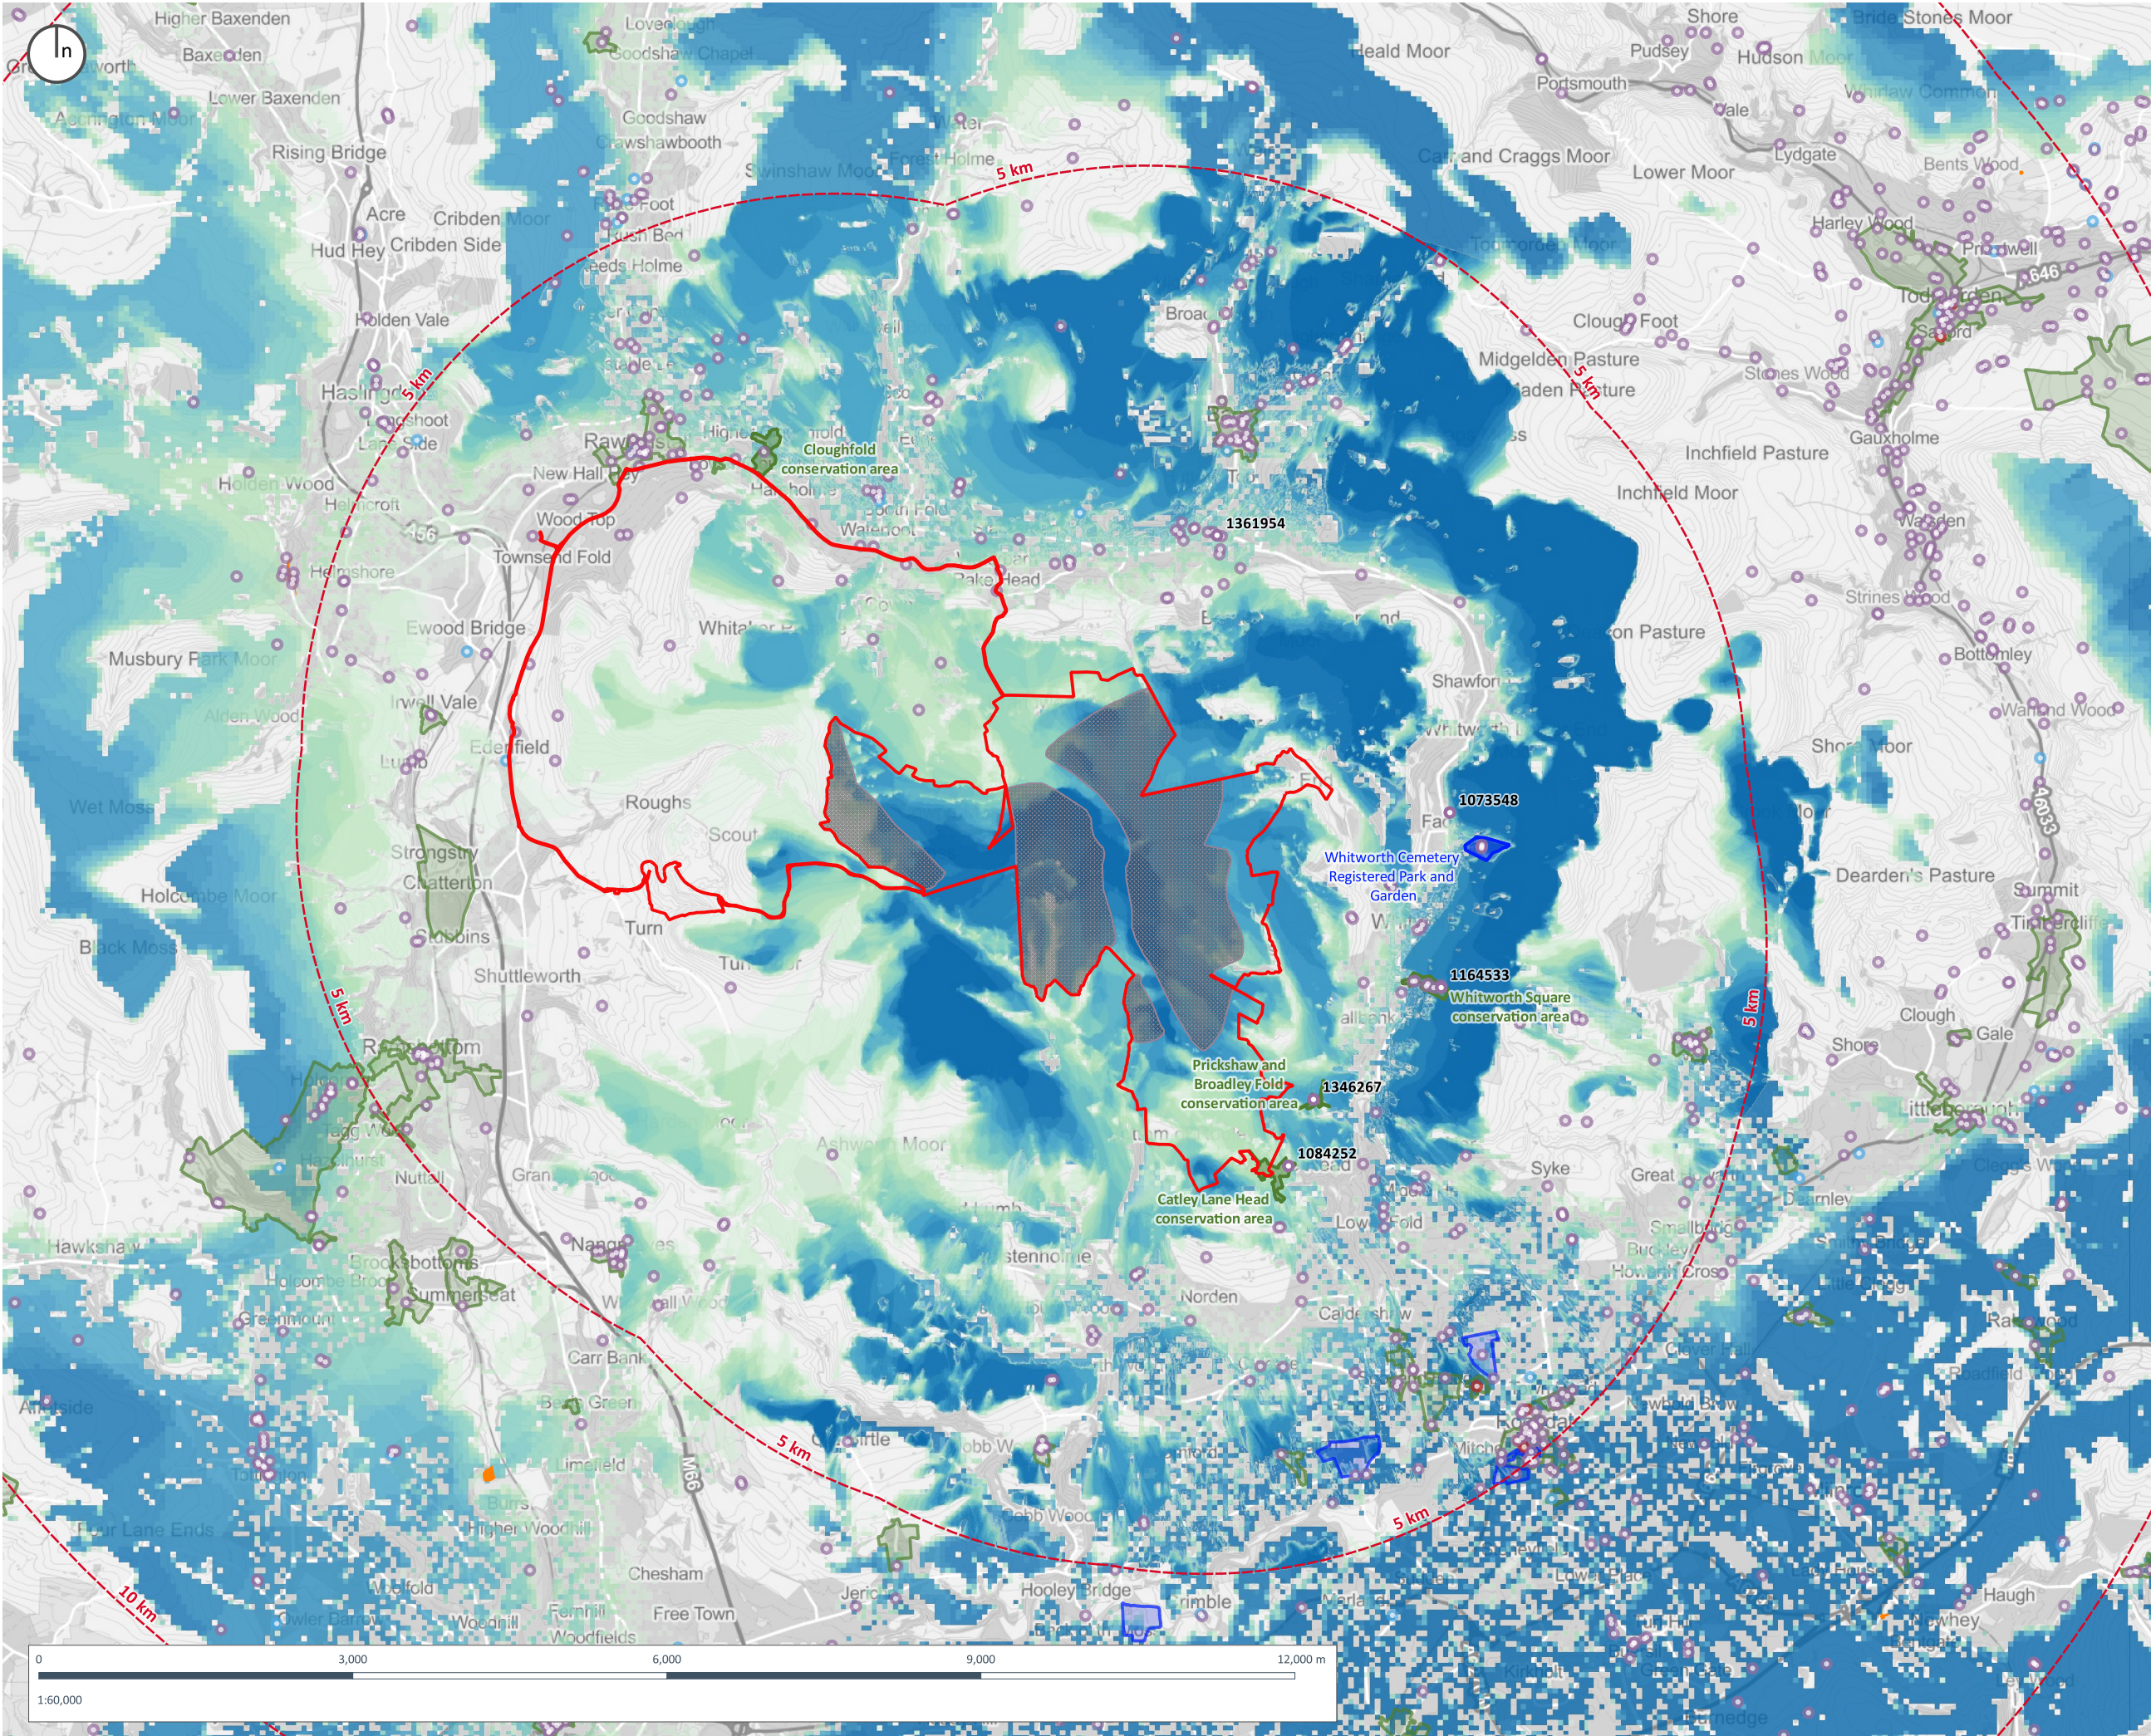

Copyright of Turley

This drawing is for illustrative purposes only and should not be used for any construction or estimation purposes. To be scaled for planning application purposes only. No liability or responsibility is accepted arising from reliance upon the information contained within this drawing.

Plans reproduced by permission of Ordnance Survey on behalf of The Controller of Her Majesty's Stationary Office. © Crown Copyright and database right [2024]. All rights reserved. Ordnance Survey Licence number [100020449]

Assessment Boundary

Turbine Development Zones (TDZ)

Study Area from TDZ

Scheduled Monument

Conservation Area

Registered Park and Garden

Listed Buildings

I


II*

II

Zone of Theoretical Visibility - Hub Height

High potential visibility

No visibility

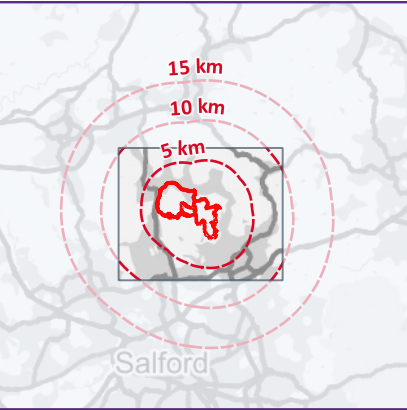

CLIENT:

Cubico UK Development (Wind 1) Limited

PROJECT:

Scout Moor II

DRAWING:

Figure 12.6 - Heritage Asset Plan with Screening Hub Height ZTV: 5km

PROJECT NUMBER:

01137

DRAWING NUMBER:

GIS_13.602

CHECKED BY:

HT

REVISION:

1.0

STATUS:


Final

DATE:

December 2024

SCALE:

1:60,000 @ A3

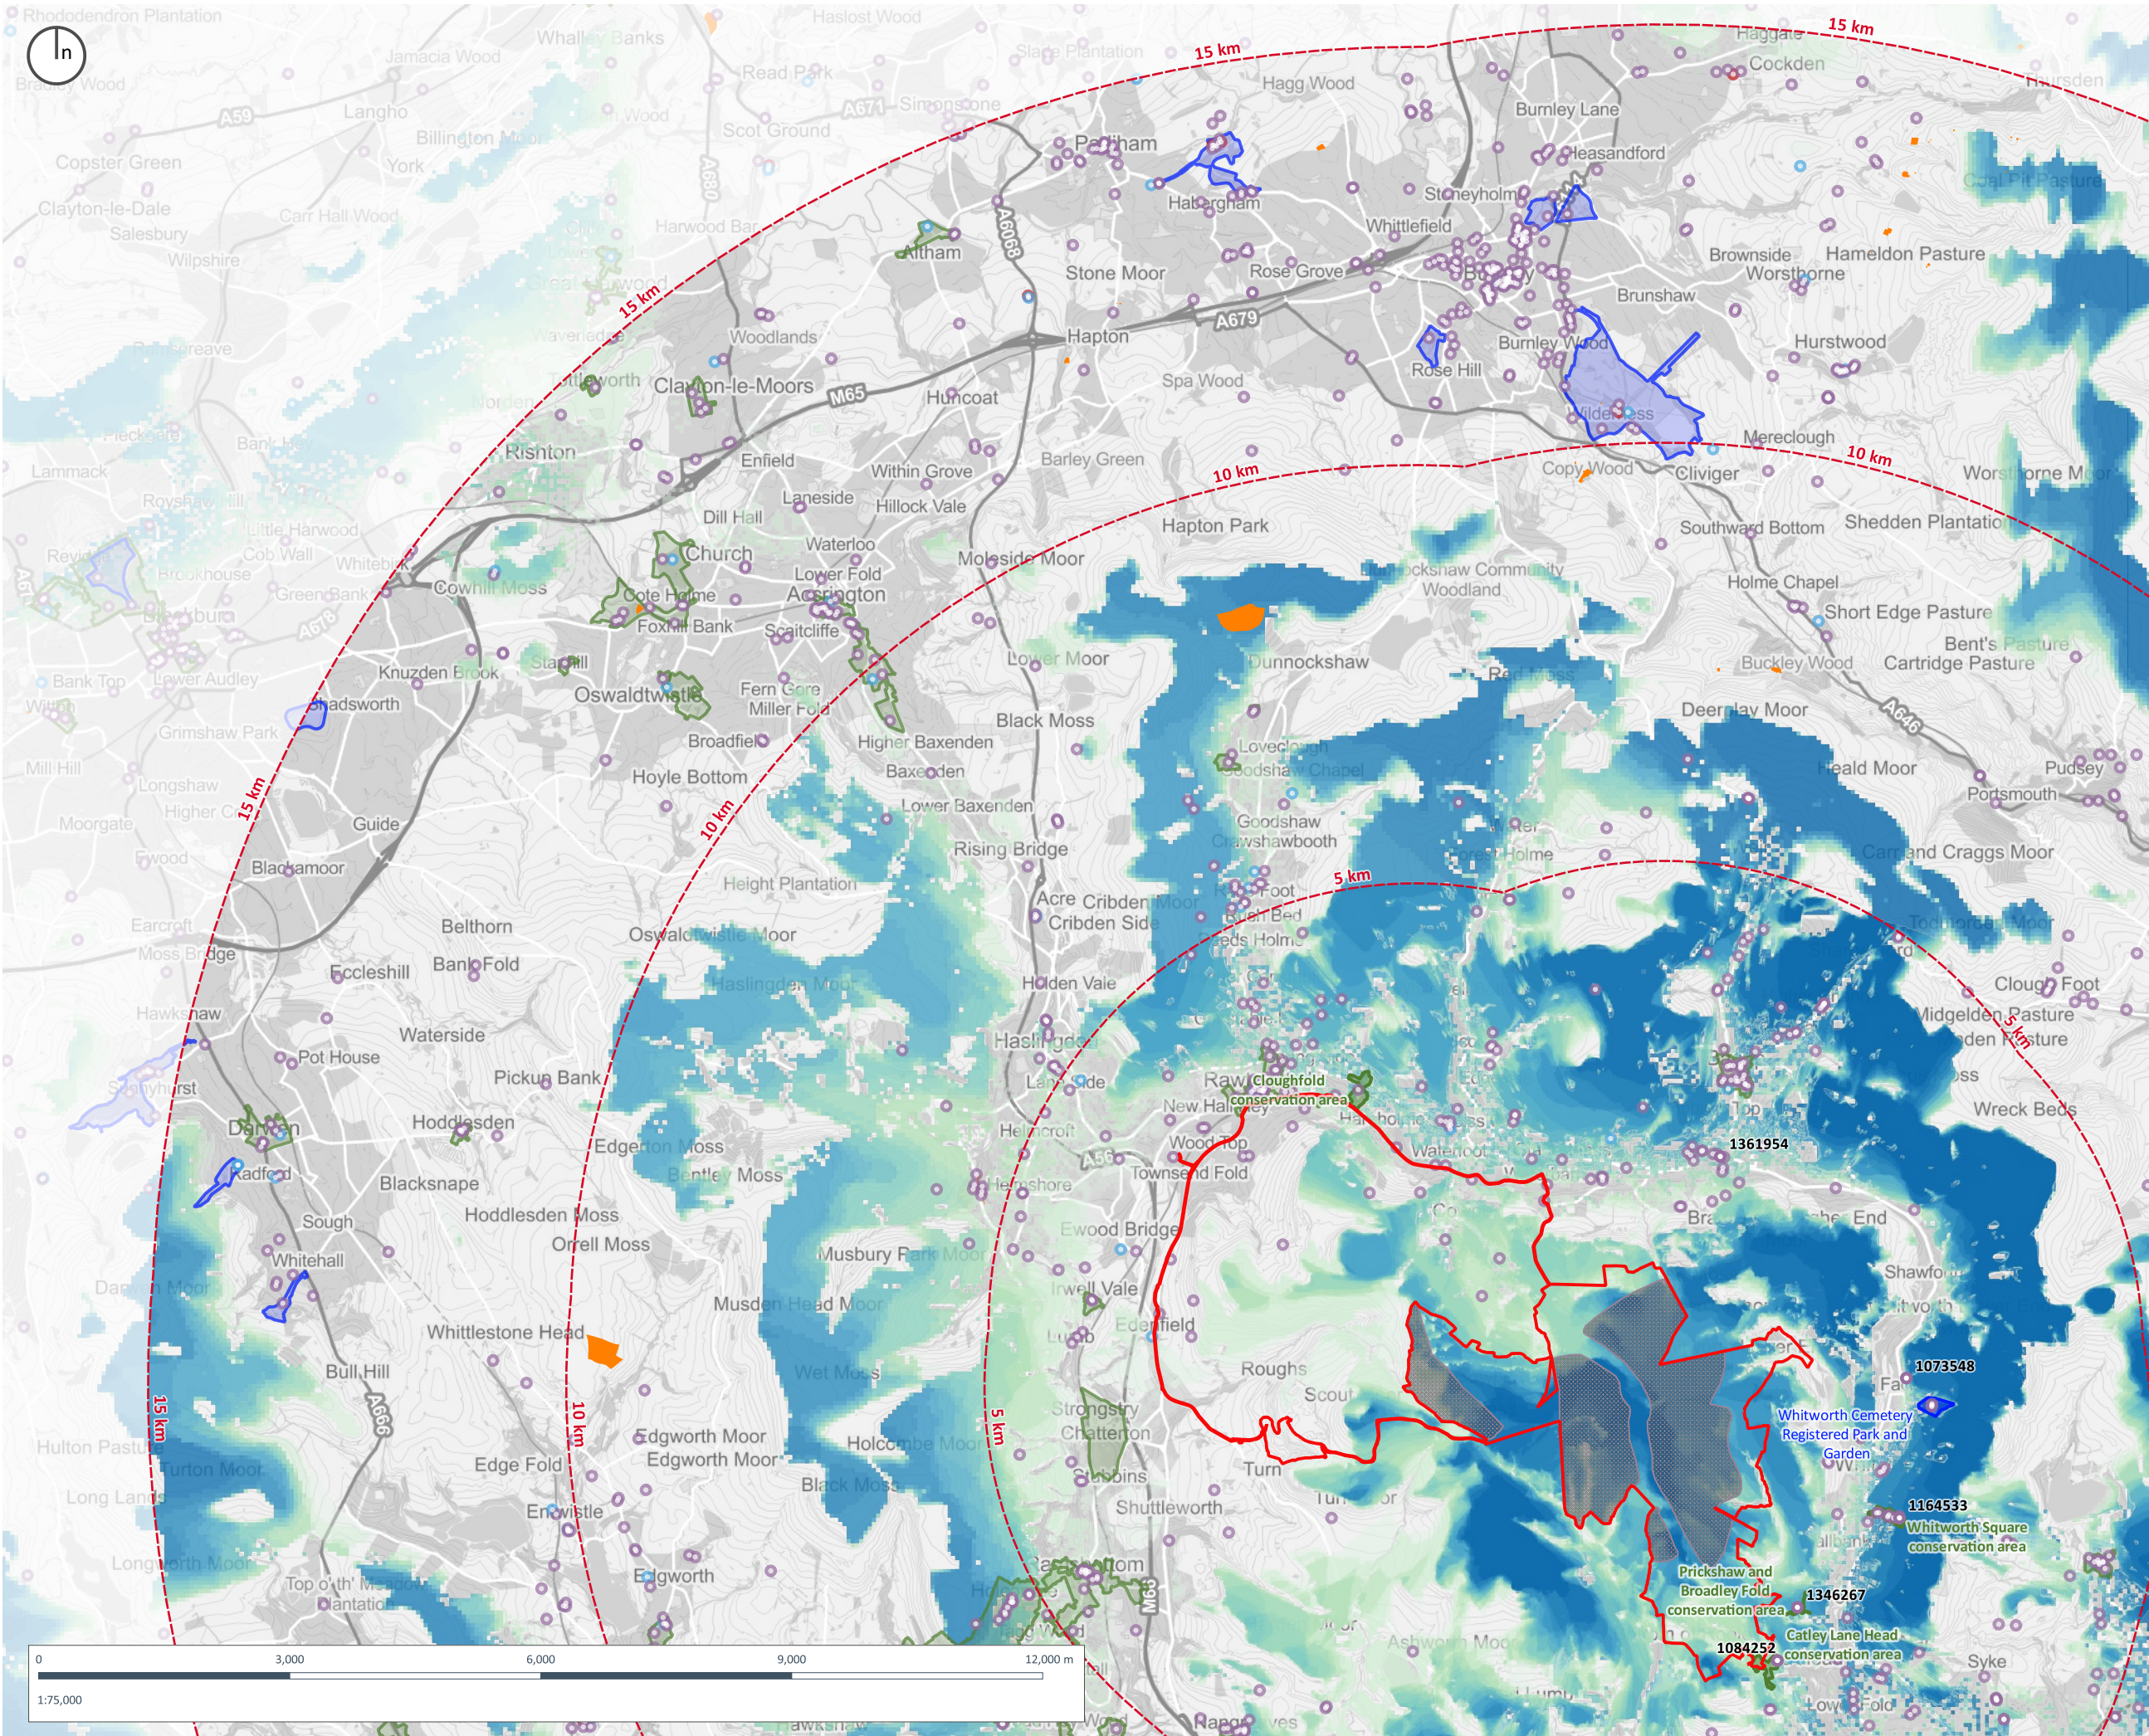

Copyright of Turley

This drawing is for illustrative purposes only and should not be used for any construction or estimation purposes. To be scaled for planning application purposes only. No liability or responsibility is accepted arising from reliance upon the information contained within this drawing.

Plans reproduced by permission of Ordnance Survey on behalf of The Controller of Her Majesty's Stationary Office. © Crown Copyright and database right [2024]. All rights reserved. Ordnance Survey Licence number [100020449]

Assessment Boundary

Turbine Development Zones (TDZ)

Study Area from TDZ

Scheduled Monument

Conservation Area

Registered Park and Garden

Listed Buildings

I


II*

II

Zone of Theoretical Visibility - Hub Height

High potential visibility

No visibility

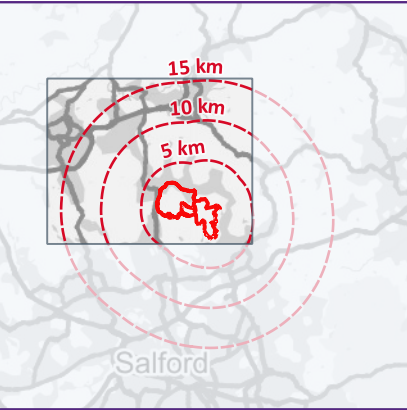

CLIENT:

Cubico UK Development (Wind 1) Limited

PROJECT:

Scout Moor II

DRAWING:

Figure 12.6 - Heritage Asset Plan with Screening Hub Height ZTV: NW

PROJECT NUMBER:

01137

DRAWING NUMBER:

GIS_13.603

CHECKED BY:

HT

REVISION:

1.0

STATUS:


Final

DATE:

December 2024

SCALE:

1:75,000 @ A3

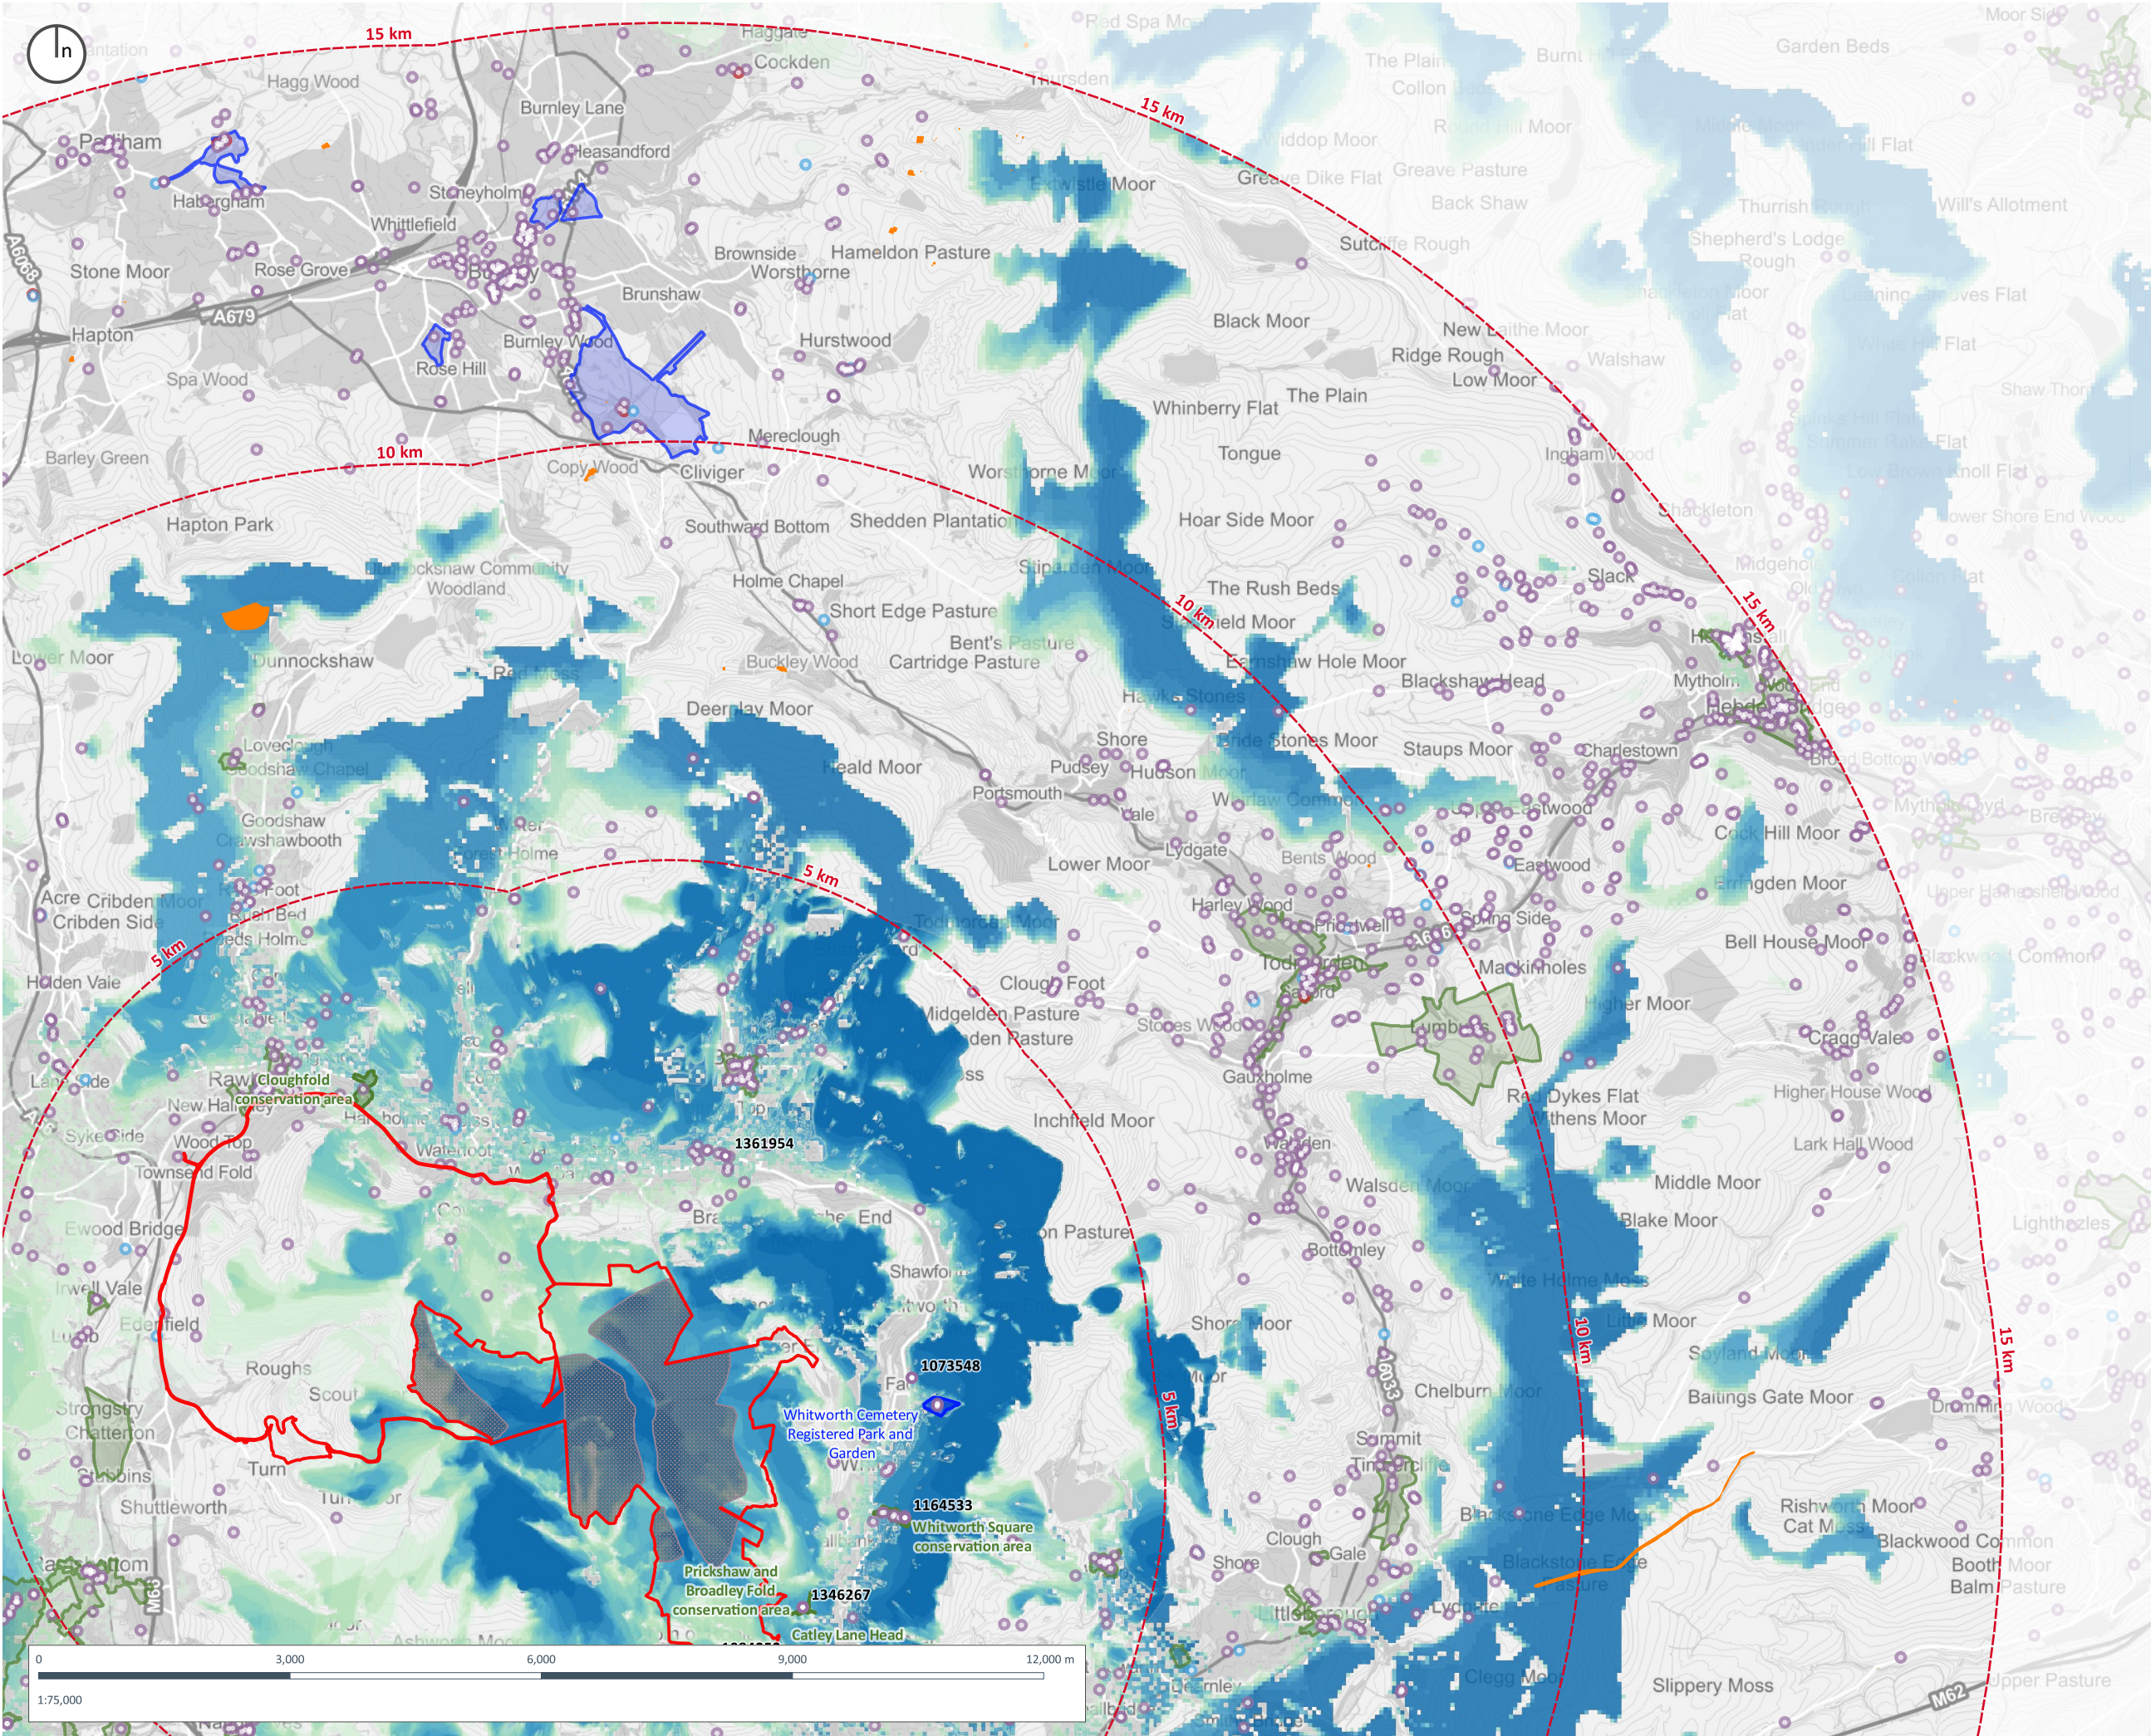

Copyright of Turley

This drawing is for illustrative purposes only and should not be used for any construction or estimation purposes. To be scaled for planning application purposes only. No liability or responsibility is accepted arising from reliance upon the information contained within this drawing.

Plans reproduced by permission of Ordnance Survey on behalf of The Controller of Her Majesty's Stationery Office. © Crown Copyright and database right [2024]. All rights reserved. Ordnance Survey Licence number [100020449]

Assessment Boundary

Turbine Development Zones (TDZ)

Study Area from TDZ

Scheduled Monument

Conservation Area

Registered Park and Garden

Listed Buildings

I


II*

II

Zone of Theoretical Visibility - Hub Height

High potential visibility

No visibility

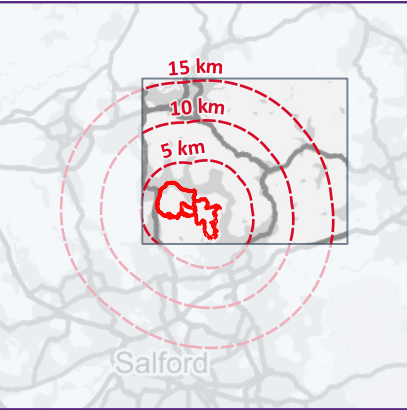

CLIENT:

Cubico UK Development (Wind 1) Limited

PROJECT:

Scout Moor II

DRAWING:

Figure 12.6 - Heritage Asset Plan with Screening Hub Height ZTV: NE

PROJECT NUMBER:

01137

DRAWING NUMBER:

GIS_13.604

CHECKED BY:

HT

REVISION:

1.0

STATUS:


Final

DATE:

December 2024

SCALE:

1:75,000 @ A3

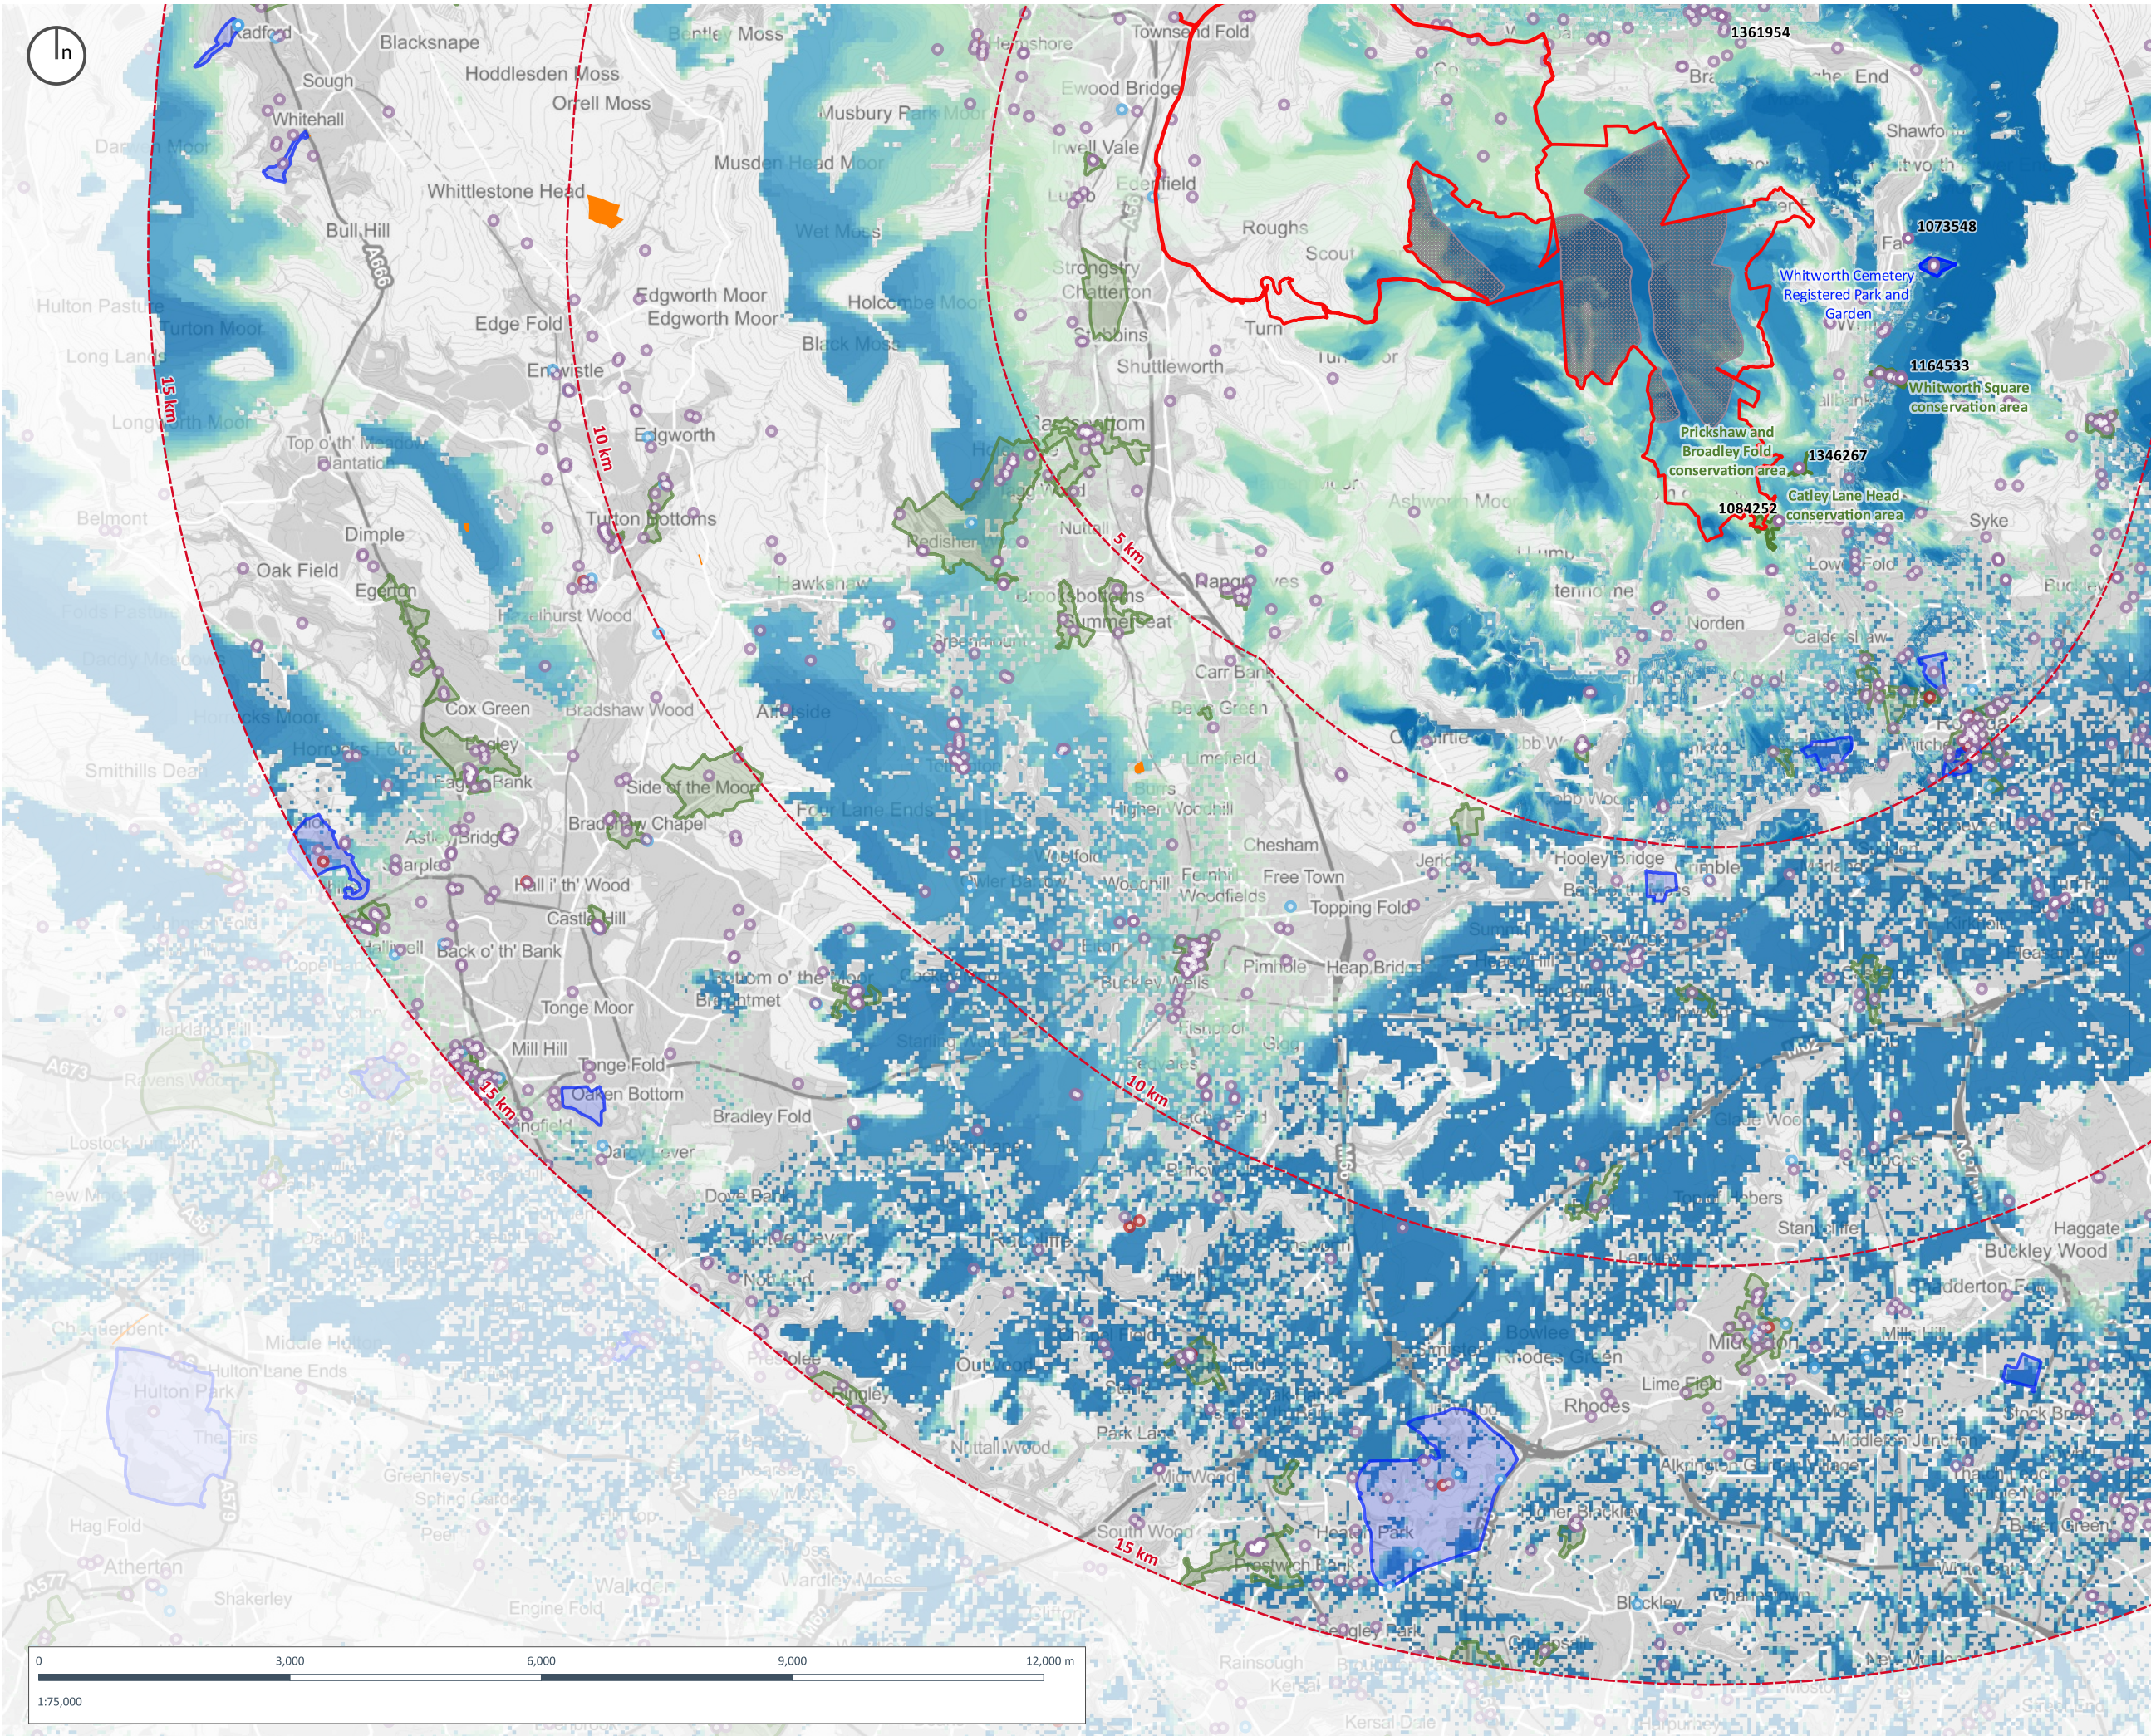

Copyright of Turley

This drawing is for illustrative purposes only and should not be used for any construction or estimation purposes. To be scaled for planning application purposes only. No liability or responsibility is accepted arising from reliance upon the information contained within this drawing.

Plans reproduced by permission of Ordnance Survey on behalf of The Controller of Her Majesty's Stationary Office. © Crown Copyright and database right (2024). All rights reserved. Ordnance Survey Licence number [100020449]

Assessment Boundary

Turbine Development Zones (TDZ)

Study Area from TDZ

Scheduled Monument

Conservation Area

Registered Park and Garden

Listed Buildings

I


II*

II

Zone of Theoretical Visibility - Hub Height

High potential visibility

No visibility

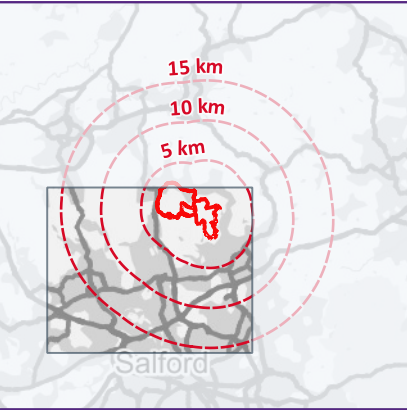

CLIENT:
Cubico UK Development (Wind 1) Limited

PROJECT:
Scout Moor II

DRAWING:
Figure 12.6 - Heritage Asset Plan with
Screening Hub Height ZTV: SW

PROJECT NUMBER:
01137

DRAWING NUMBER:
GIS_13.605


CHECKED BY:
HT

REVISION:
1.0

STATUS:
Final

DATE:
December 2024

SCALE:
1:75,000 @ A3

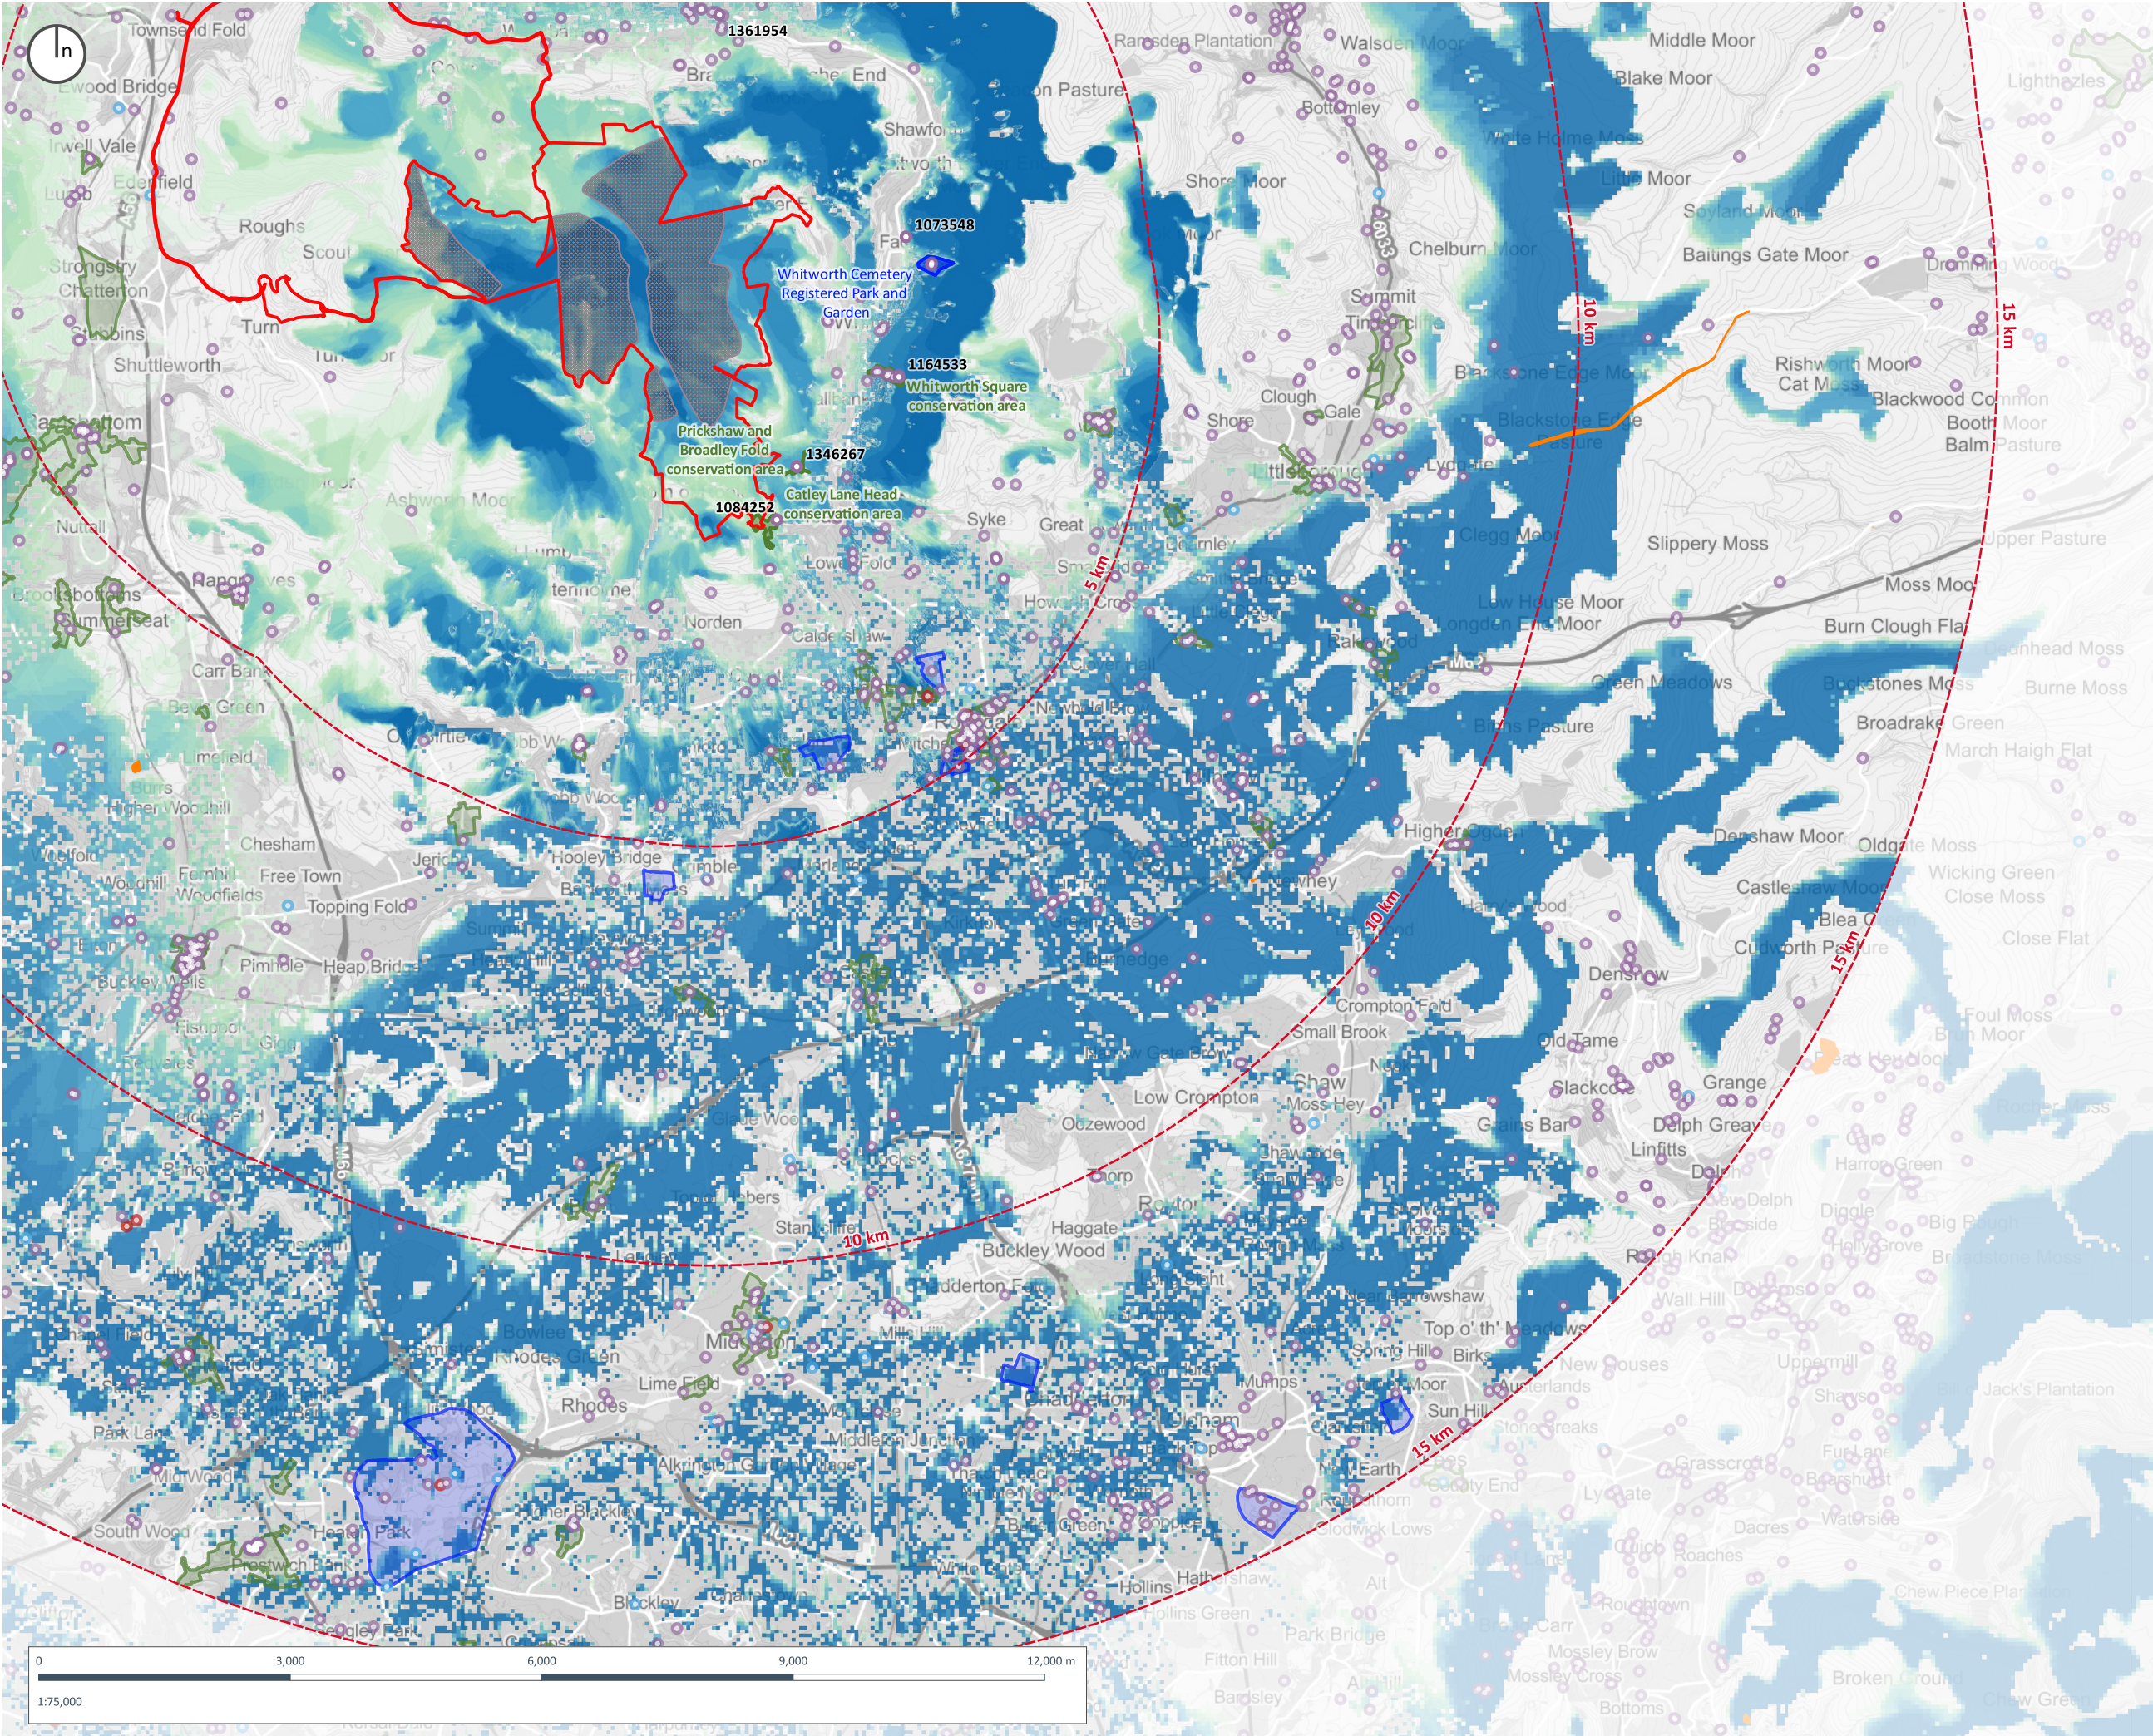

Copyright of Turley

This drawing is for illustrative purposes only and should not be used for any construction or estimation purposes. To be scaled for planning application purposes only. No liability or responsibility is accepted arising from reliance upon the information contained within this drawing.

Plans reproduced by permission of Ordnance Survey on behalf of The Controller of Her Majesty's Stationery Office. © Crown Copyright and database right [2024]. All rights reserved. Ordnance Survey Licence number [100020449]

Assessment Boundary

Turbine Development Zones (TDZ)

Study Area from TDZ

Scheduled Monument

Conservation Area

Registered Park and Garden

Listed Buildings

I


II*

II

Zone of Theoretical Visibility - Hub Height

High potential visibility

No visibility

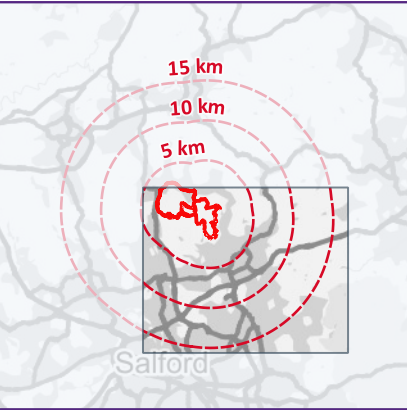

CLIENT:
Cubico UK Development (Wind 1) Limited

PROJECT:
Scout Moor II

DRAWING:
Figure 12.6 - Heritage Asset Plan with
Screening Hub Height ZTV: SE

PROJECT NUMBER:
01137

DRAWING NUMBER:
GIS_13.606

CHECKED BY:
HT

REVISION:
1.0

STATUS:
Final

DATE:
December 2024

SCALE:
1:75,000 @ A3