



Specification/Method statement for square windows – Syke Farm, Littleborough

Specification	
Material	Sapele (also known as African mahogany); 14mm slimlite sealed glazing units
Fixtures and fittings	Brass hinges; brass window stays
Finish	3 coats of Natural – 429 Extra Osmo UV Protection Oil



Construction
- Window frames to be constructed using traditional through mortice and tenon joinery. - Window set will consist of a outward opening fanlight over 2 fixed glazing units. - Glazing will be done from the outside. - Weatherproofing will be done using clip in stormguard elite 11 joinery seal which will be applied inside the rebate of the window casing. - Sealed glazing units will be bedded using black butyl glazing tape, and sealed using Hogson heritage putty to fill the void between the glazing unit and the frame. - Timber beading will be applied internally using black butyl glazing tape and pins.

Installation
- We will remove the existing windows with care, being careful not to cause any damage to the existing stonework. - We will NOT be using expanding foam to fit the new windows out of respect for the historic fabric of the building. - We will use screws to fix the new timber windows into the openings. - Any potential gaps will be kept to a minimum and will be filled with cotton caulking wiped with linseed oil. - The external of the window frames will be pointed around using trowel mastic.

Additional Information

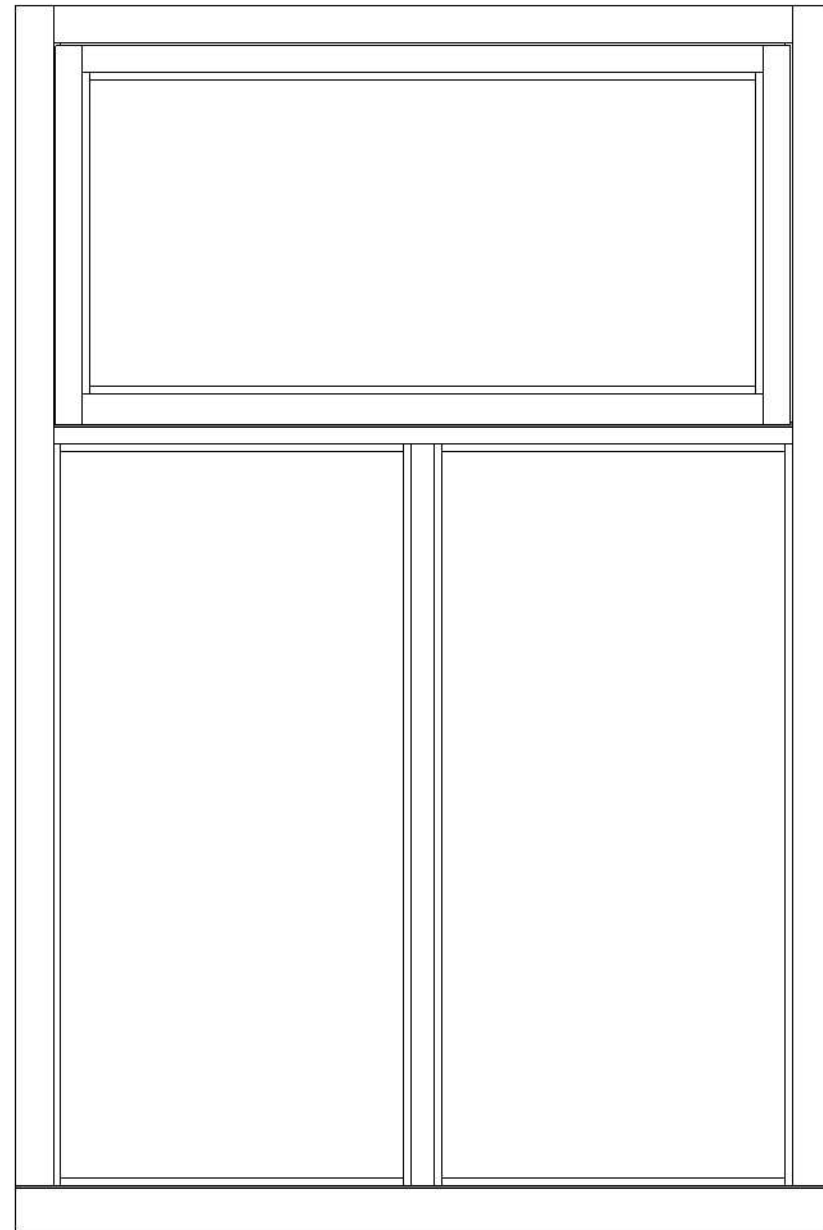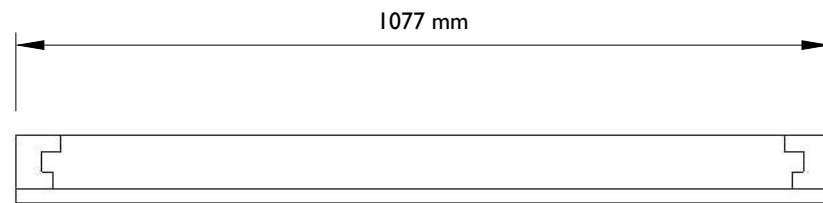

Scale 1:10

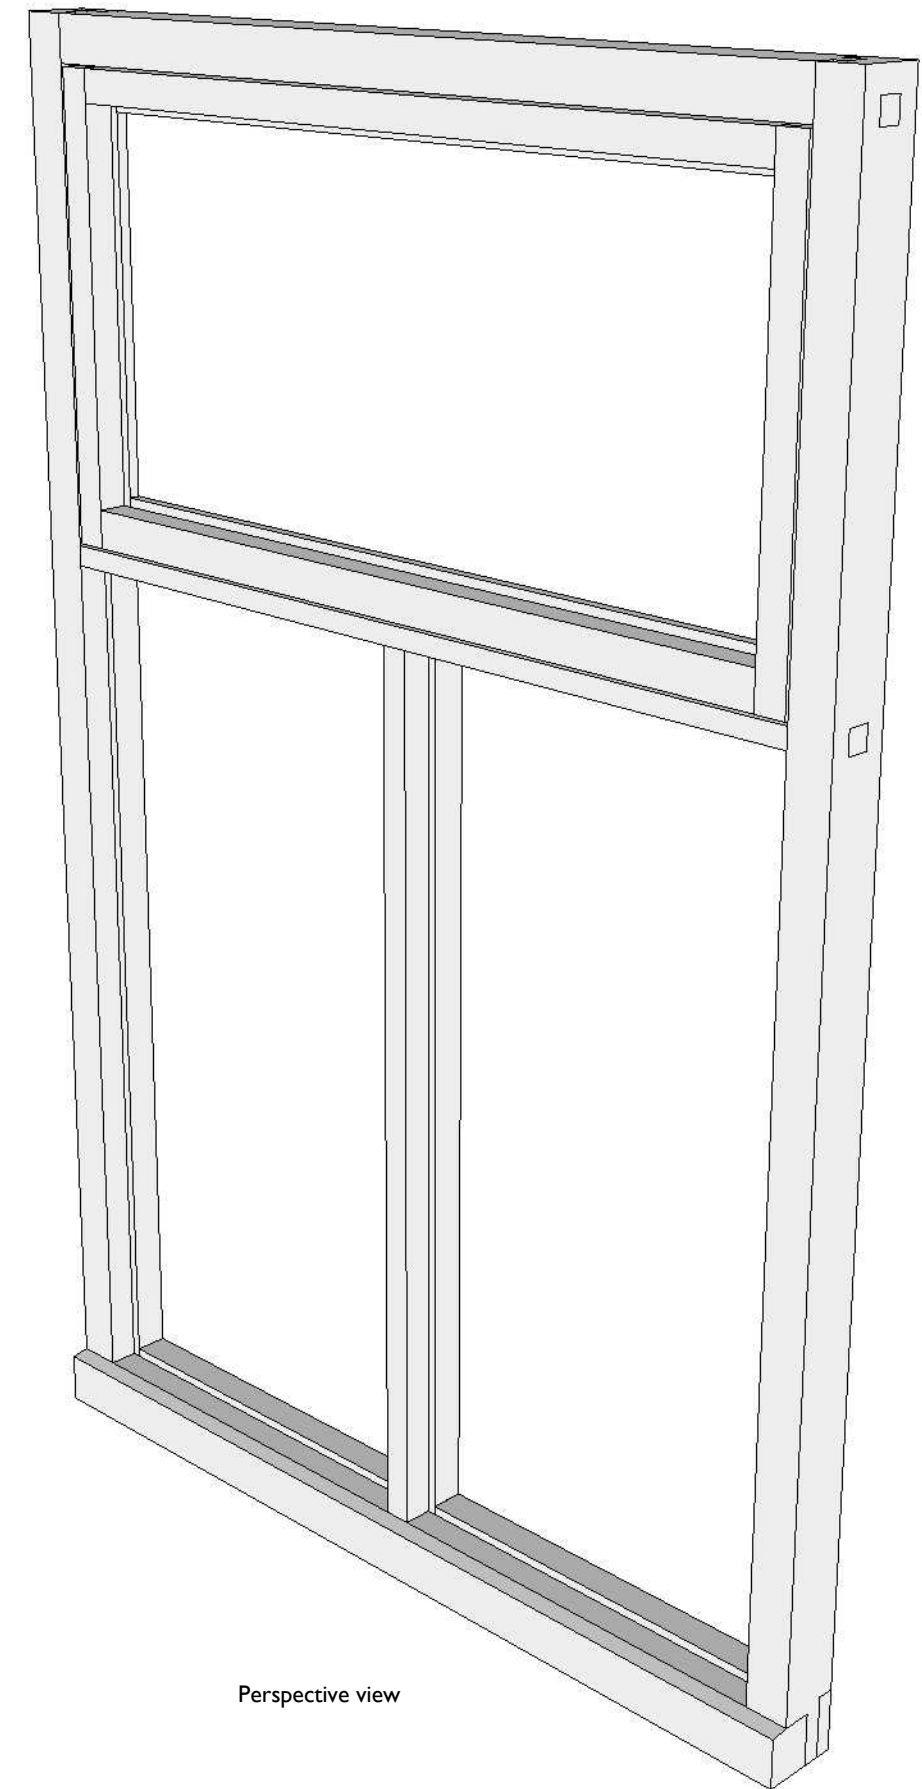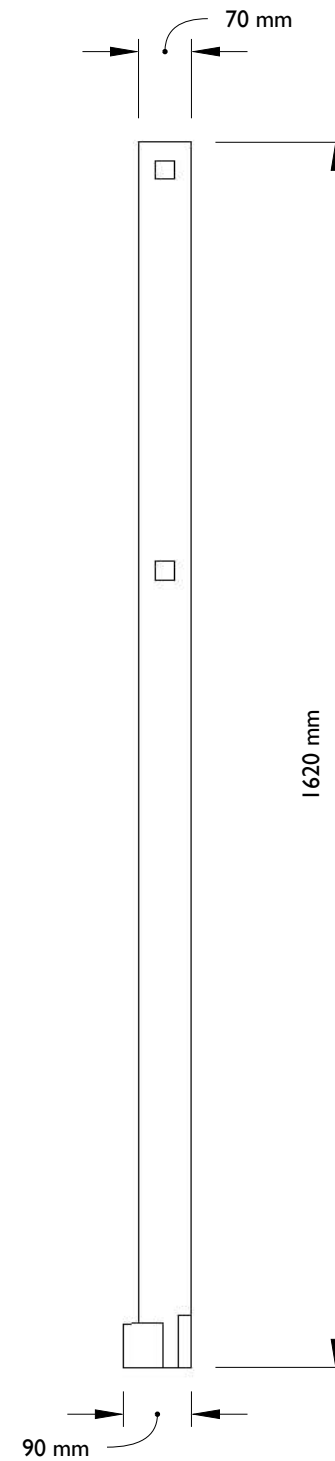

Perspective view

Client: John & Jan Bullock
Address: Syke House Farm,
Hollingworth Road,
Littleborough. OL15 0HA

Contact: john@bulltrans.co.uk


Square Window

Frame Assembly


ernest rose
HERITAGE JOINERY AND CARPENTRY

01


A

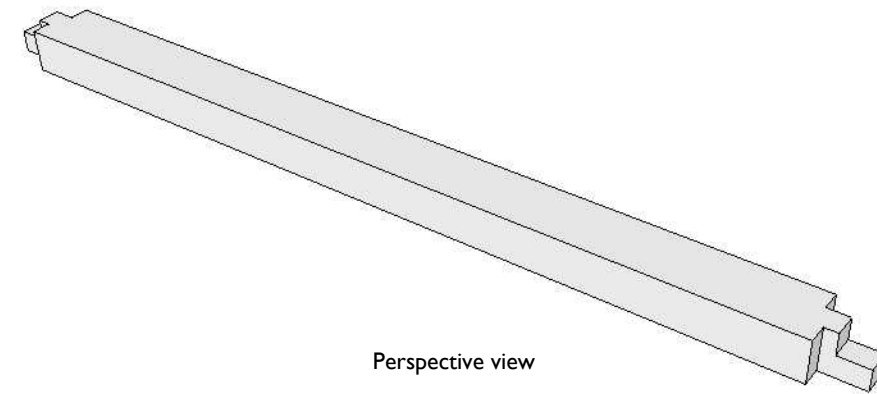

Plan

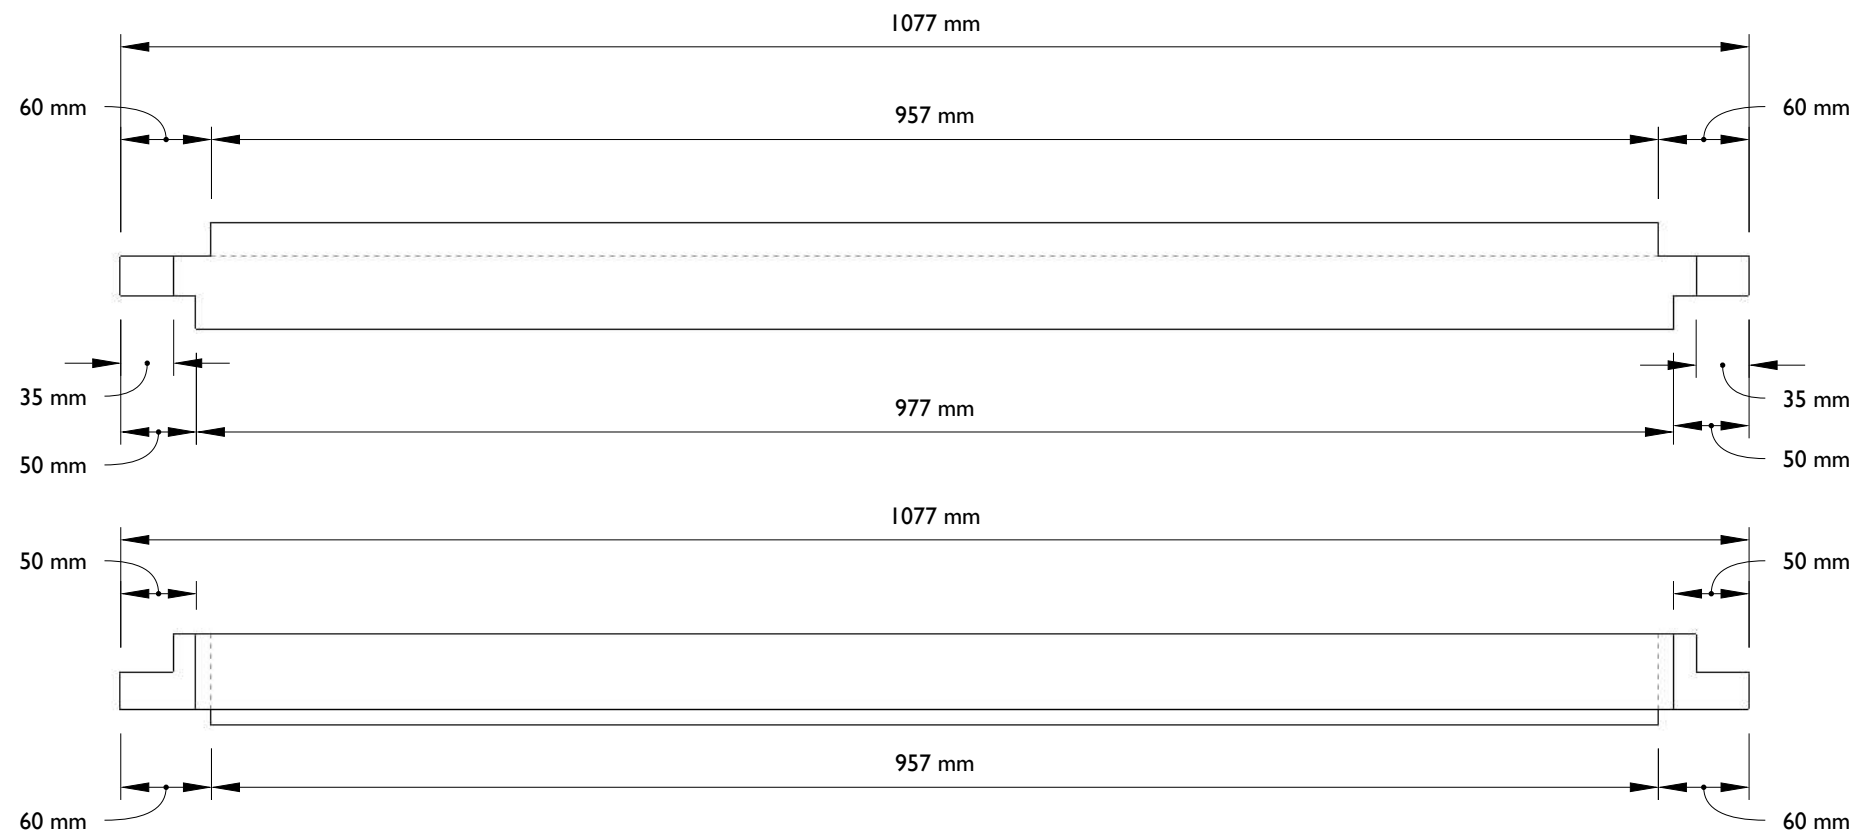

Front

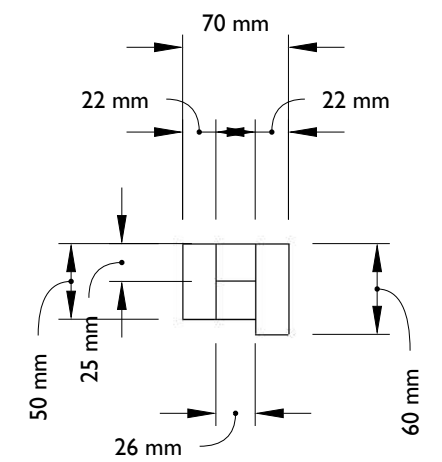

Right

Scale 1:5

Client: Judith Khan
Address: Apartment 10,
The Courtyard, Hollins Mill,
Hollins Road, OL14 6BJ

Contact: 07961814124
jnkahn@aol.com


Square Window

Top Rail



ernest rose
HERITAGE JOINERY AND CARPENTRY

02

A

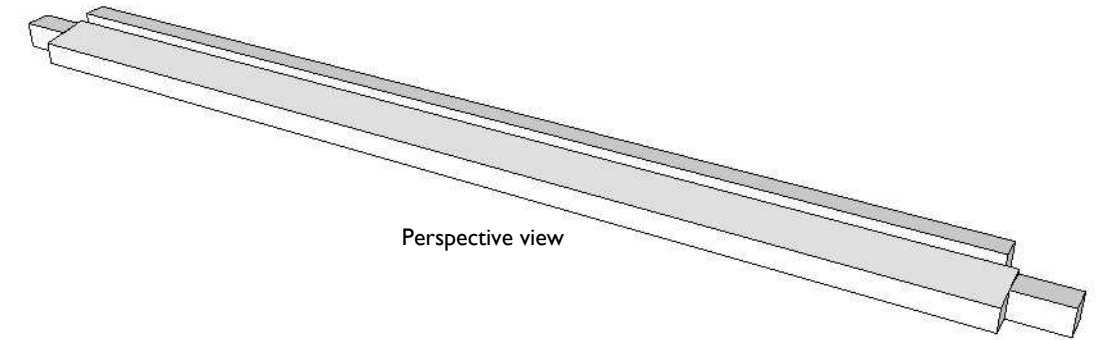

Perspective view

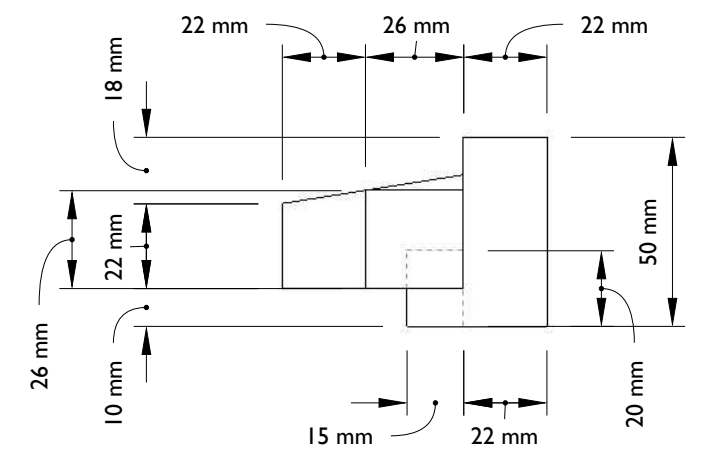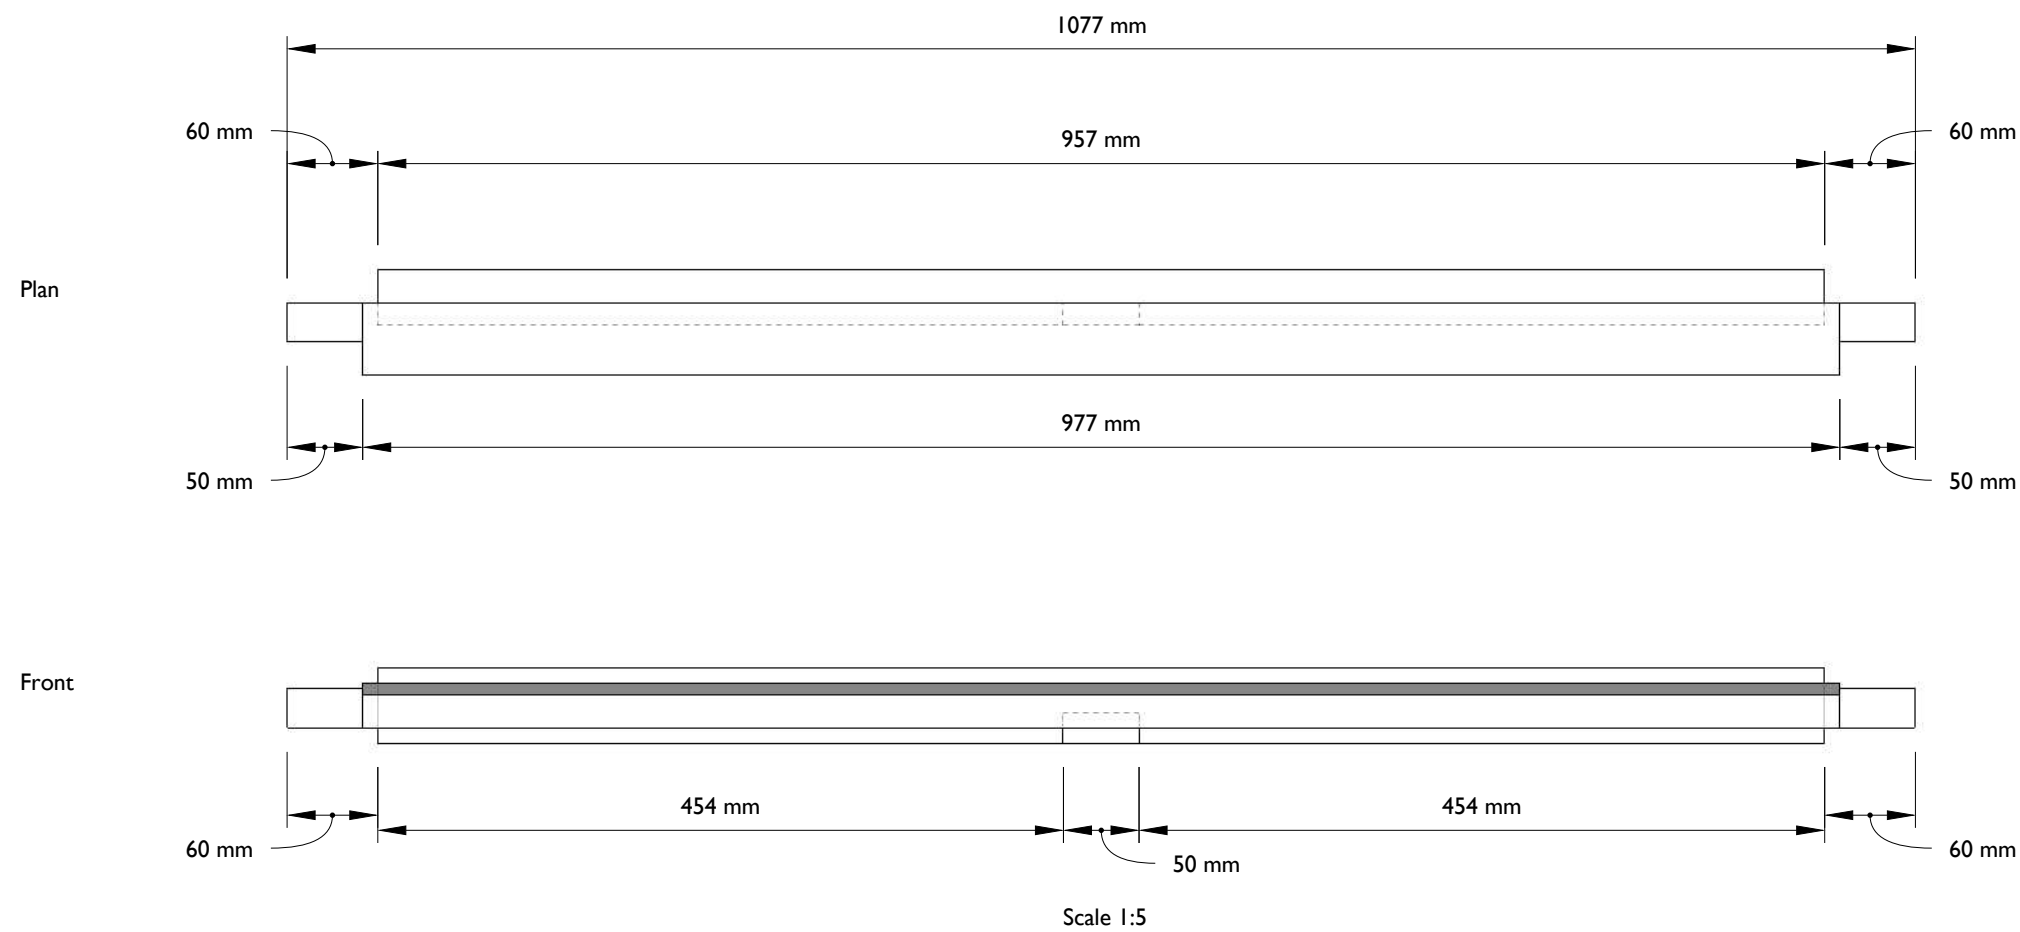

Right
Scale 1:2

Client: Judith Khan
Address: Apartment 10,
The Courtyard, Hollins Mill,
Hollins Road, OL14 6BJ

Contact: 07961814124
jnkahn@aol.com


Square Window

Horizontal Bar


ernest rose
HERITAGE JOINERY AND CARPENTRY

03

A

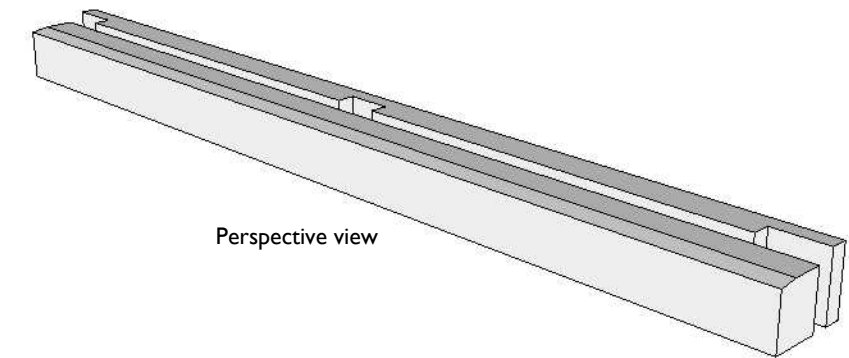

Perspective view

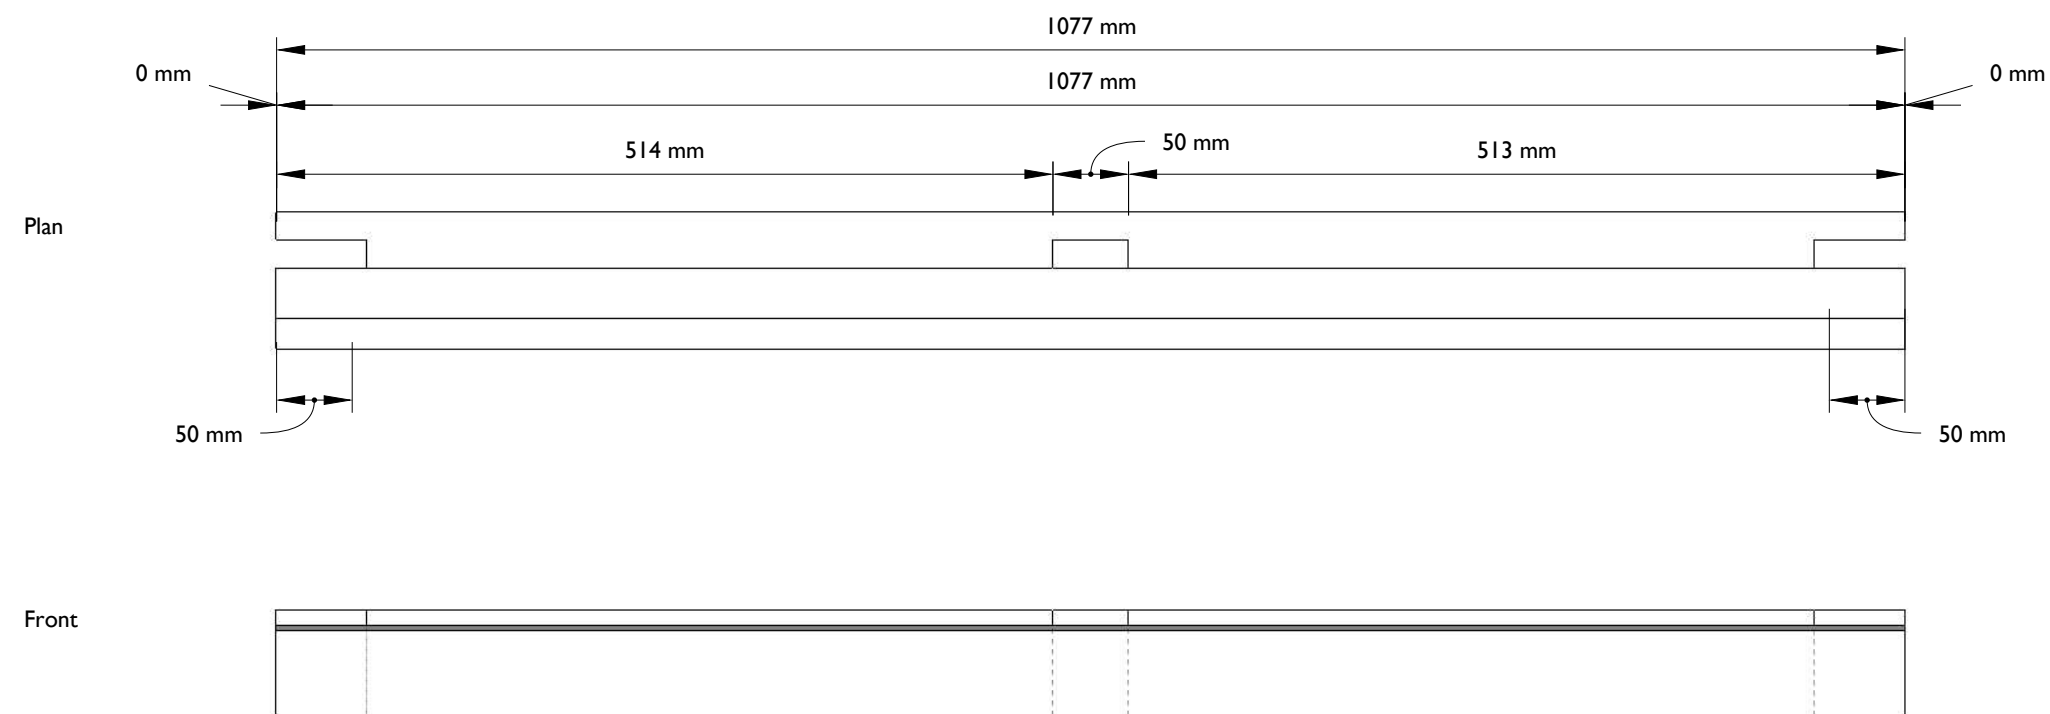

Scale 1:5

Right
Scale 1:2

Client: Judith Khan
Address: Apartment 10,
The Courtyard, Hollins Mill,
Hollins Road, OL14 6BJ

Contact: 07961814124
jnkahn@aol.com


Square Window

Cill

ernest rose
HERITAGE JOINERY AND CARPENTRY

04

A

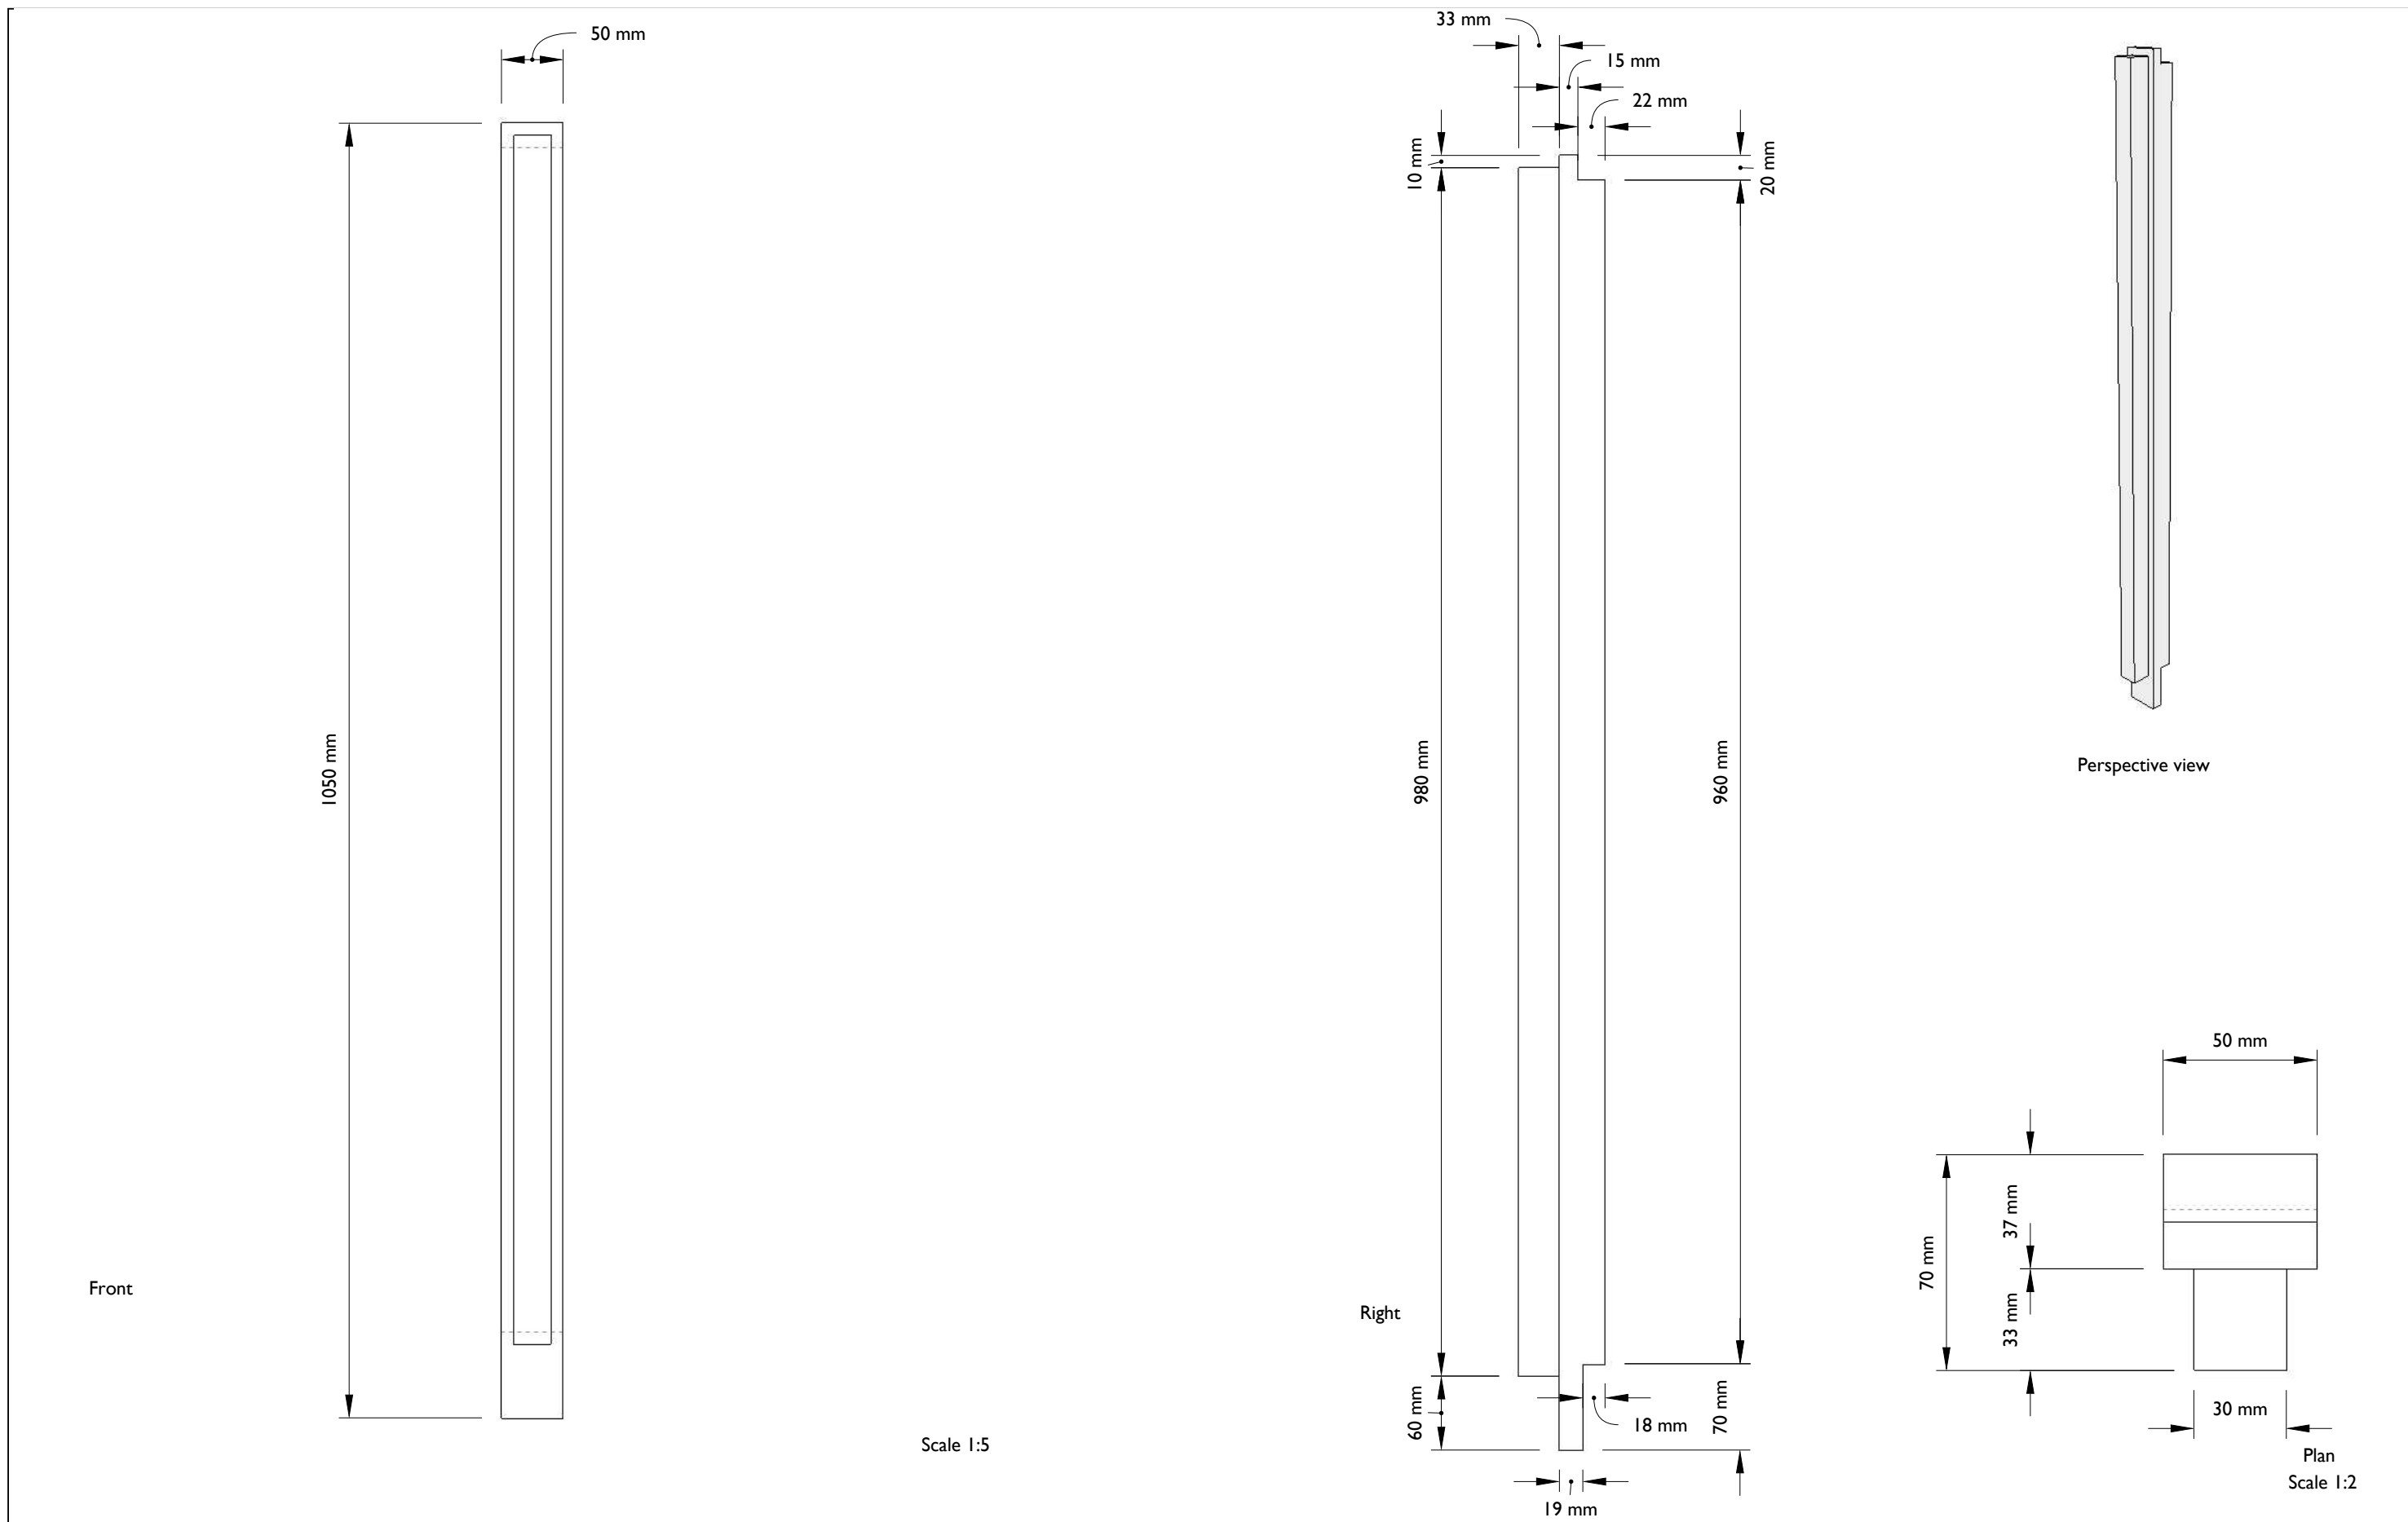

Client: Judith Khan
Address: Apartment 10,
The Courtyard, Hollins Mill,
Hollins Road, OL14 6BJ

Contact: 07961814124
jnkahn@aol.com


Square Window

Vertical Bar

ernest rose
HERITAGE JOINERY AND CARPENTRY

05

A

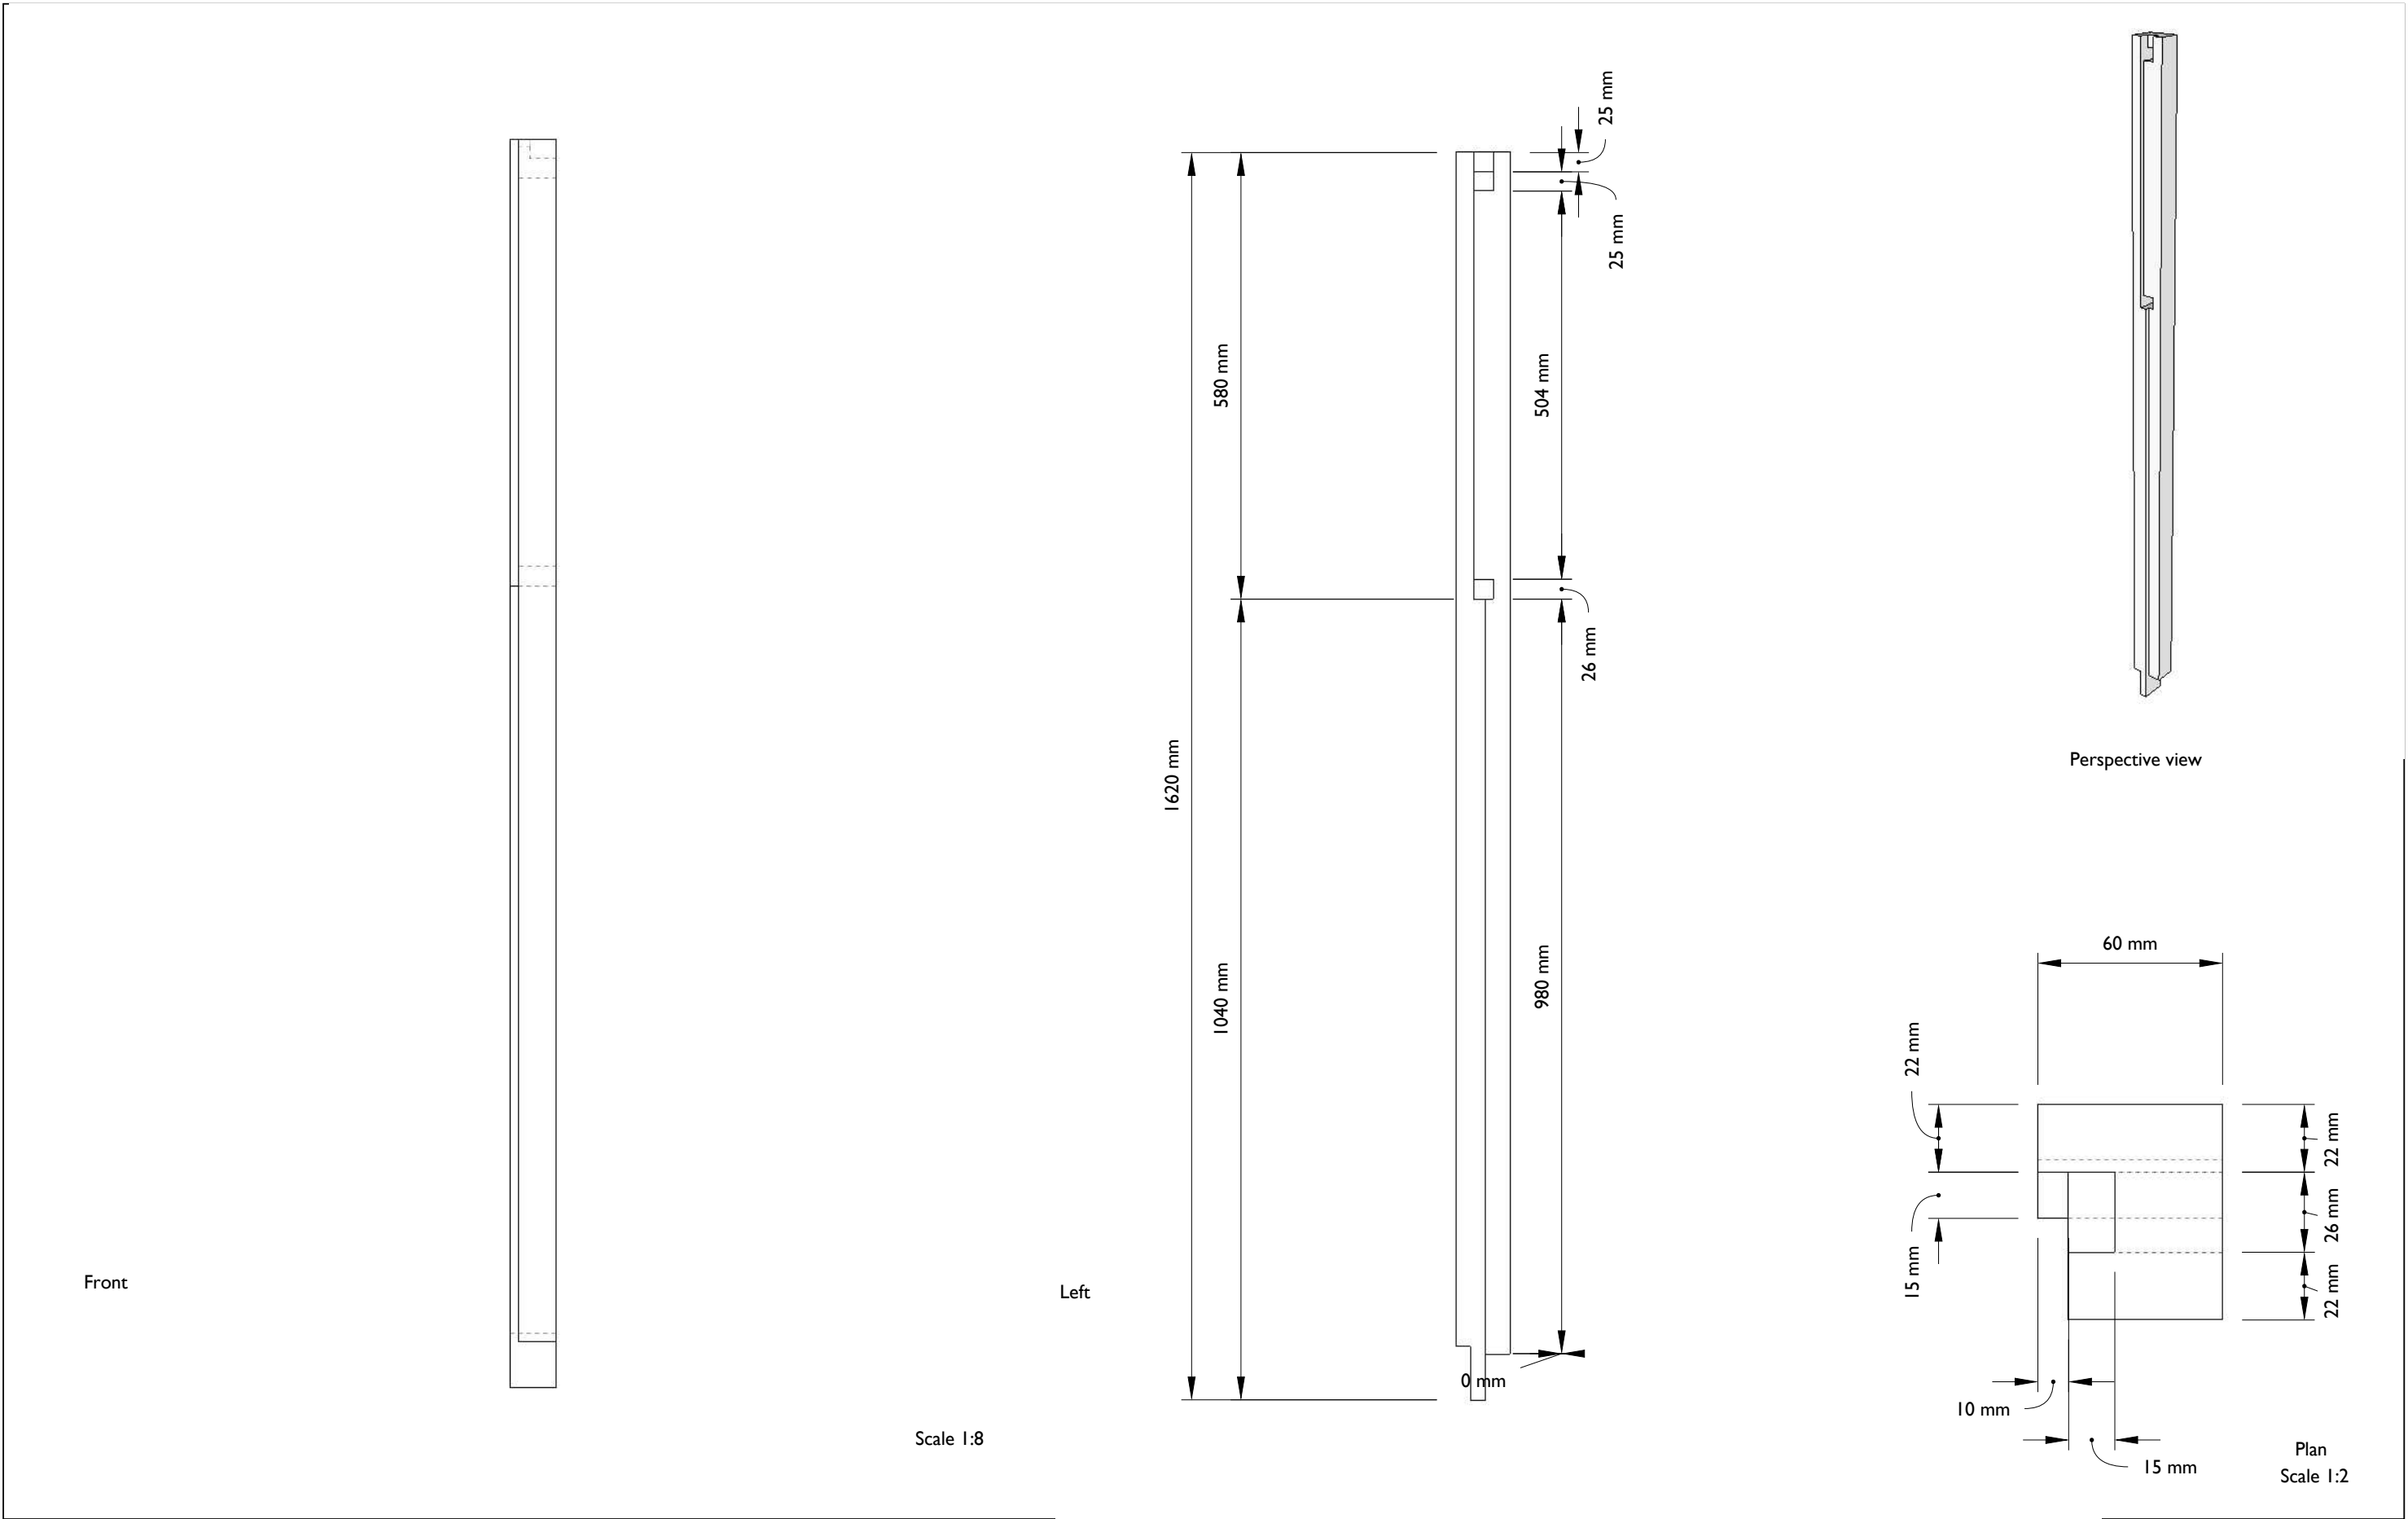


Client: Judith Khan
Address: Apartment 10,
The Courtyard, Hollins Mill,
Hollins Road, OL14 6BJ


Contact: 07961814124
jnkahn@aol.com

Square Window

Jamb

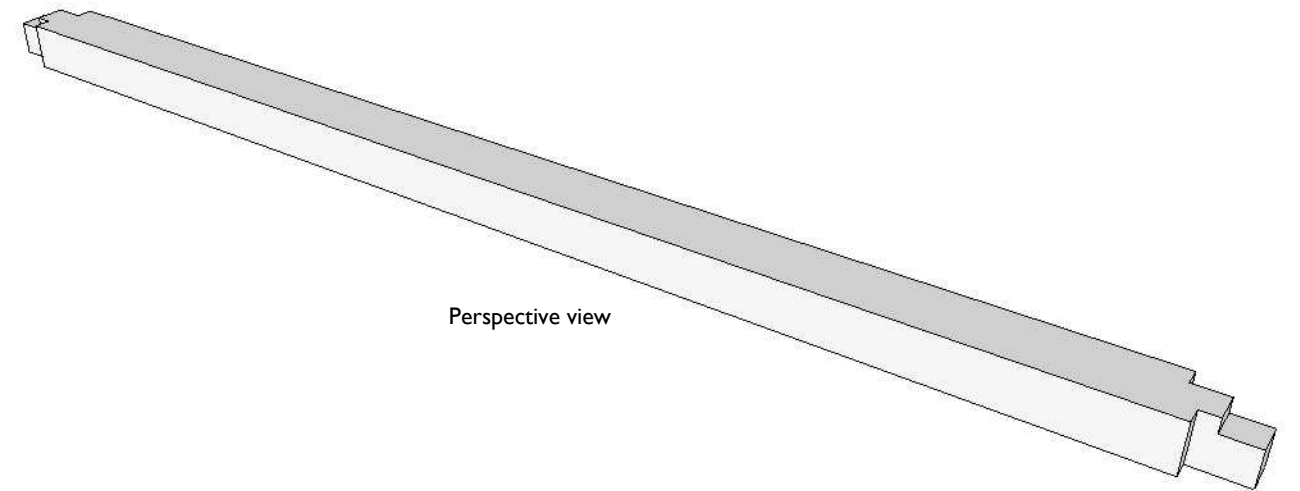


Perspective view

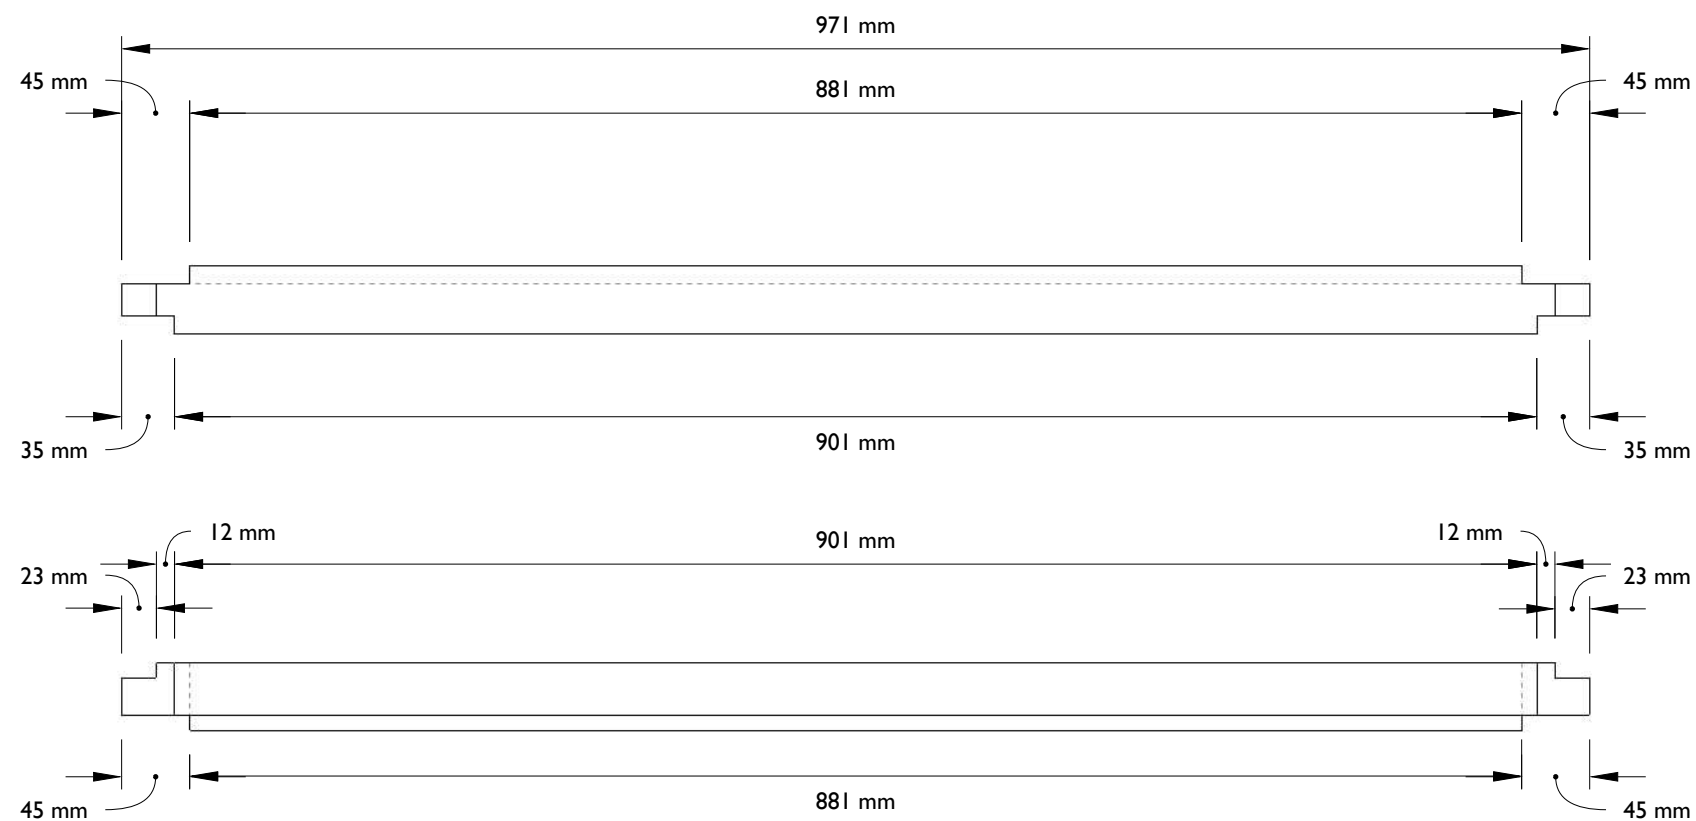

Plan

Front

Scale 1:5

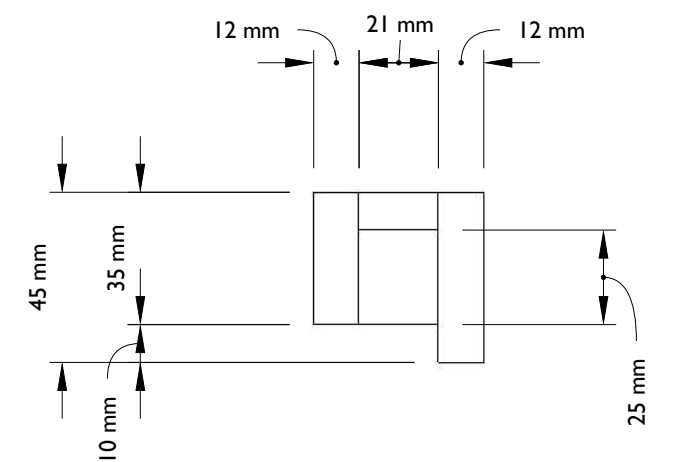

Scale 1:2

Client: Judith Khan
Address: Apartment 10,
The Courtyard, Hollins Mill,
Hollins Road, OL14 6BJ

Contact: 07961814124
jnkahn@aol.com


Square Window

Sash Top



ernest rose
HERITAGE JOINERY AND CARPENTRY

07

A

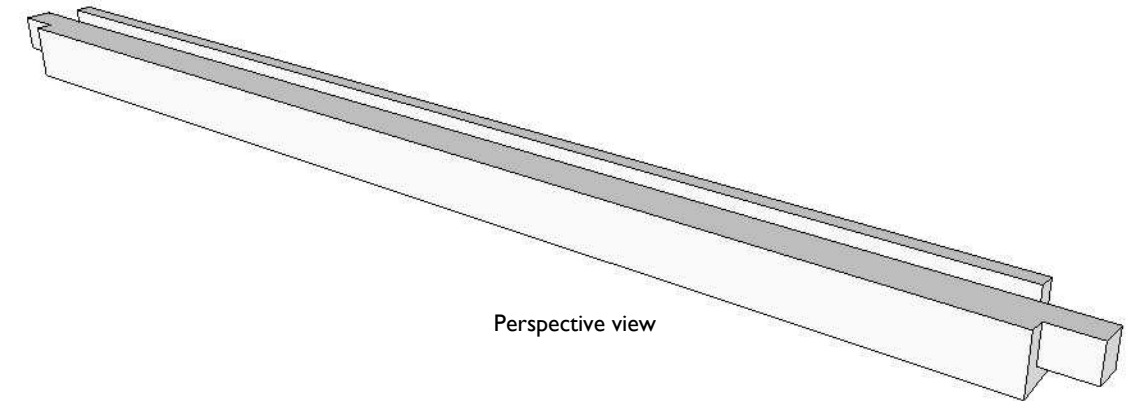

Perspective view

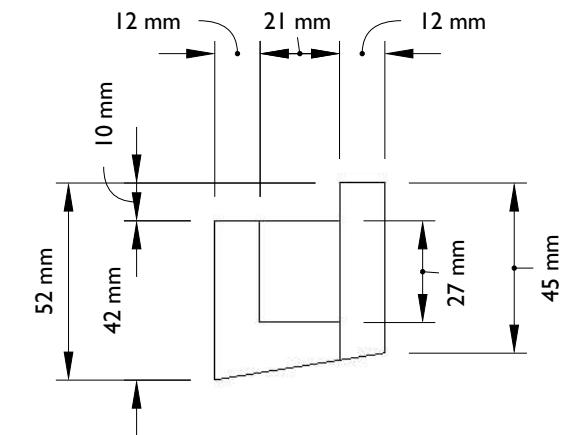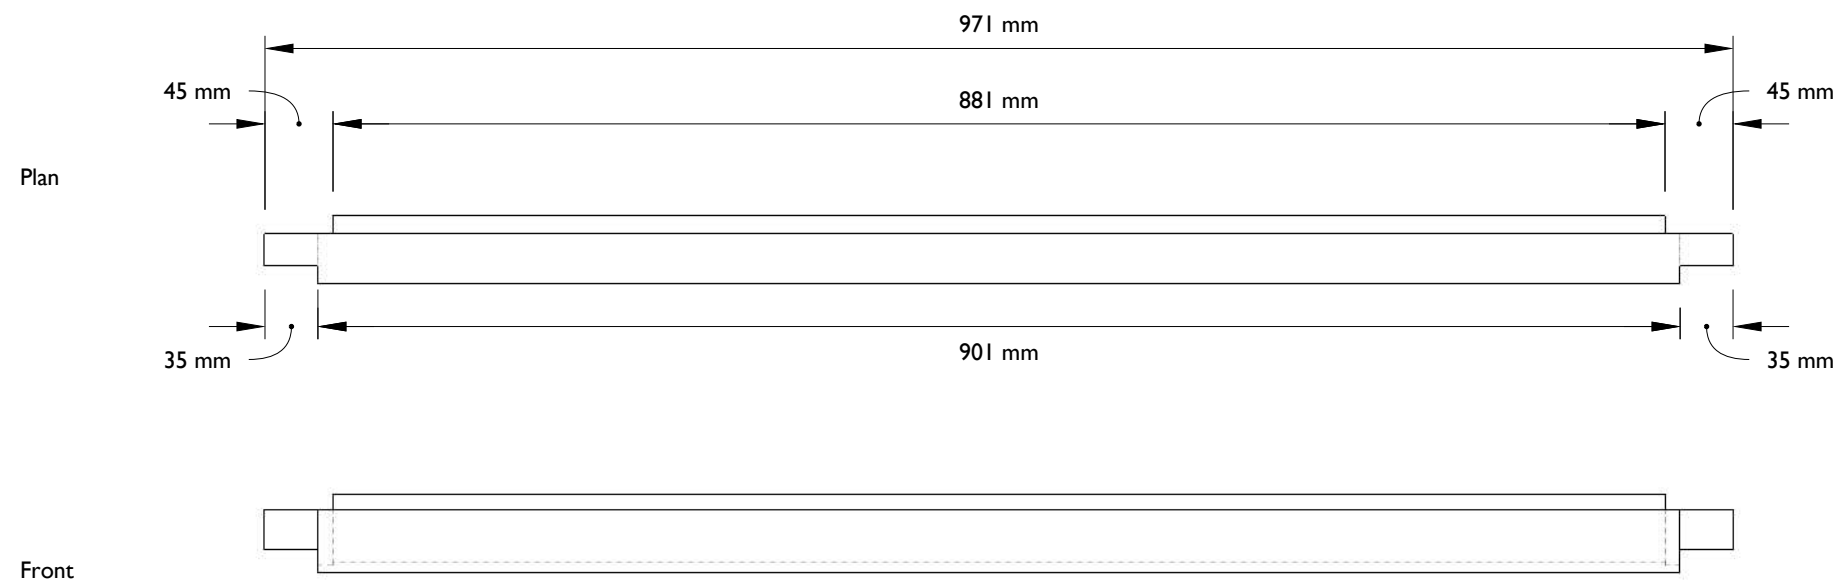

Right
Scale 1:2

Scale 1:5

Client: Judith Khan
Address: Apartment 10,
The Courtyard, Hollins Mill,
Hollins Road, OL14 6BJ

Contact: 07961814124
jnkahn@aol.com


Square Window

Sash Bottom


ernest rose
HERITAGE JOINERY AND CARPENTRY

08


A

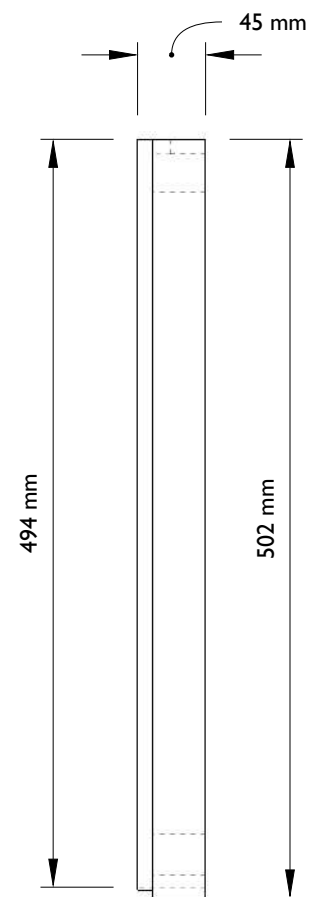


Front

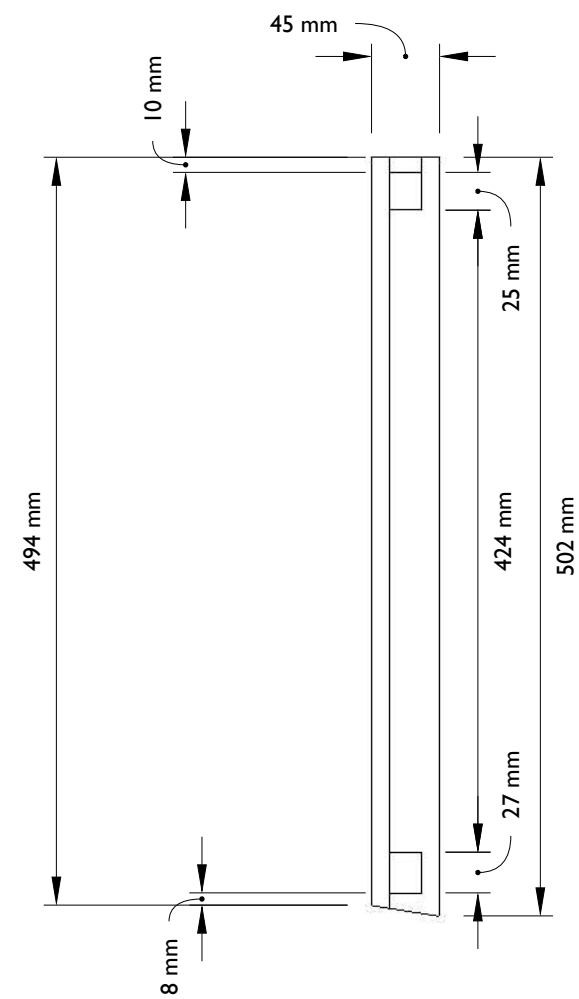

Left

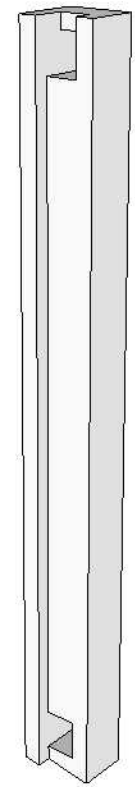

Perspective view

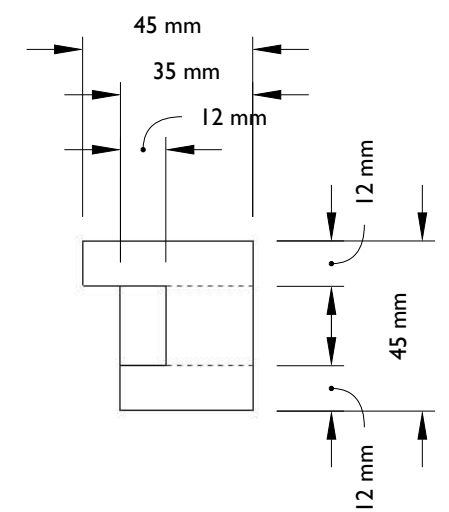

Plan
Scale 1:2

Scale 1:5

Client: Judith Khan
Address: Apartment 10,
The Courtyard, Hollins Mill,
Hollins Road, OL14 6BJ

Contact: 07961814124
jnkahn@aol.com

Square Window

Sash Stile

ernest rose
HERITAGE JOINERY AND CARPENTRY

09

A