
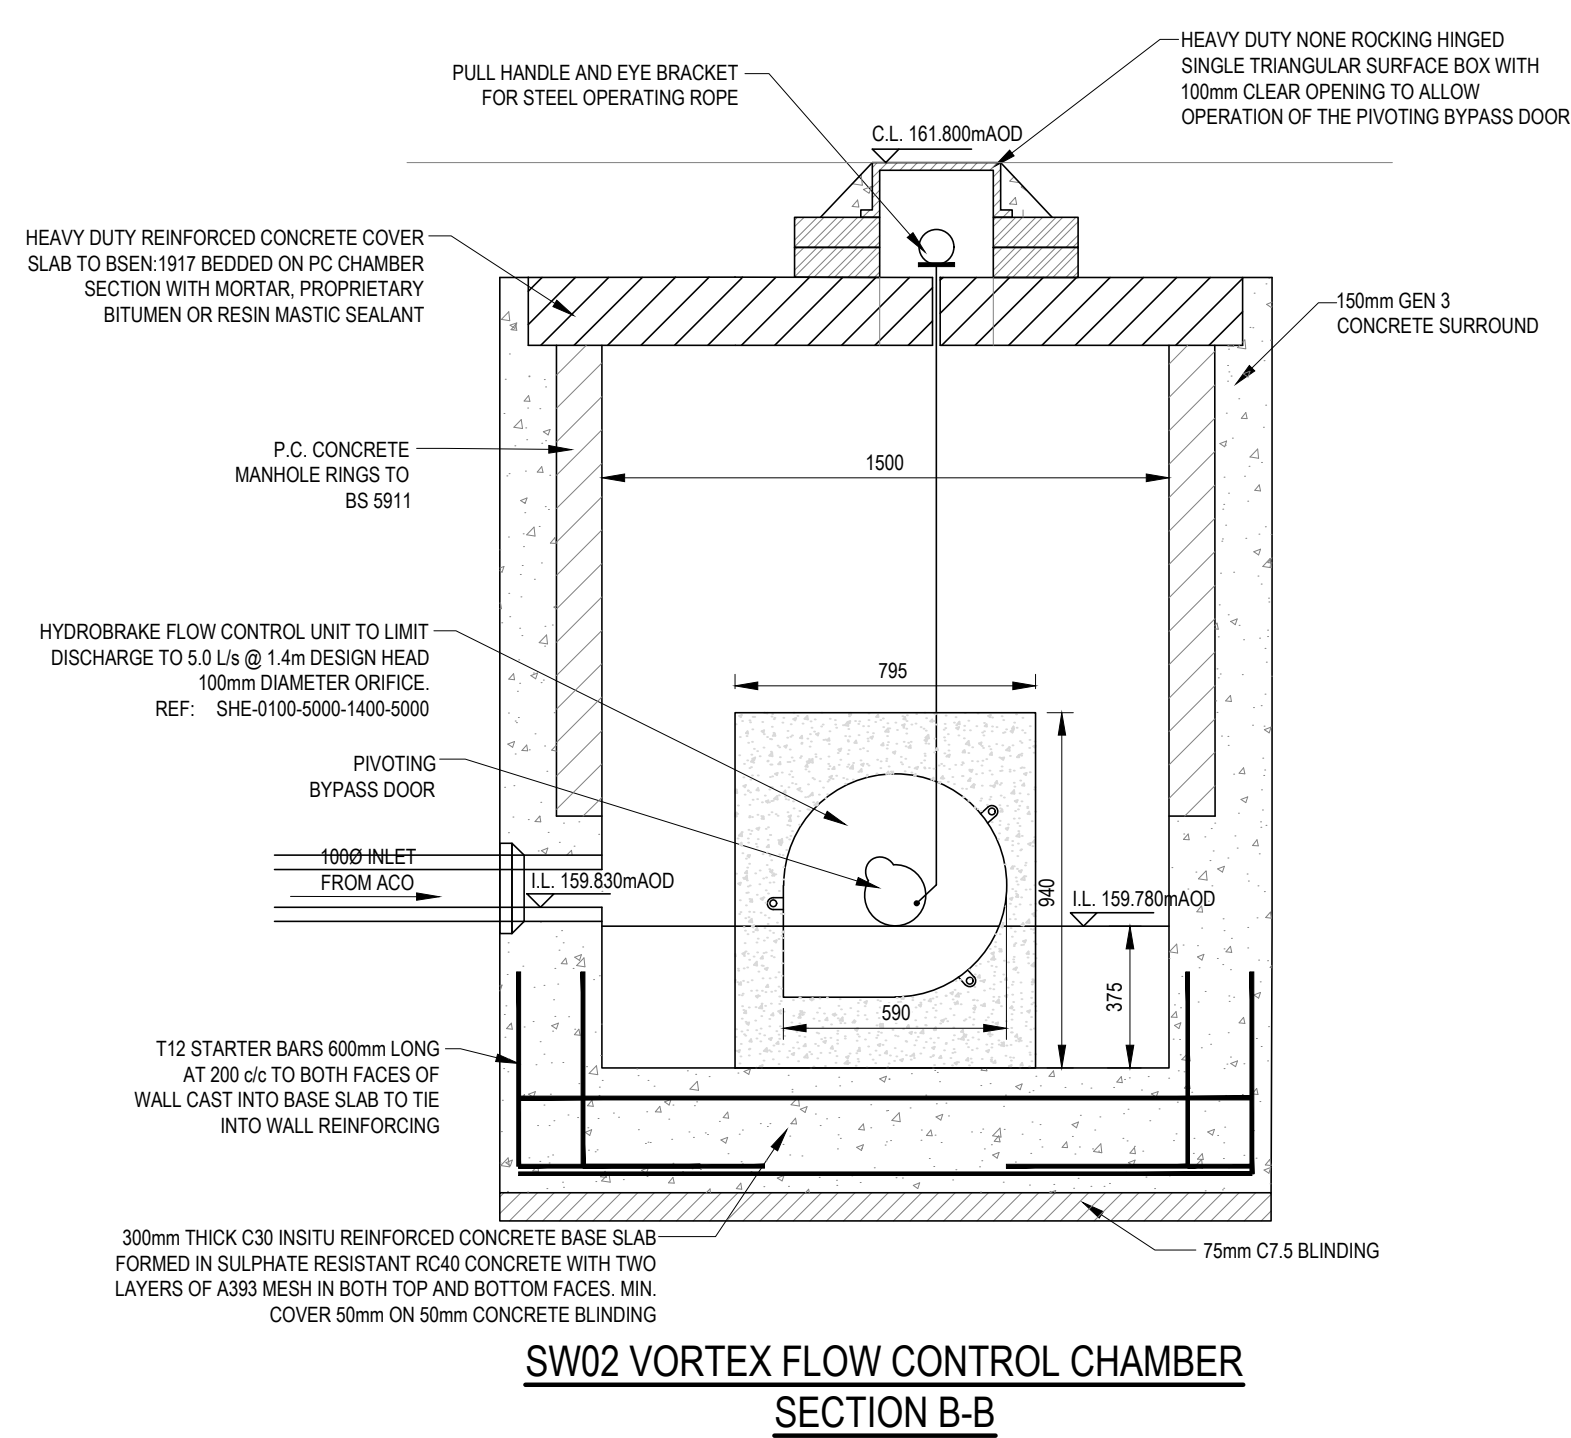
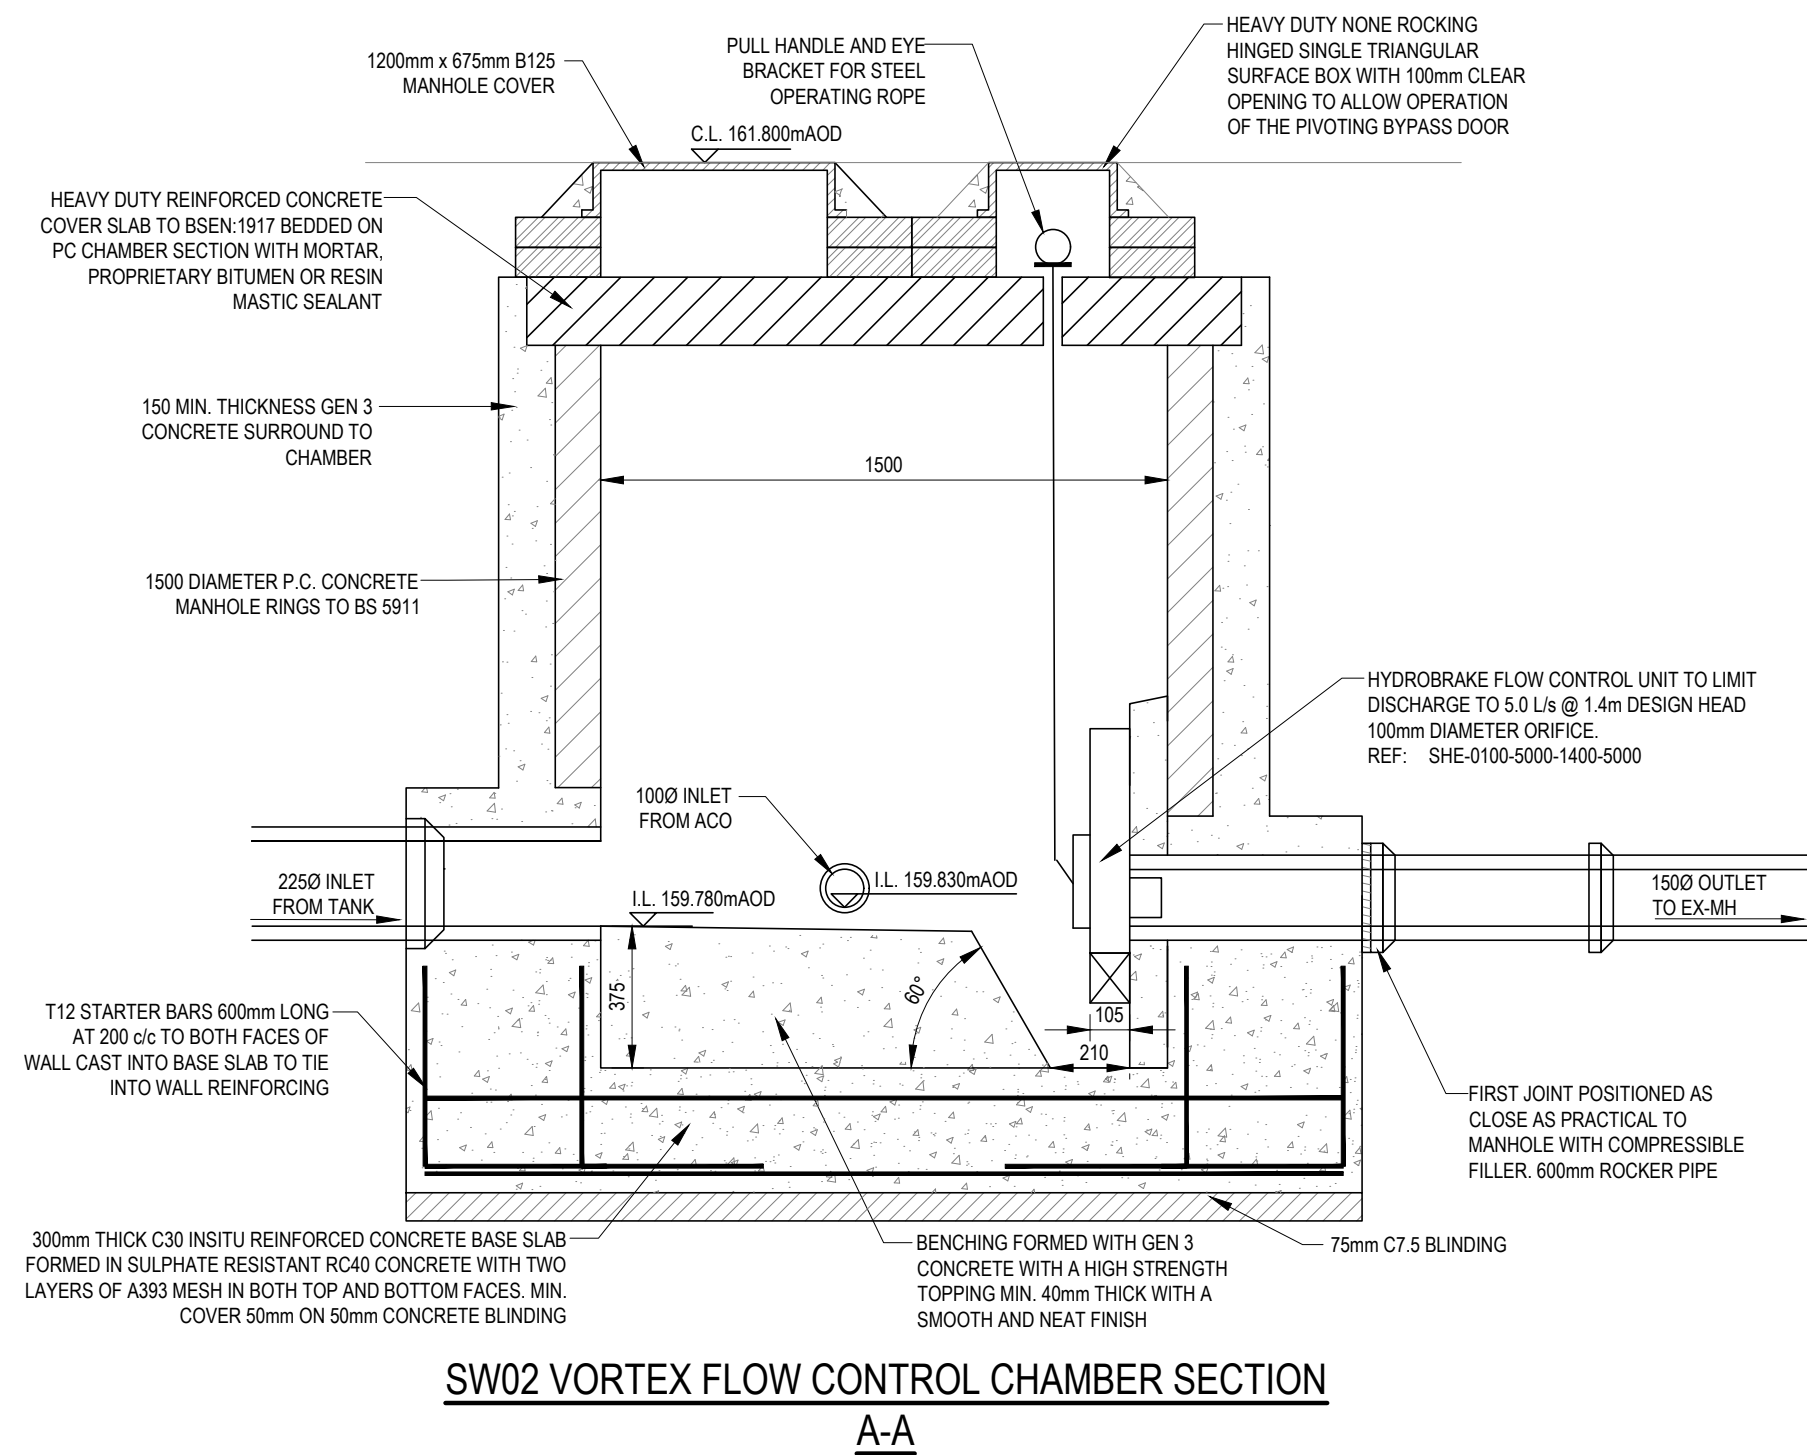
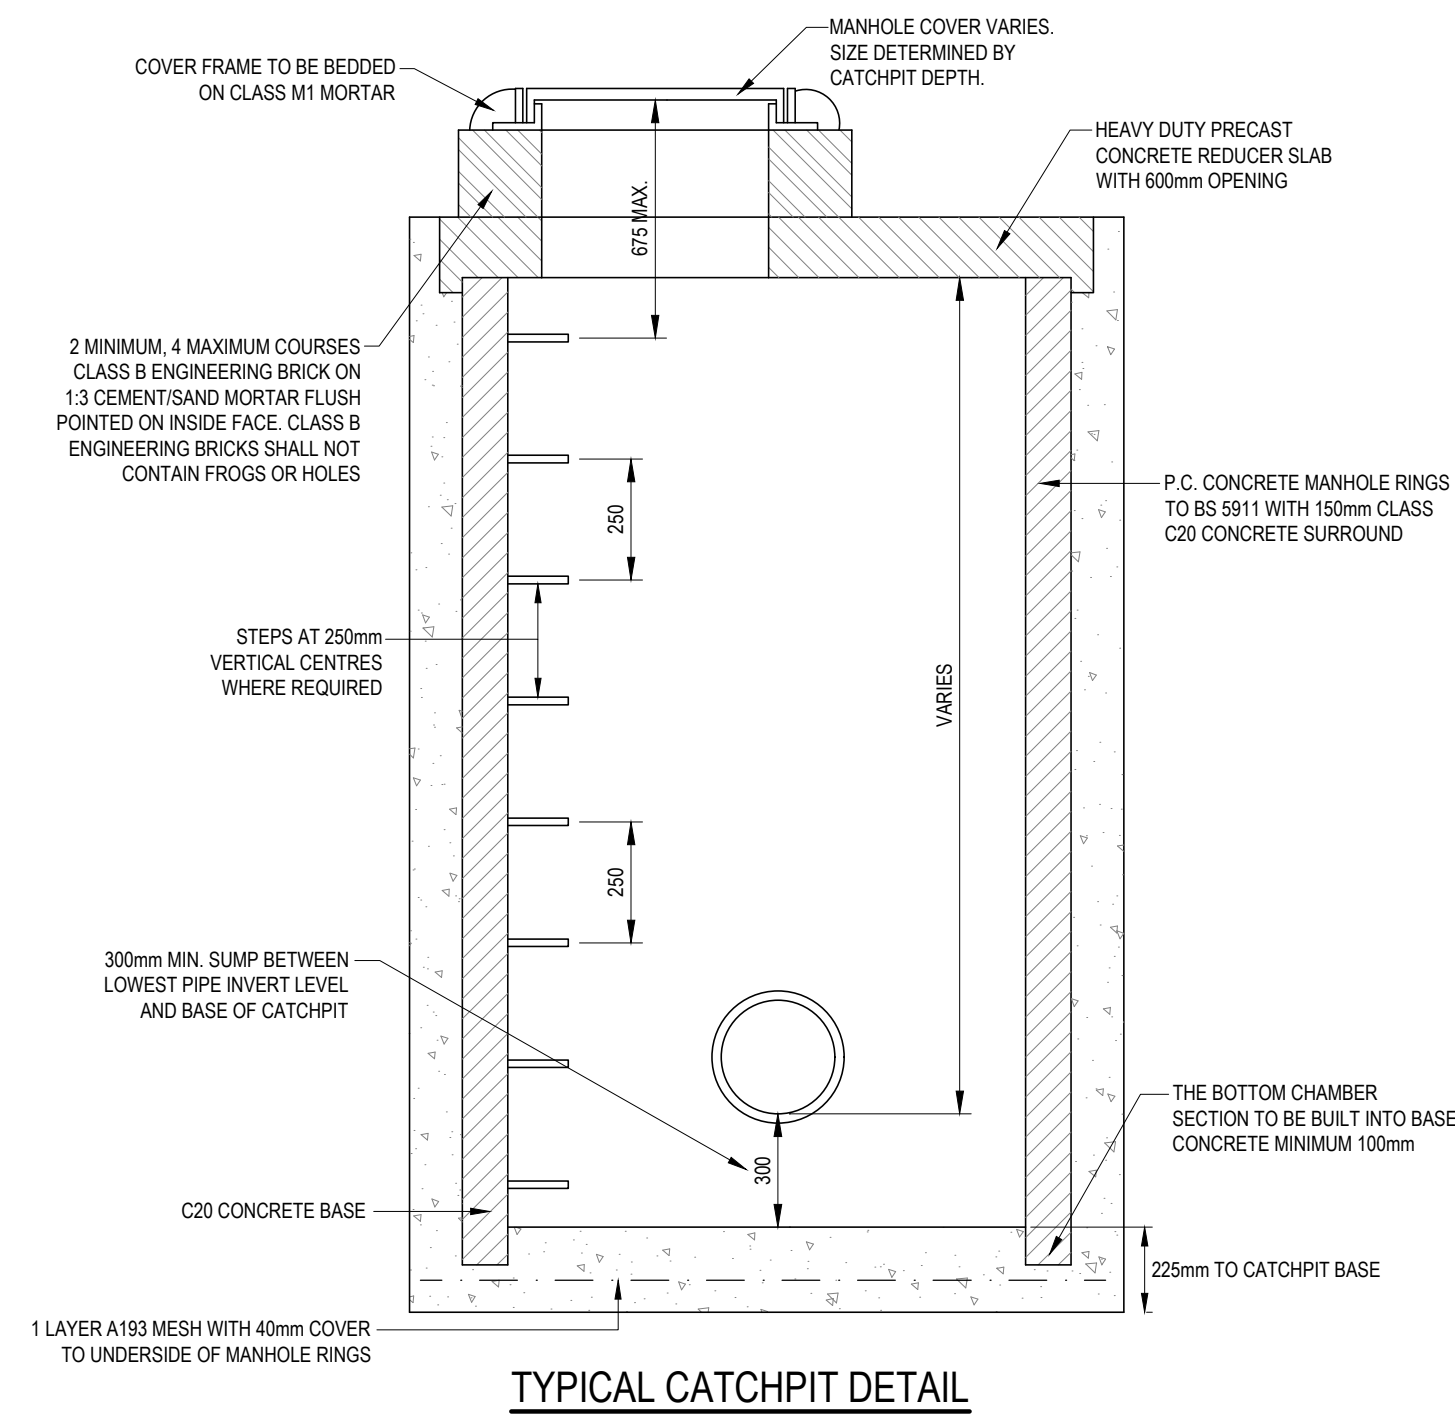


ALL DIMENSIONS AND DETAILS PRELIMINARY
SUBJECT TO CONFIRMATION OF VORTEX FLOW
CONTROL DEVICE MANUFACTURERS DETAILED
DIMENSIONS AND REQUIREMENTS

ALL PROPOSED DRAINAGE IS
CURRENTLY PRELIMINARY
SUBJECT TO DETAILED DRAINAGE
DESIGN BEING COMPLETED.

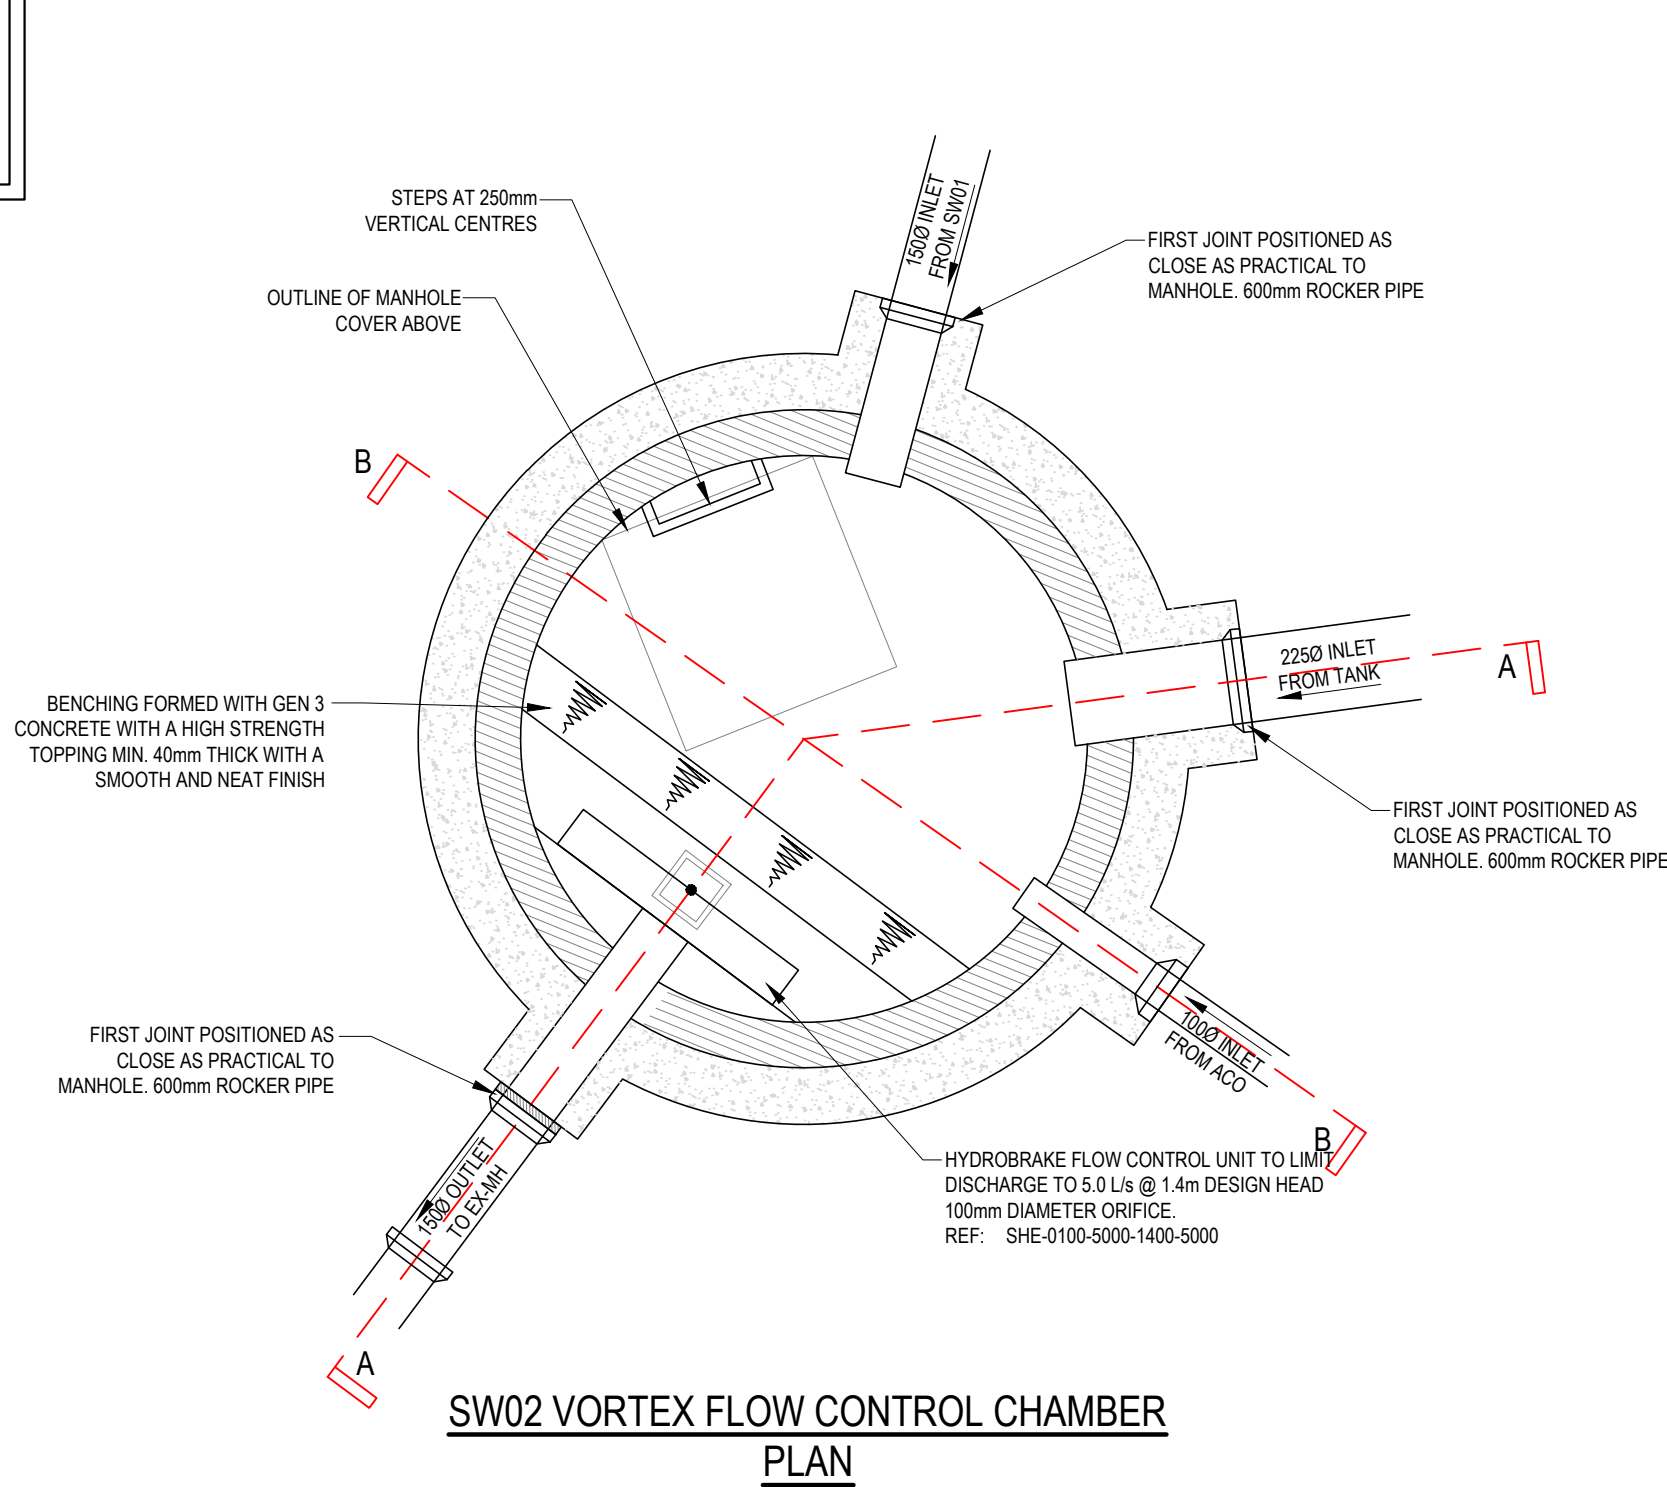

P01	03.02.2023	RIBA STAGE 3 - PRELIMINARY ISSUE	JJR	JRS	PB
REV	DATE	DESCRIPTION	BY	CHK	APP
DRAWING STATUS:					
PRELIMINARY					
CLIENT:					
NORTHERN CARE ALLIANCE NHS FOUNDATION TRUST					
ARCHITECT:					
DMWR ARCHITECTS					
PROJECT:					
ROCHDALE INFIRMARY CAR PARK					
TITLE:					
BELOW GROUND DRAINAGE FLOW CONTROL CHAMBERS & TYPICAL CATCHPIT DETAIL					
STATUS:	PROJECT NUMBER	PROJECT	ORIGINATOR	VOL/ISS/LEVEL	TYPE
S2	222-146	CPC267 - AJP - XX - 00 - DR - C - 0005	P01		
SCALE @ A1:	DESIGNED:	DRAWN:	CHECKED:	APPROVED:	DATE:
N.T.S	JJR	JJR	JRS	PB	FEB 2023